






PROPOSED FRONT ELEVATION
SCALE 1:100

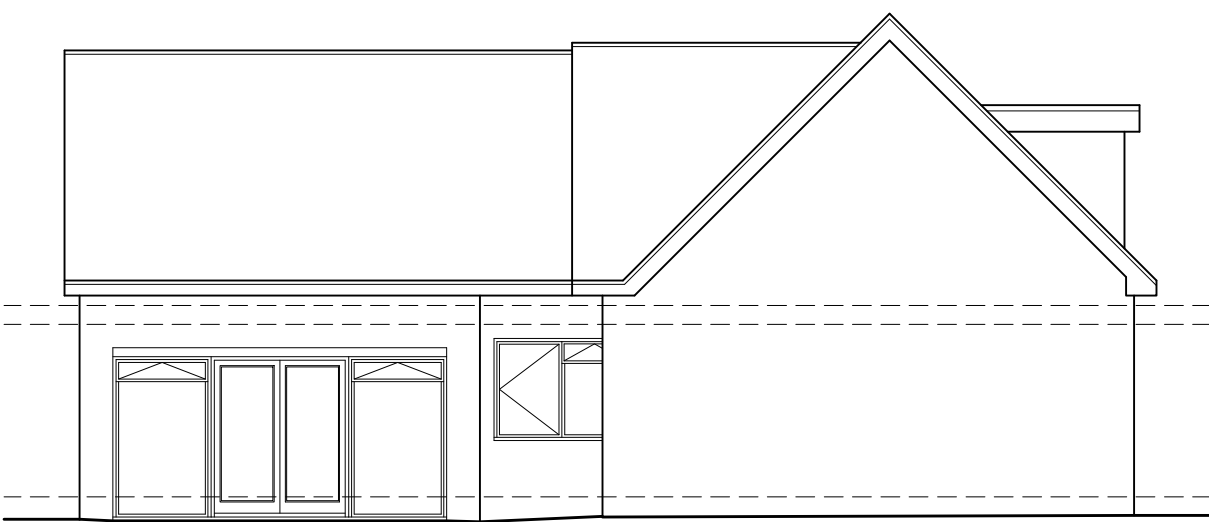


PROPOSED SIDE ELEVATION
SCALE 1:100

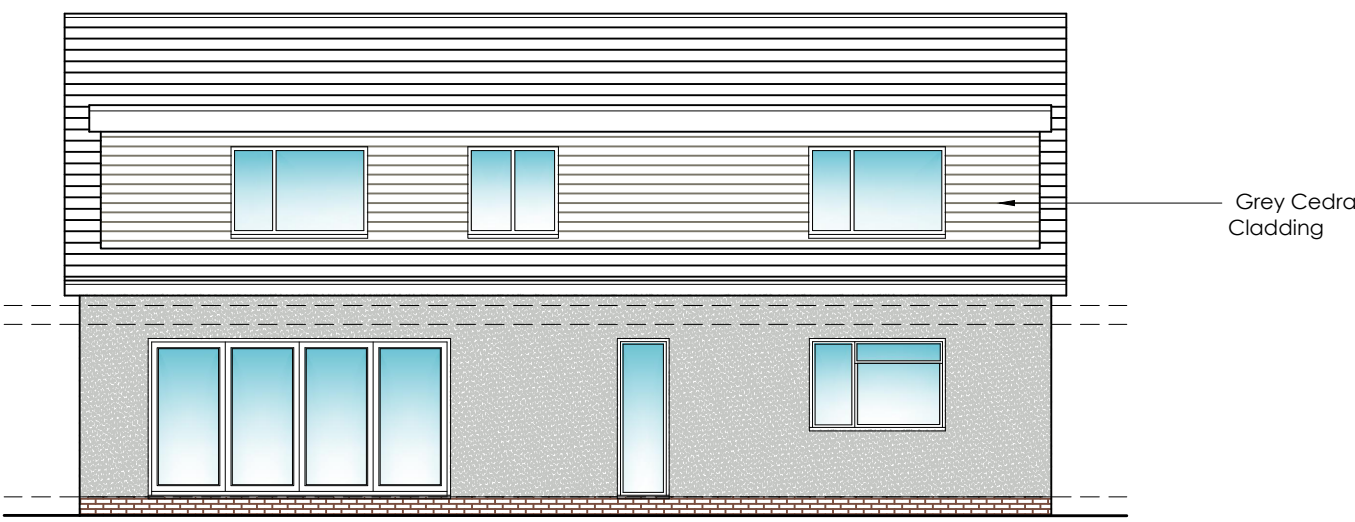


PROPOSED REAR ELEVATION
SCALE 1:100

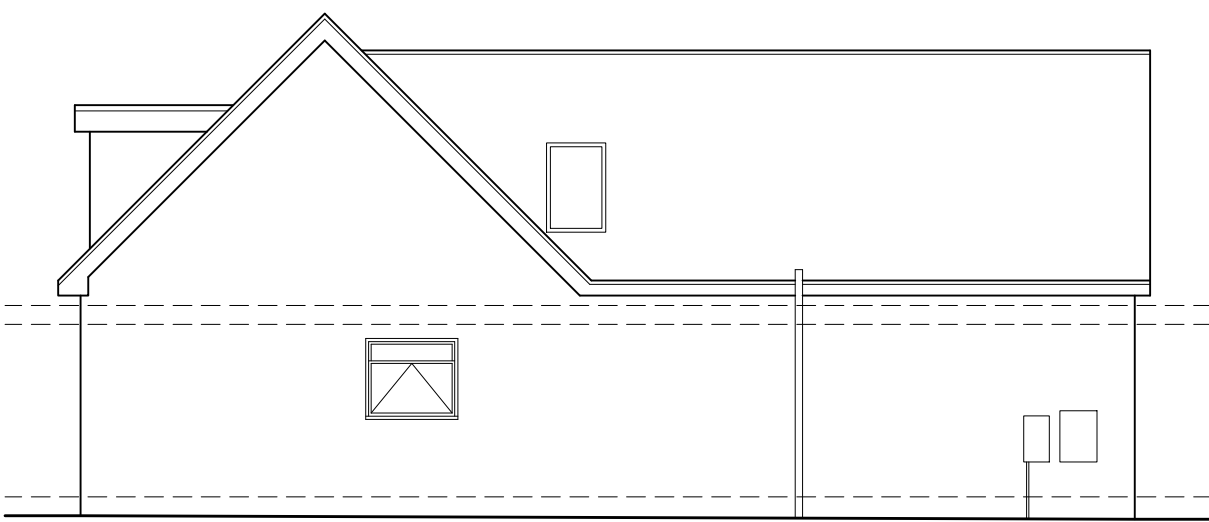


PROPOSED SIDE ELEVATION
SCALE 1:100

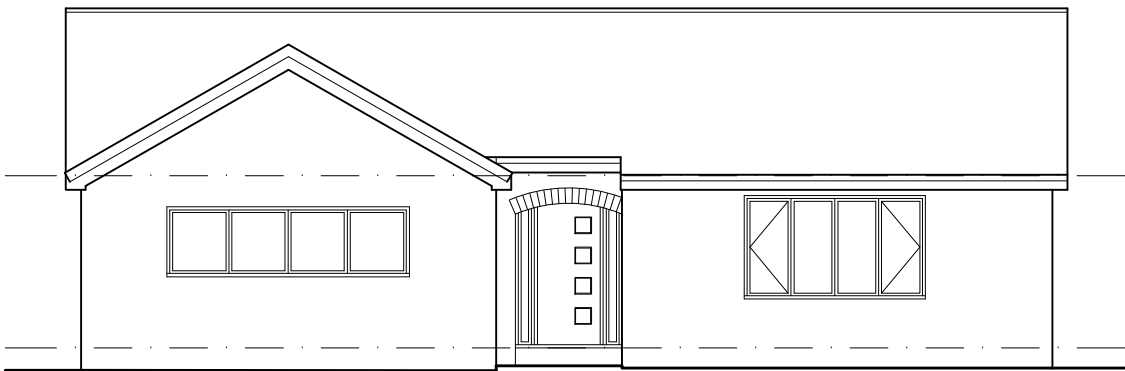


EXISTING FRONT ELEVATION
SCALE 1:100

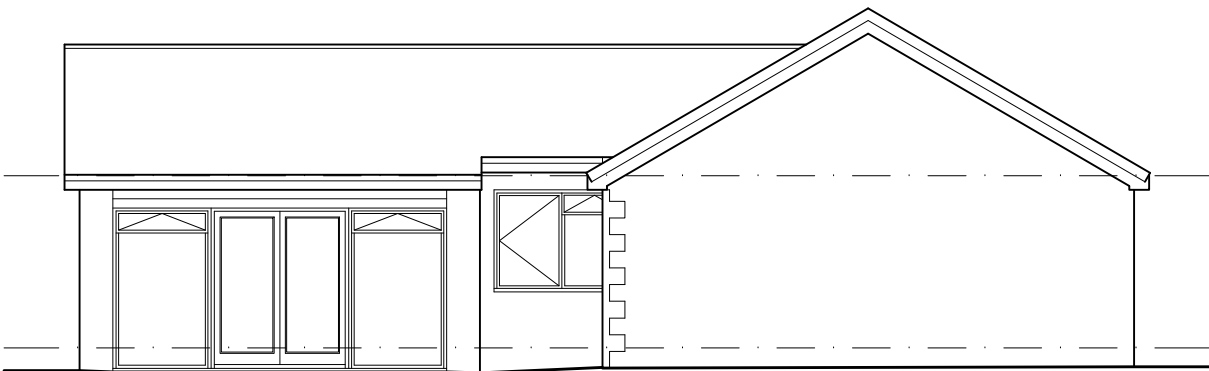


EXISTING SIDE ELEVATION
SCALE 1:100

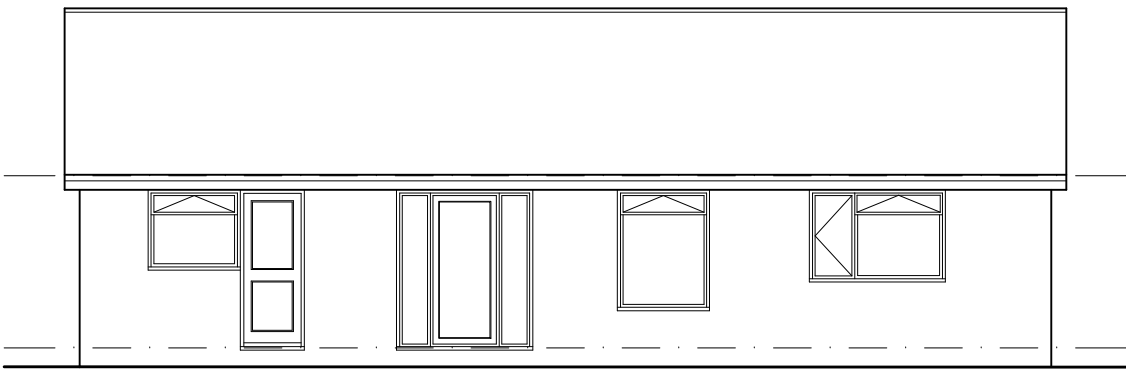


EXISTING REAR ELEVATION
SCALE 1:100

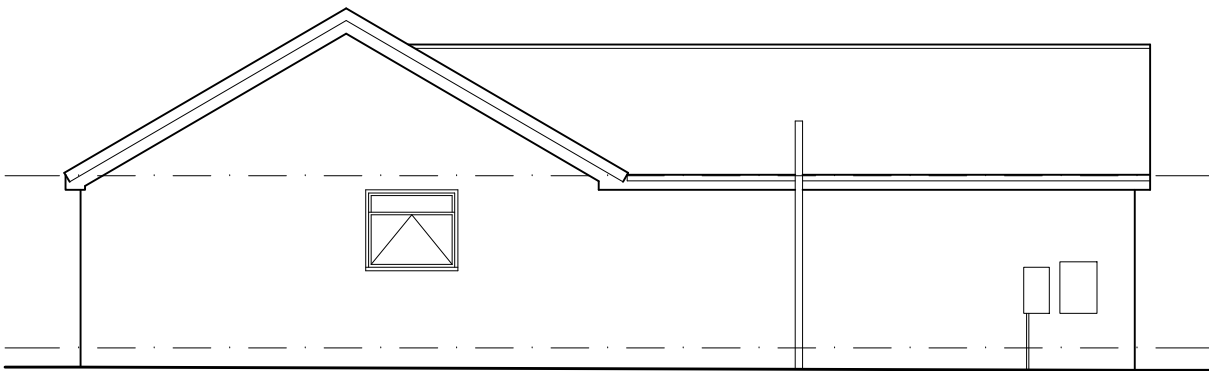


EXISTING SIDE ELEVATION
SCALE 1:100

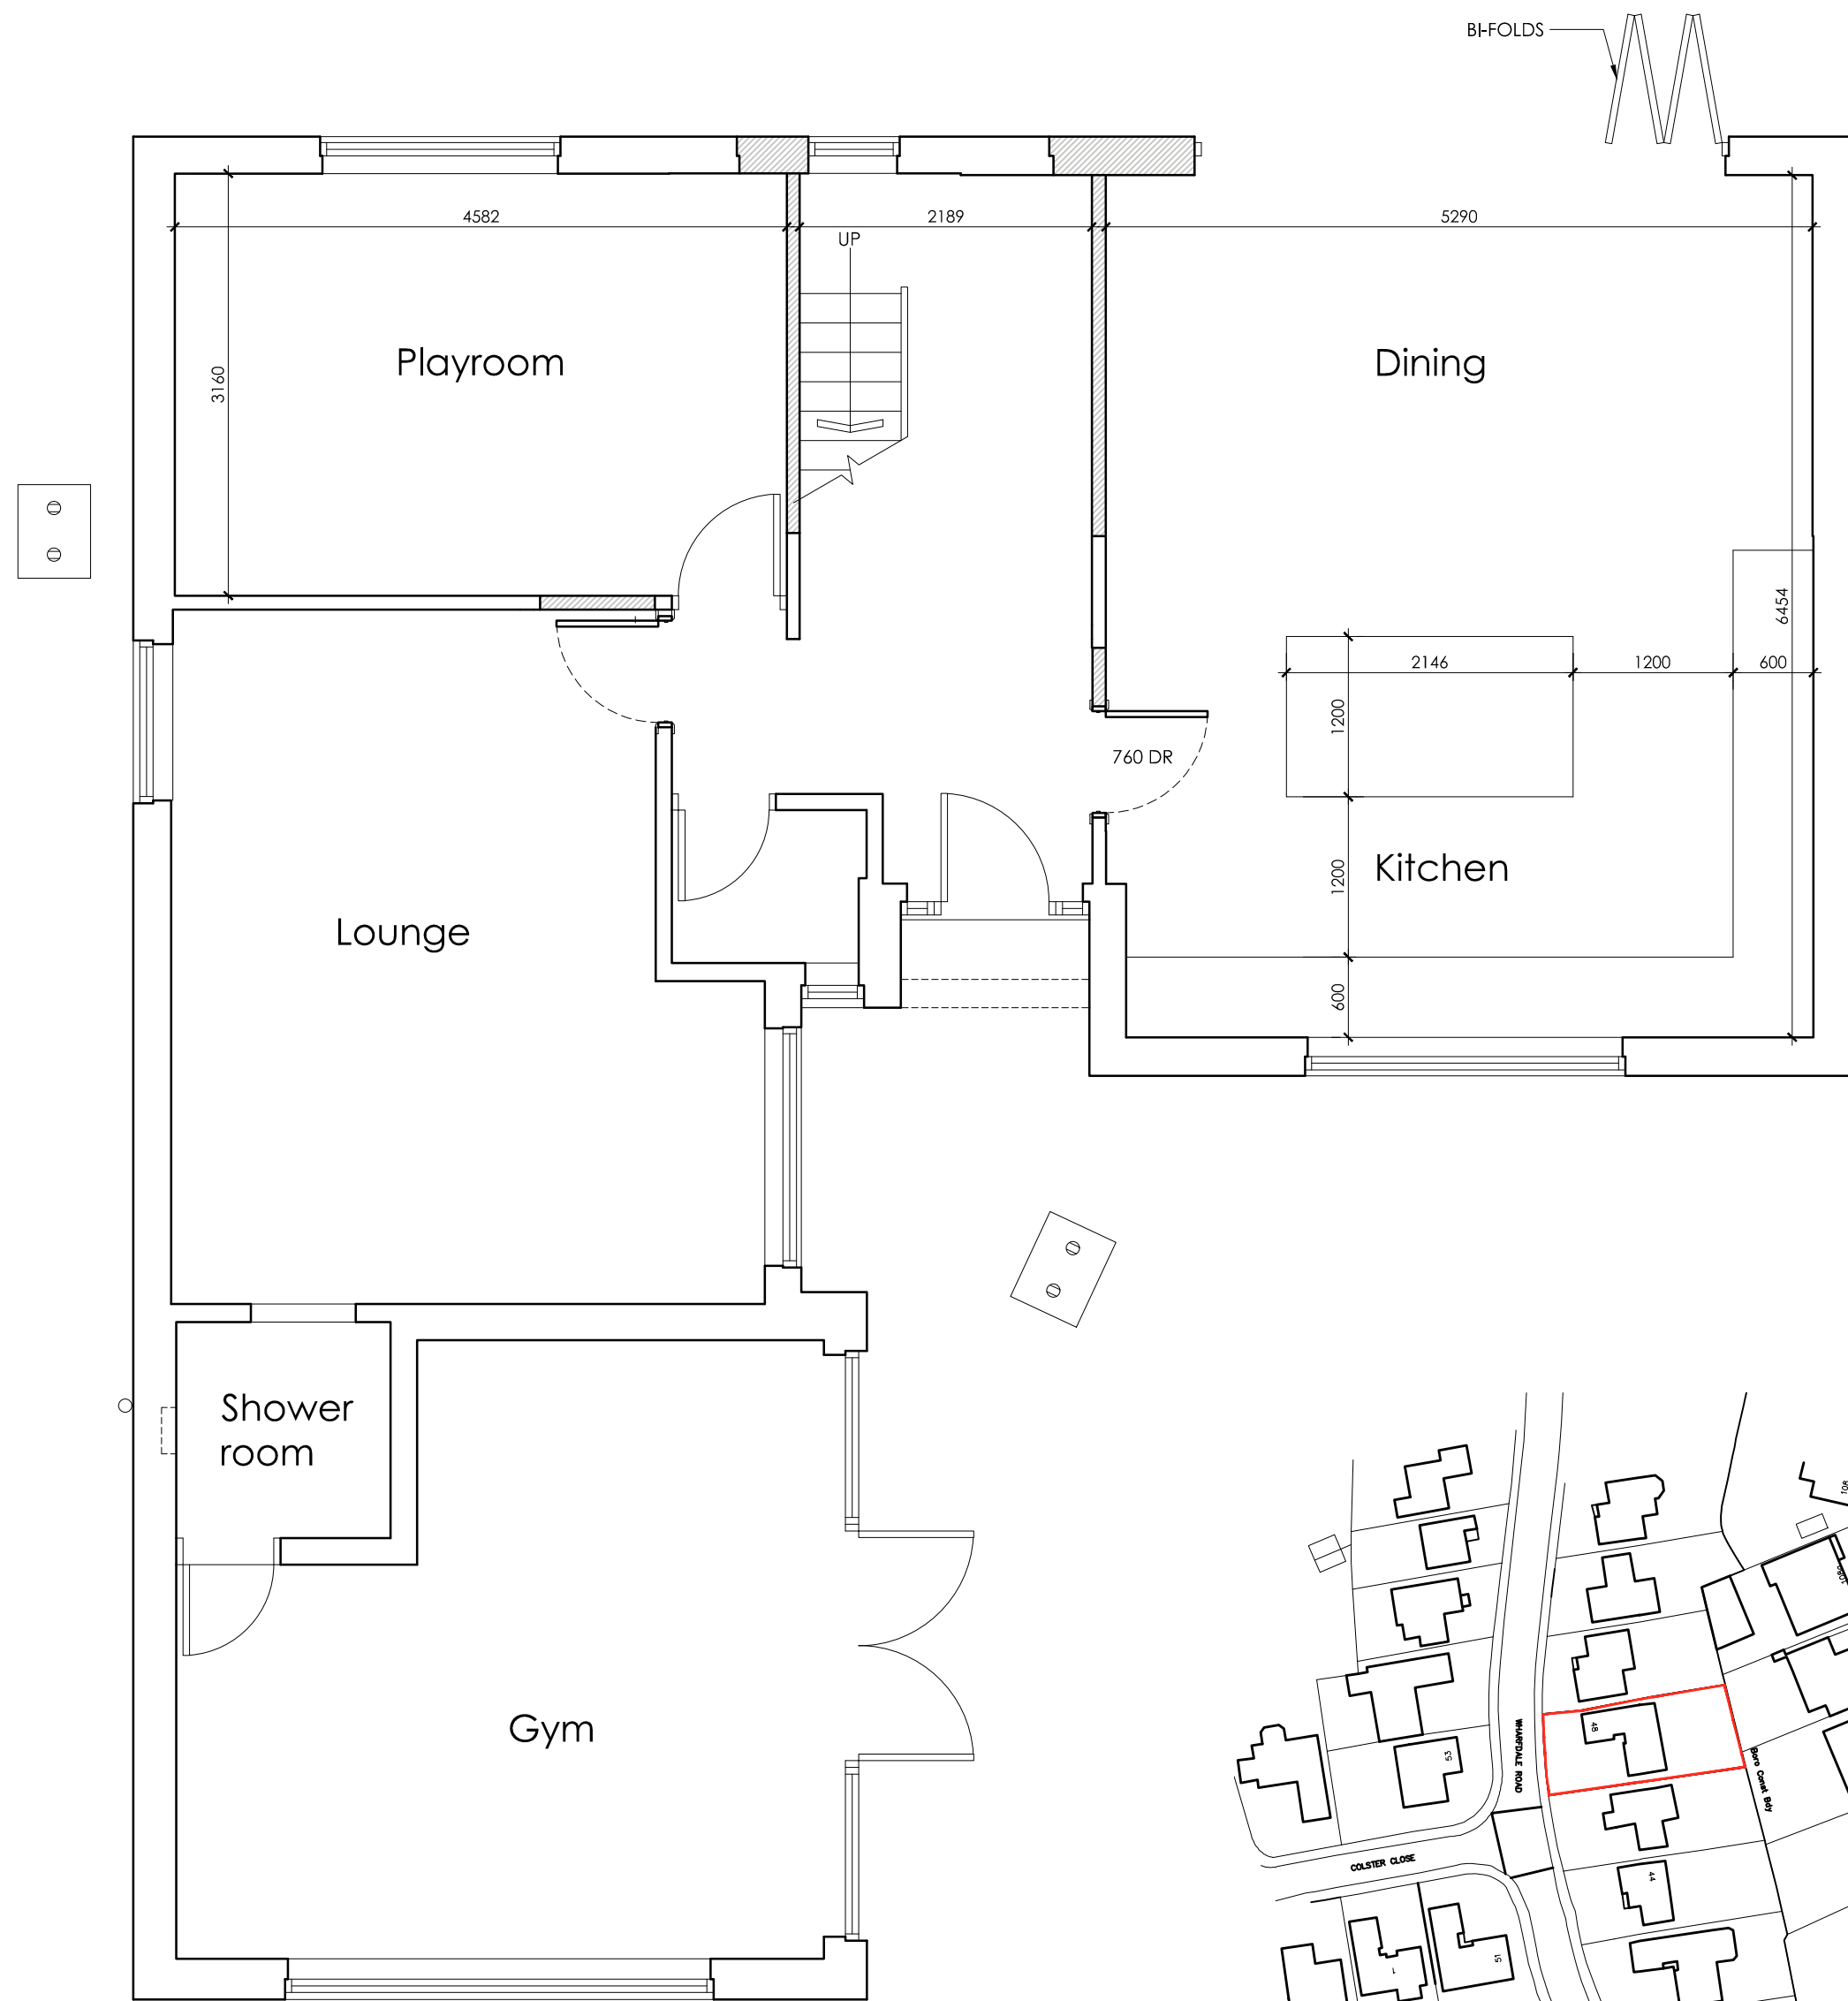


PROPOSED GROUND FLOOR PLAN
SCALE 1:50

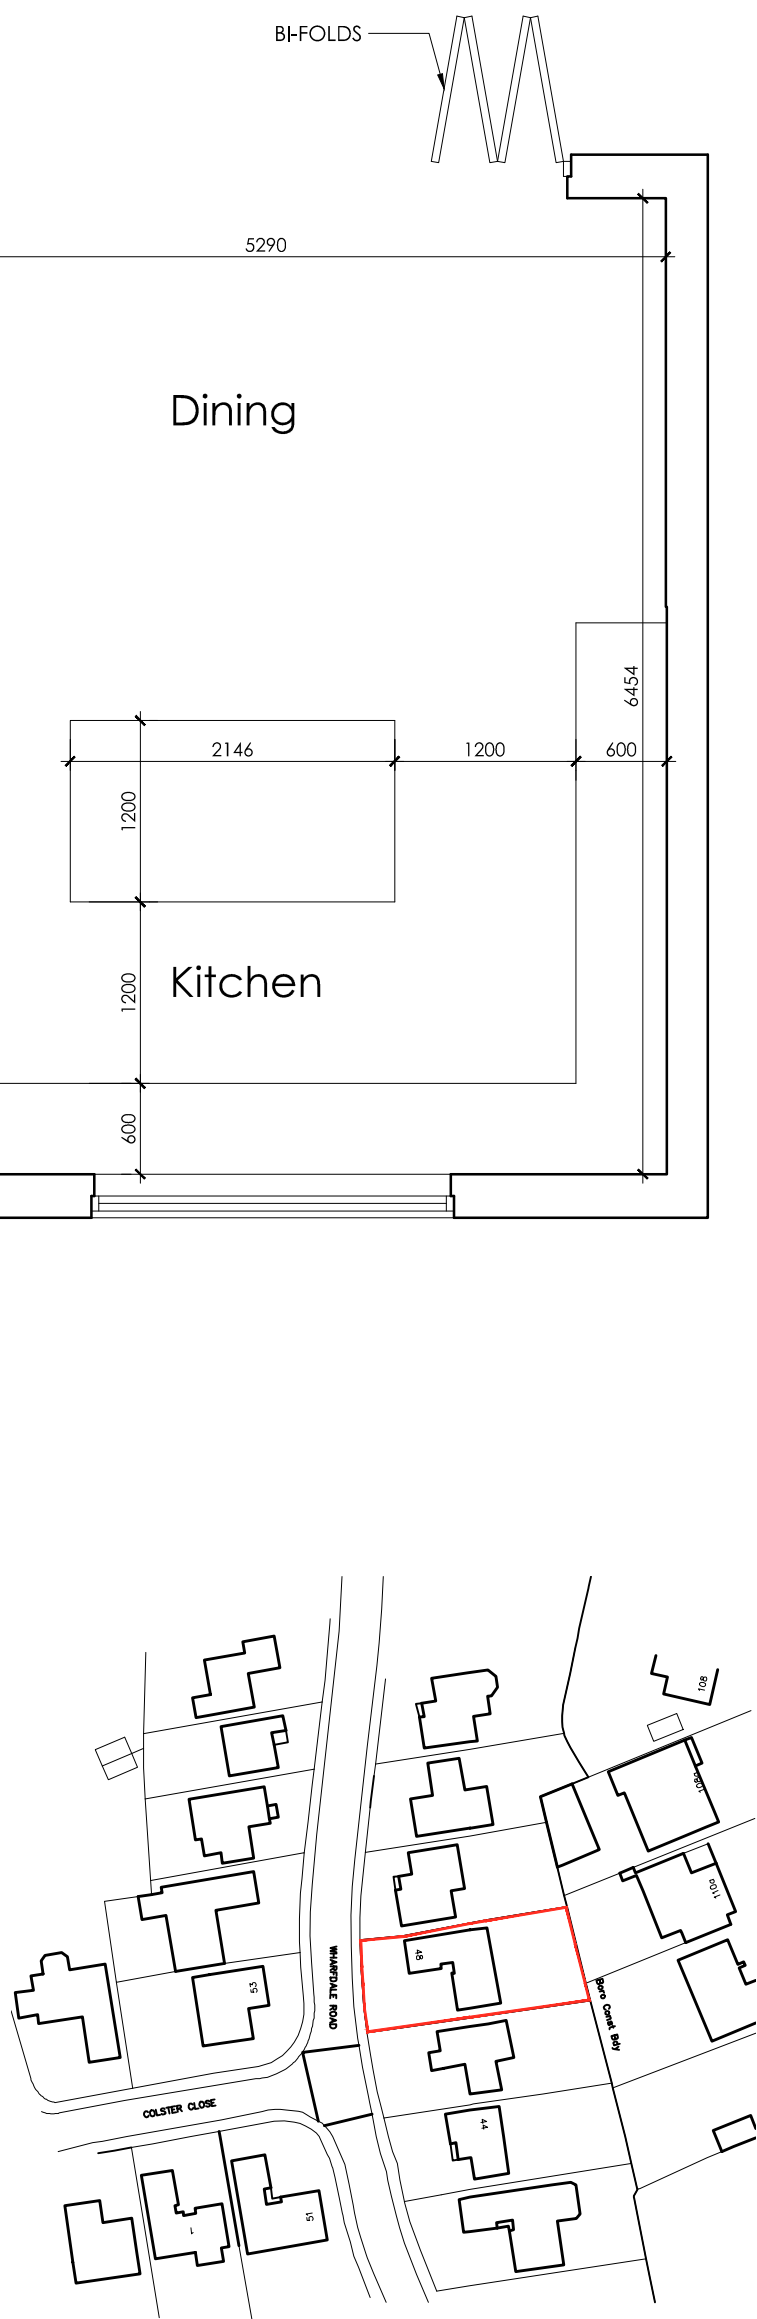

LOCATION PLAN
SCALE 1:1250

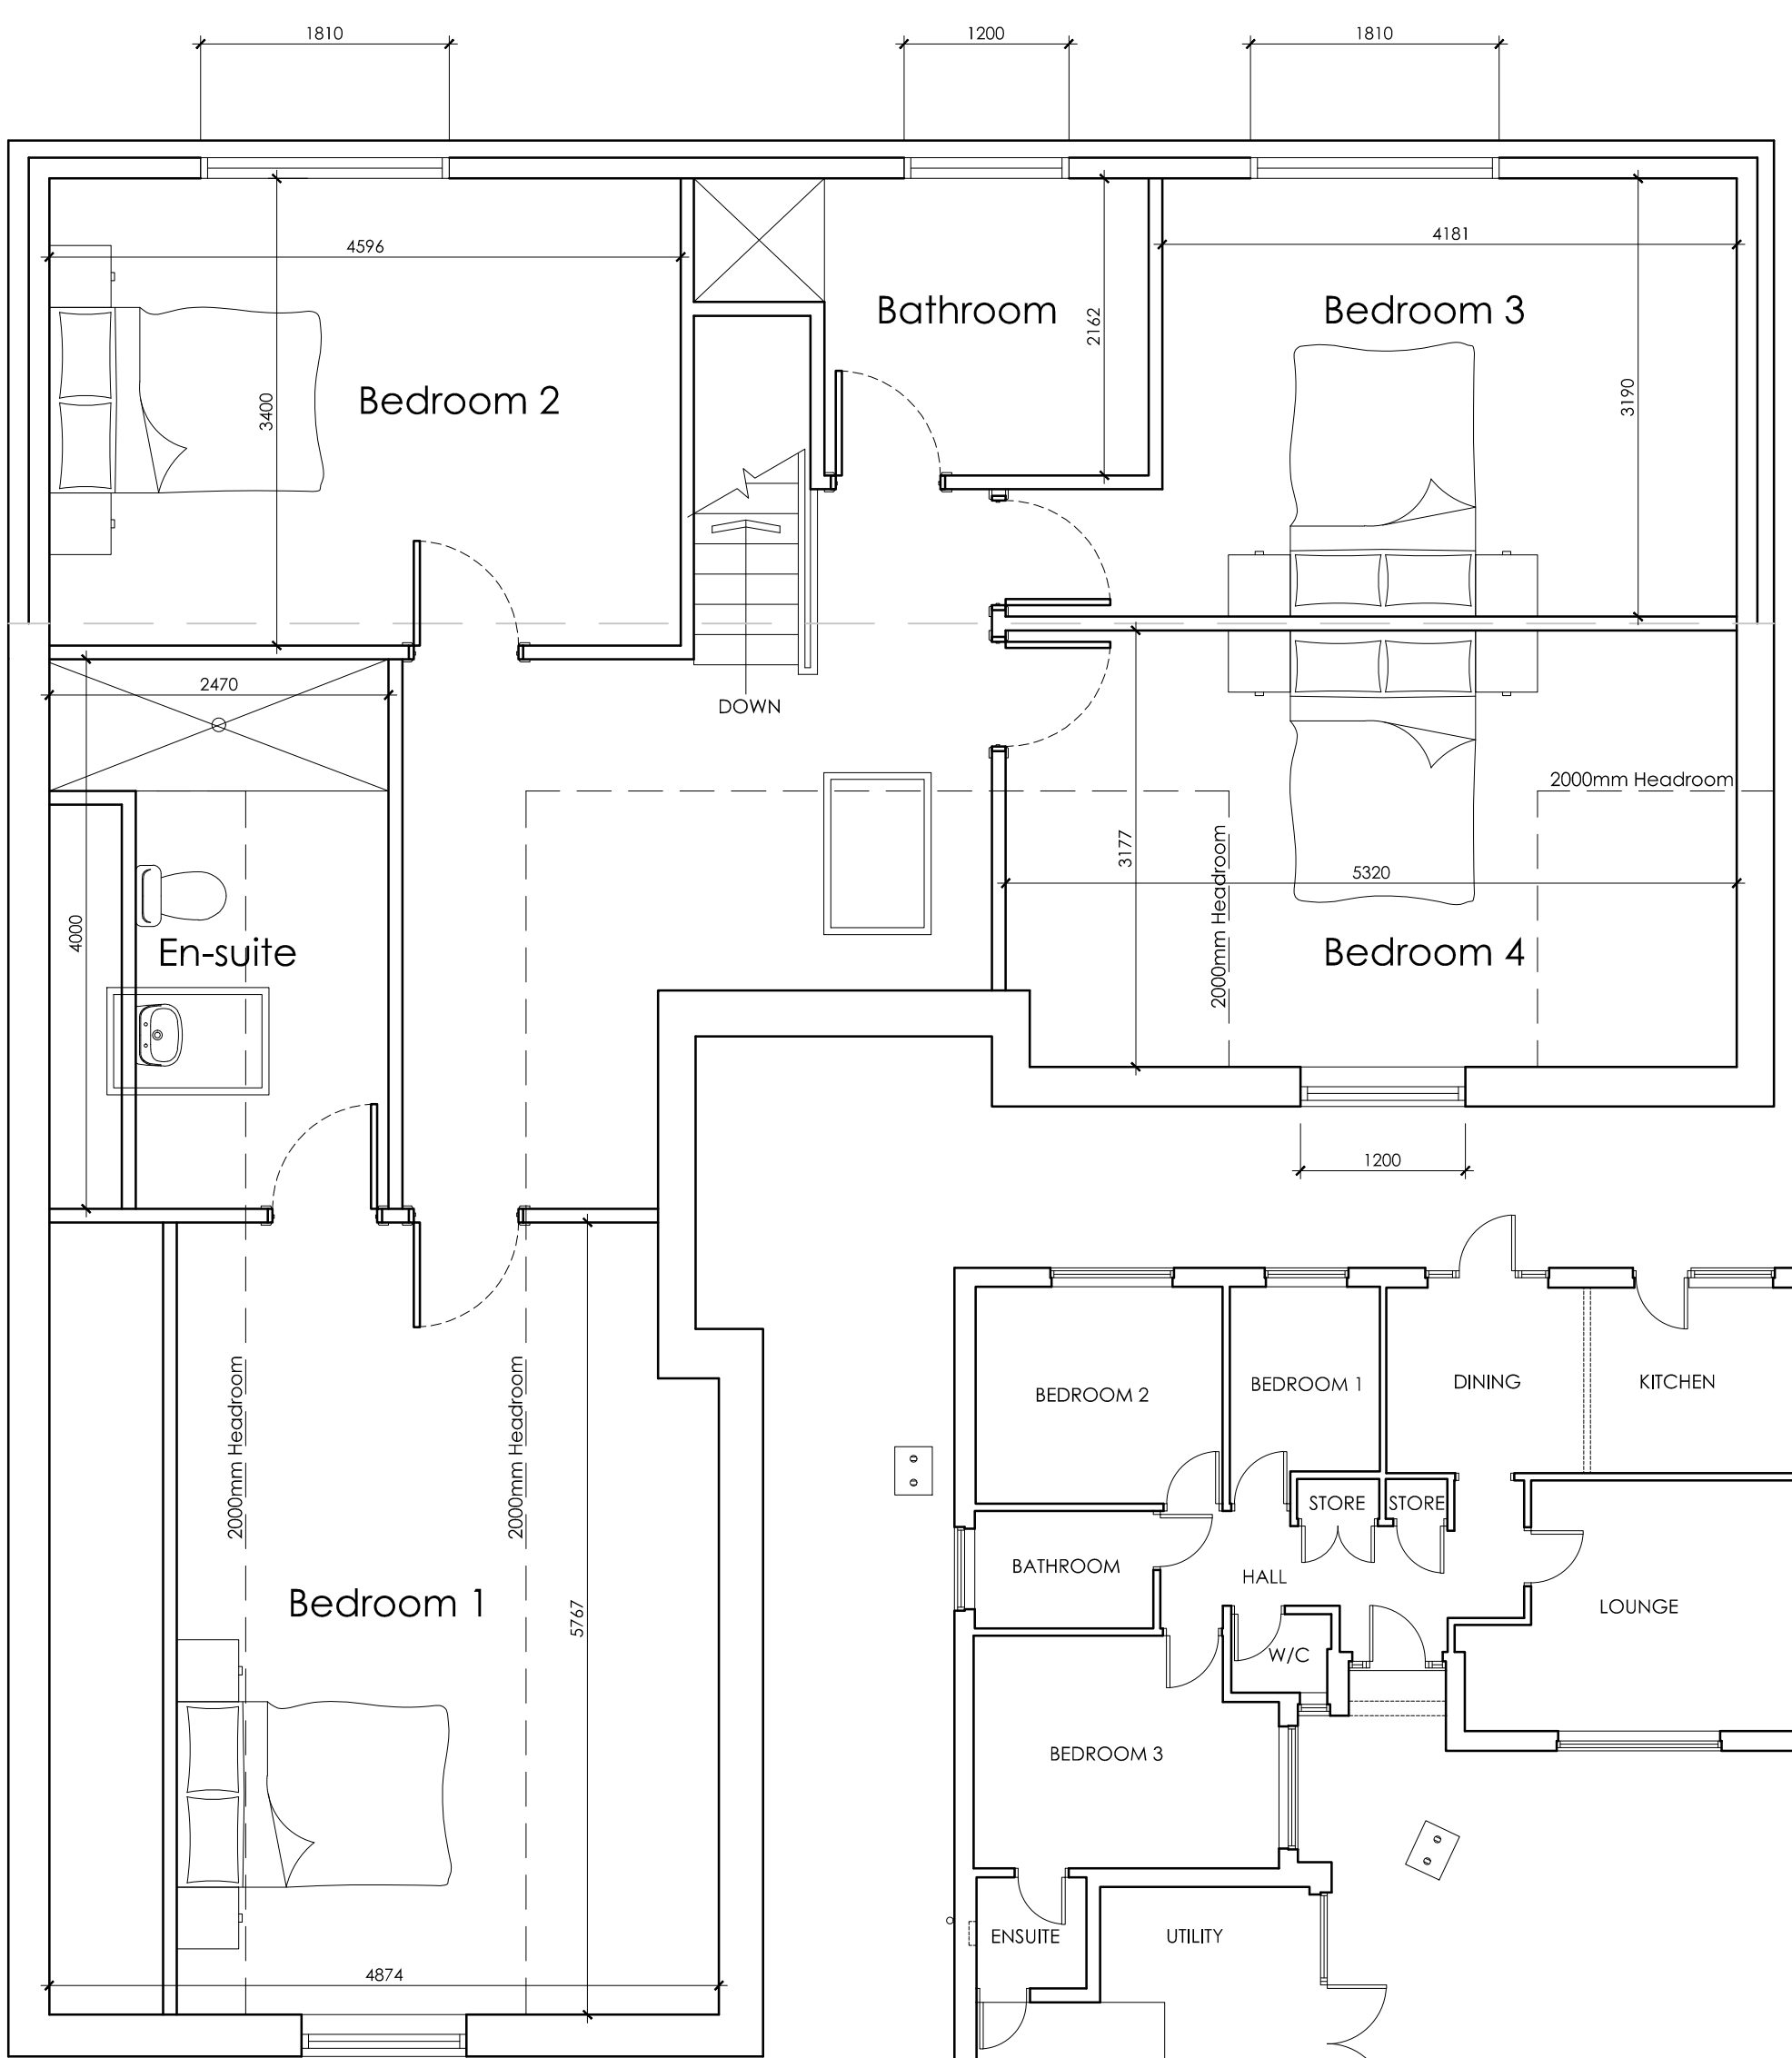

PROPOSED FIRST FLOOR PLAN
SCALE 1:50

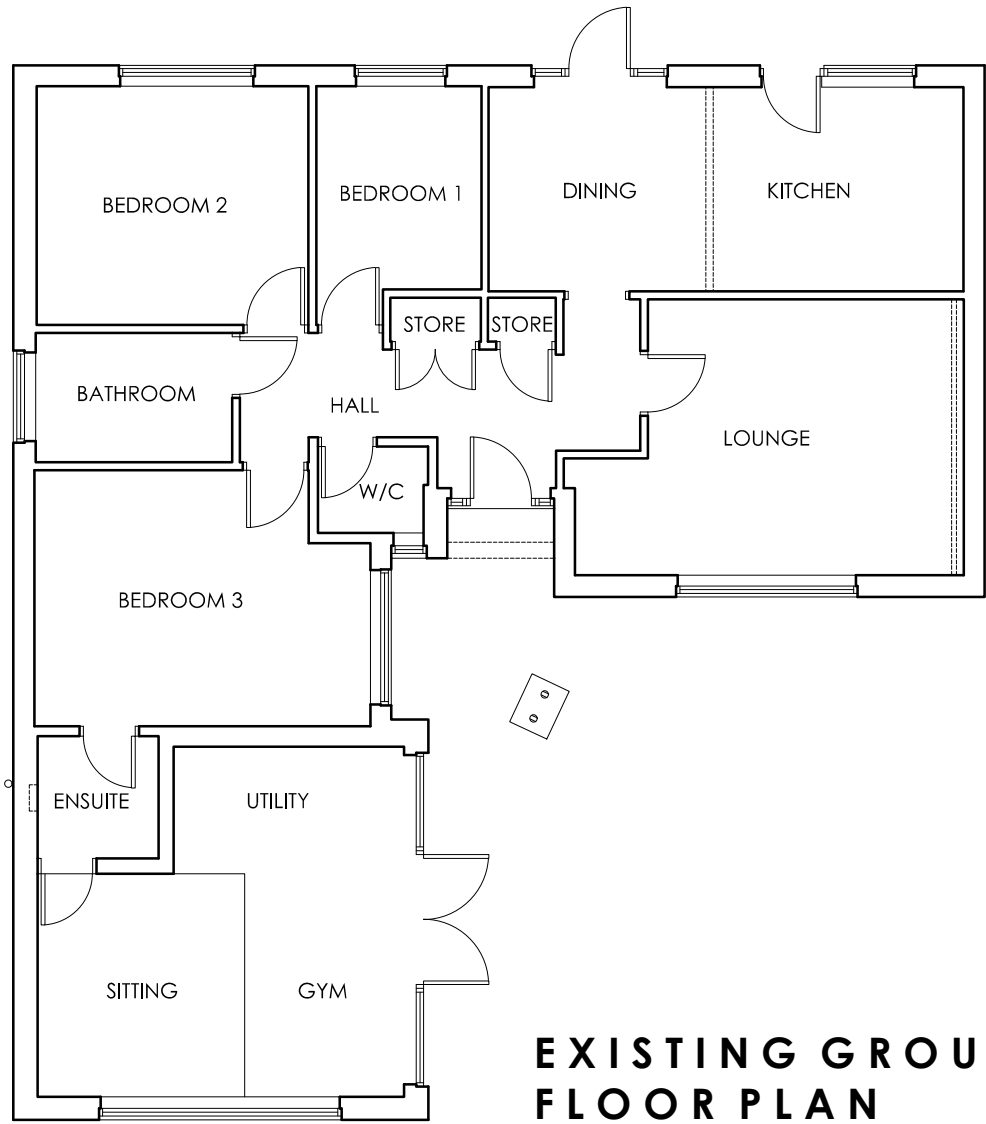

EXISTING GROUND FLOOR PLAN
SCALE 1:100



BLOCK PLAN
SCALE 1:500

White Agus PARTNERSHIP			OFFICE ONE, 34 VICTORIA ROAD, BARNSELY, S70 2BU			Phone: 01226 208482 Email: info@whiteaguspартnership.co.uk Web: www.whiteaguspартnership.co.uk		
ARCHITECTURAL SERVICES			Project.			Client.		
PROPOSED ALTERATIONS AT 48 WHARFDALE ROAD BARNSELY, S75 2LJ			Date.			MR B. HALL		
Drawing Title.			APRIL 2022			Scale.		
PLANS AND ELEVATIONS			Ref.			1:50 & 1:100 @ A1		
Date			21-157			Dwg. No.		
Suffix			02			Rev.		
Description			Date			Suffix		