



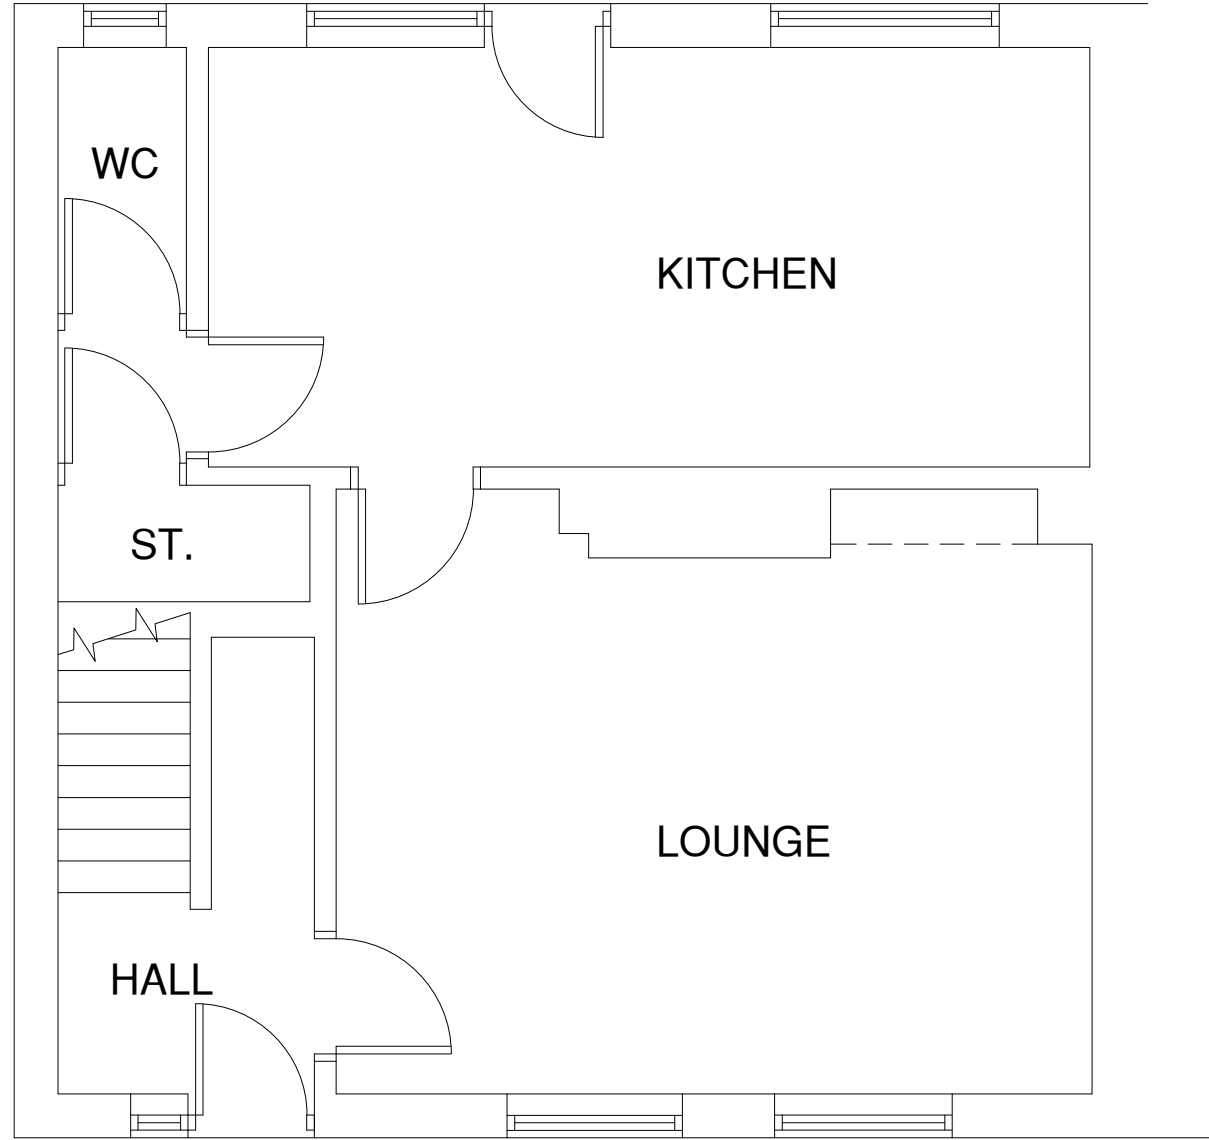


EXISTING GROUND FLOOR PLAN

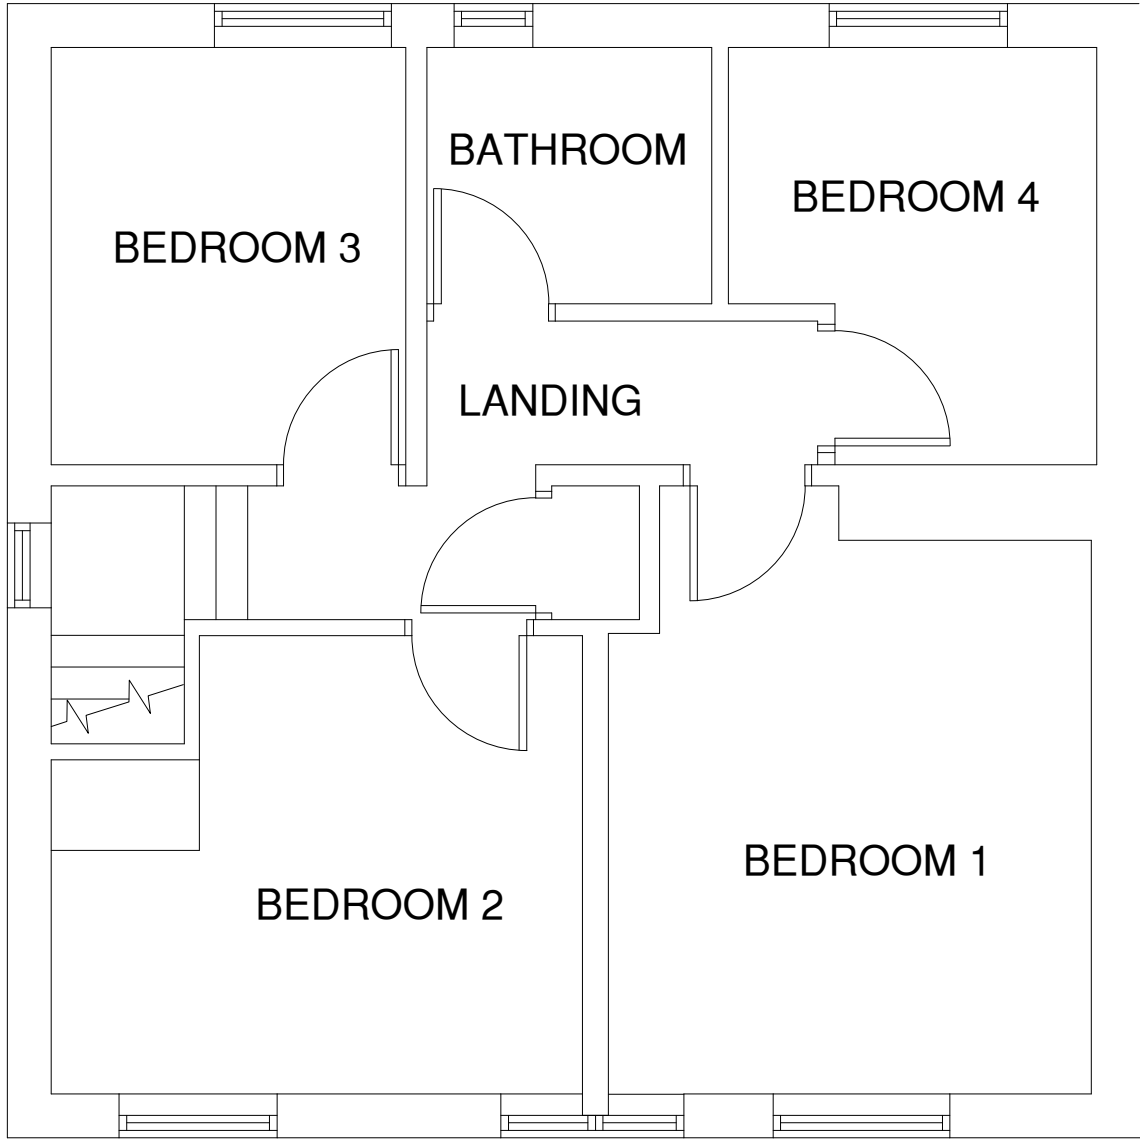


EXISTING FIRST FLOOR PLAN

01 Existing Floor Plans

1:50

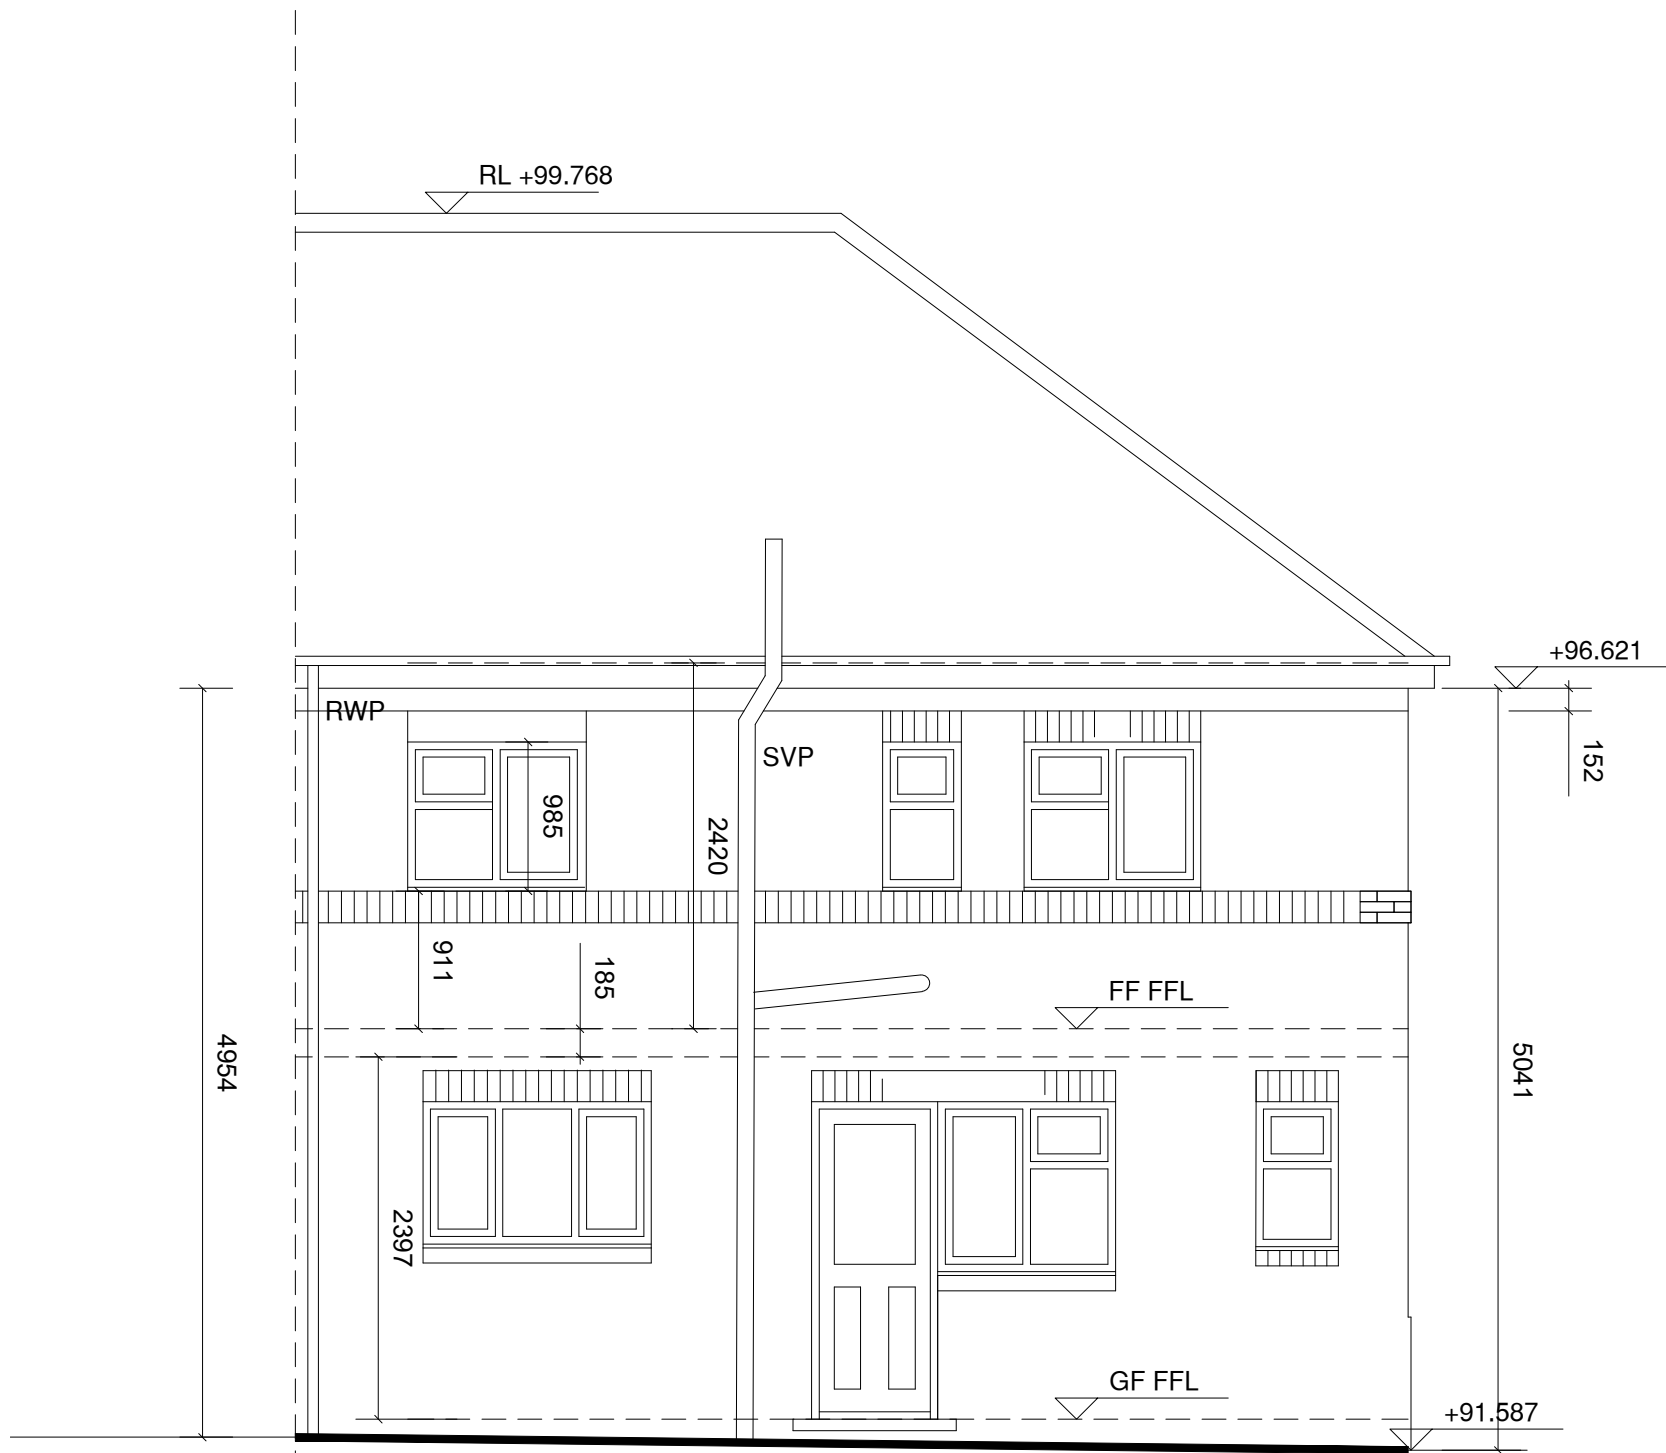

EXISTING REAR ELEVATION

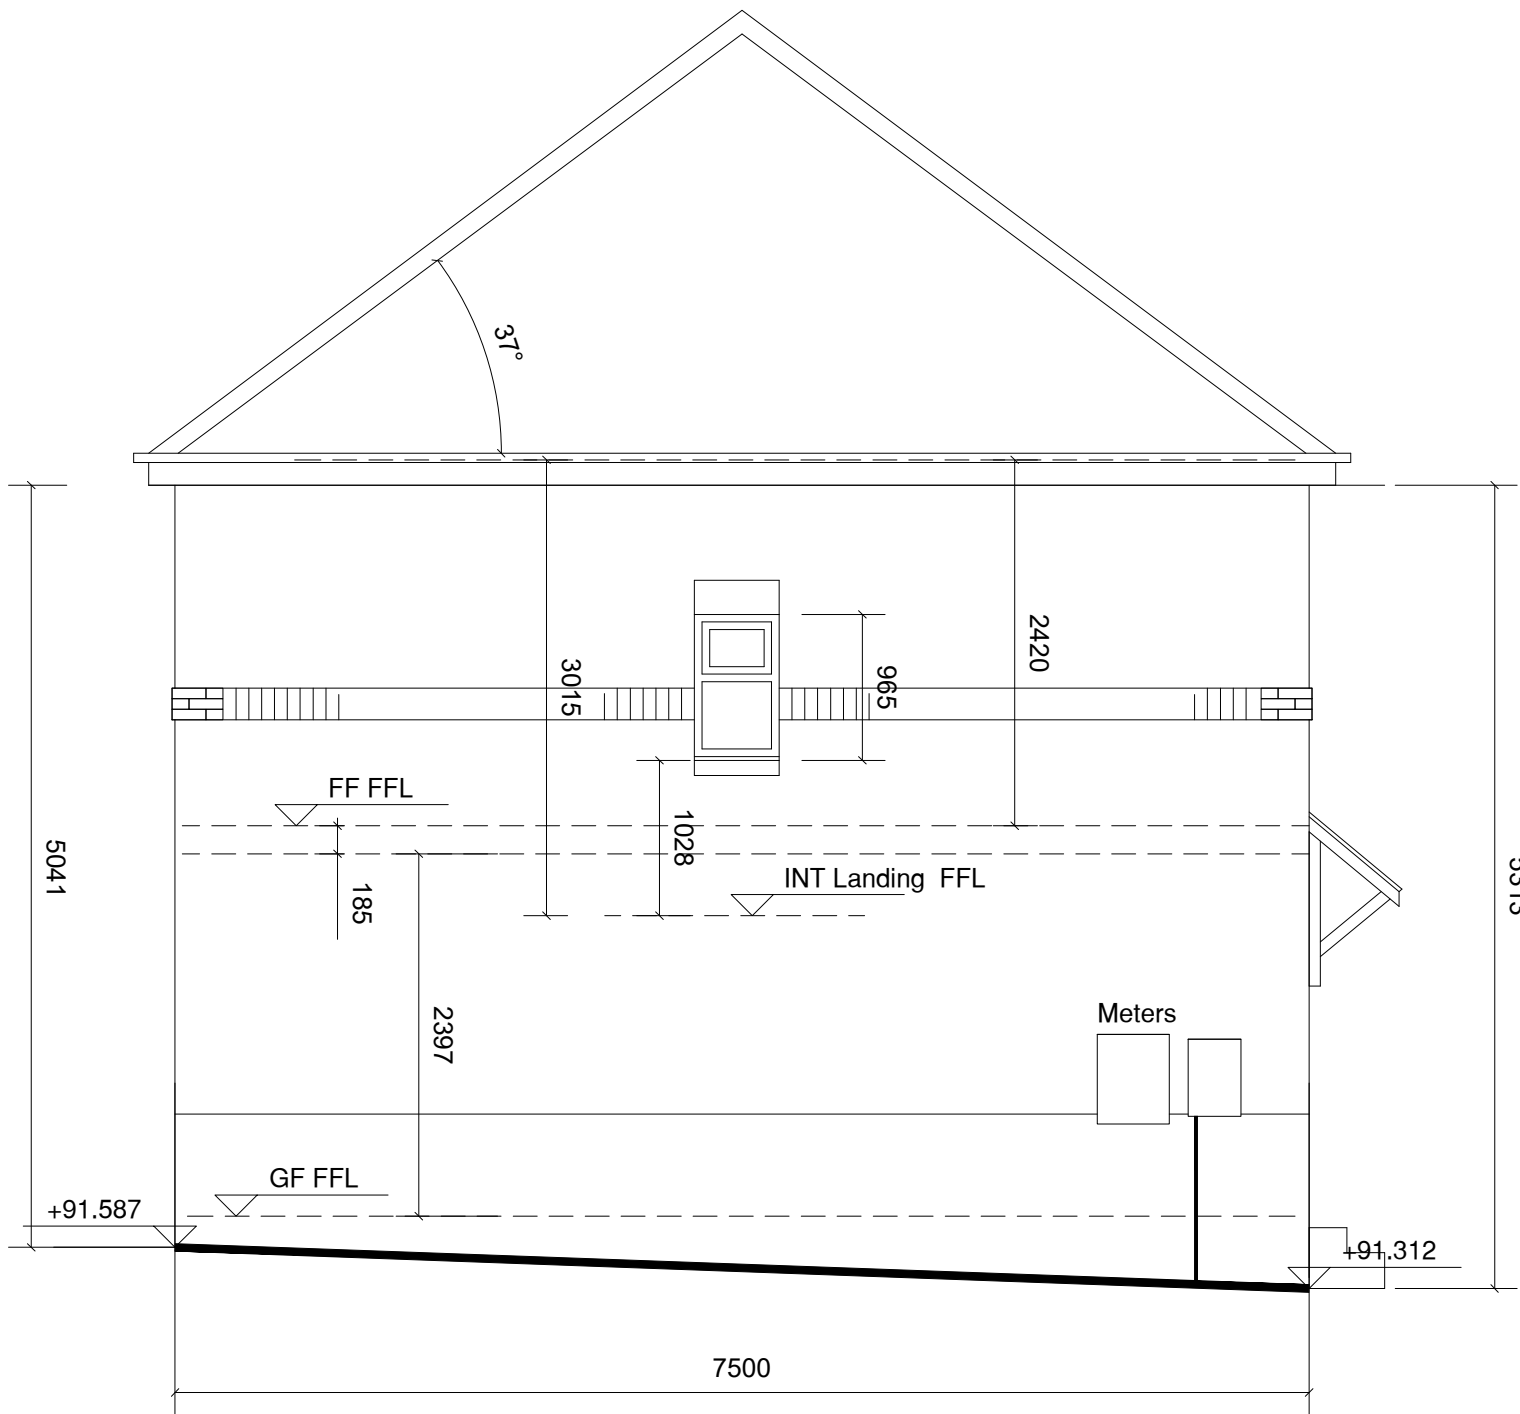

EXISTING SIDE ELEVATION




EXISTING FRONT ELEVATION

02 Existing Elevations

1:50

DO NOT SCALE FROM THIS DRAWING. ALL DIMENSIONS TO BE CHECKED ON SITE BY CONTRACTOR. REPORT ANY DISCREPANCIES TO DRAWING AUTHOR AND PROPERTY SERVICES TEAM. DRAWING OR CONTENTS SHOULD NOT BE DUPLICATED WITHOUT PRIOR CONSENT.

DRAWING TO BE READ IN CONJUNCTION WITH ALL OTHER PROJECT DOCUMENTS INCLUDING BUT NOT LIMITED TO DRAWINGS, SPECIFICATIONS, SCHEDULES

 

NOTES

P1	First Issue	06/09/22	MJY
Rev	Notes	Date	Issued By



SERVICE
Berneslai Homes

PROJECT
127 Neville Avenue, Kendray, Barnsley,

TITLE
Existing Plans & Elevations

PROJECT REF 127 Neville Av.	DRAWING REFERENCE 001	REV P1
SCALE As Noted	DISCIPLINE ARCHITECTURE	SHEET SIZE A1
PURPOSE OF ISSUE PRELIMINARY	Drawn Checked	MJY XX