


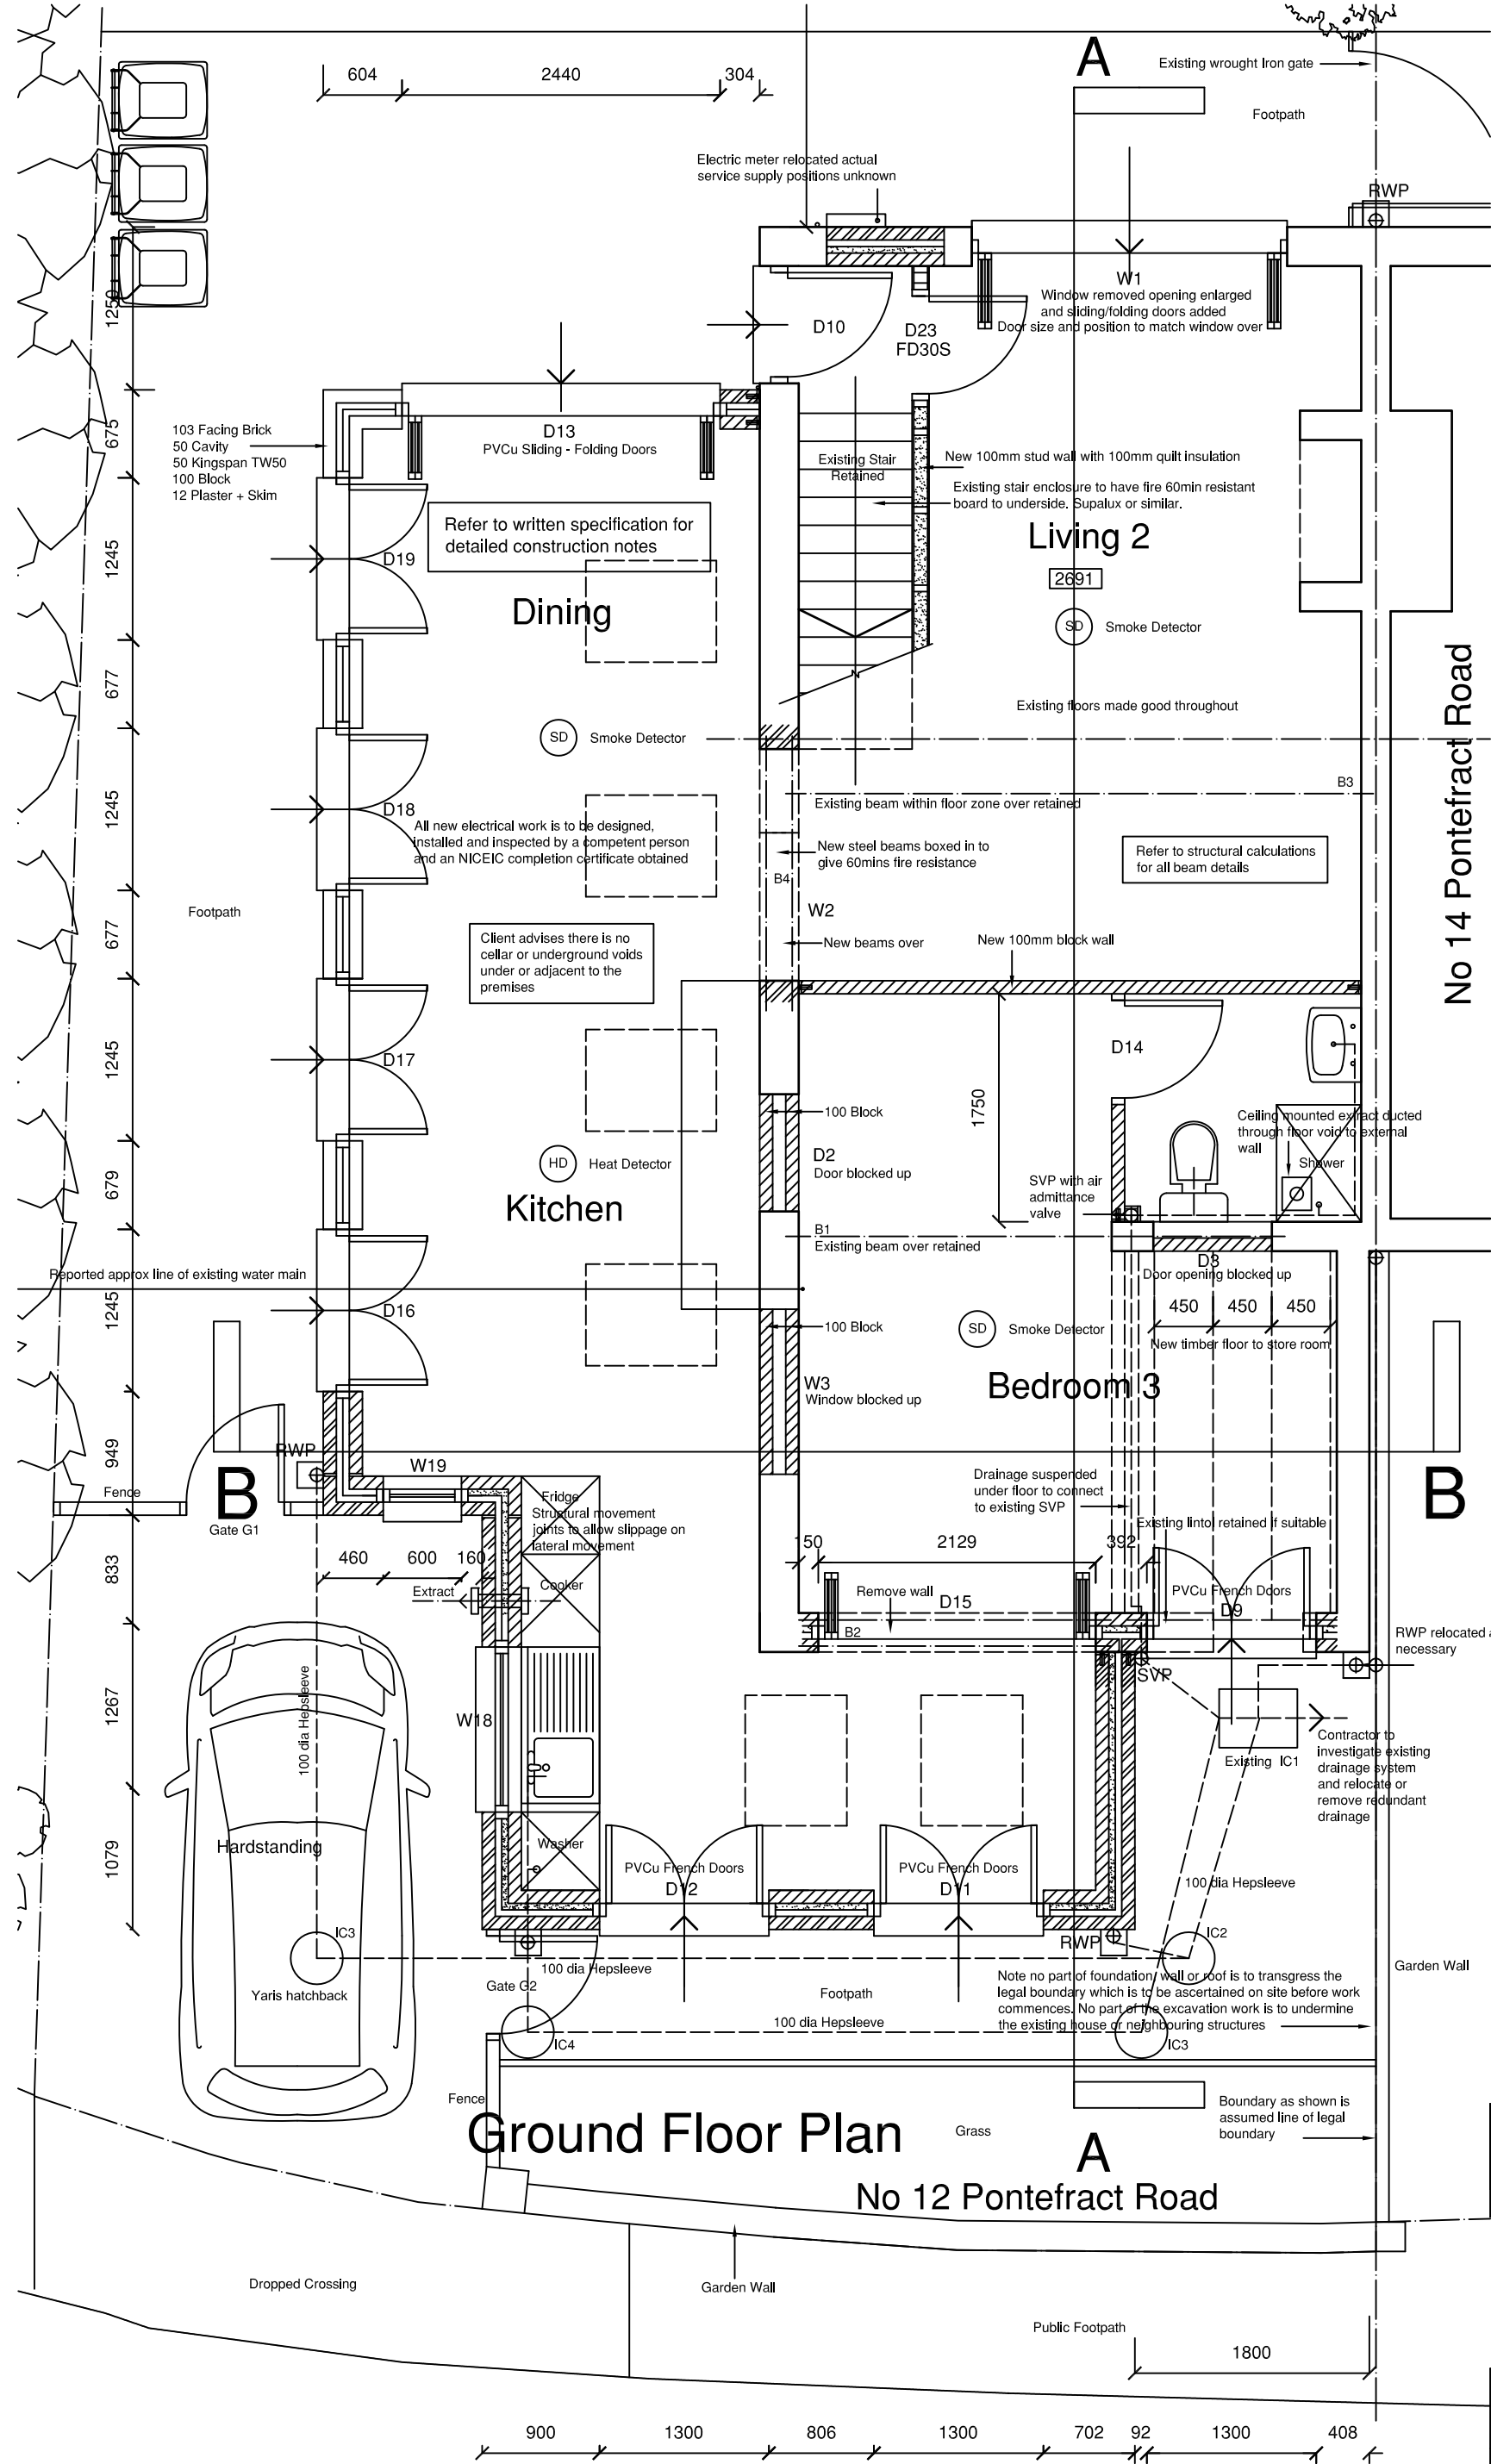

Ground Floor Plan
No 12 Pontefract Road

B	14.11.14	As submitted for planning & building regulation approvals
A	04.10.14	General Update
Rev	Date	Notes

GRAHAM WILLIS
Chartered Architect
33 The Green, Town Street, Gildersome, Leeds LS27 7AB
Telephone 0113-2520310 - Email info@willis-architects.co.uk
www.willis-architects.co.uk

CLIENT/PROJECT Proposed Single Storey Side & Rear Extension To No 12 Pontefract Road, Shafton, Barnsley, S72 8QP For Mrs M. Allen		
CONTENT Proposed Plans - Ground Floor Plan		
DRAWN	GCW	SCALE
DATE	Sept 2014	1:50
Original Drawing Size - A3		
JOB No	DRAWING No	REVISION
1035	330	B

Draft Not For Construction Purposes