



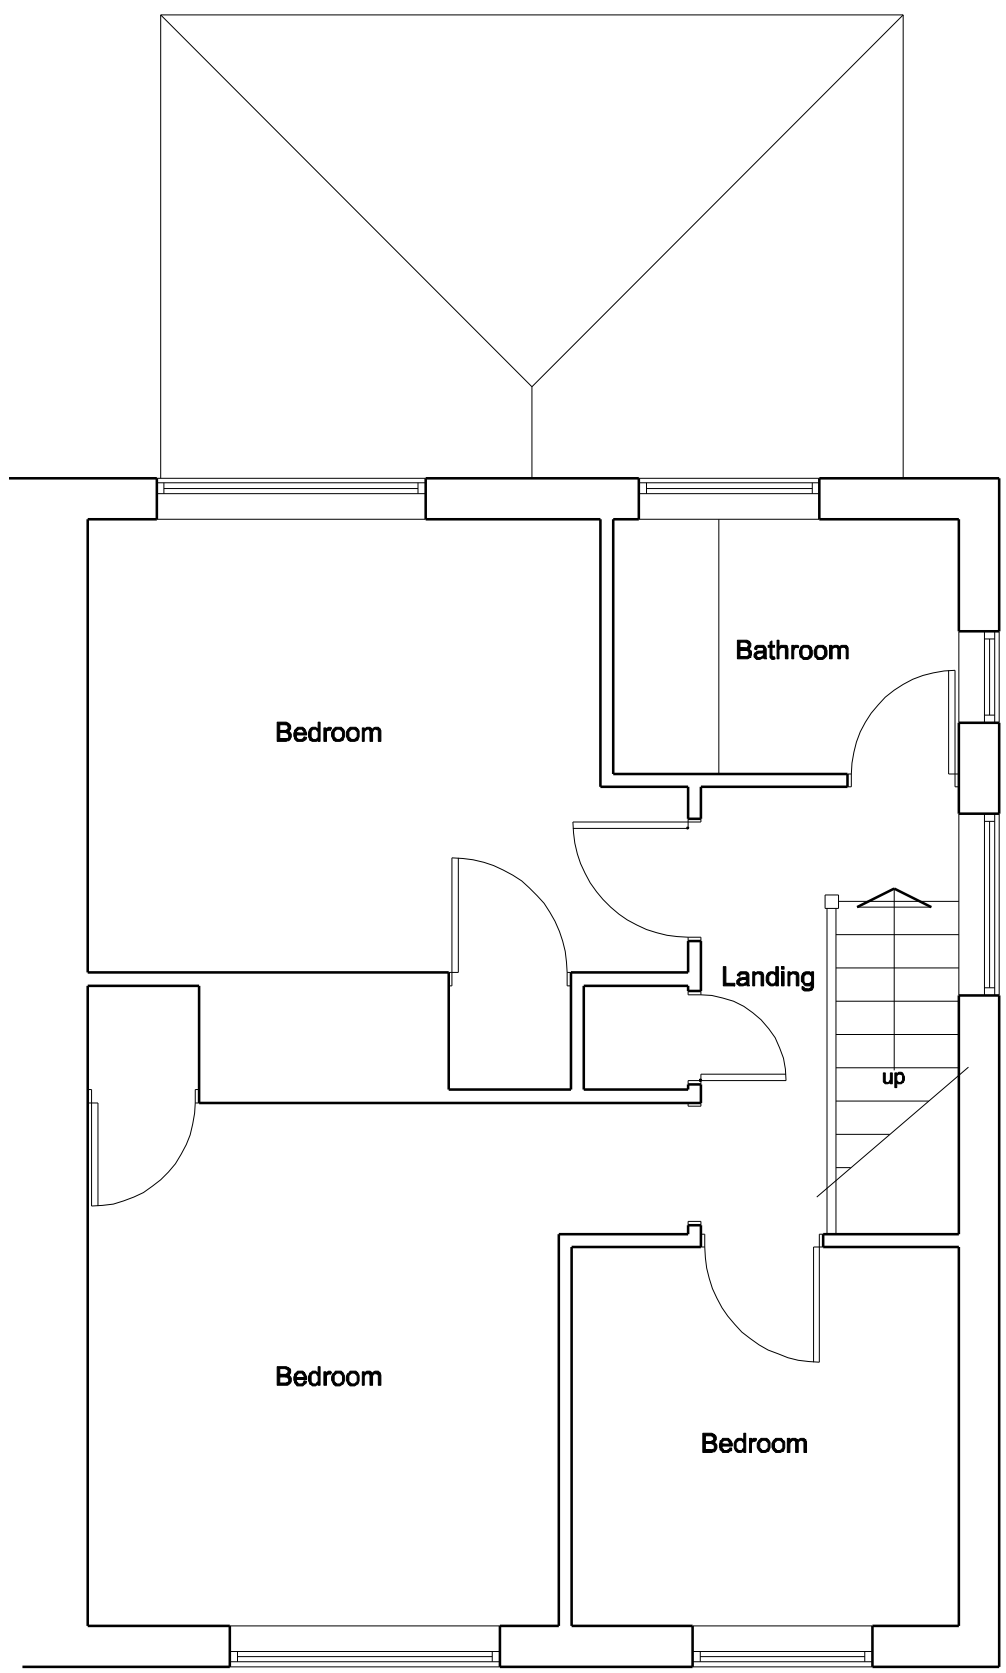


First Floor Plan




Rear Elevation

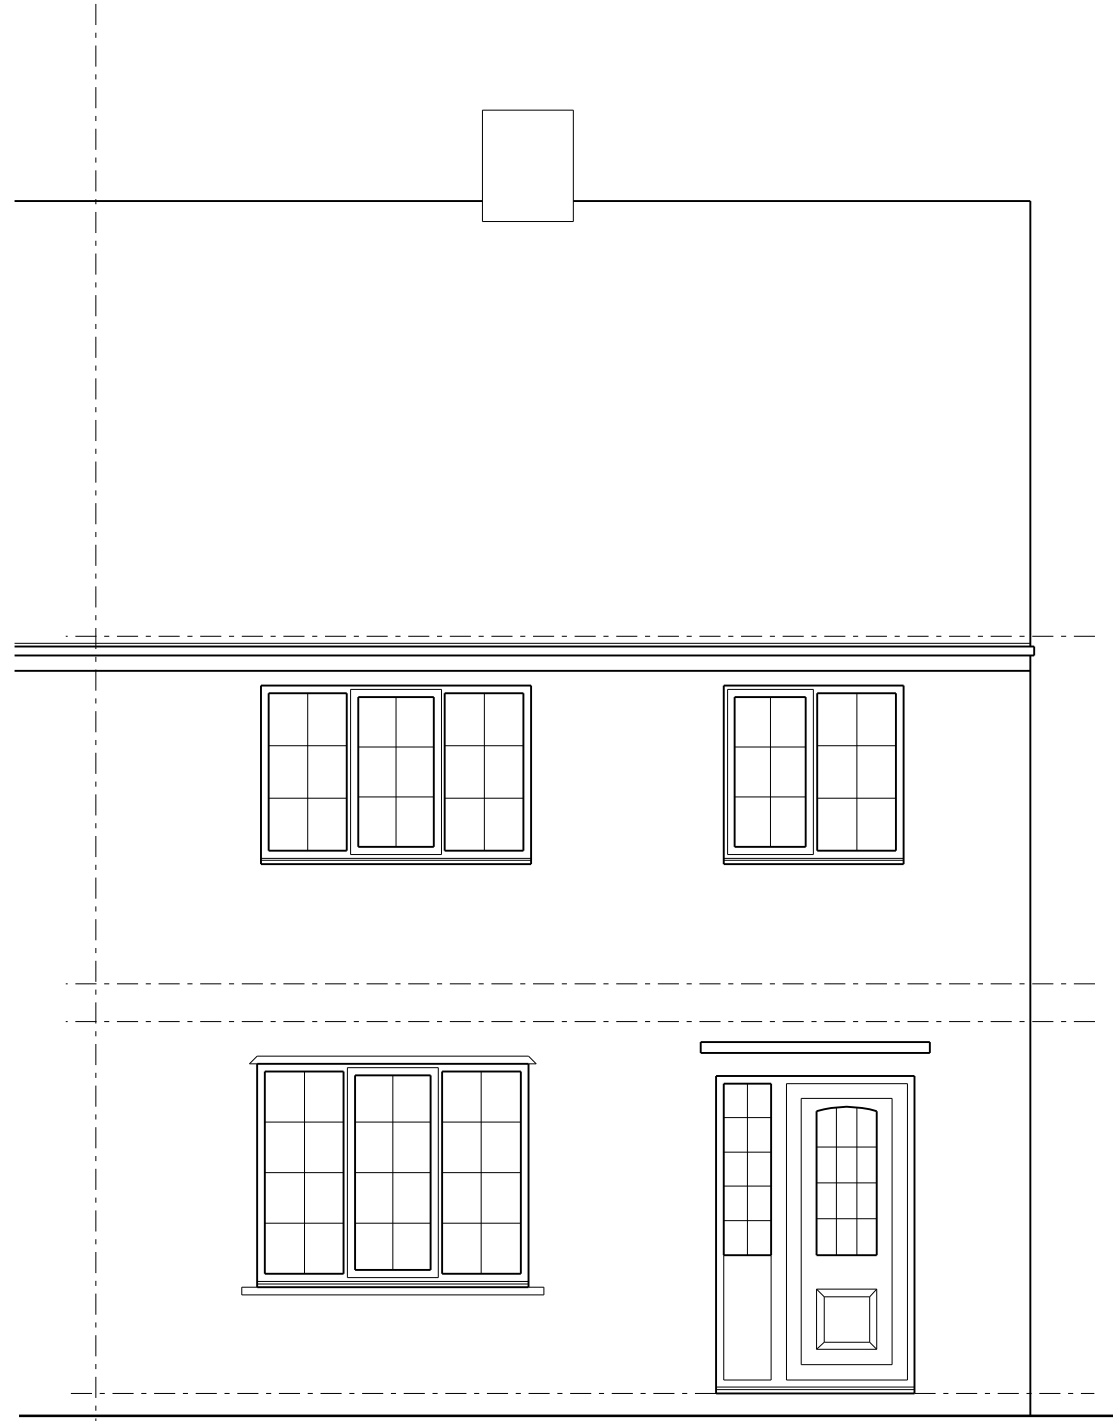

Front Elevation

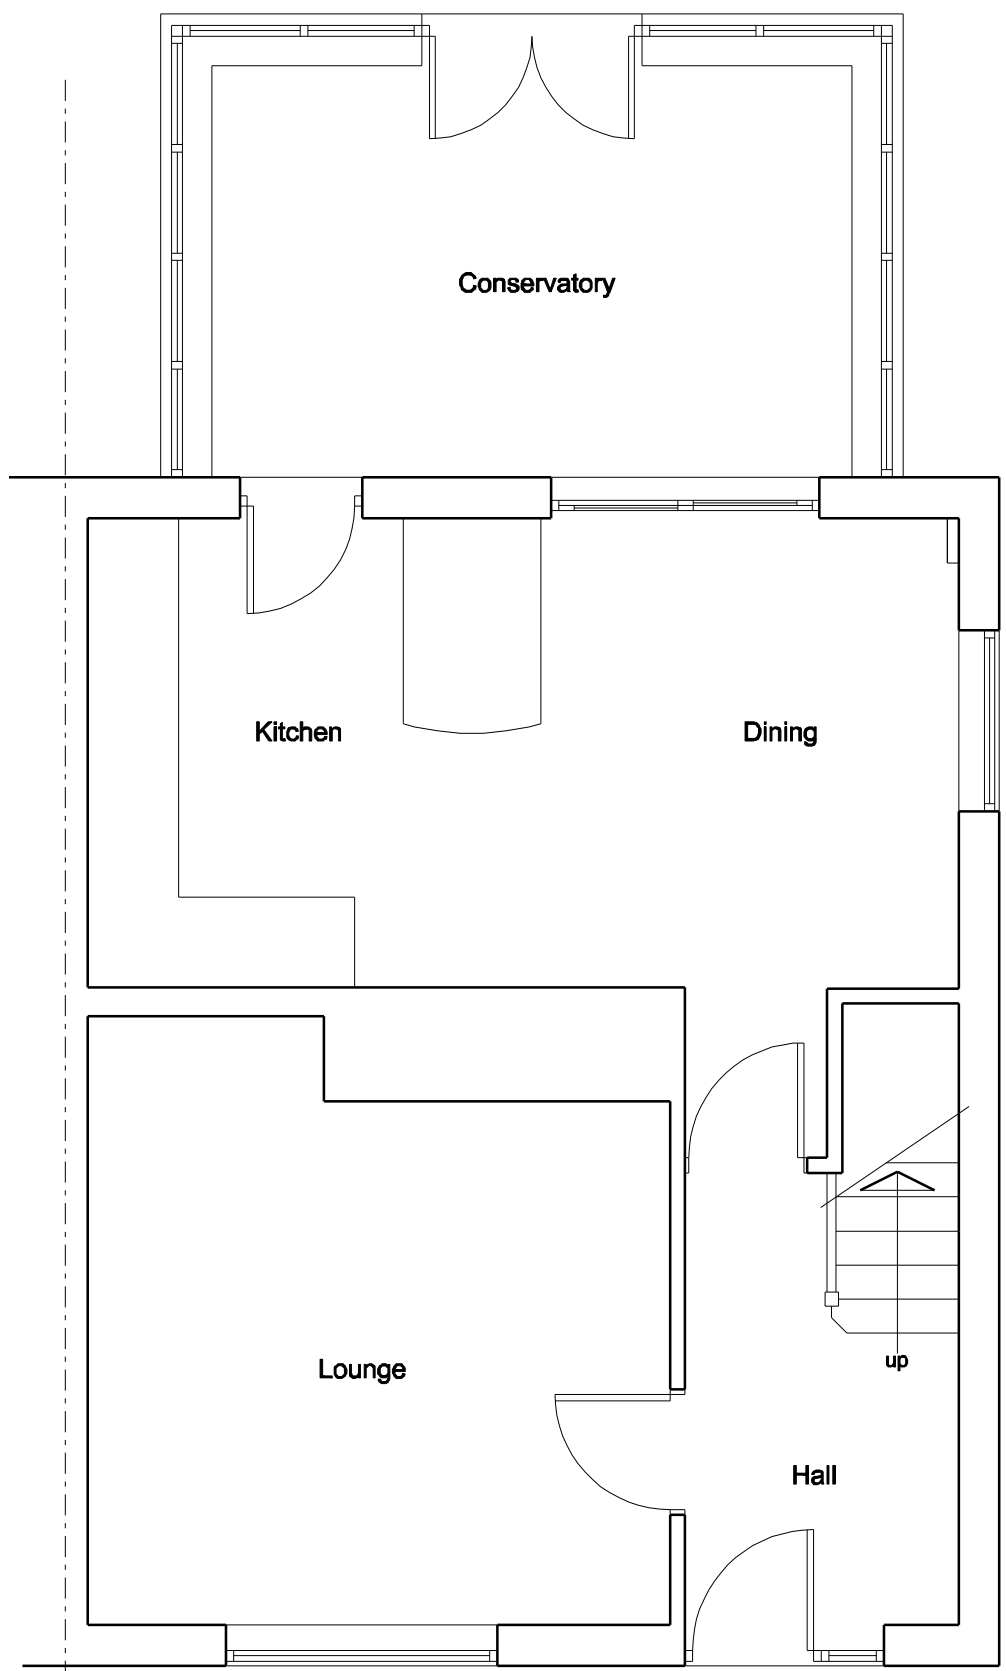

Ground Floor Plan

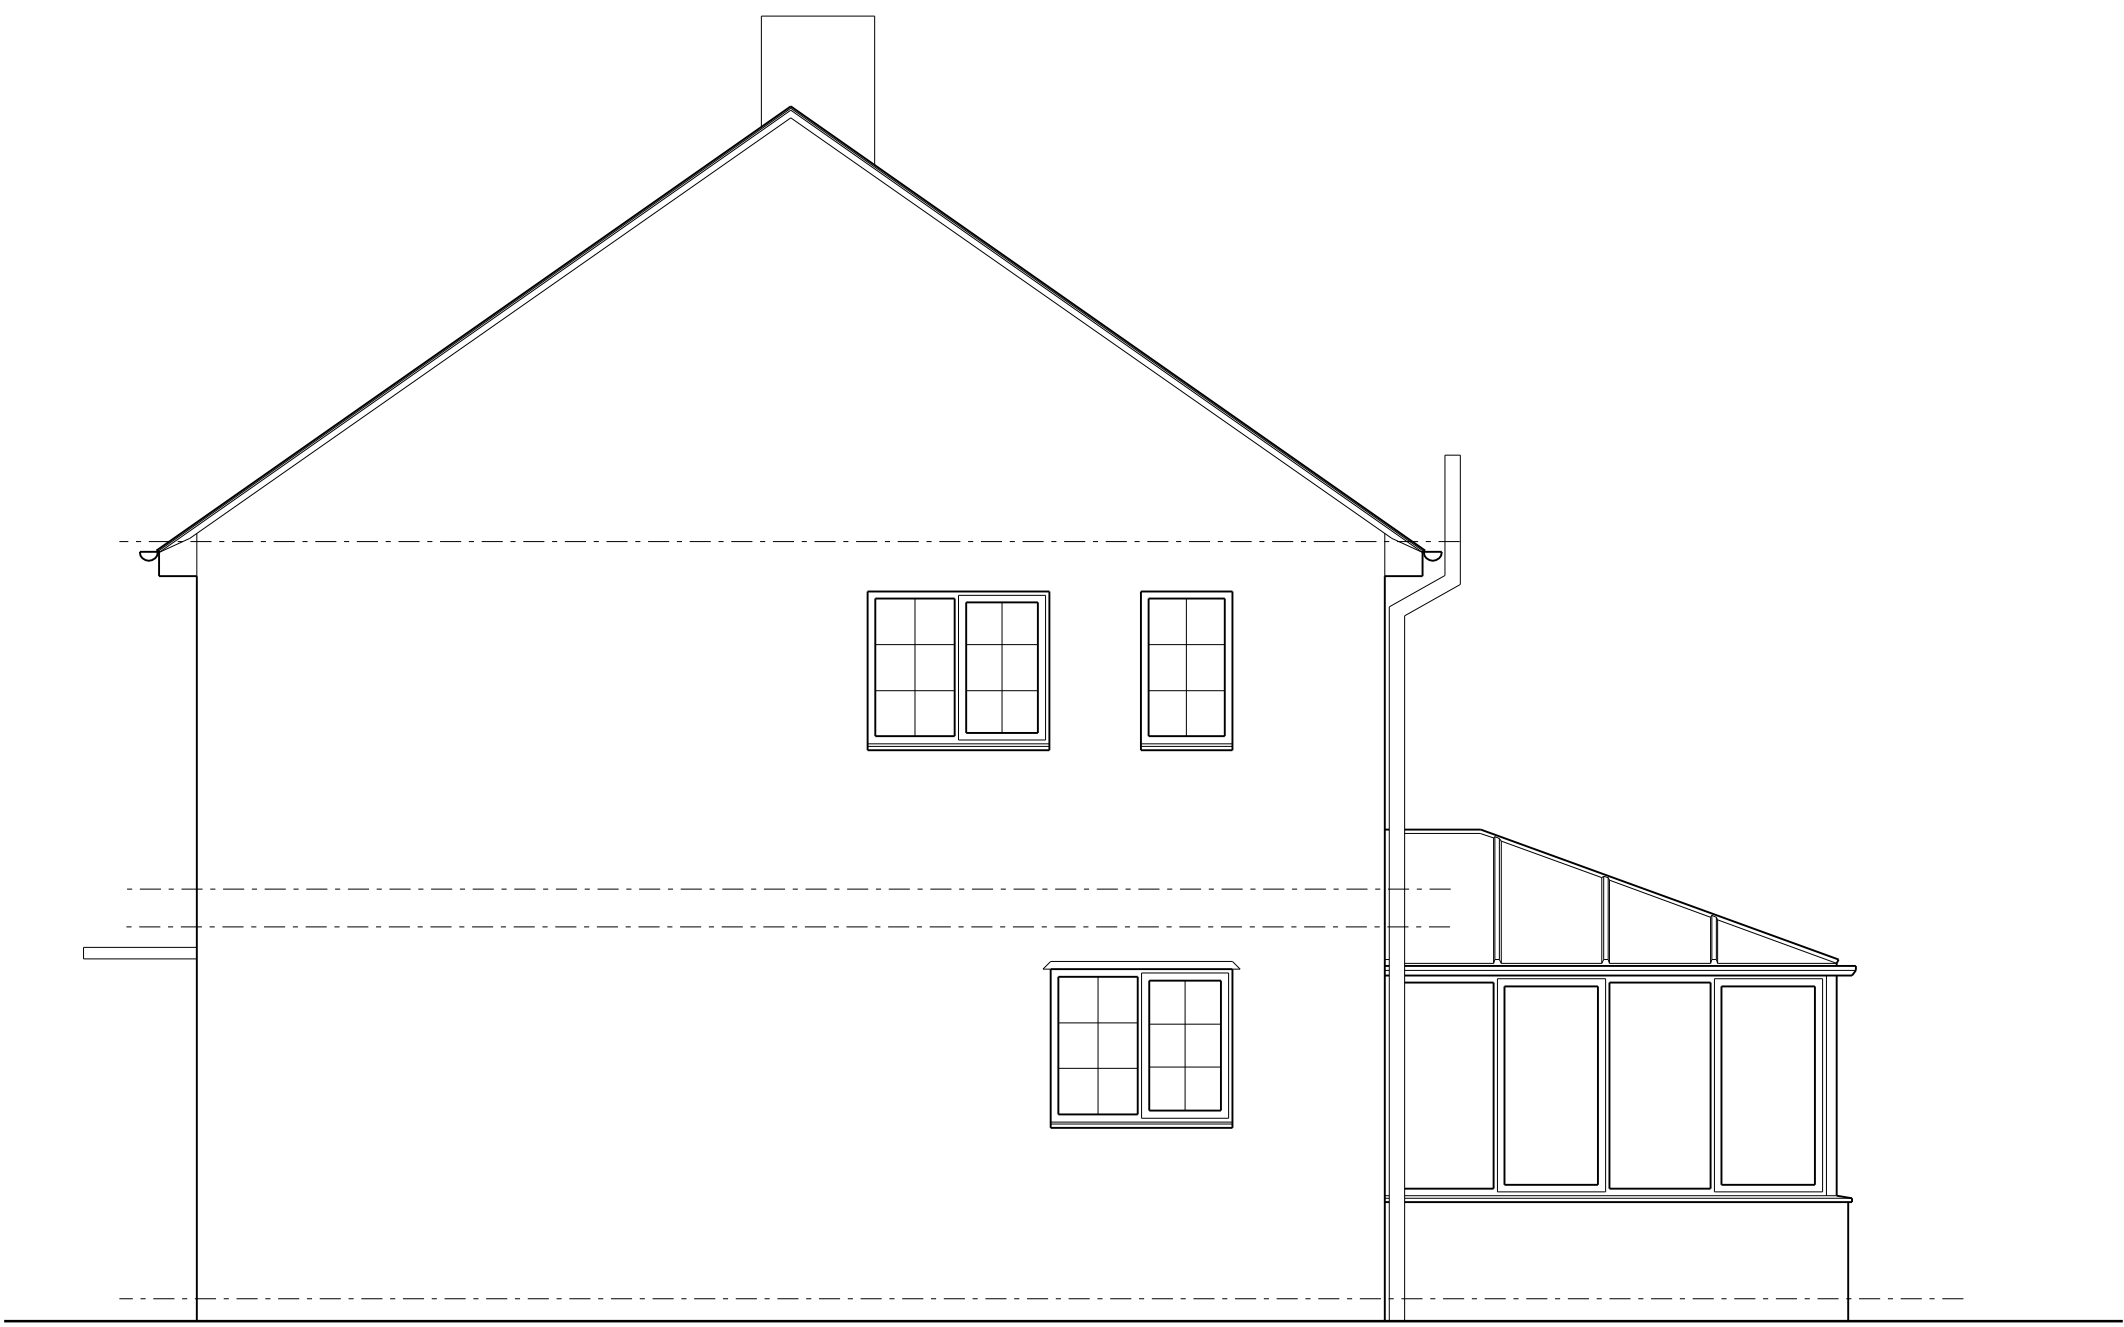

Side Elevation

A	Date	Revisions
---	------	-----------

© Copyright

MJH Design
Architectural Services

53 Bartholomew Street
Wombwell
Barnsley
S73 8LB

Tel: 07887548711
e-mail: concorde.mjharper@virgin.net

Client
Mrs Nicholson

Project
**Proposed Alterations
15 Crossgate
Thurnscoe
S63 0SP**

Title

Existing Plans and Elevations

Scale	1:50	Date	Aug 2016
Drawn by	MJH	Revision	
Drawing No.	1040-01		