




Notes

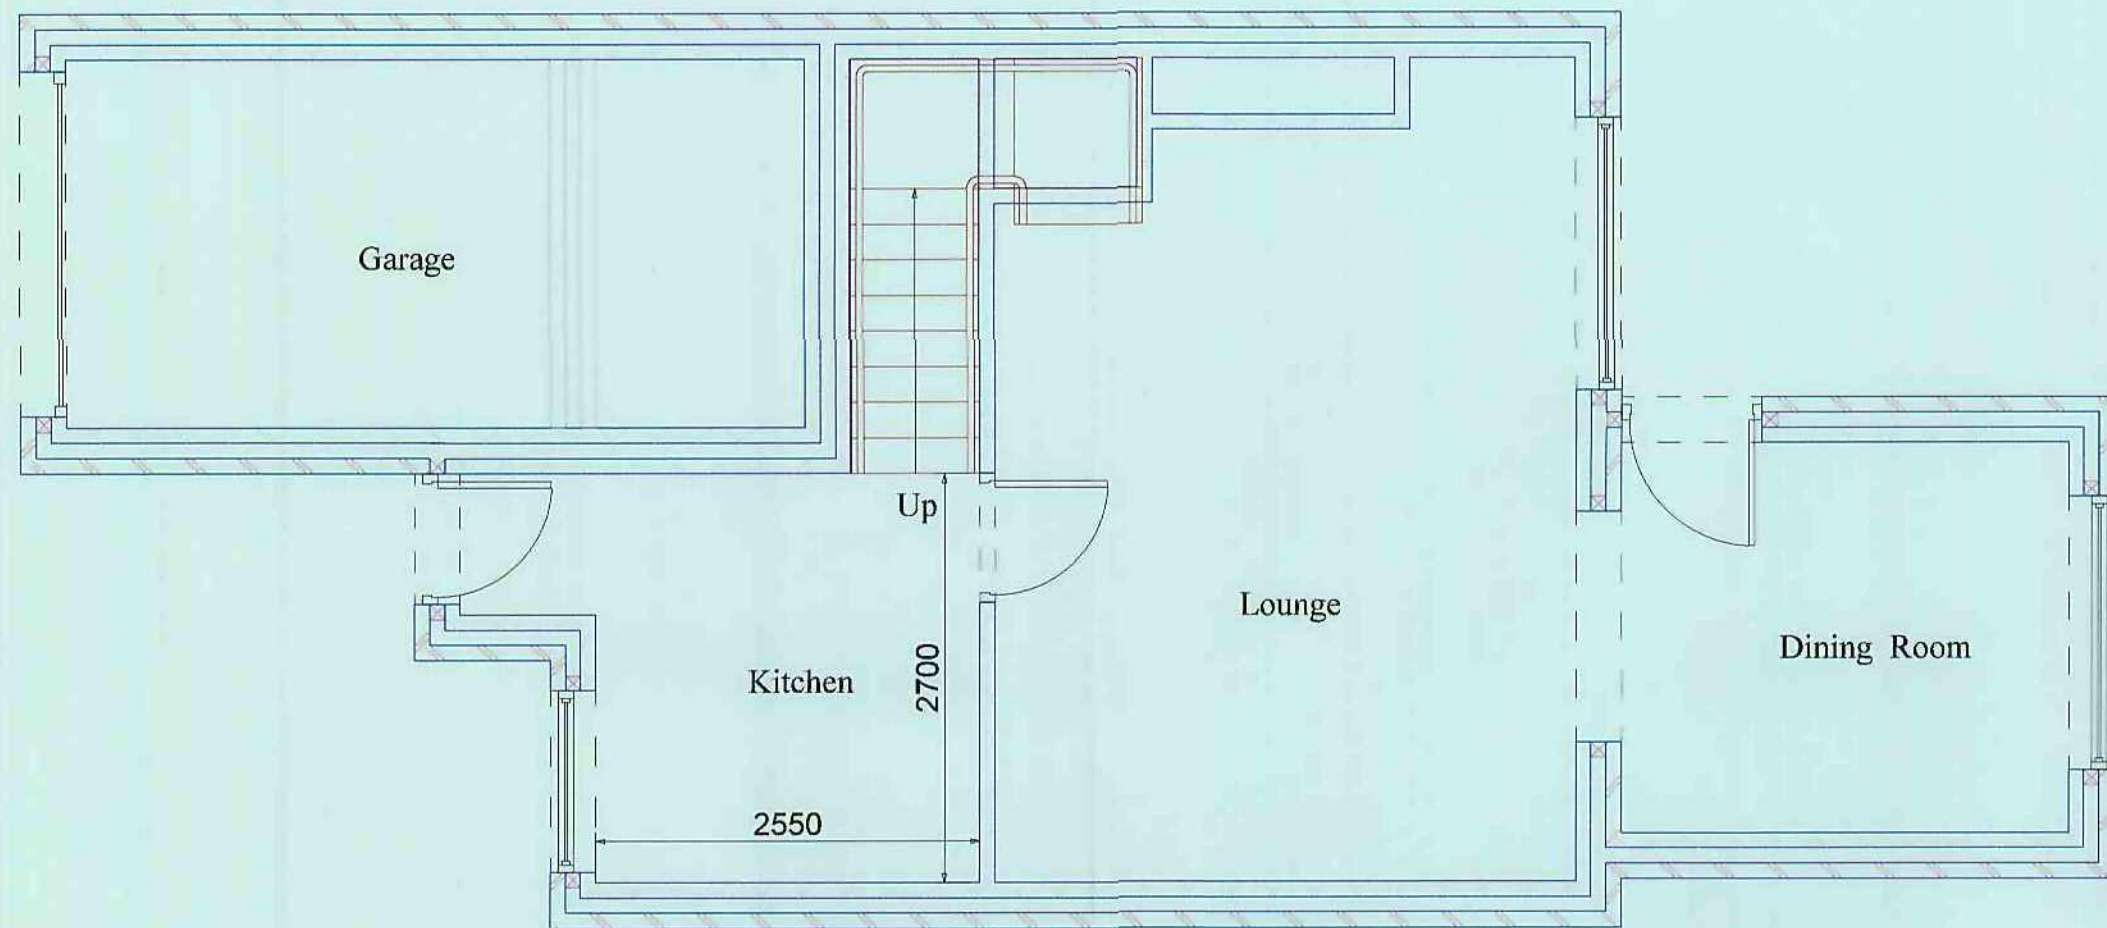


Existing Groung Floor Plan

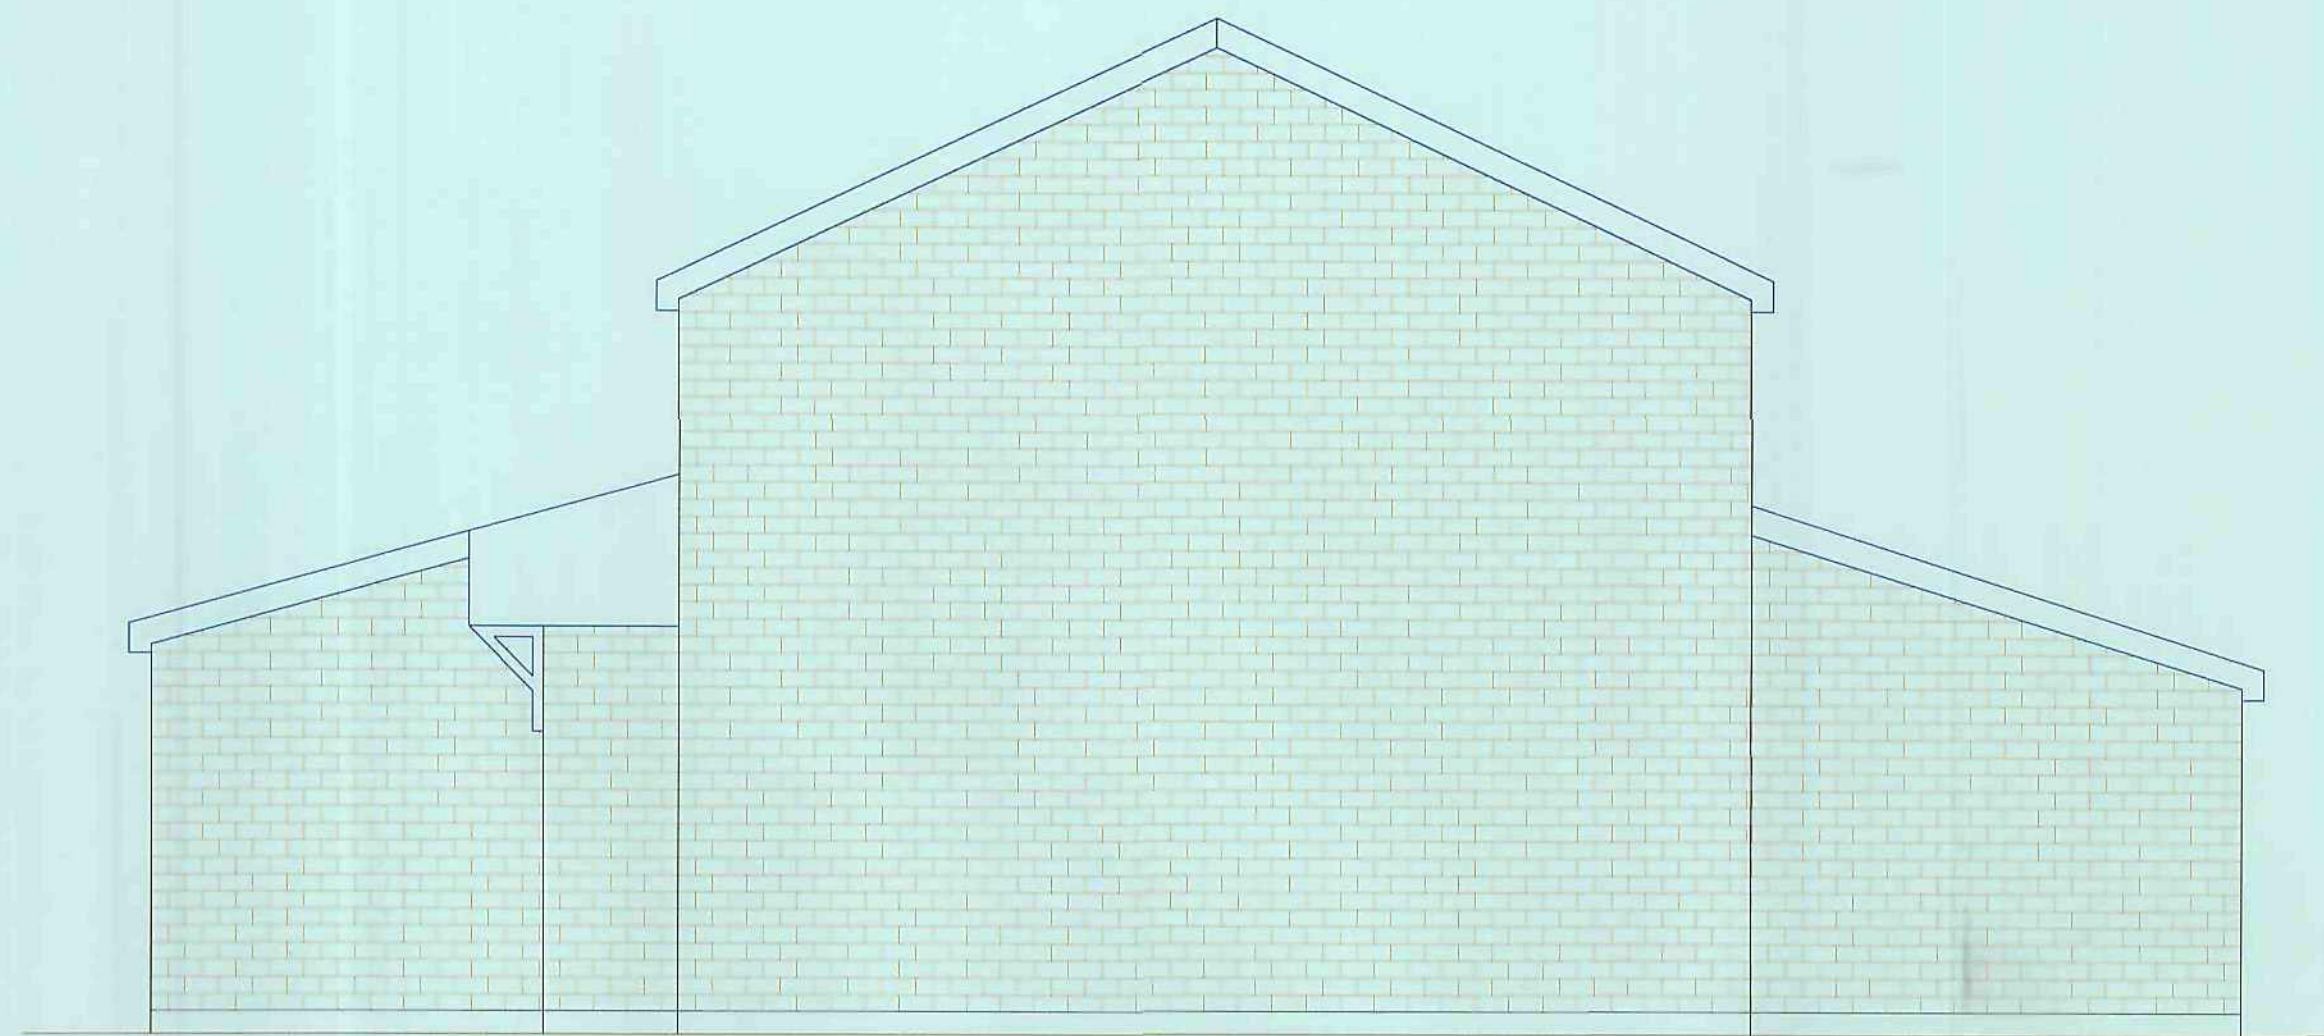

Existing Side Elevation

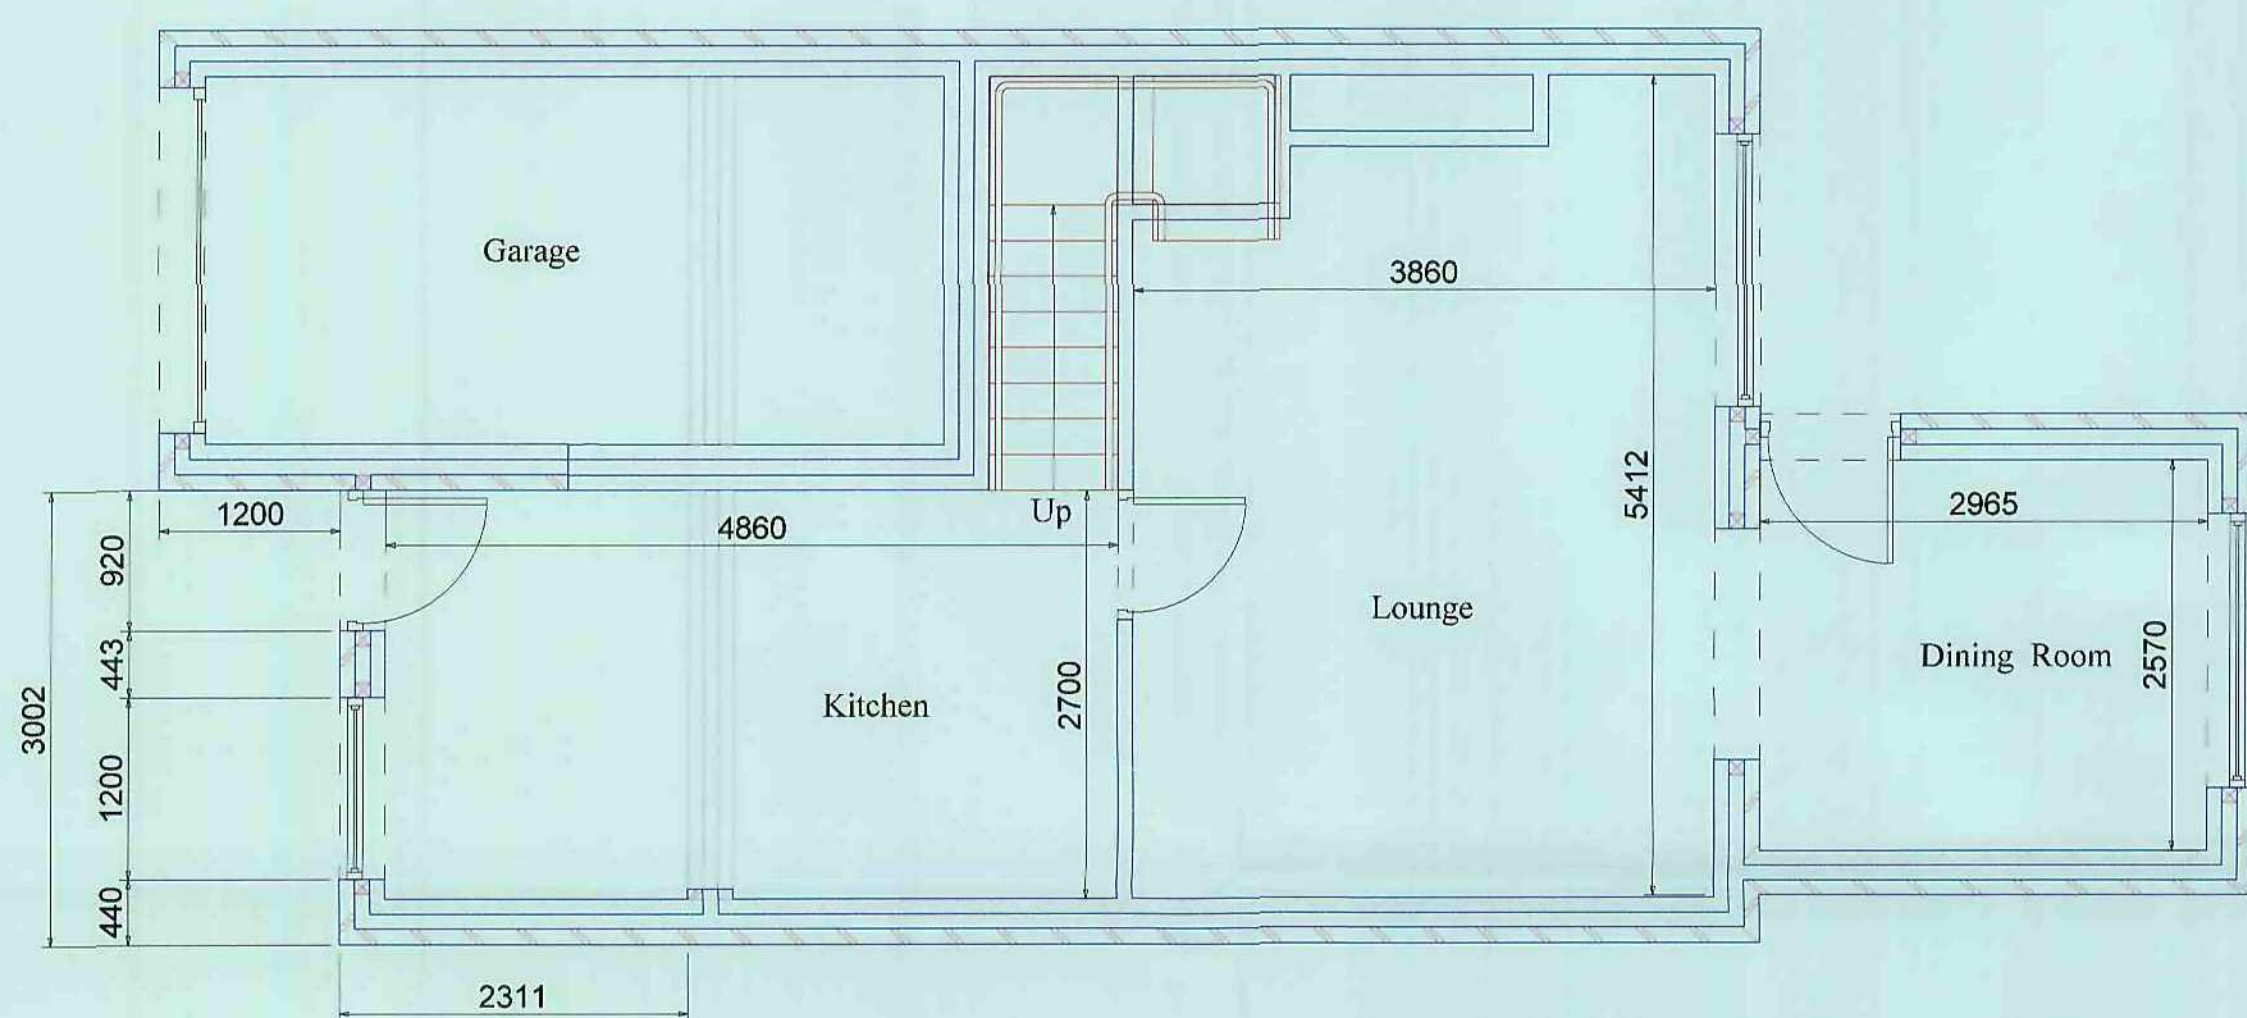

Proposed Ground Floor Plan

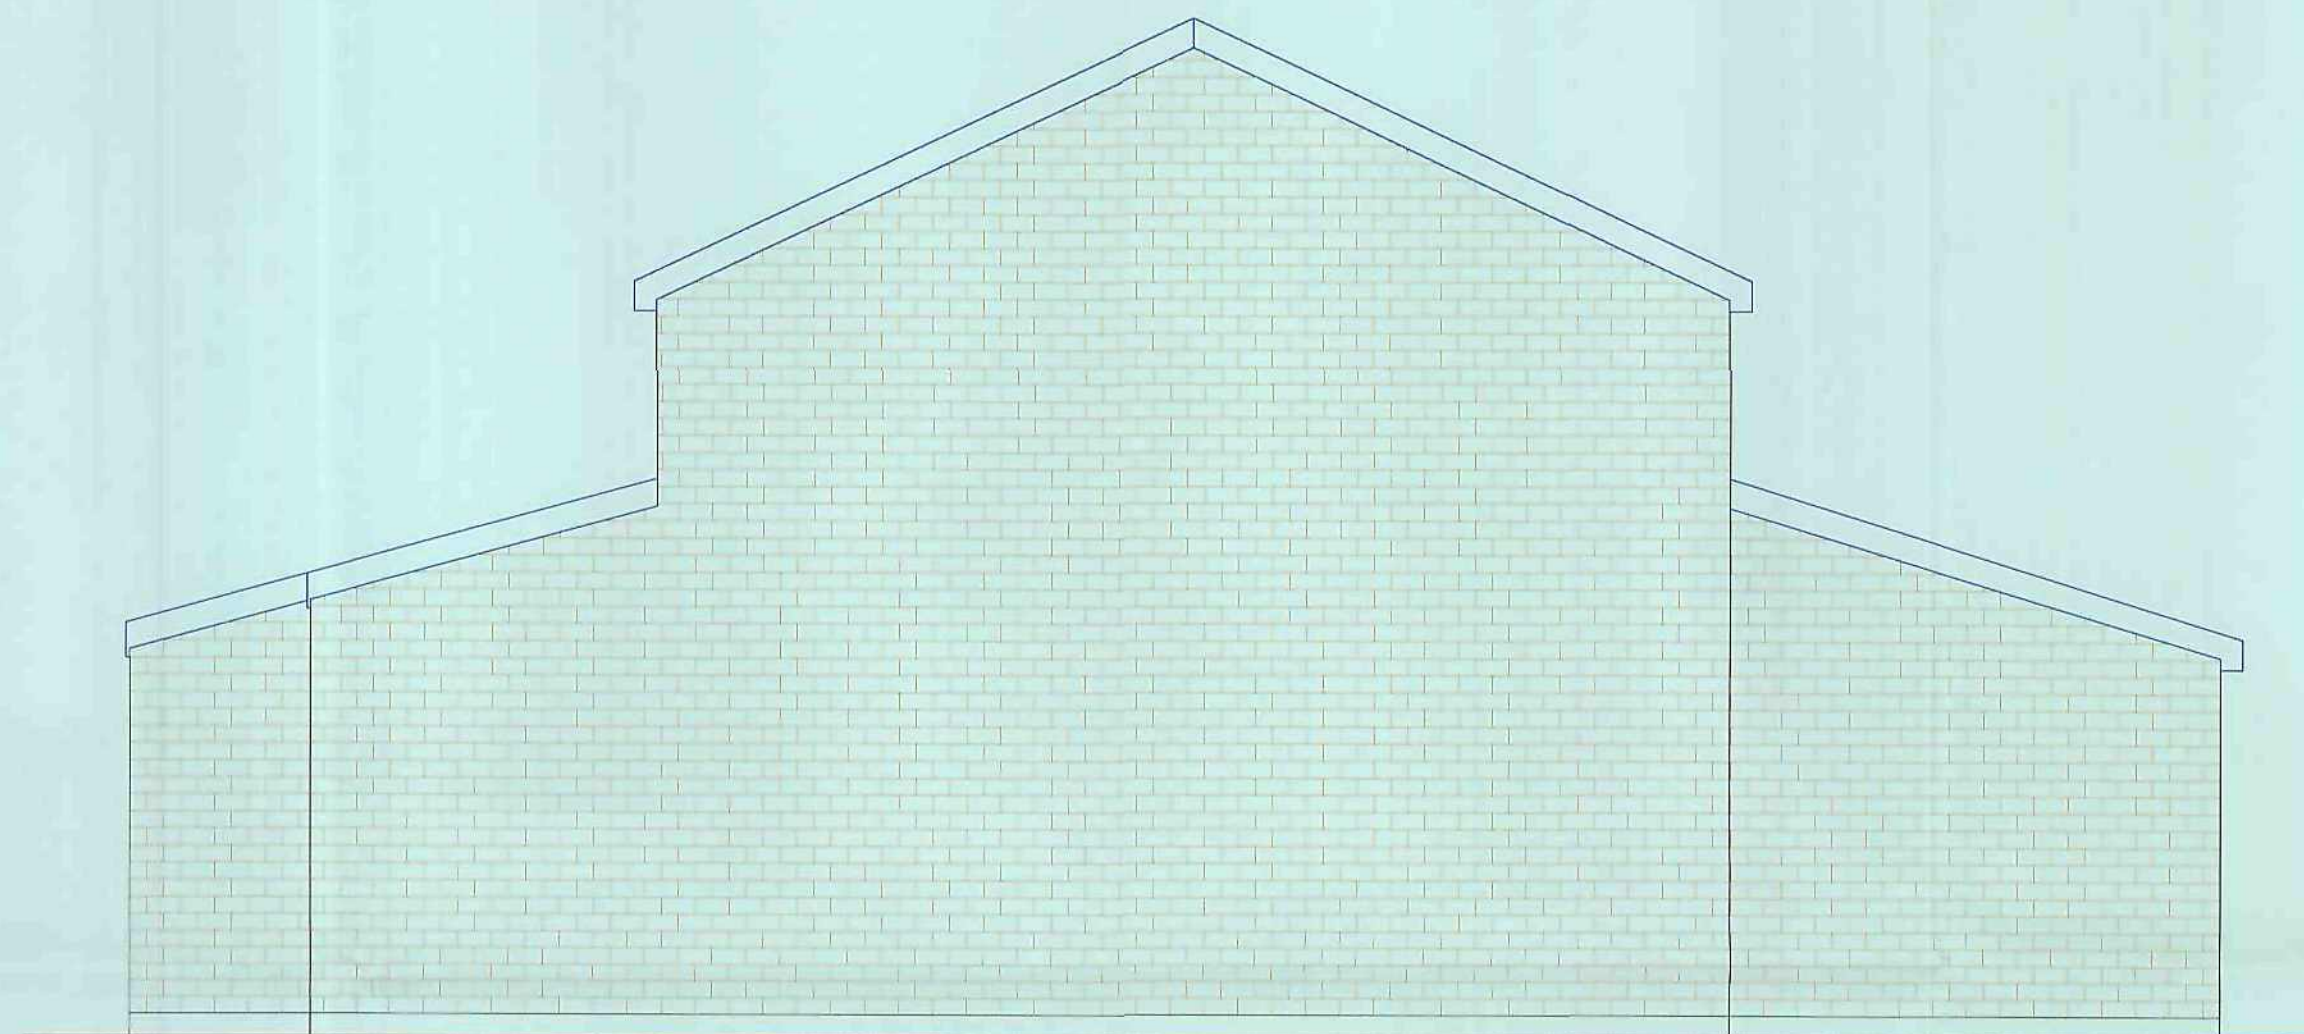


Proposed Side Elevation



Existing Front Elevation

Proposed Front Elevation

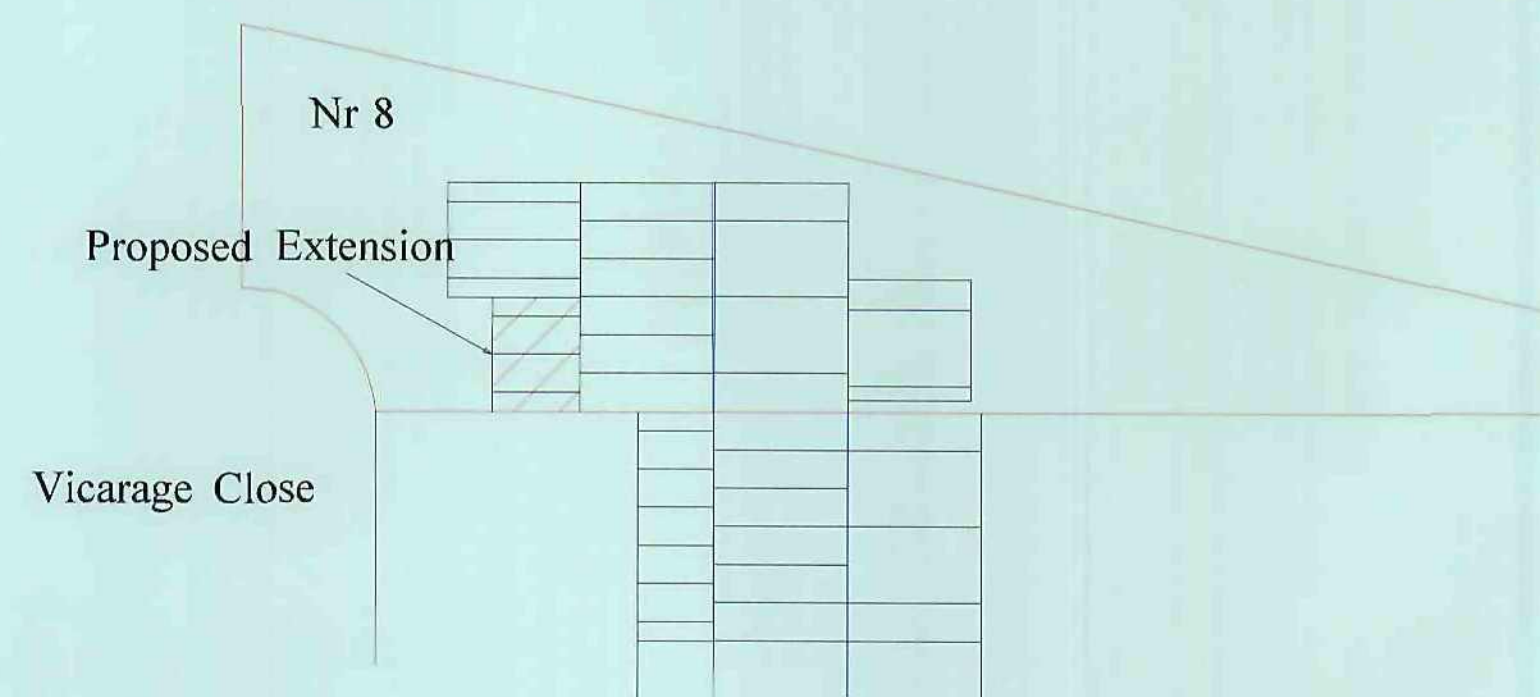

Site Plan

Scale 1:200

PAUL GLOVER
DESIGN SERVICES

Glover Building Management

Project
Single Storey Front Extension
8 Vicarage Close
Hoyland
Barnsley

Drawing Title
Planning Proposal
Existing & Proposed Plans
Client

Mr & Mrs A J Pozorski
Drawing No.

PG 118

Date
September 2011

Drawn by
P Glover

Scale
1:50

Checked by
PG

Page Size - A1

3000 mm

6 Beaulieu Close, Mapplewell, Barnsley
Tel 01226 387491/07730 258347

