


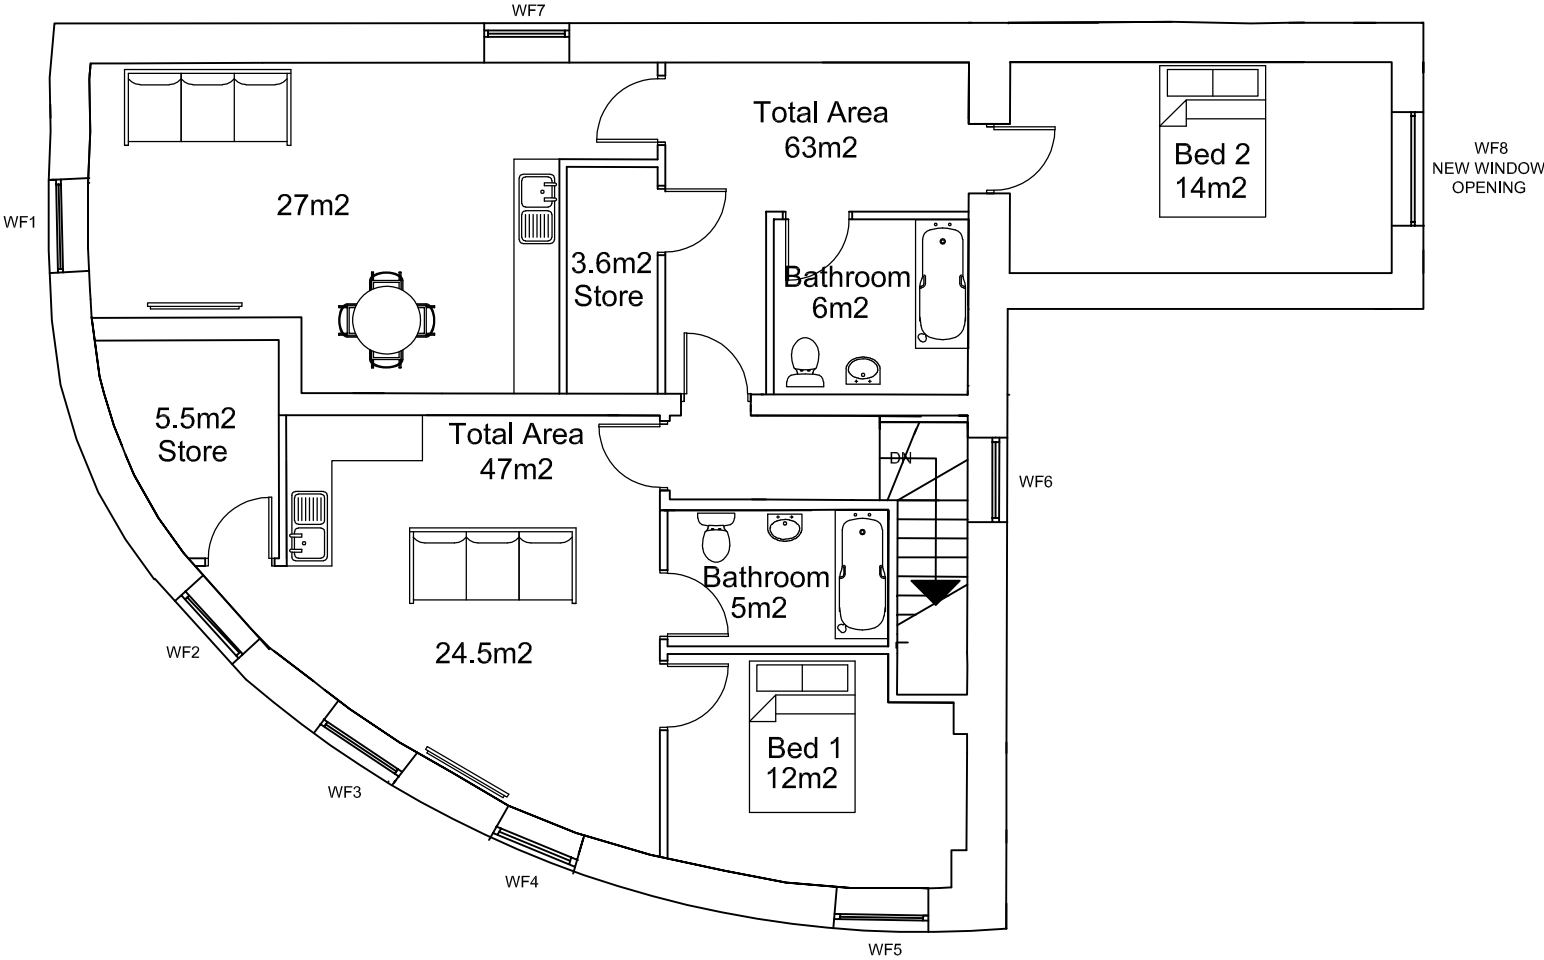

PROPOSED FIRST FLOOR PLAN
SCALE 1:100

	D	30/04/20	CY	CY	CY	Client Woodroyd Ltd	Job Title Proposed Alterations 2 - 4 Market Street Hoyland, Barnsley S74 9QB	 WOODROYD Woodroyd Ltd 5 Woodroyd Gardens Barnsley, S. Yorks, S73 0HB +44 (0) 1226 107 167	Drawing Title Proposed First Floor Plan		
	WF8 Window Relocated								Drawing Status PLANNING		
	C	30/03/20	CY	CY	CY				Job No W-005	Drawing No S-05	Issue D
	Revised to suit planning feedback										
	B	24/03/20	CY	CY	CY						
	Revised to suit planning feedback										
	Issue	Date	By	Chkd	Appd		Scale at A3 AS SHOWN				