





01 Front Elevation




2 02 Rear Elevation

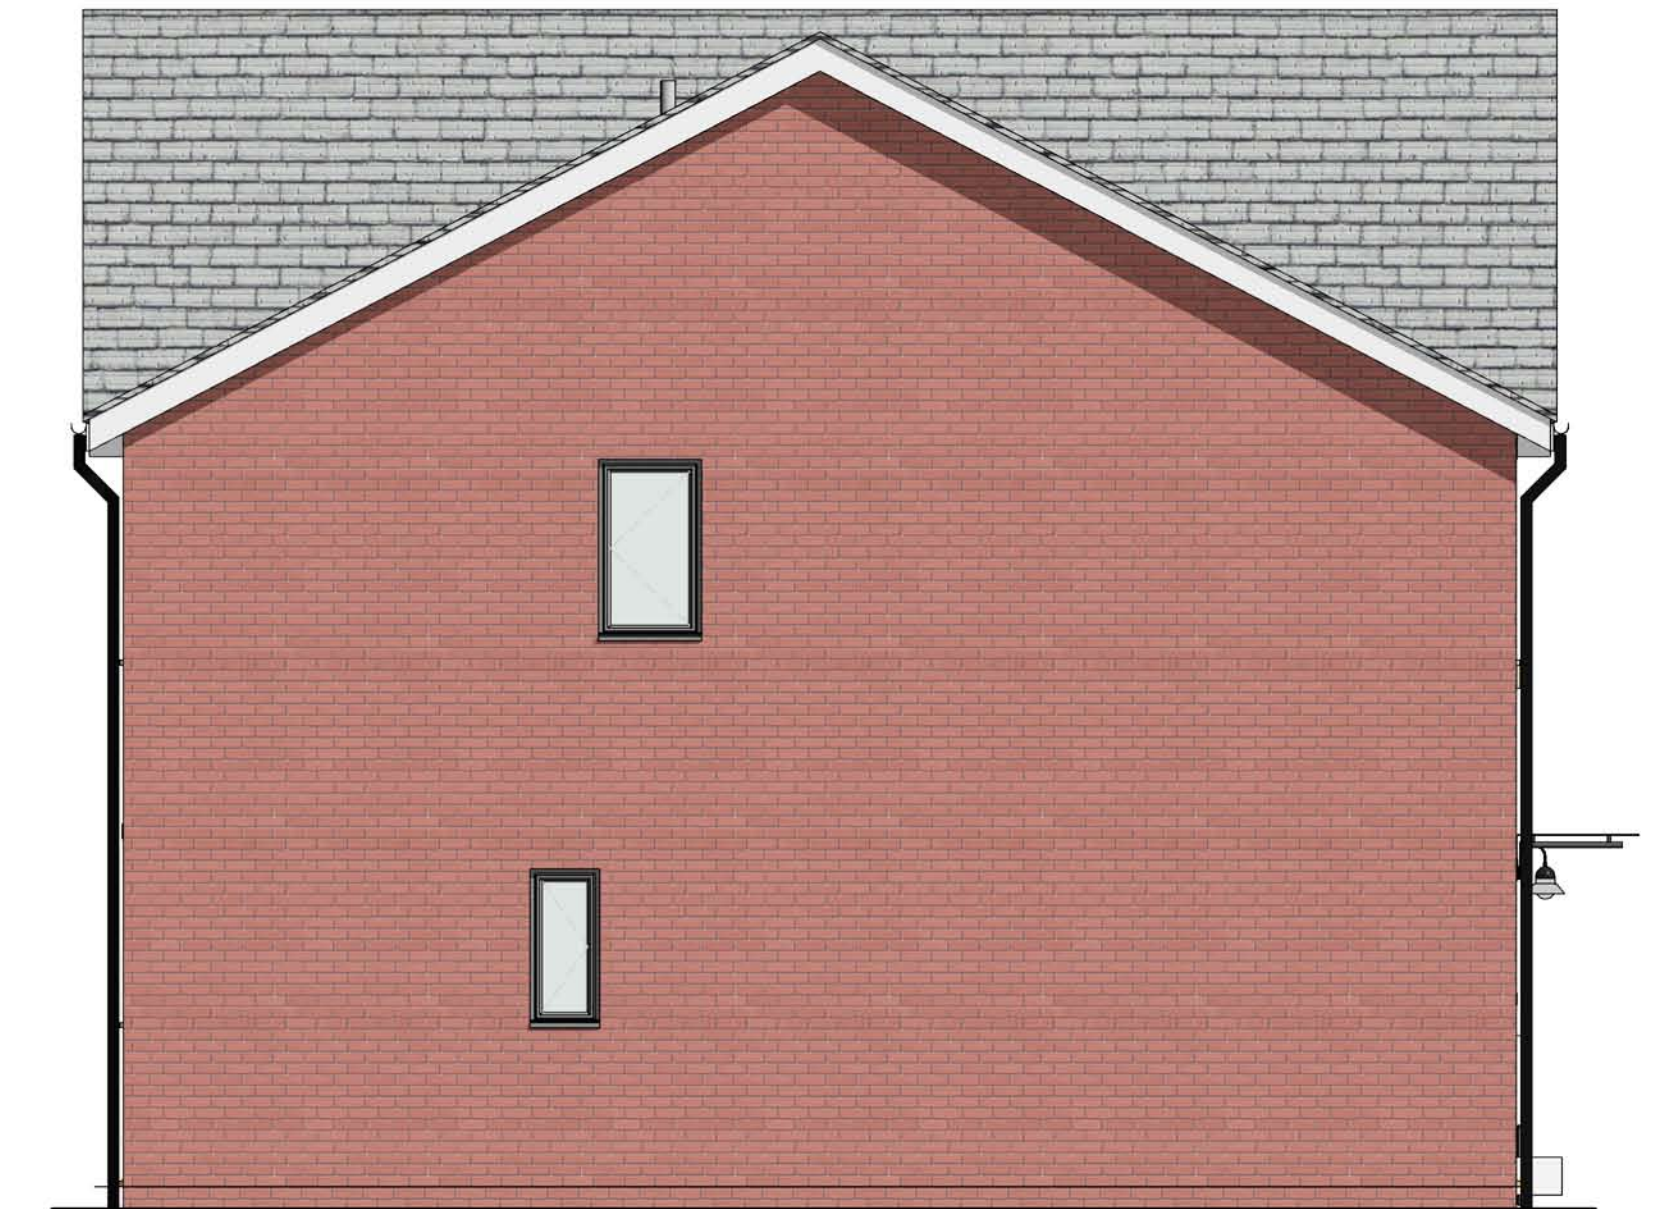

3 03 Side Elevation

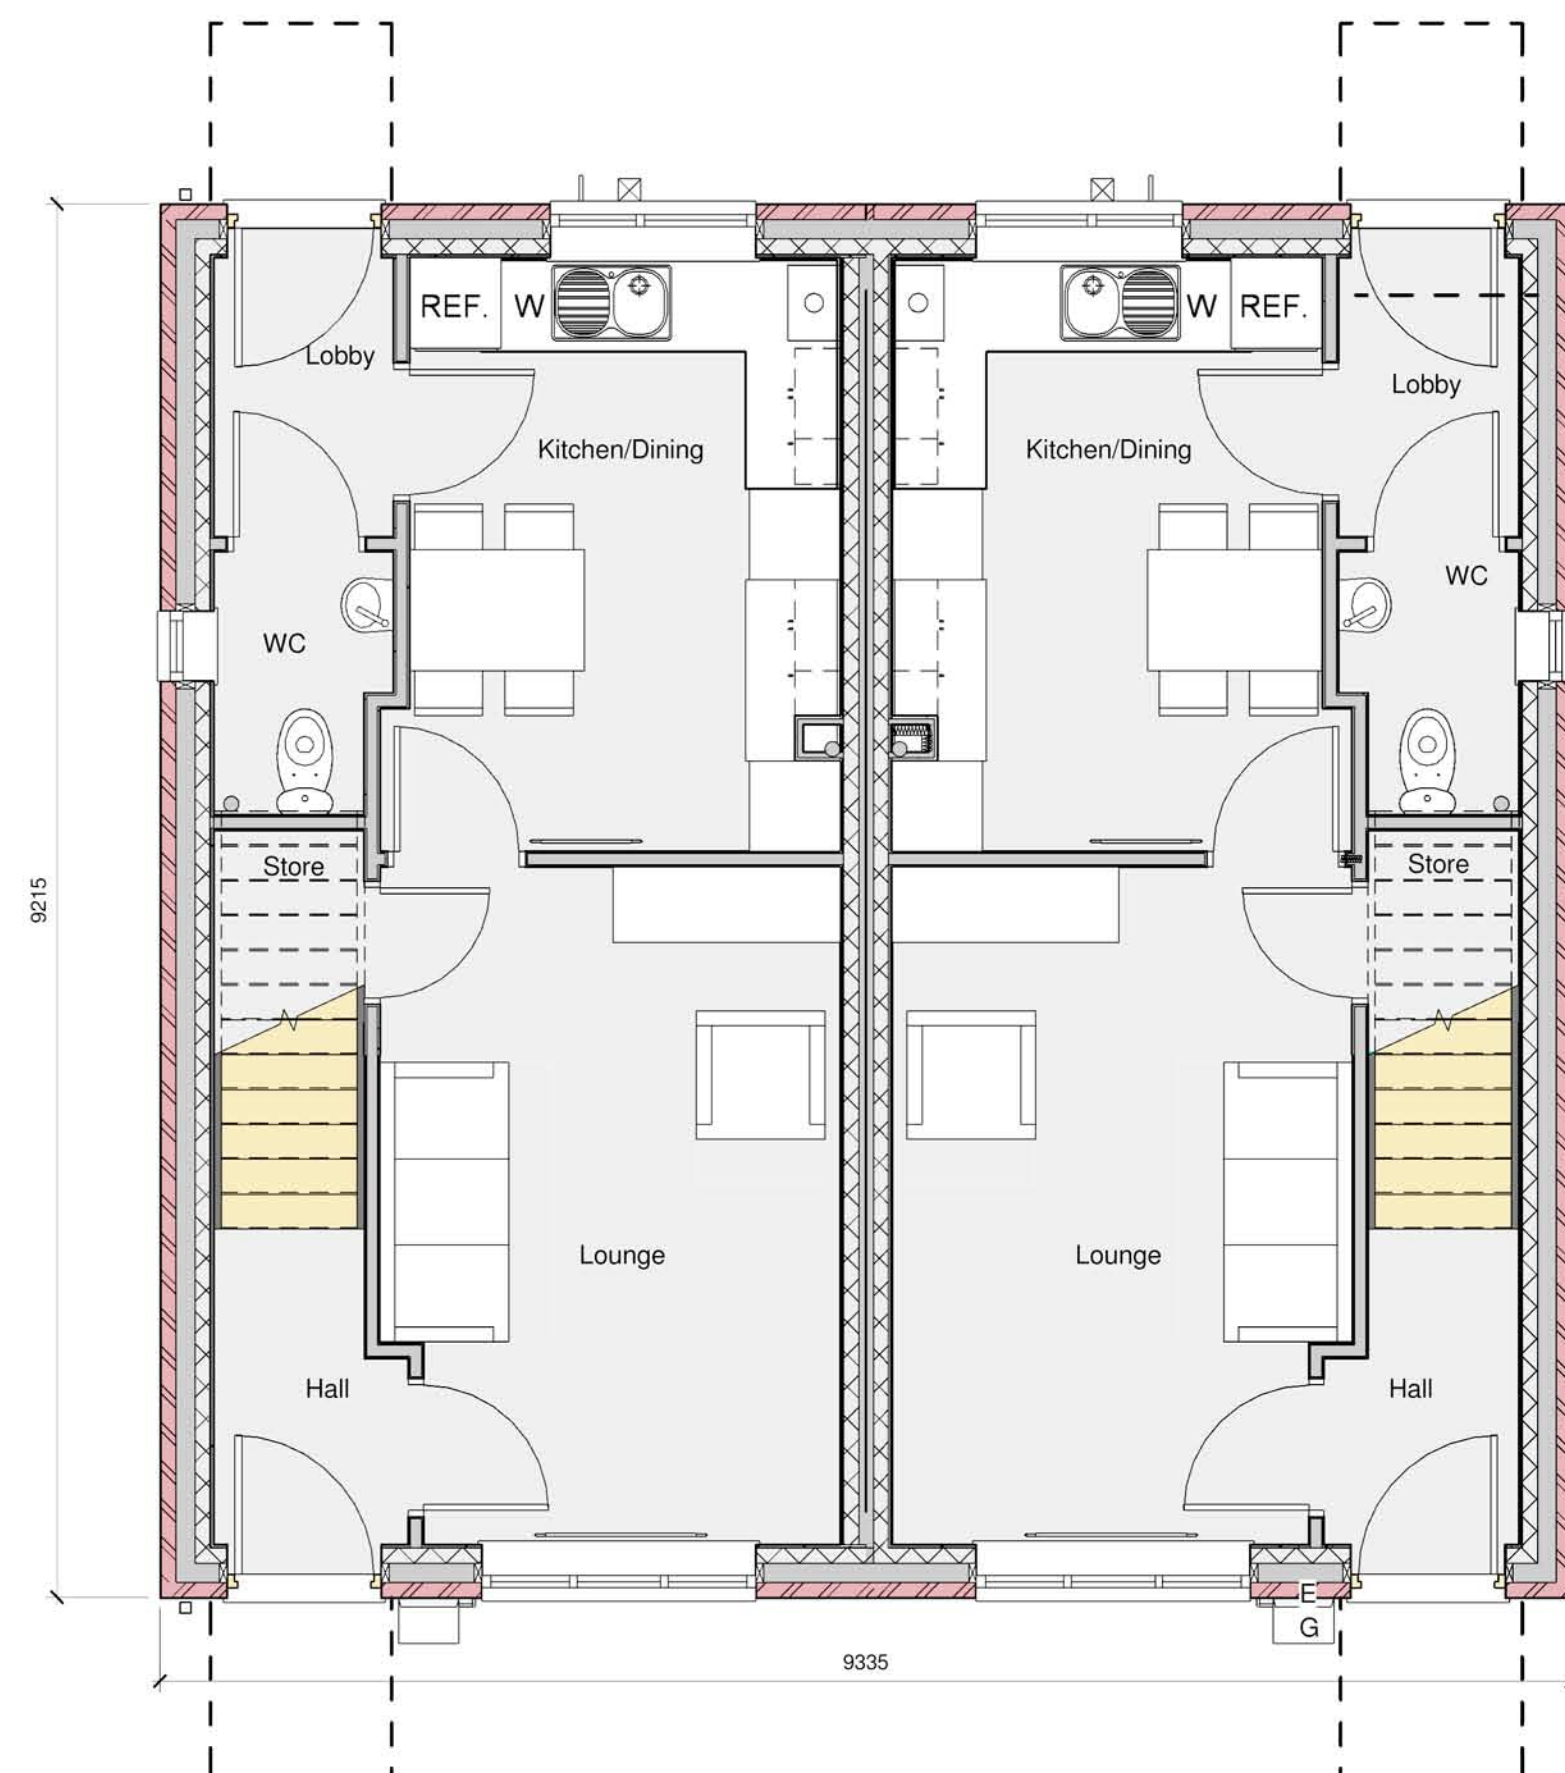

4 01 Ground Floor Plan

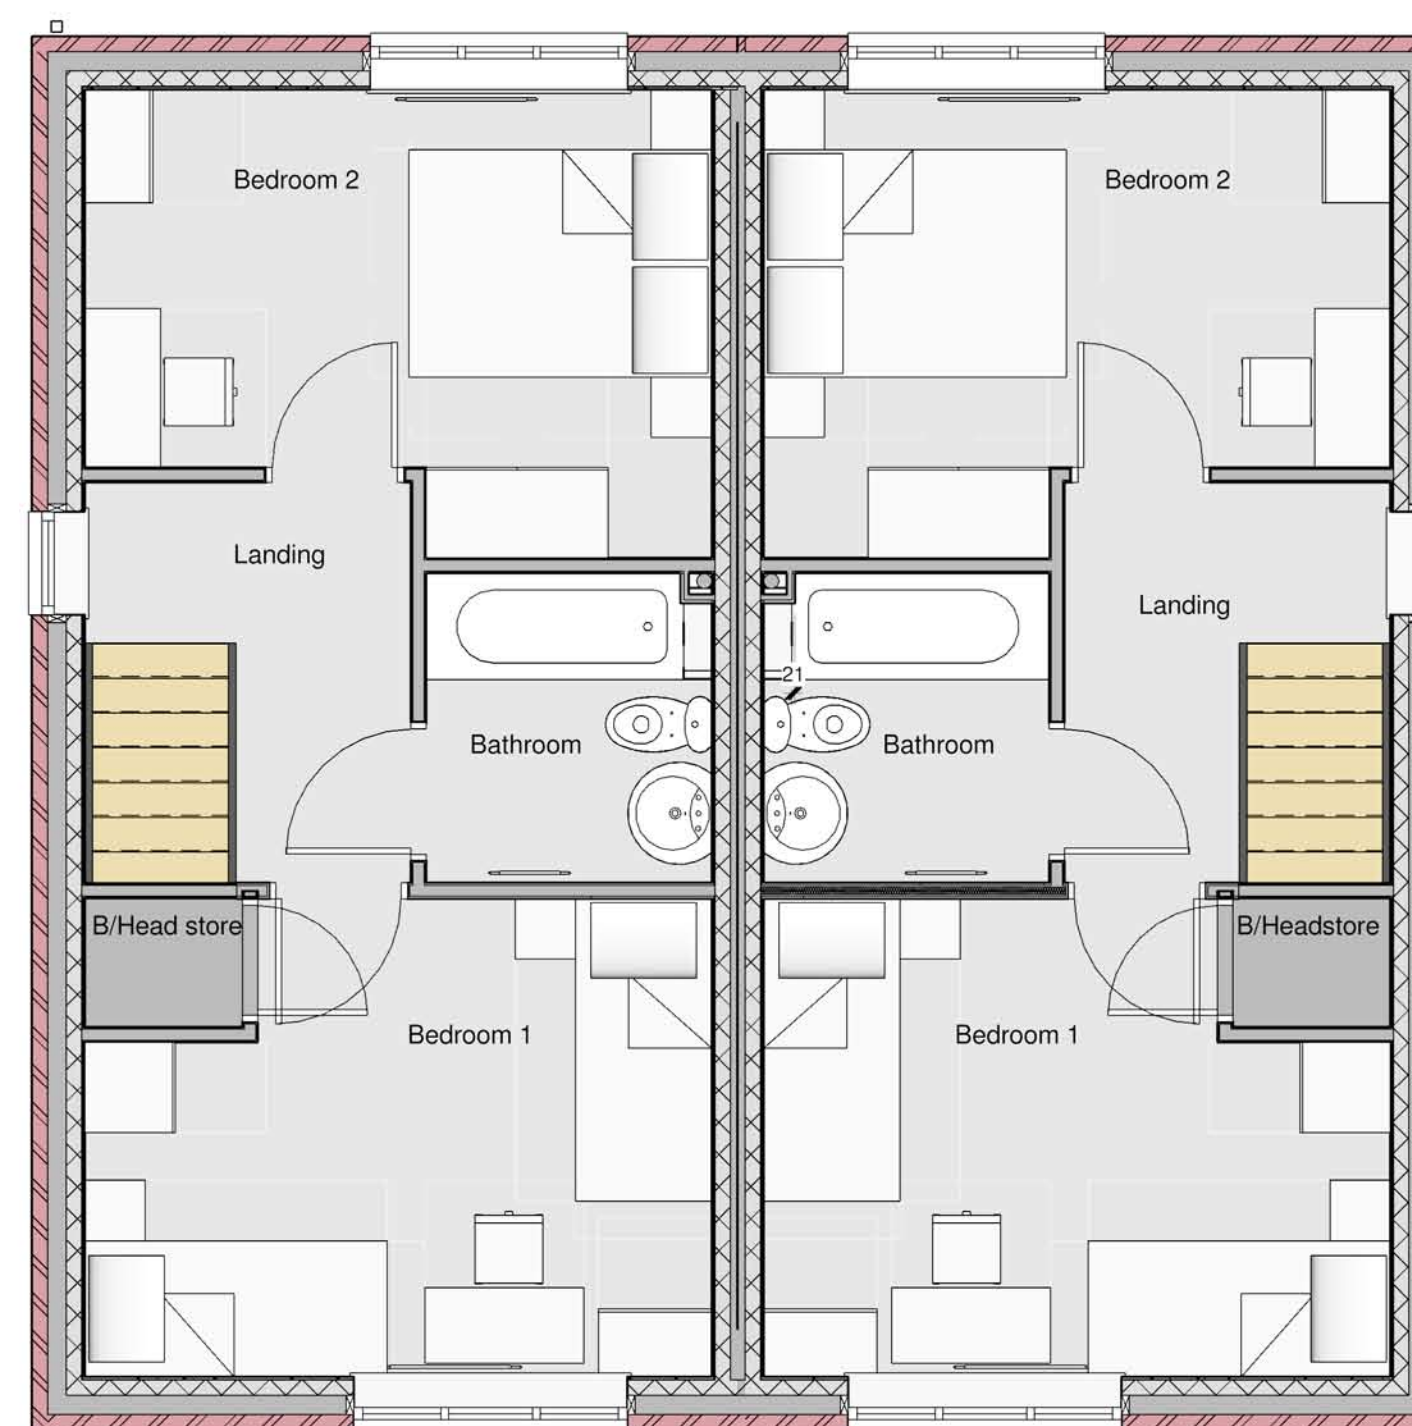

5 02 First Floor Plan



6 **3D View 1_1**
1 : 1

[illegible]

SEDDON

Hill End Road

House Type A

2 Bed 4 Person 70sqm

Project number	M3540
----------------	-------

Date OCTOBER 2012

Drawn by CH

Checked by	RF
------------	----

(PL) 01

Scale	As indicated
-------	--------------