




Street Elevation 1:100




Front Elevation 1:100

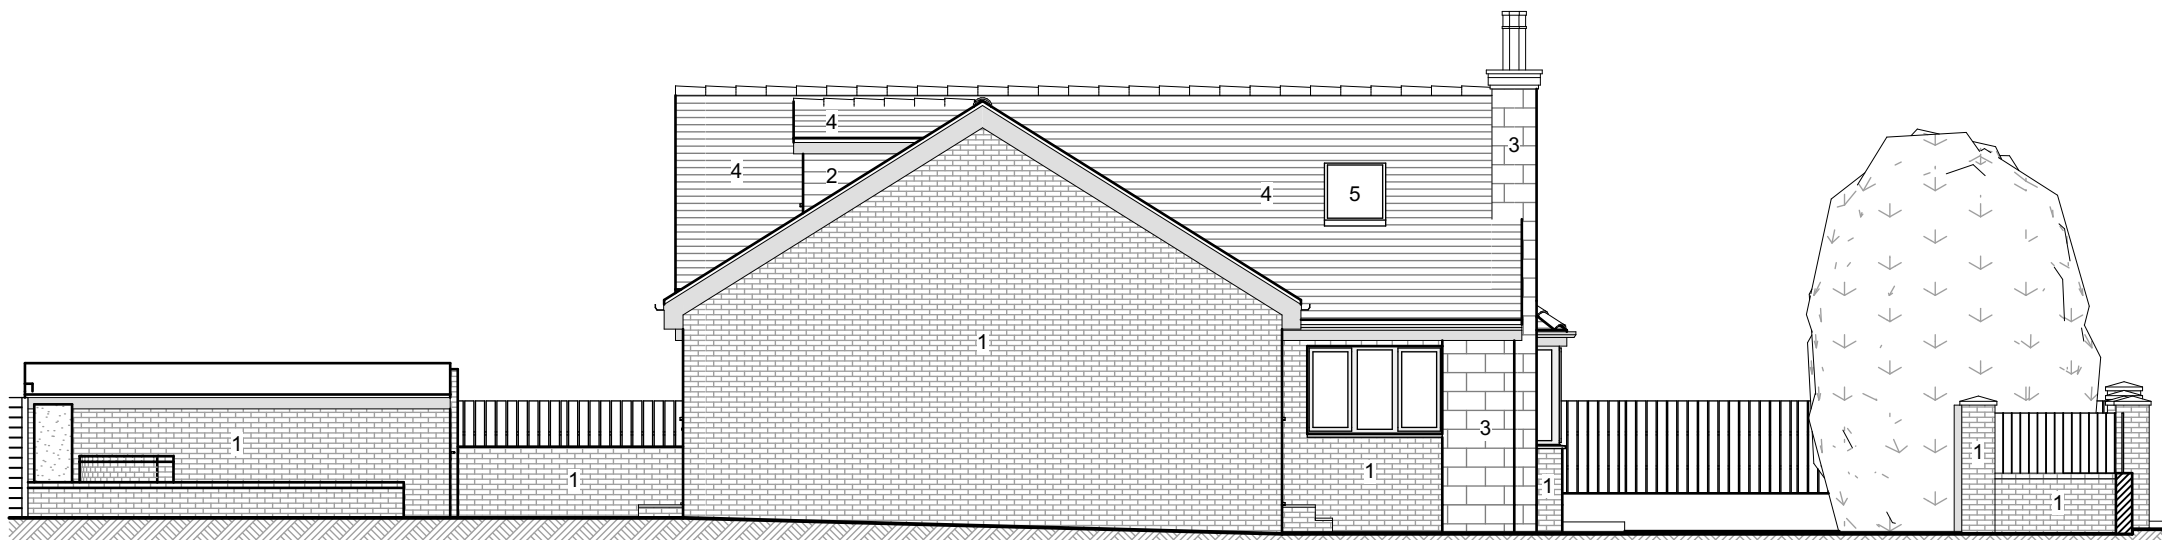

Side 01 Elevation 1:100




Rear Elevation 1:100

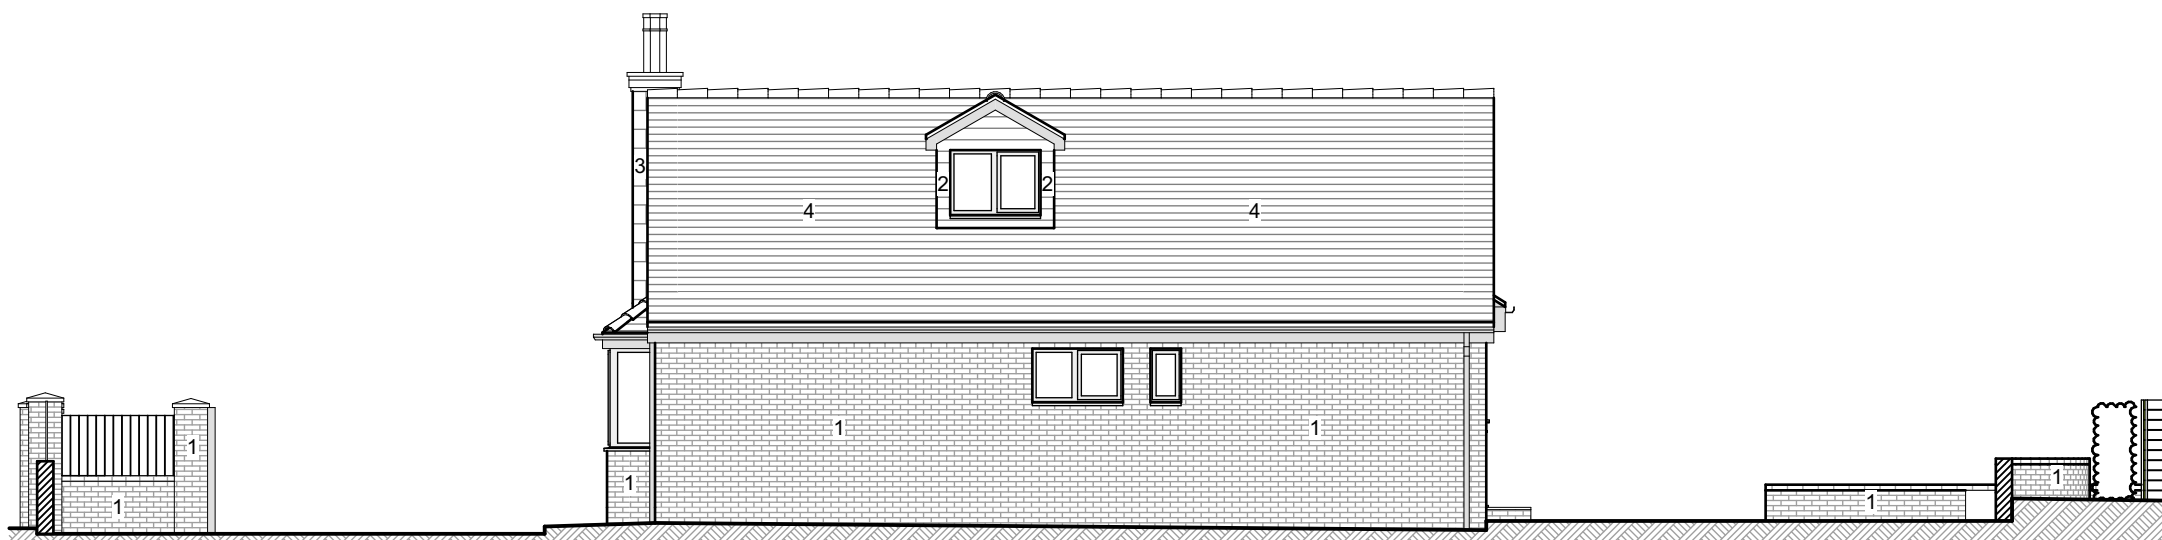


Side 02 Elevation 1:100

- Material Key:
1. Buff brickwork.
  2. Black horizontal UPVC cladding.
  3. White painted stonework.
  4. Brown roof tiles.
  5. Rooflight.
  6. Timber fencing
- Note:  
Black Ral 9005 gutters, rainwater pipes, fascias and soffits.  
Grey Ral 7016 windows and doors.


WENTWORTH ROAD

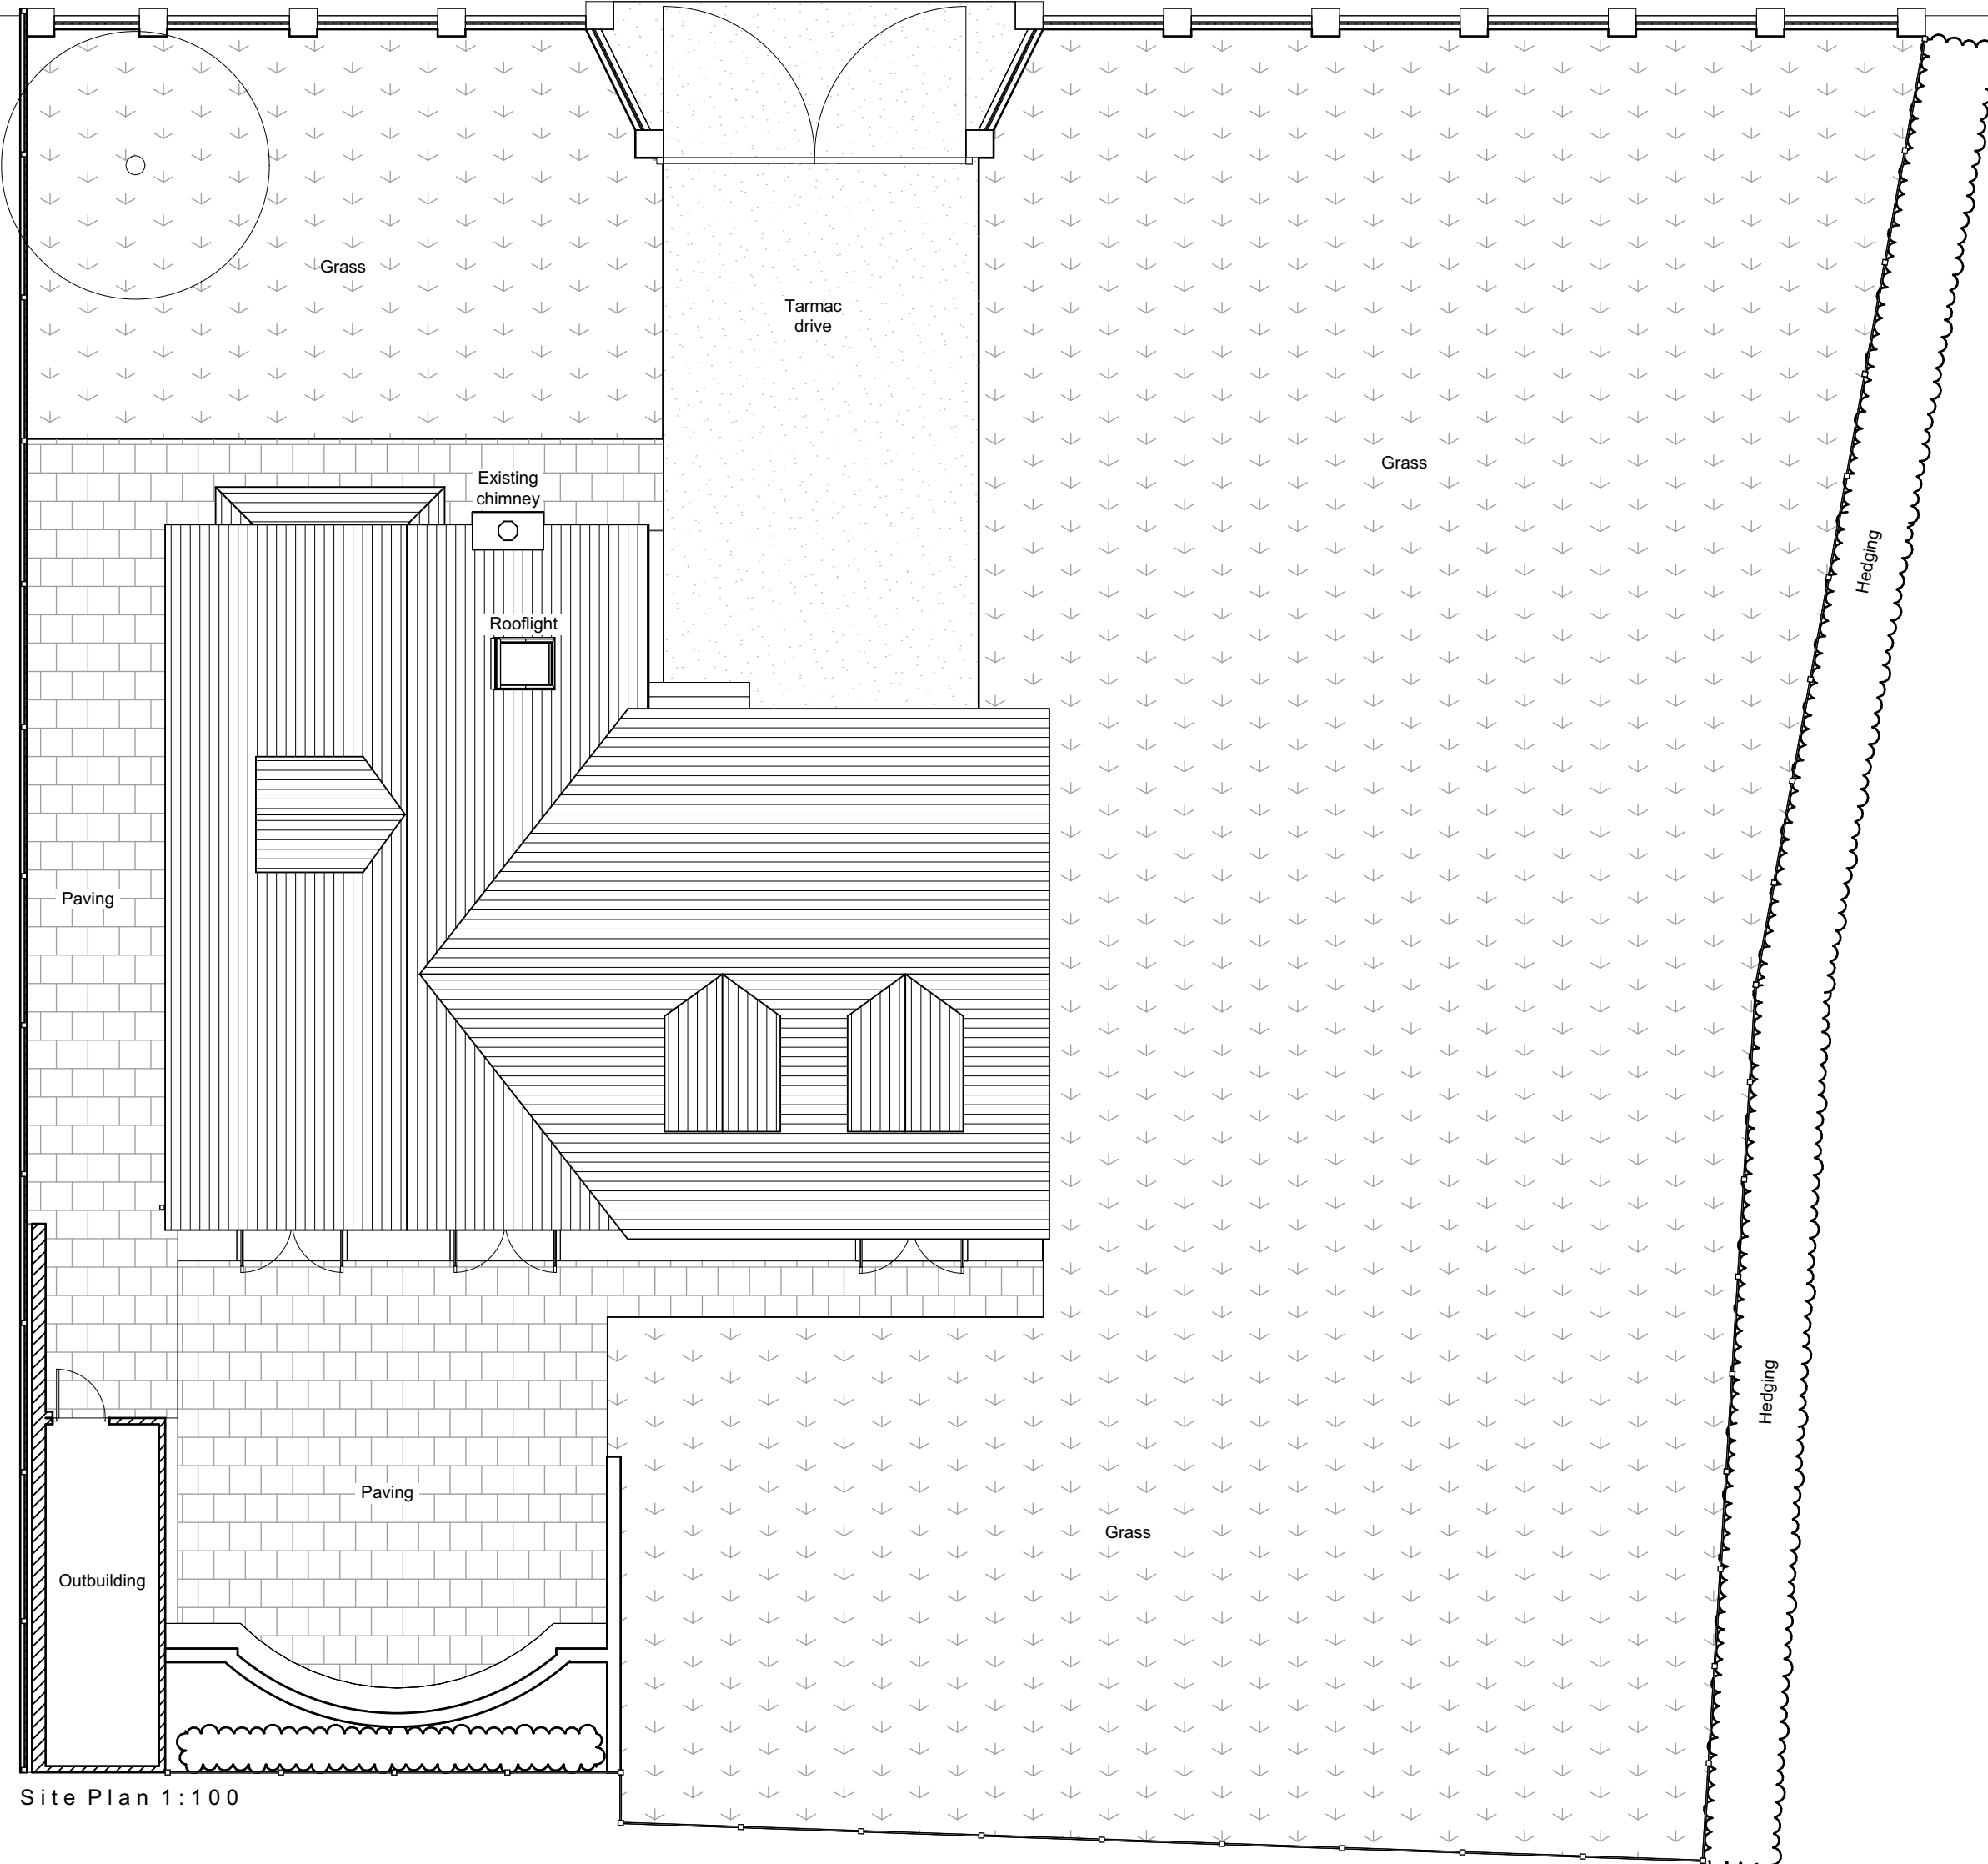


Site Plan 1:100

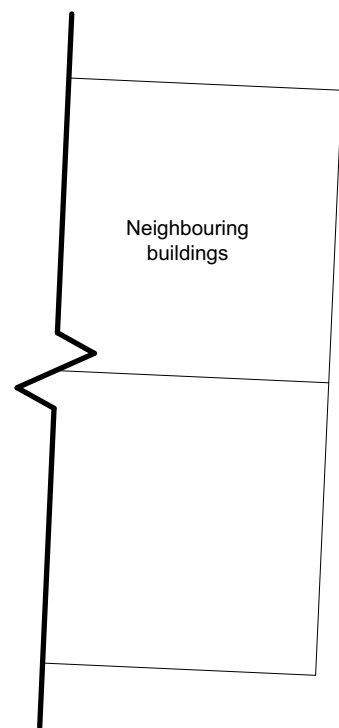

Neighbouring buildings

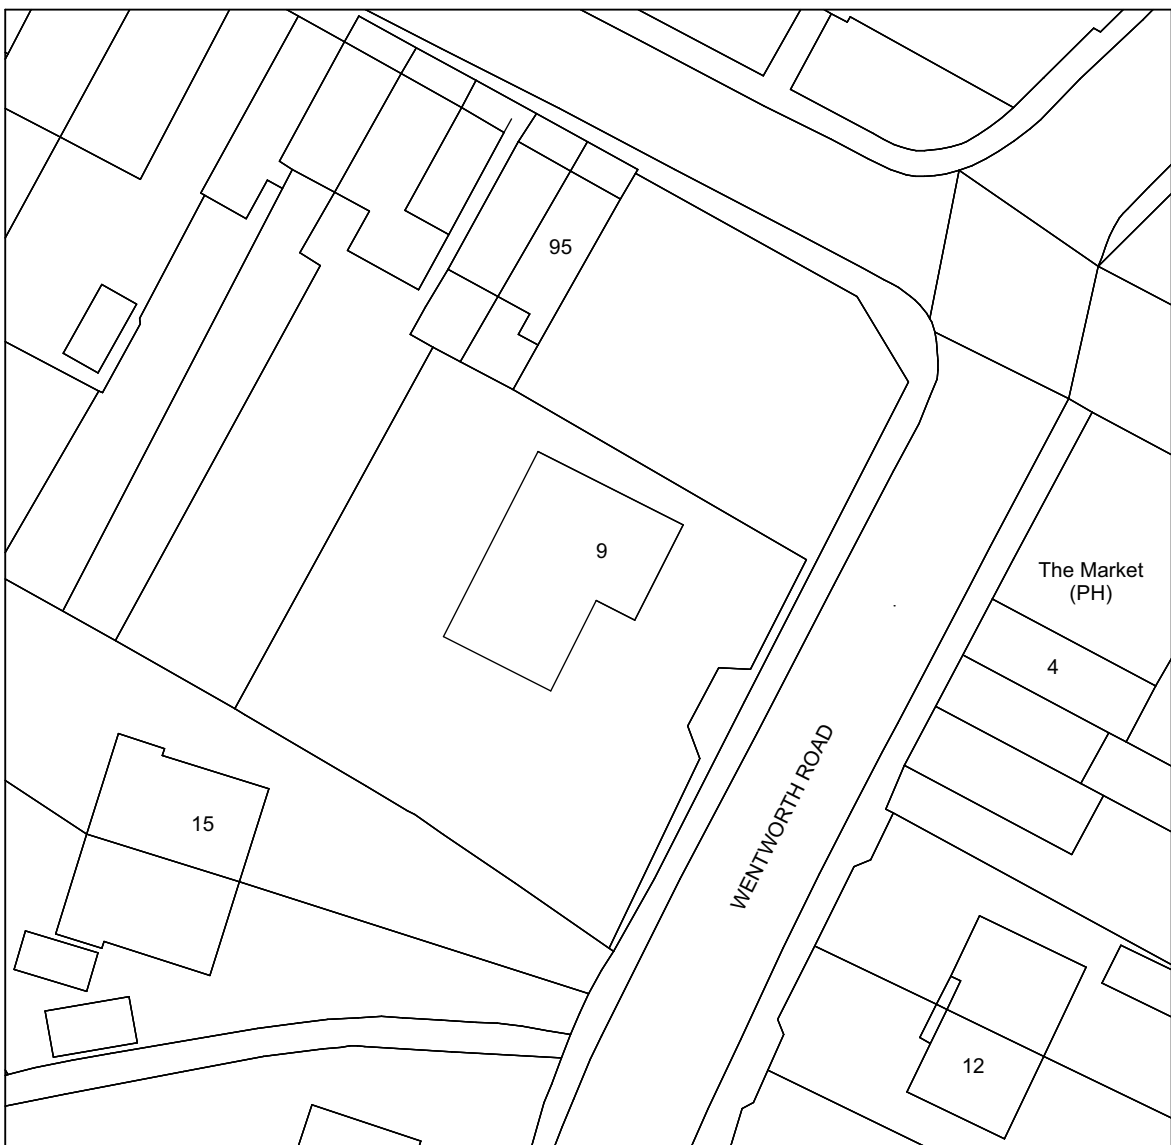


Site Block Plan 1:500

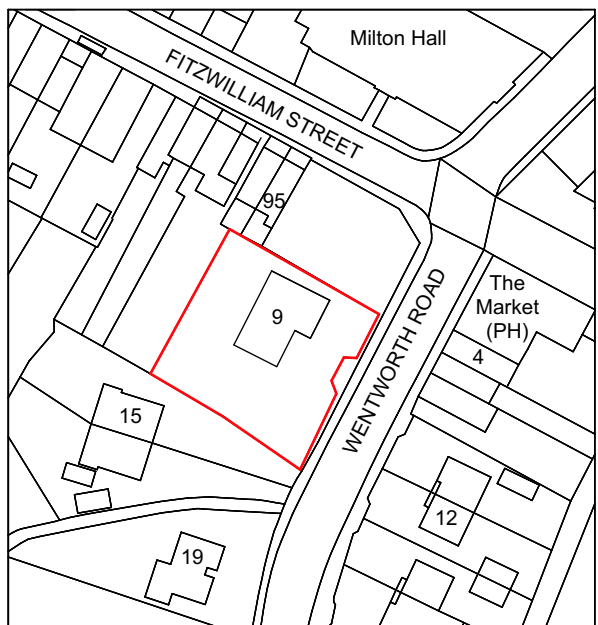

Site Location Plan 1:1250

N

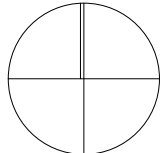

Contractor must verify all dimensions on site before commencing any work or shop drawings. If this drawing exceeds the quantities taken in any way, the building designers are to be informed before the work is initiated.  
Only figured dimensions to be taken from this drawing. Do not scale off this drawing.  
Drawing based on Ordnance Survey and/or existing record drawings - design and drawing content subject to Site Survey, Structural Survey, Site Investigations, Planning and Statutory Requirements and Approvals.  
All drainage layouts are schematic and invert levels must be established prior to construction.

|   |                                                       |
|---|-------------------------------------------------------|
| Project Status:   | PLANNING ONLY                                         |
| <b>ita transform architects...</b><br>Defining problems with beautiful solutions...                                                 |                                                       |
| 4 Rushmead Court, Ossett, WF5 0NZ<br>tel: 01924 275 594<br>web: www.transformarchitects.co.uk email: info@transformarchitects.co.uk |                                                       |
| Project Address:   | 9 Wentworth Road,<br>Elsecar,<br>Barnsley,<br>S74 8EP |
| Client:   | Mr & Mrs Pickles                                      |
| Drawing Title:   | Existing Site Plan & Elevations A1                    |
| Scale:   | 1:100, 1:500, 1:1250                                  |
| Date:   | 30.04.2018                                            |
| Drawn By:   | MNB                                                   |
| Drawing Number:   | T976 - PL02                                           |
| Revision:   | Nil                                                   |