



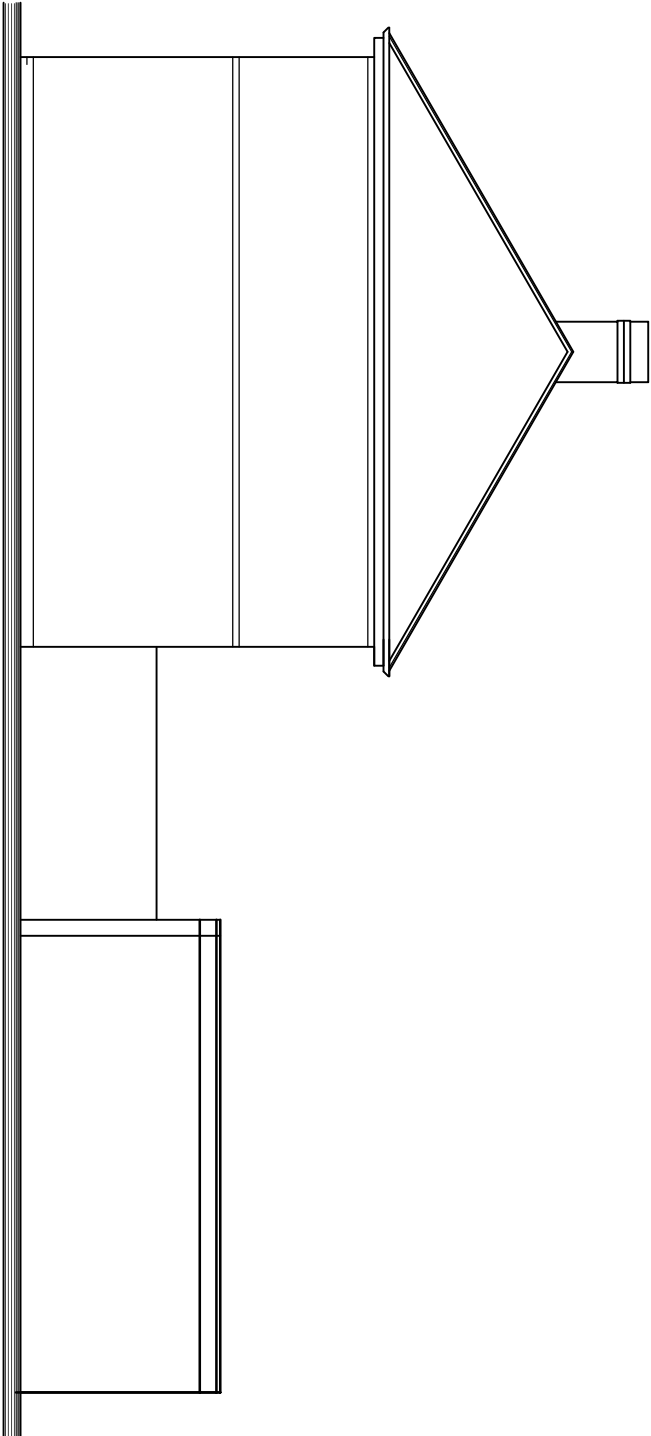


Existing Layout

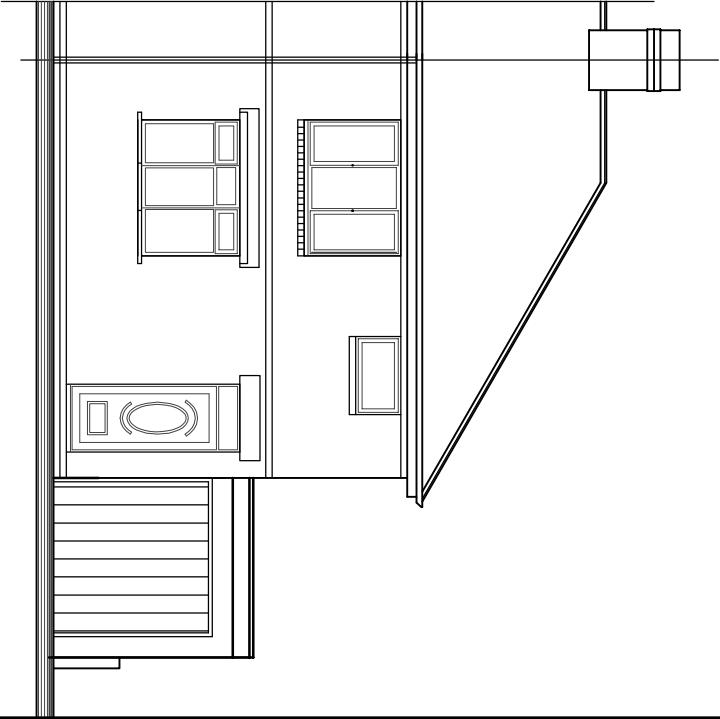

Side Elevation



Front Elevation

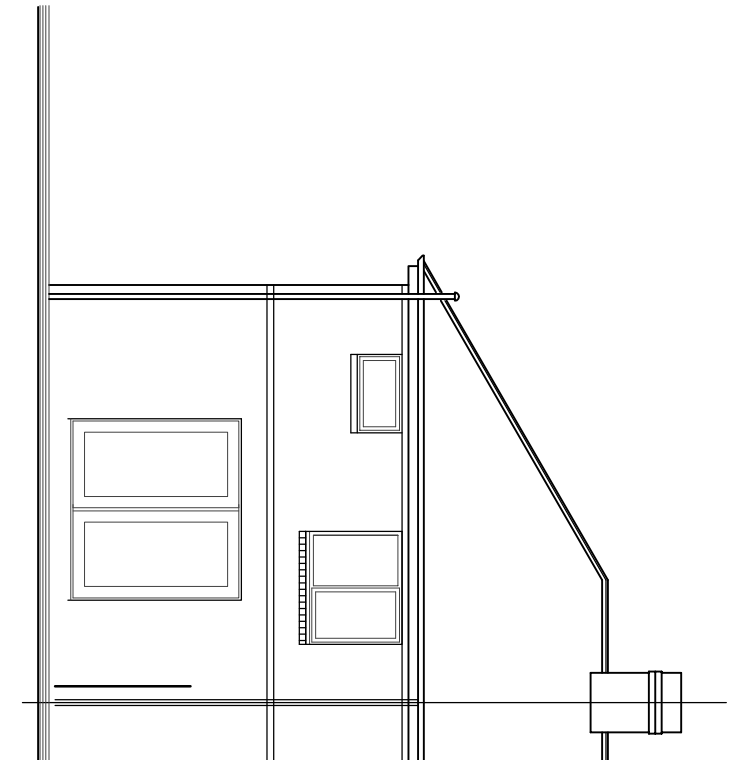

Rear Elevation

|   |        |          |  |
|---|--------|----------|--|
| <div><div><div>R Duffy Design</div><div>Building Design Service</div><div>01433 659 711</div><div>Tel : 07986 123 853</div><div>e-mail : rduffydesign@gmail.com</div></div><div><div>Project</div><div>Mr Colbridge</div><div>22 Worsbrough Road</div><div>Birdwell Barnsley</div><div>S70 5QR</div></div></div> |        |          |  |
| Drawing Number   |        | Revision |  |
| Coll/pl/01   |        |          |  |
| Title   |        |          |  |
| Existing   |        |          |  |
| Scale   | Drawn  | Checked  |  |
| 1:100   | RD     |          |  |
| Original Size   | Date   | Date     |  |
| A3   | May 17 |          |  |