

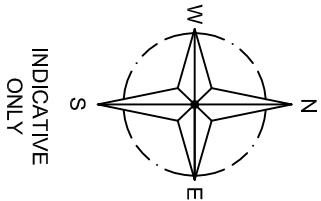



Drawing No.	Rev No.
MGB001 -006	

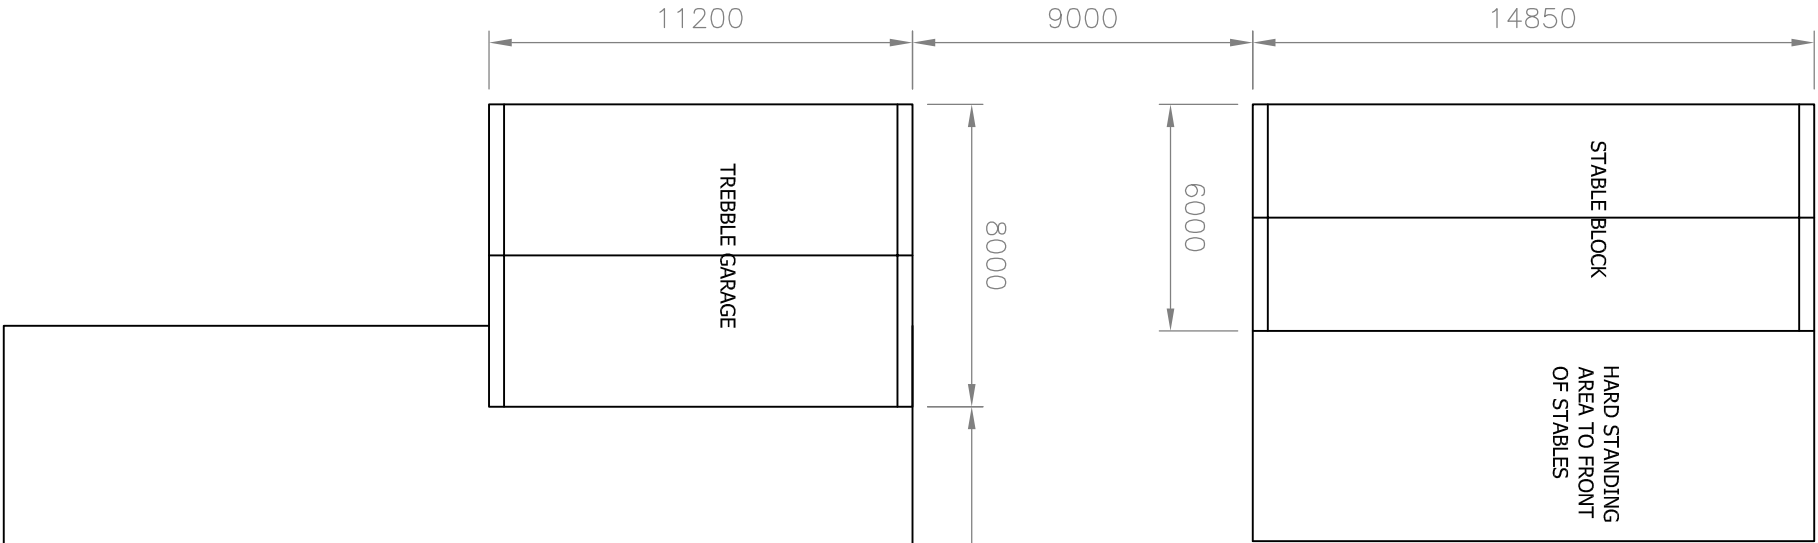

Little Royd

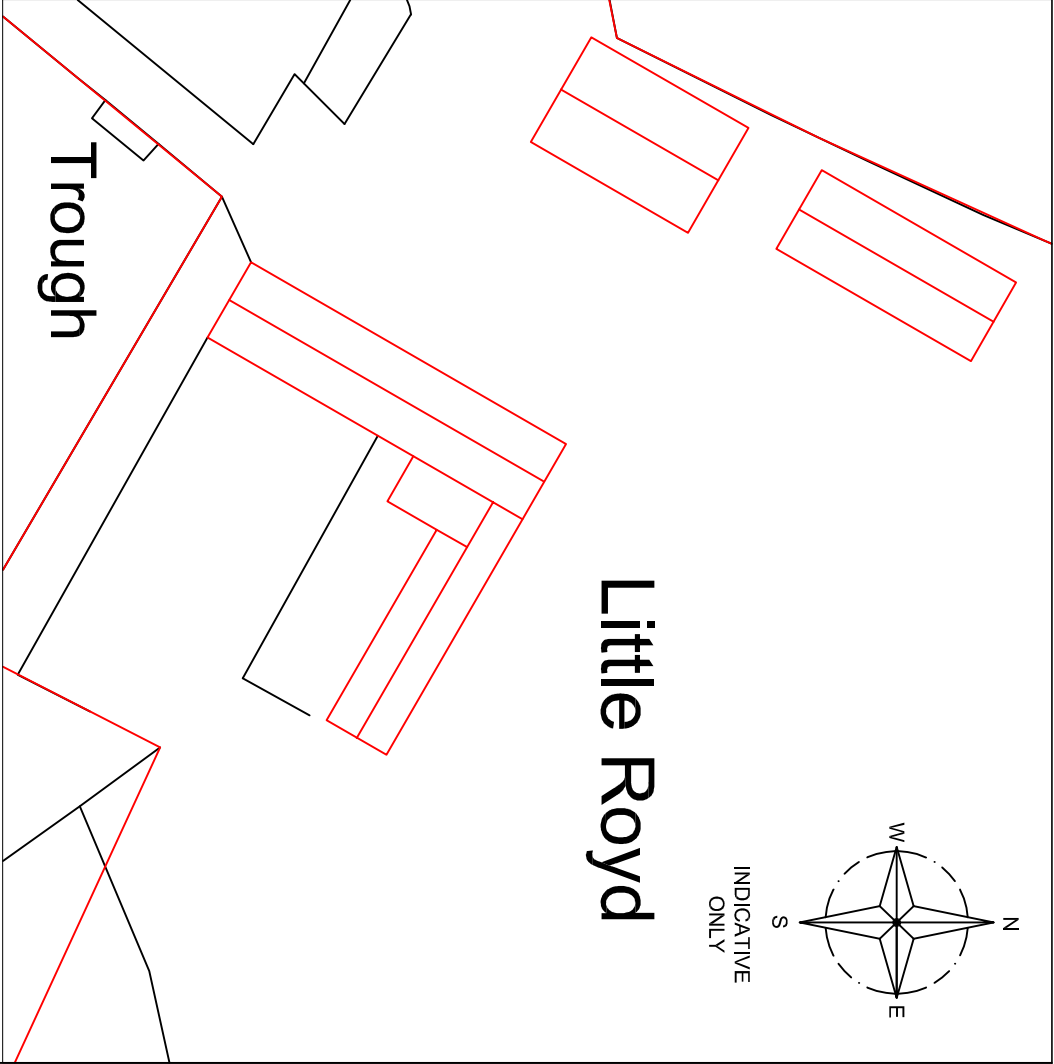

SITE PLAN
SCALE 1:500 AT A3

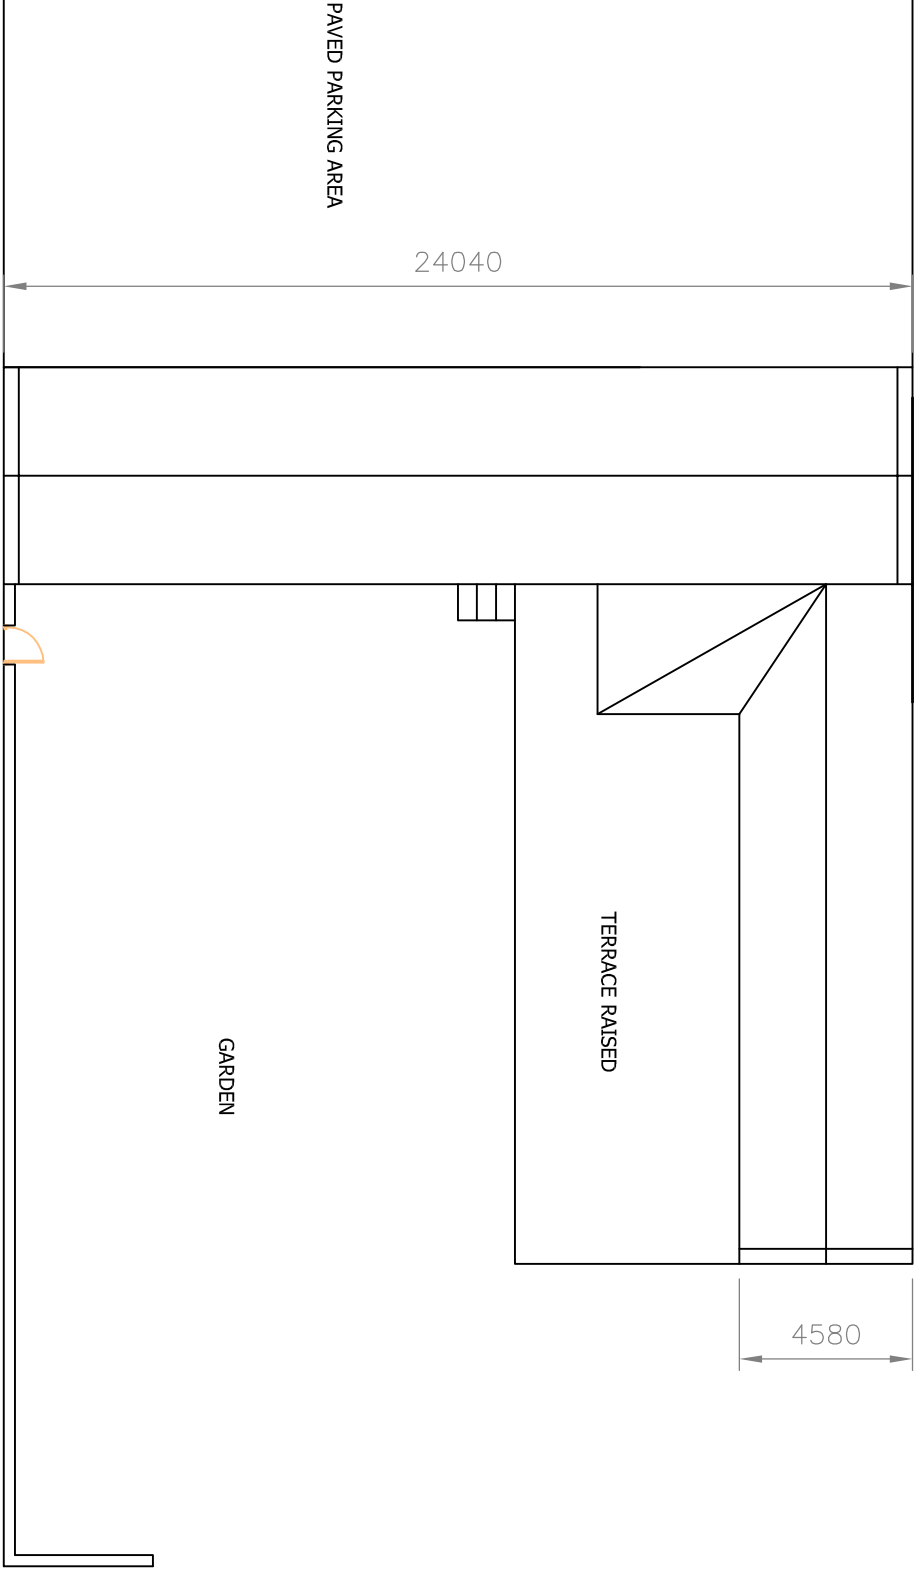

DO NOT SCALE: Contractor to check all dimensions and report any omissions or errors

NOTES

Rev	Description	By	CHK	App	Date
-----	-------------	----	-----	-----	------

JRB DESIGNS Ltd
1 Saville Road
Cudworth
Barnsley
S72 8LT
Tel: 01226 383542
Fax: 01226 380078
Mob: 07970 541192
Email: joine@jrbdesigns.co.uk

This drawing is copyright. © Jrbdesigns Ltd.

Client

MR G BEEVER

Drawing Title

SITE PLAN

Address

LITTLE ROYD
HALIFAX ROAD
HOYLANDSWAINE
SHEFFIELD S36 7EY

Project Title:

PROPOSED NEW TWO STOREY
DWELLING

Purpose of Issue:

PLANNING

Drawing Status

FIRST ISSUE

Scale at A3	Drawn By	Date
AS SHOWN	JRB	05/03/2013

Checked By	Date	Approved By	Date
05/03/2013			05/03/2013

Project No.	Drawing No.	Revision
MGB001	006	-

APPROVAL: ☒ INFORMATION ☐ TENDER ☐ CONTRACT ☐ CONSTRUCTION ☐