


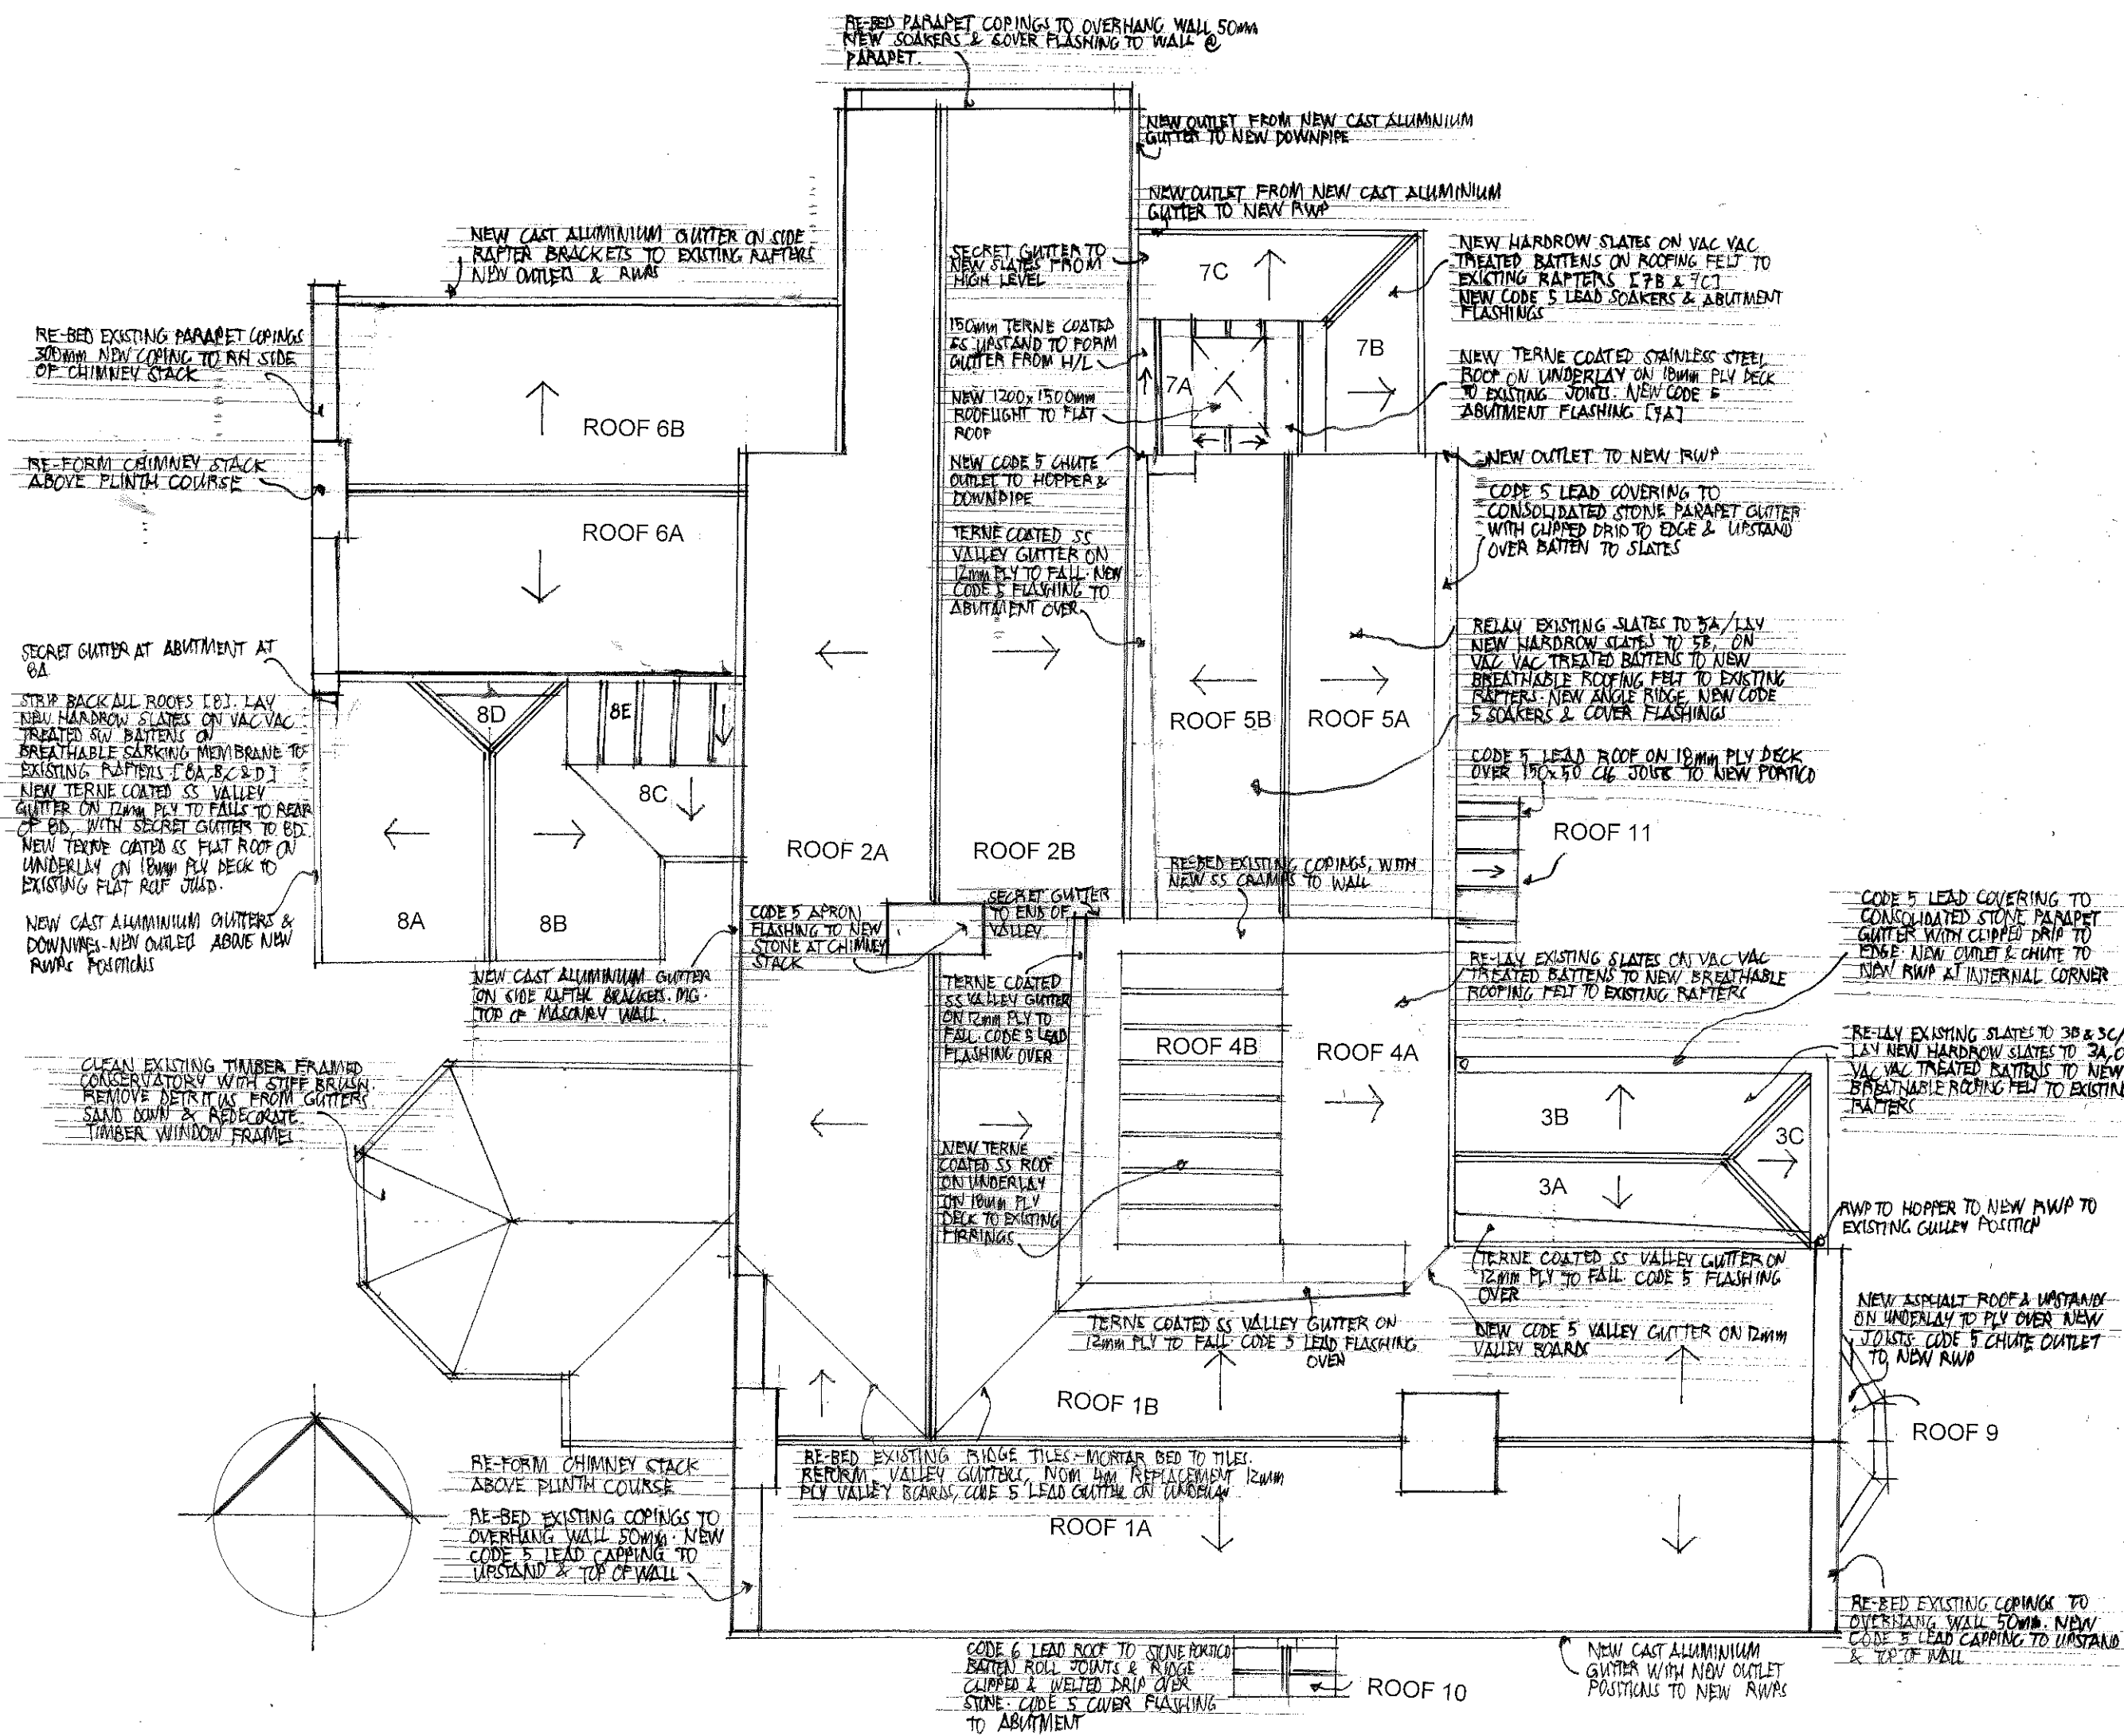

Drawing
ROOF PLAN AS PROPOSED

Client/Project
MR G COOLEY
THURNSCOE HALL, HIGH STREET,
BARNESLEY S63 0JS

Pearce
Bottomley
architects

Pearce Bottomley LLP
Roman Ridge, Main Street,
Aberford, Leeds LS25 3AW
T: 0113 281 2000 F: 0113 281 2911
E: pbb@pbarchitects.co.uk
www.pbarchitects.co.uk

THURNSCOE HALL

Scale	1:100	Drawn	ADL	Checked	SMC	Date	Oct-12
Status	Tender						

Project No. 4818

Drawing No. (P) 24

Rev. -