


Crown Copyright. All rights reserved. Licence Number 100020449

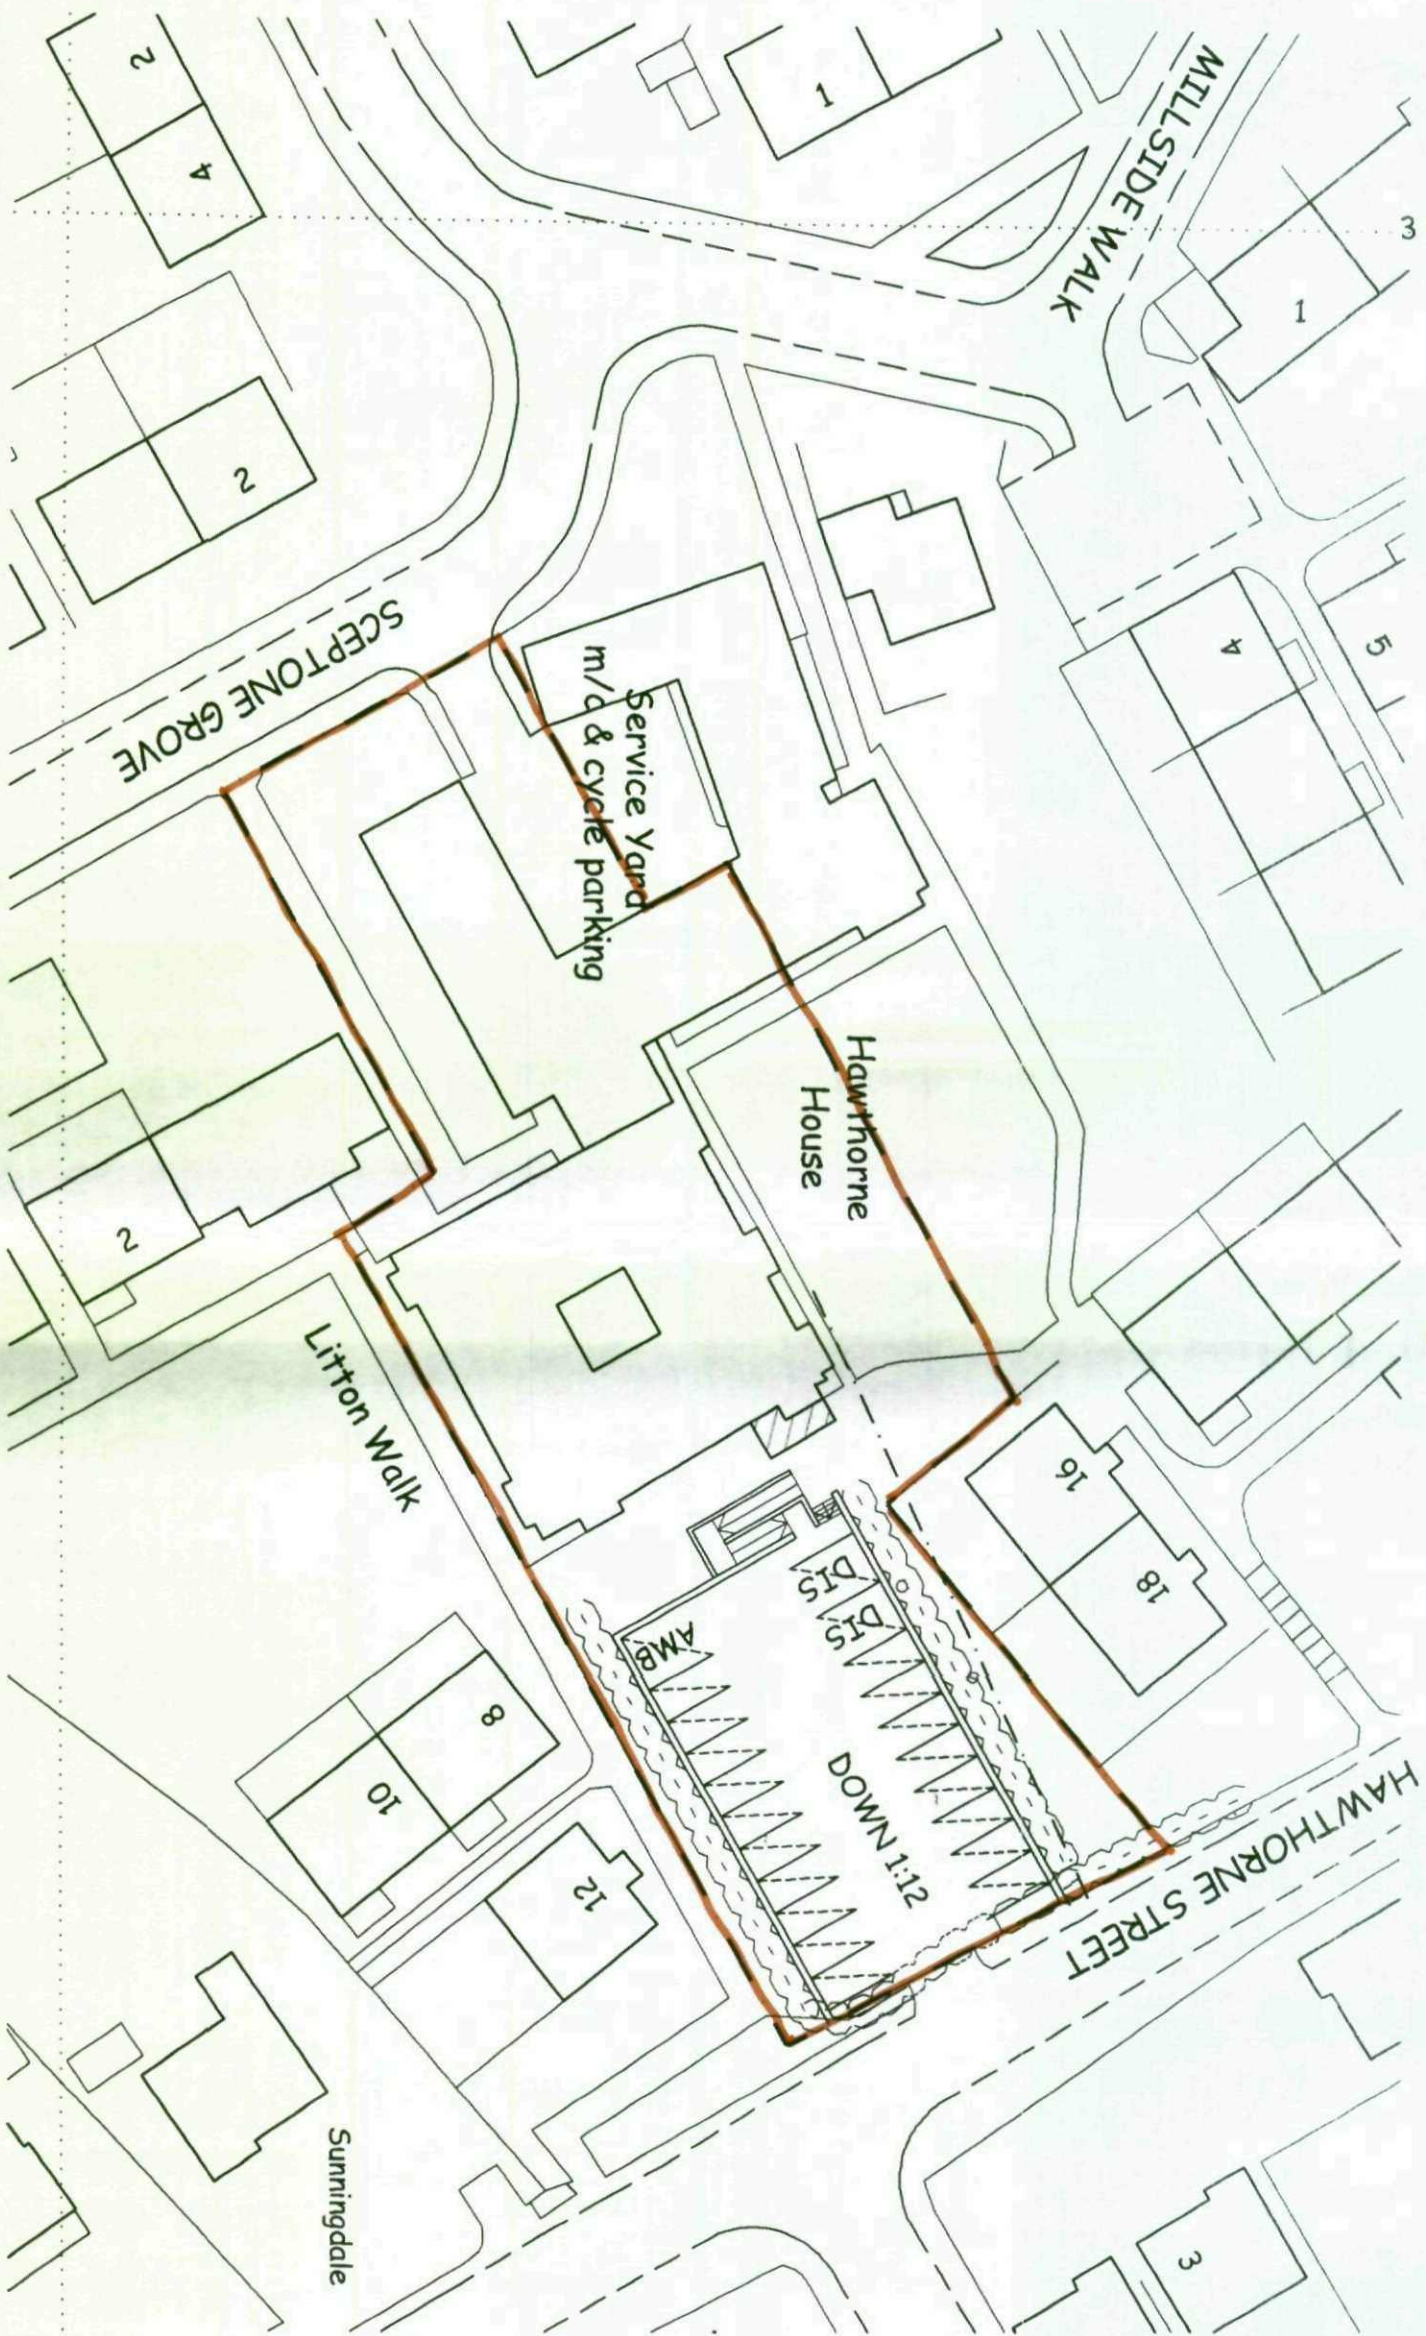

SITE PLAN 1:500

Andromeda
ARCHITECTURE

686 STANNINGTON ROAD
SHEFFIELD S6 6AJ
Tel: (0114) 2854 207


MR. B. KALAR AT, HAWTHORNE HOUSE, SCEPTONE GROVE, SHAFTON, S72
PROPOSED ENTRANCE & CAR PARK, PROPOSED PORCH AND REPLACEMENT BAYS

SITE PLAN AS PROPOSED

SCALE 1:500

MARCH '07

04/0307/SK4.1

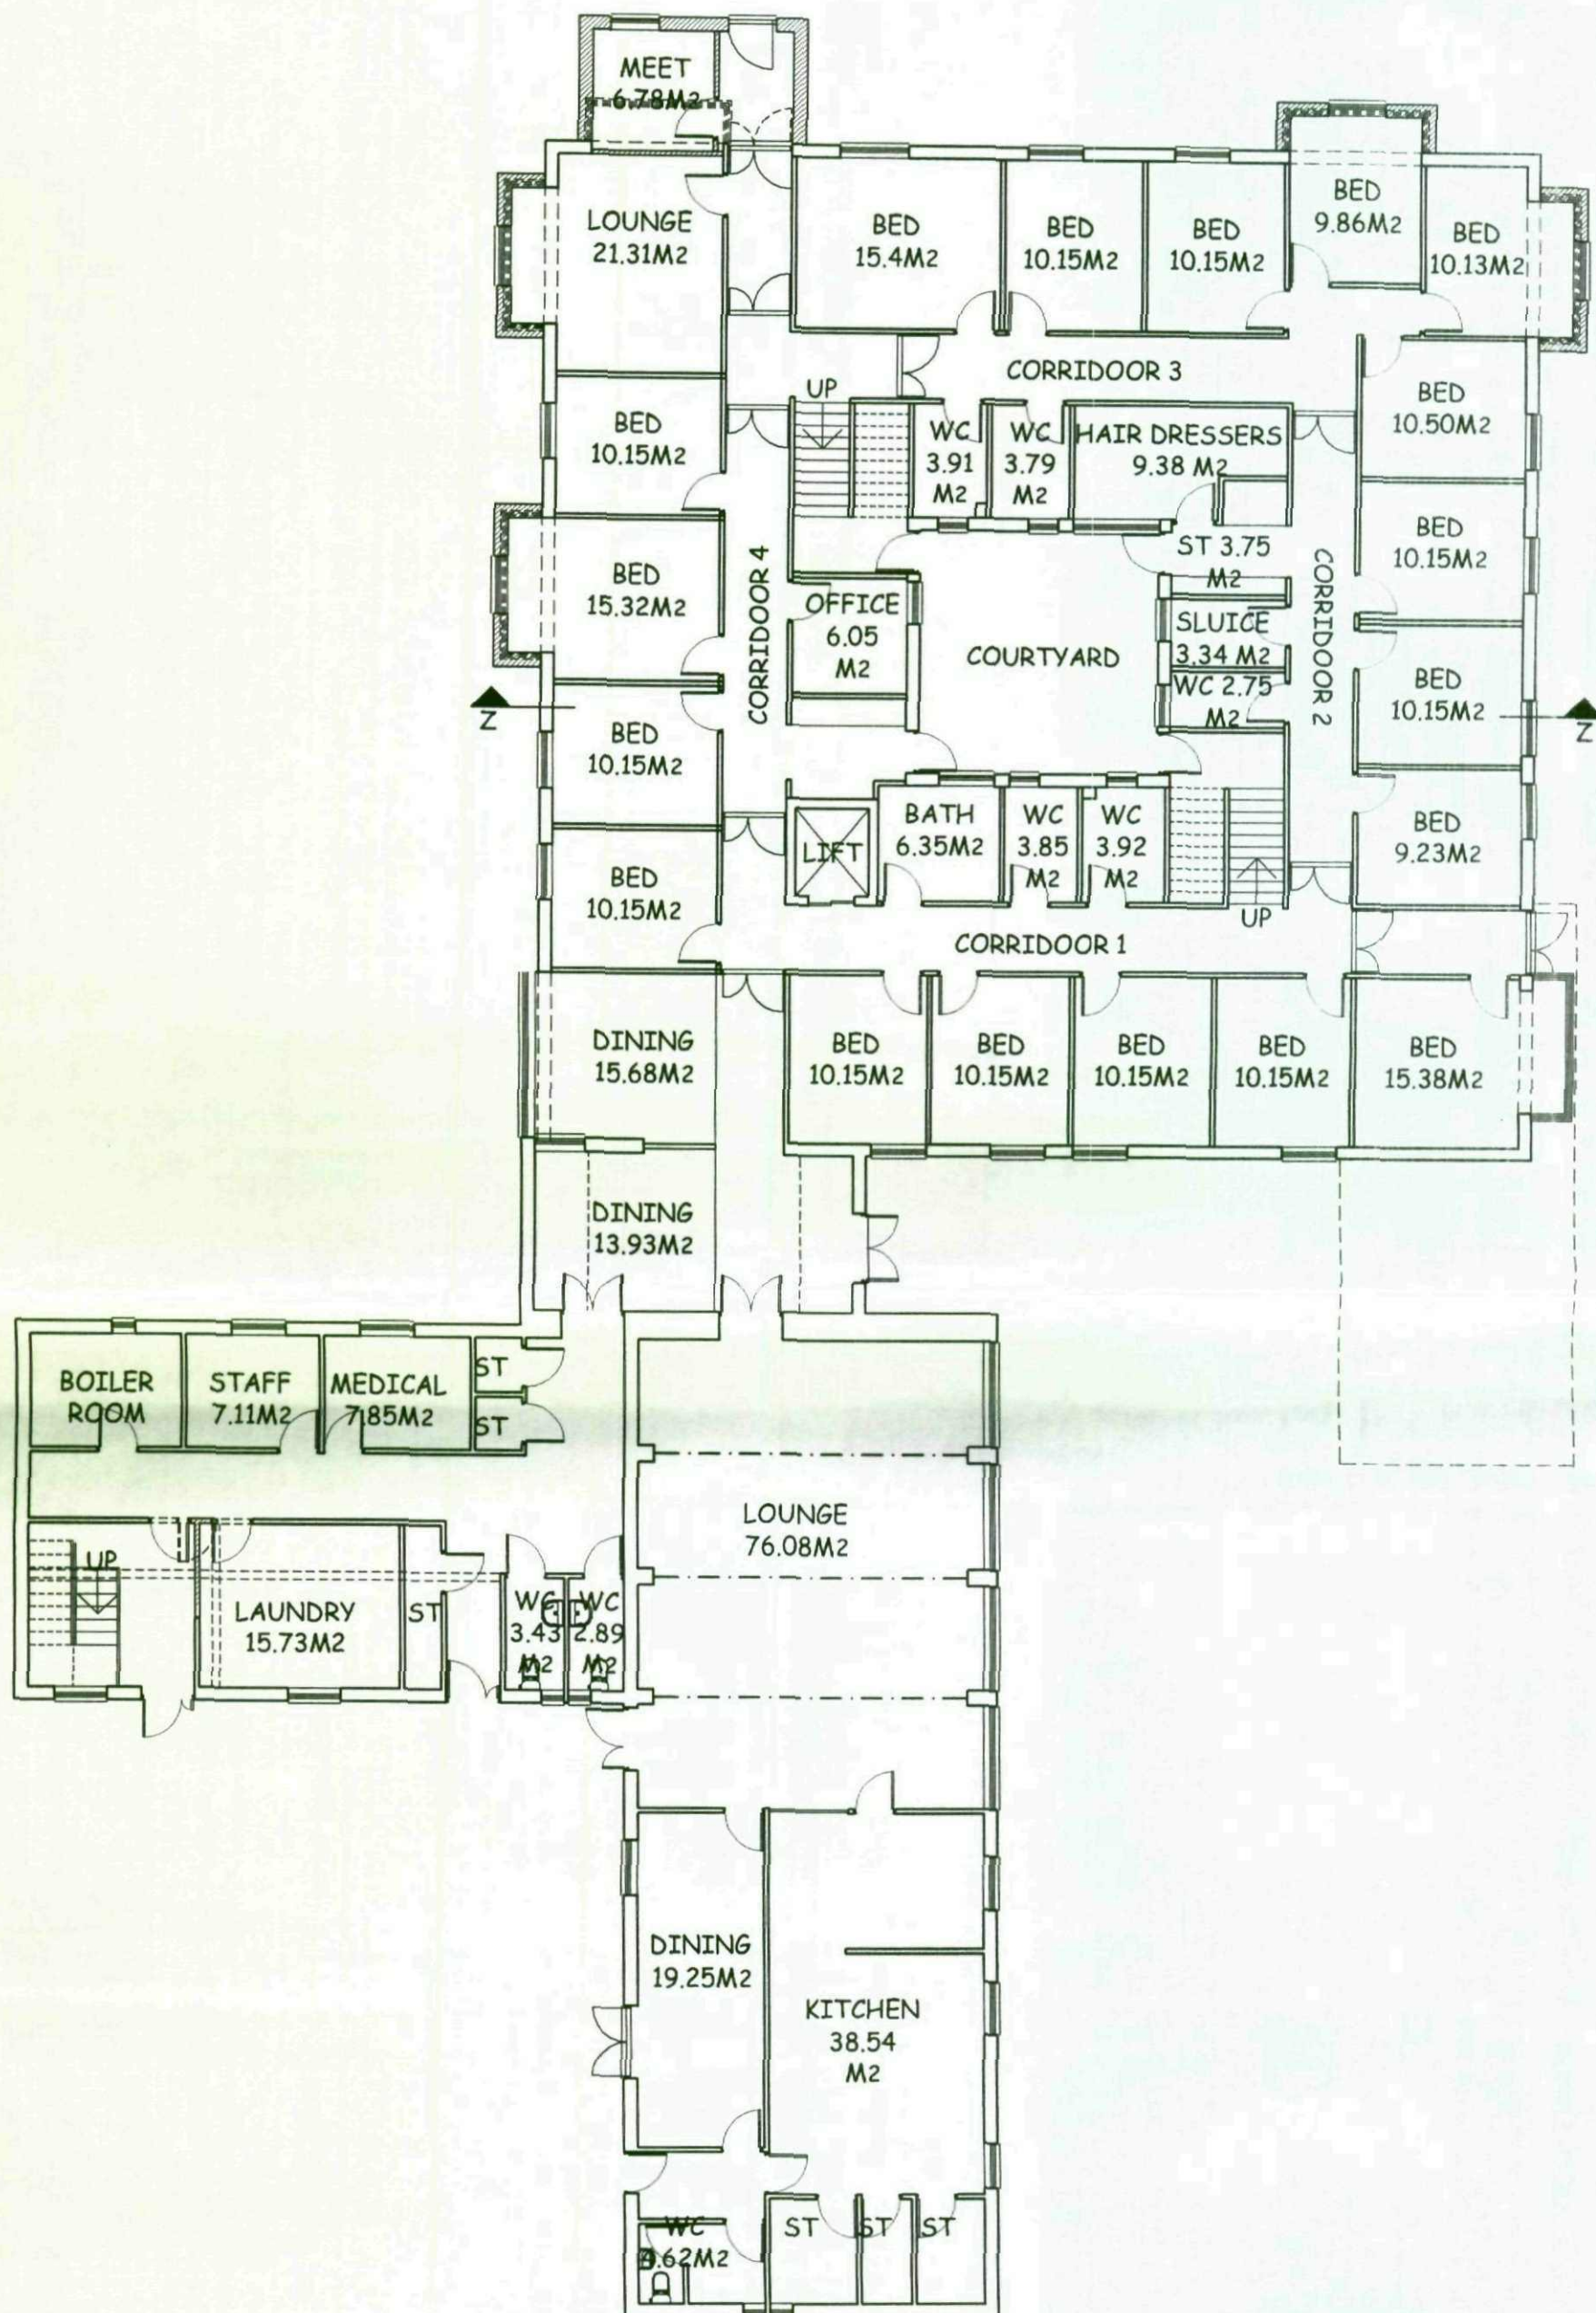

GROUND PLAN 1:150

Andromeda

ARCHITECTURE

686 STANNINGTON ROAD

SHEFFIELD S6 6AJ

Tel: (0114) 2854 207

MR. B. KALAR AT, HAWTHORNE HOUSE, SCEPTONE GROVE, SHAFTON, S72
PROPOSED ENTRANCE & CAR PARK, PROPOSED PORCH AND REPLACEMENT BAYS

GROUND FLOOR PLAN AS PROPOSED SCALE 1:150

MARCH '07

04/0307/SK4.2



FIRST PLAN 1:150

Andromeda
ARCHITECTURE
686 STANNINGTON ROAD
SHEFFIELD S6 6AJ
Tel: (0114) 2854 207

MR. B. KALAR AT, HAWTHORNE HOUSE, SCEPTONE GROVE, SHAFTON, S72
PROPOSED ENTRANCE & CAR PARK, PROPOSED PORCH AND REPLACEMENT BAYS


FIRST FLOOR PLAN AS PROPOSED

SCALE 1:150

MARCH '07

04/0307/SK4.3

NORTH EAST ELEVATION 1:100

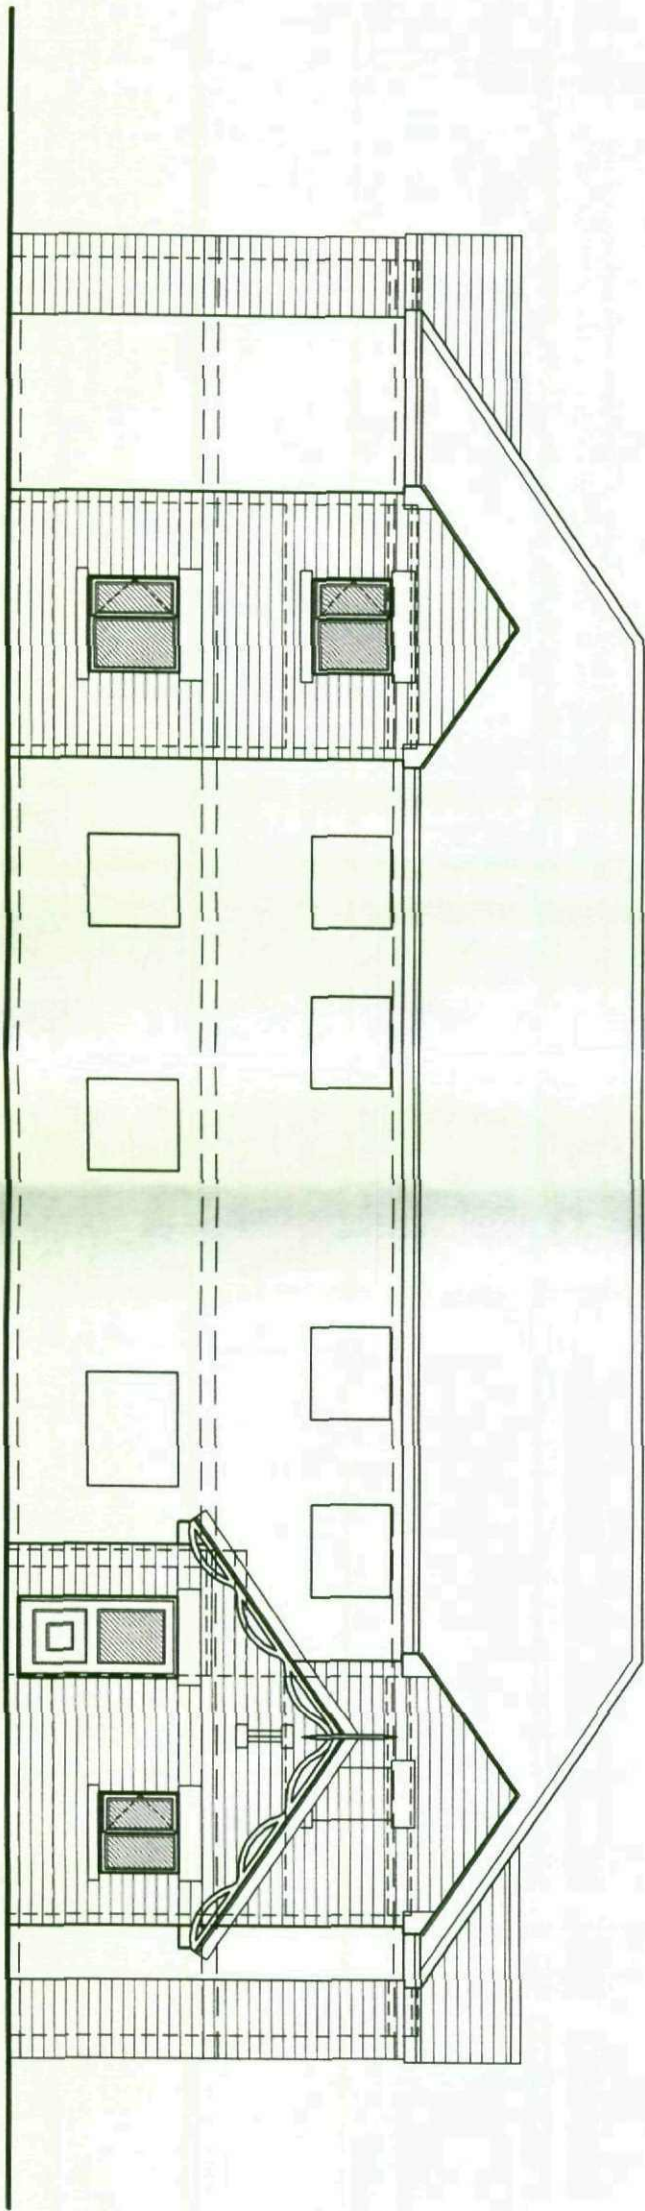

Andromeda
ARCHITECTURE

686 STANNINGTON ROAD
SHEFFIELD S6 6AJ
Tel: (0114) 2854 207

MR. B. KALAR AT, HAWTHORNE HOUSE, SCEPTONE GROVE, SHAFTON, S72
PROPOSED ENTRANCE & CAR PARK, PROPOSED PORCH AND REPLACEMENT BAYS


ELEVATIONS AS PROPOSED

SCALE 1:100

MARCH '07

04/0307/SK4.4

NORTH WEST ELEVATION 1:100

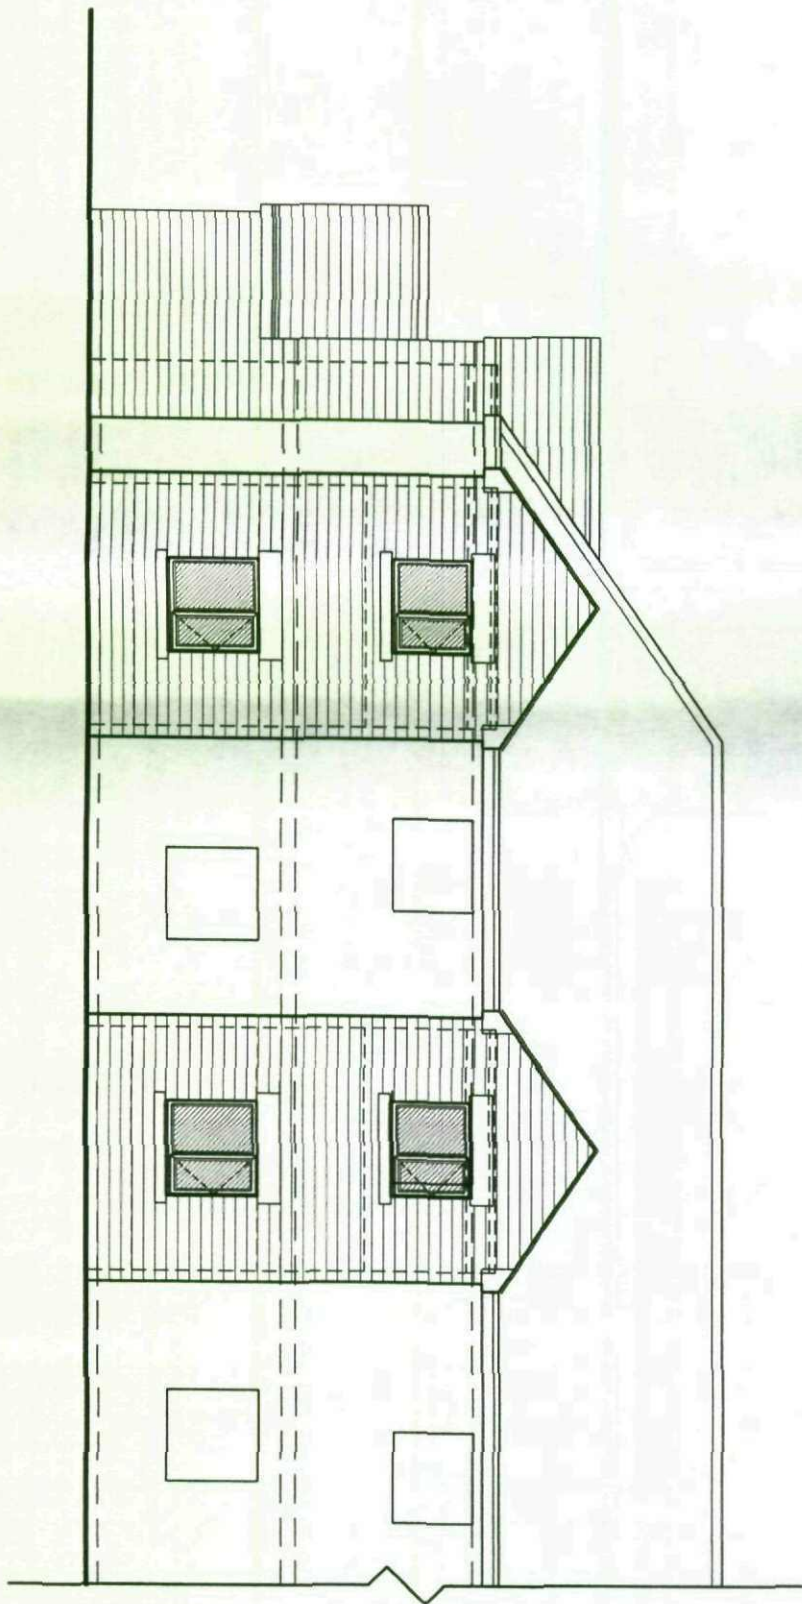

Andromeda
ARCHITECTURE
686 STANNINGTON ROAD
SHEFFIELD S6 6AJ
Tel: (0114) 2854 207

MR. B. KALAR AT, HAWTHORNE HOUSE, SCEPTONE GROVE, SHAFTON, S72
PROPOSED ENTRANCE & CAR PARK, PROPOSED PORCH AND REPLACEMENT BAYS


ELEVATIONS AS PROPOSED

SCALE 1:100

MARCH '07

04/0307/SK4.5

SOUTH EAST ELEVATION 1:100

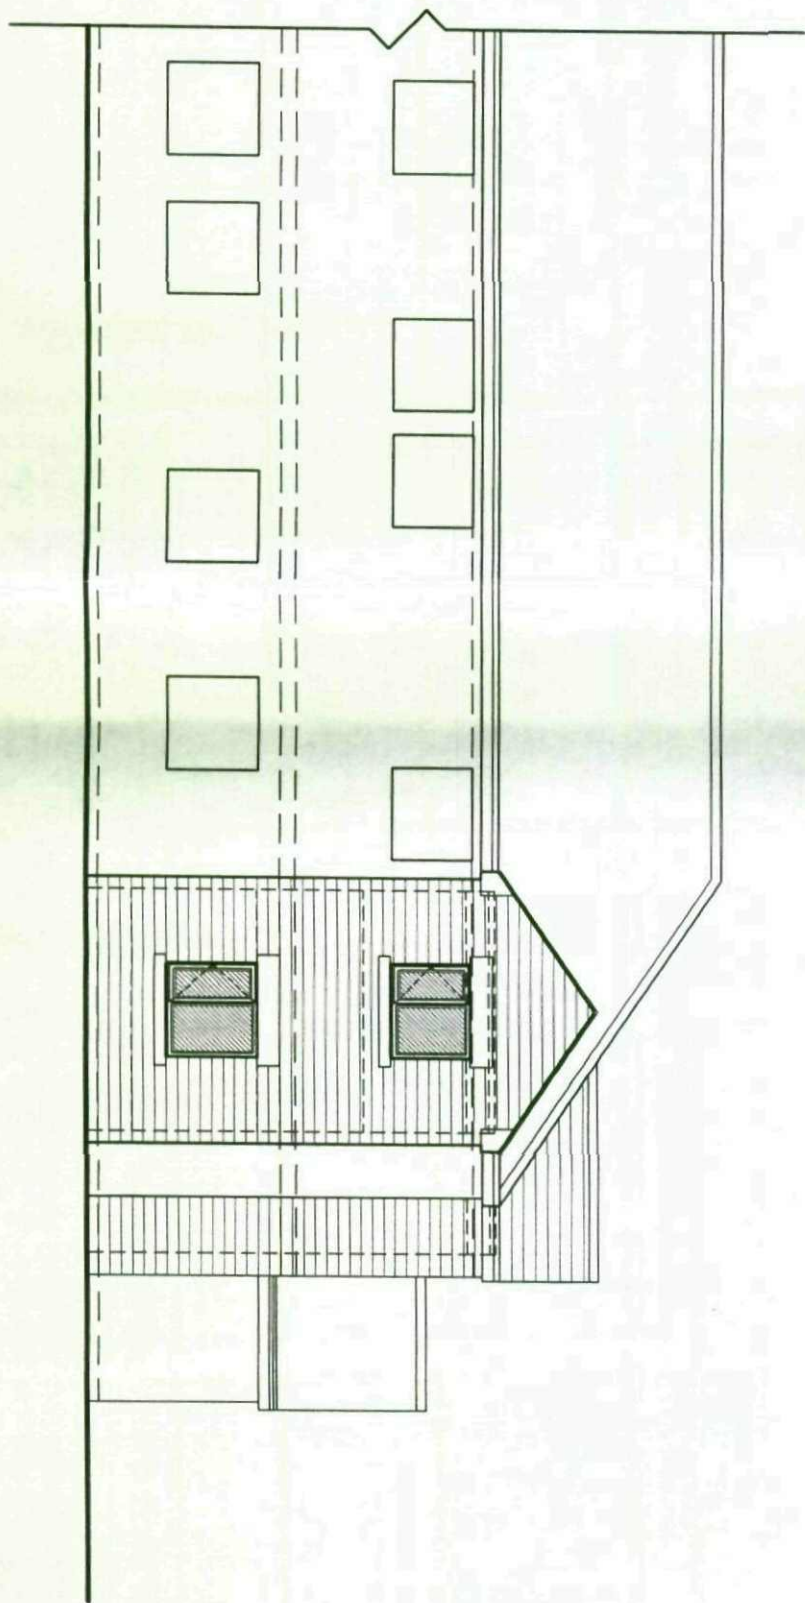

Andromeda
ARCHITECTURE
686 STANNINGTON ROAD
SHEFFIELD S6 6AJ
Tel: (0114) 2854 207

MR. B. KALAR AT, HAWTHORNE HOUSE, SCEPTONE GROVE, SHAFTON, S72
PROPOSED ENTRANCE & CAR PARK, PROPOSED PORCH AND REPLACEMENT BAYS

ELEVATIONS AS PROPOSED

SCALE 1:100

MARCH '07

04/0307/SK4.6