



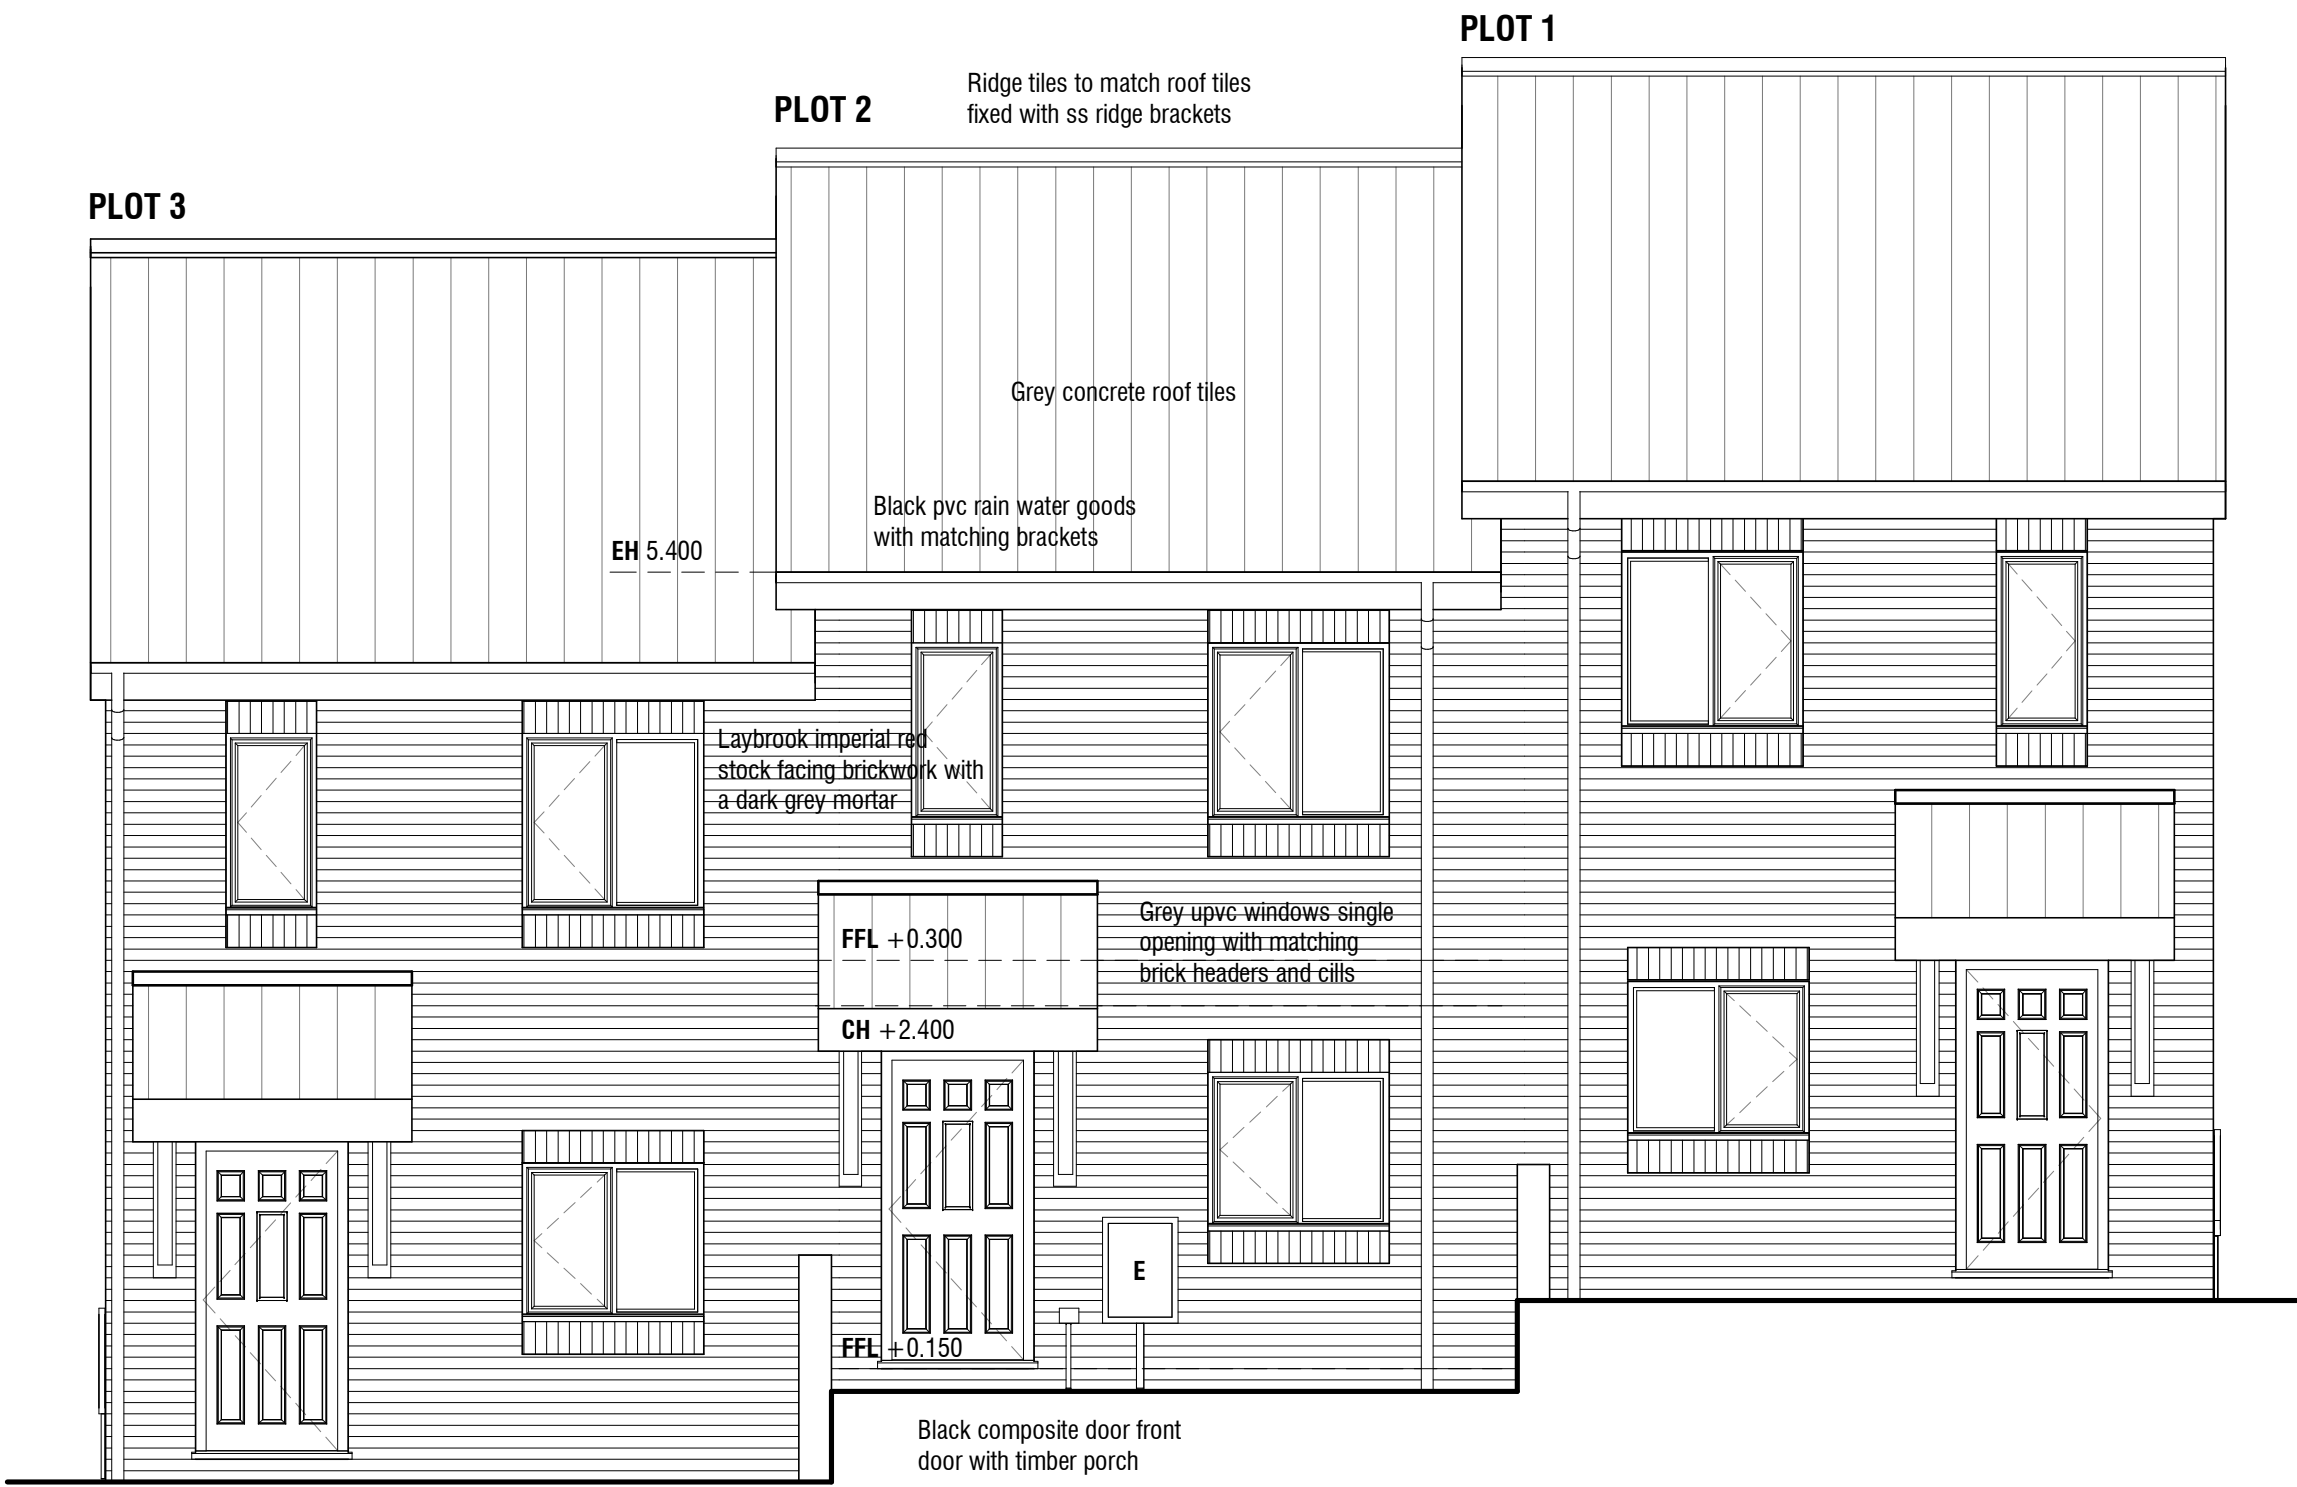


FRONT ELEVATION

1 : 50

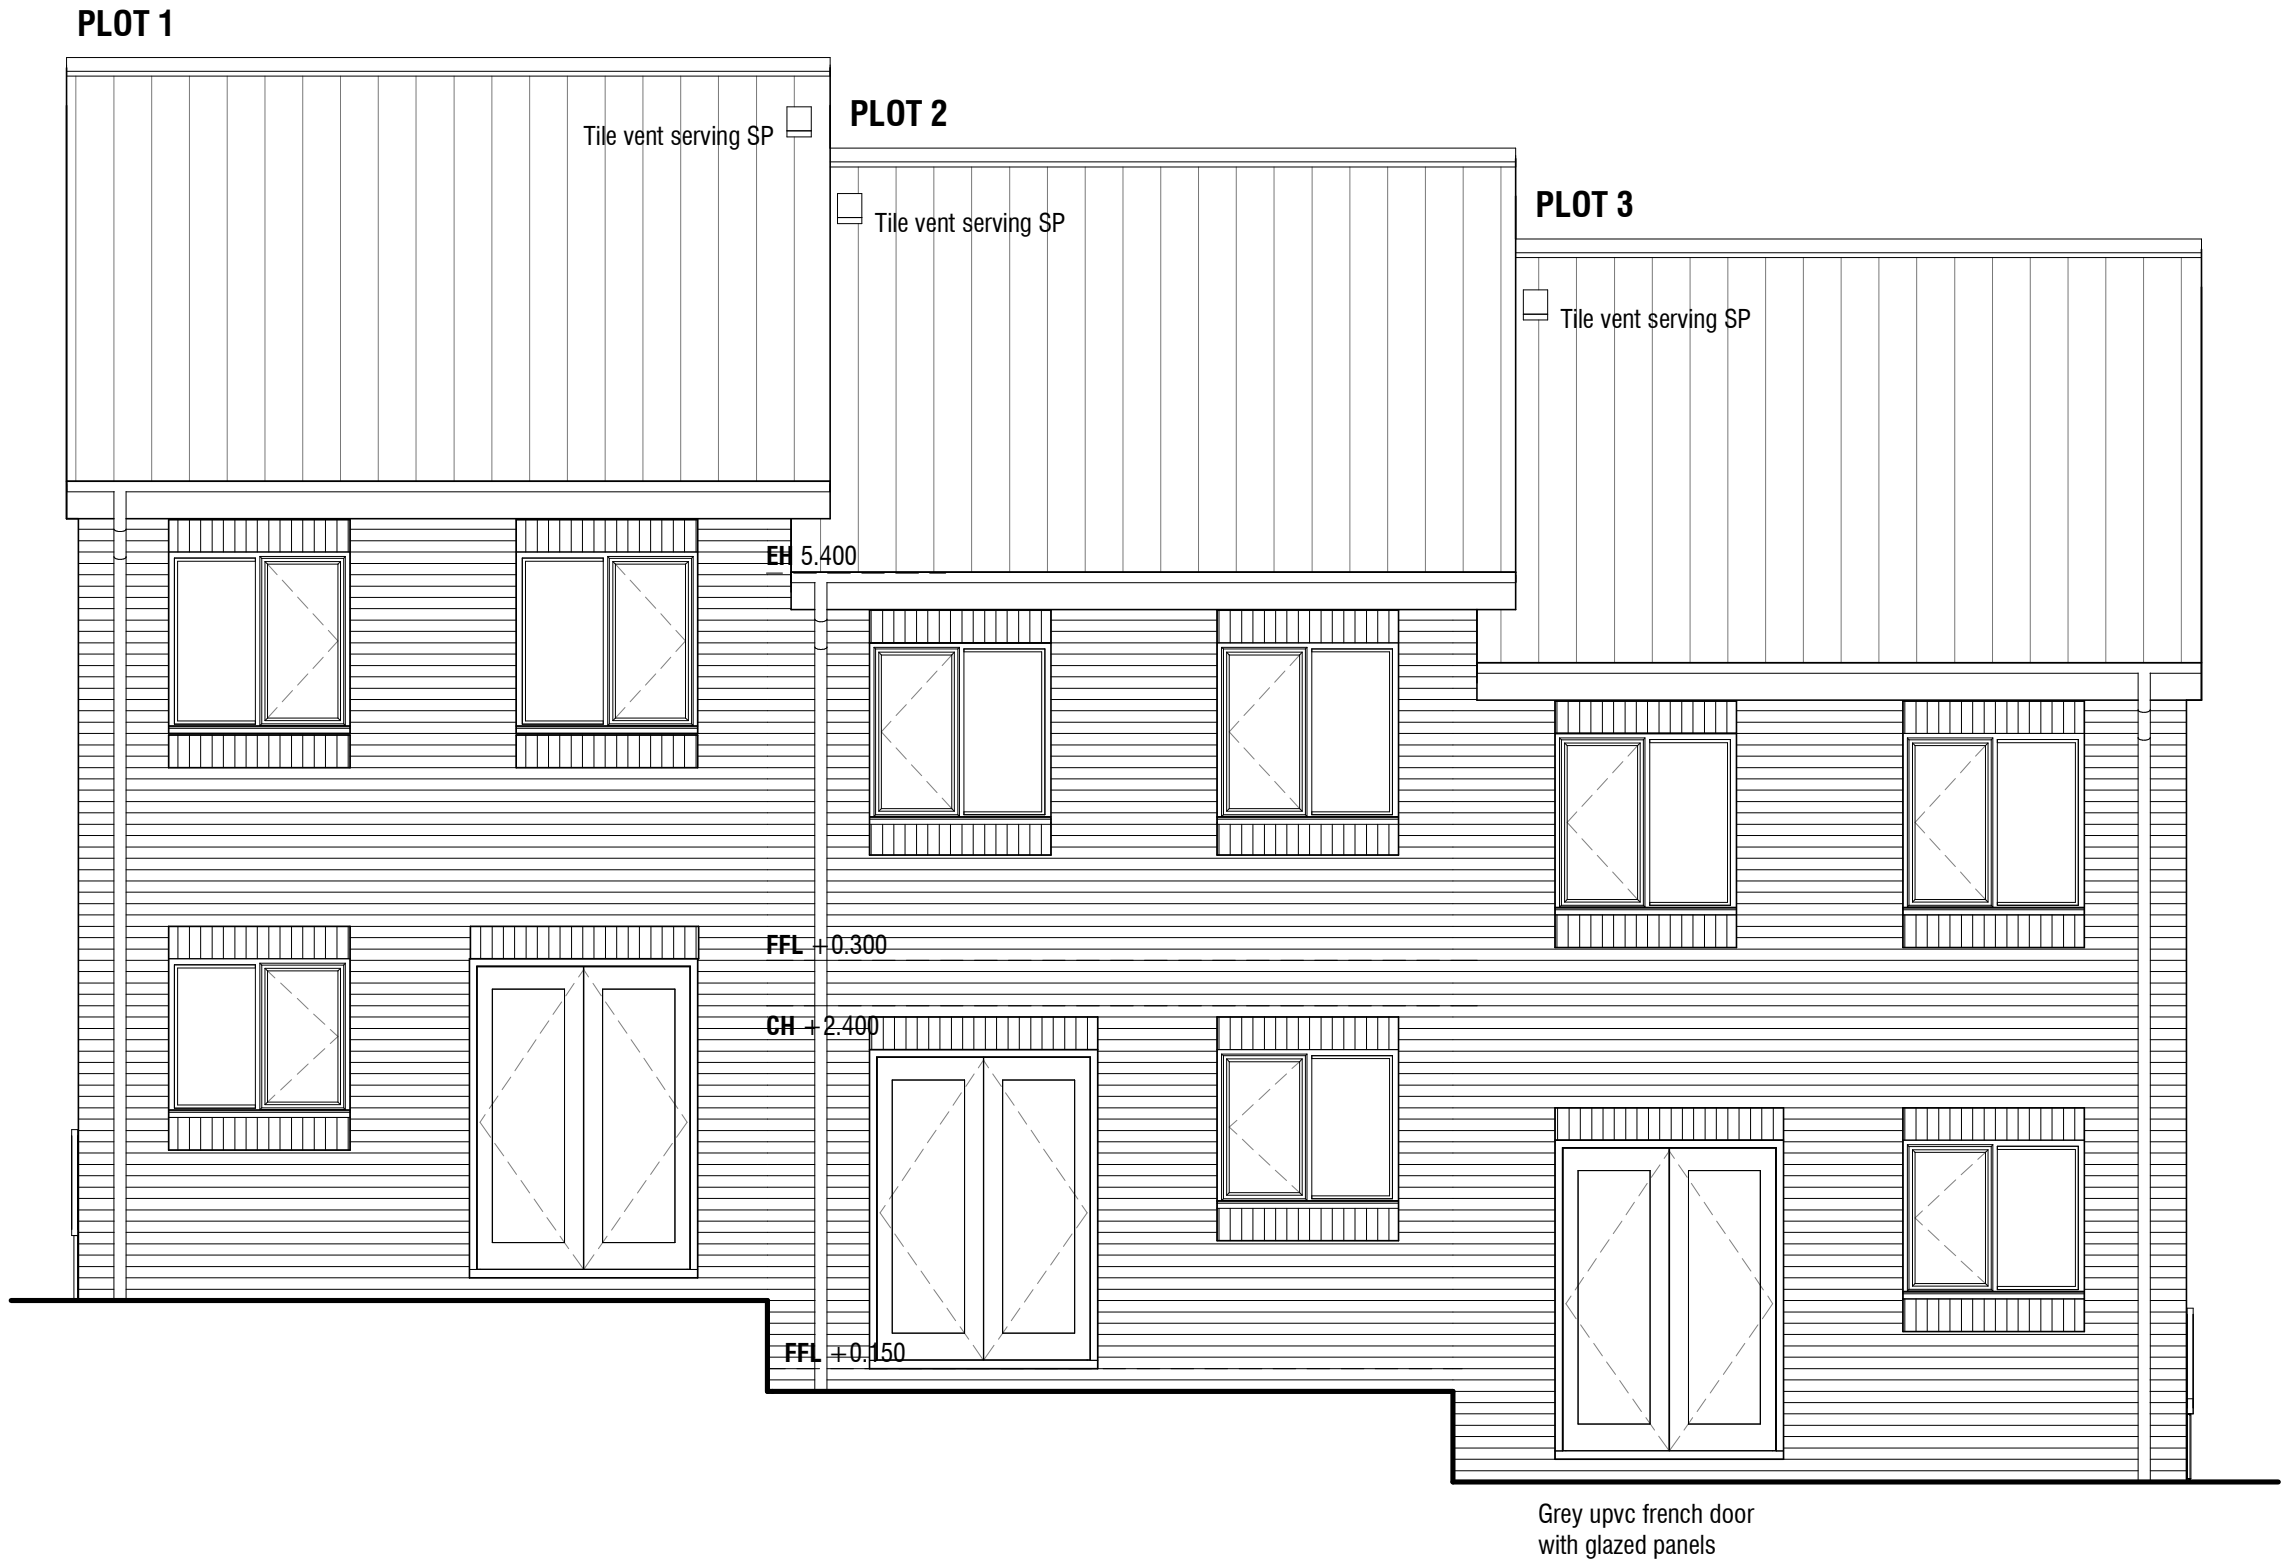


REAR ELEVATION

1 : 50

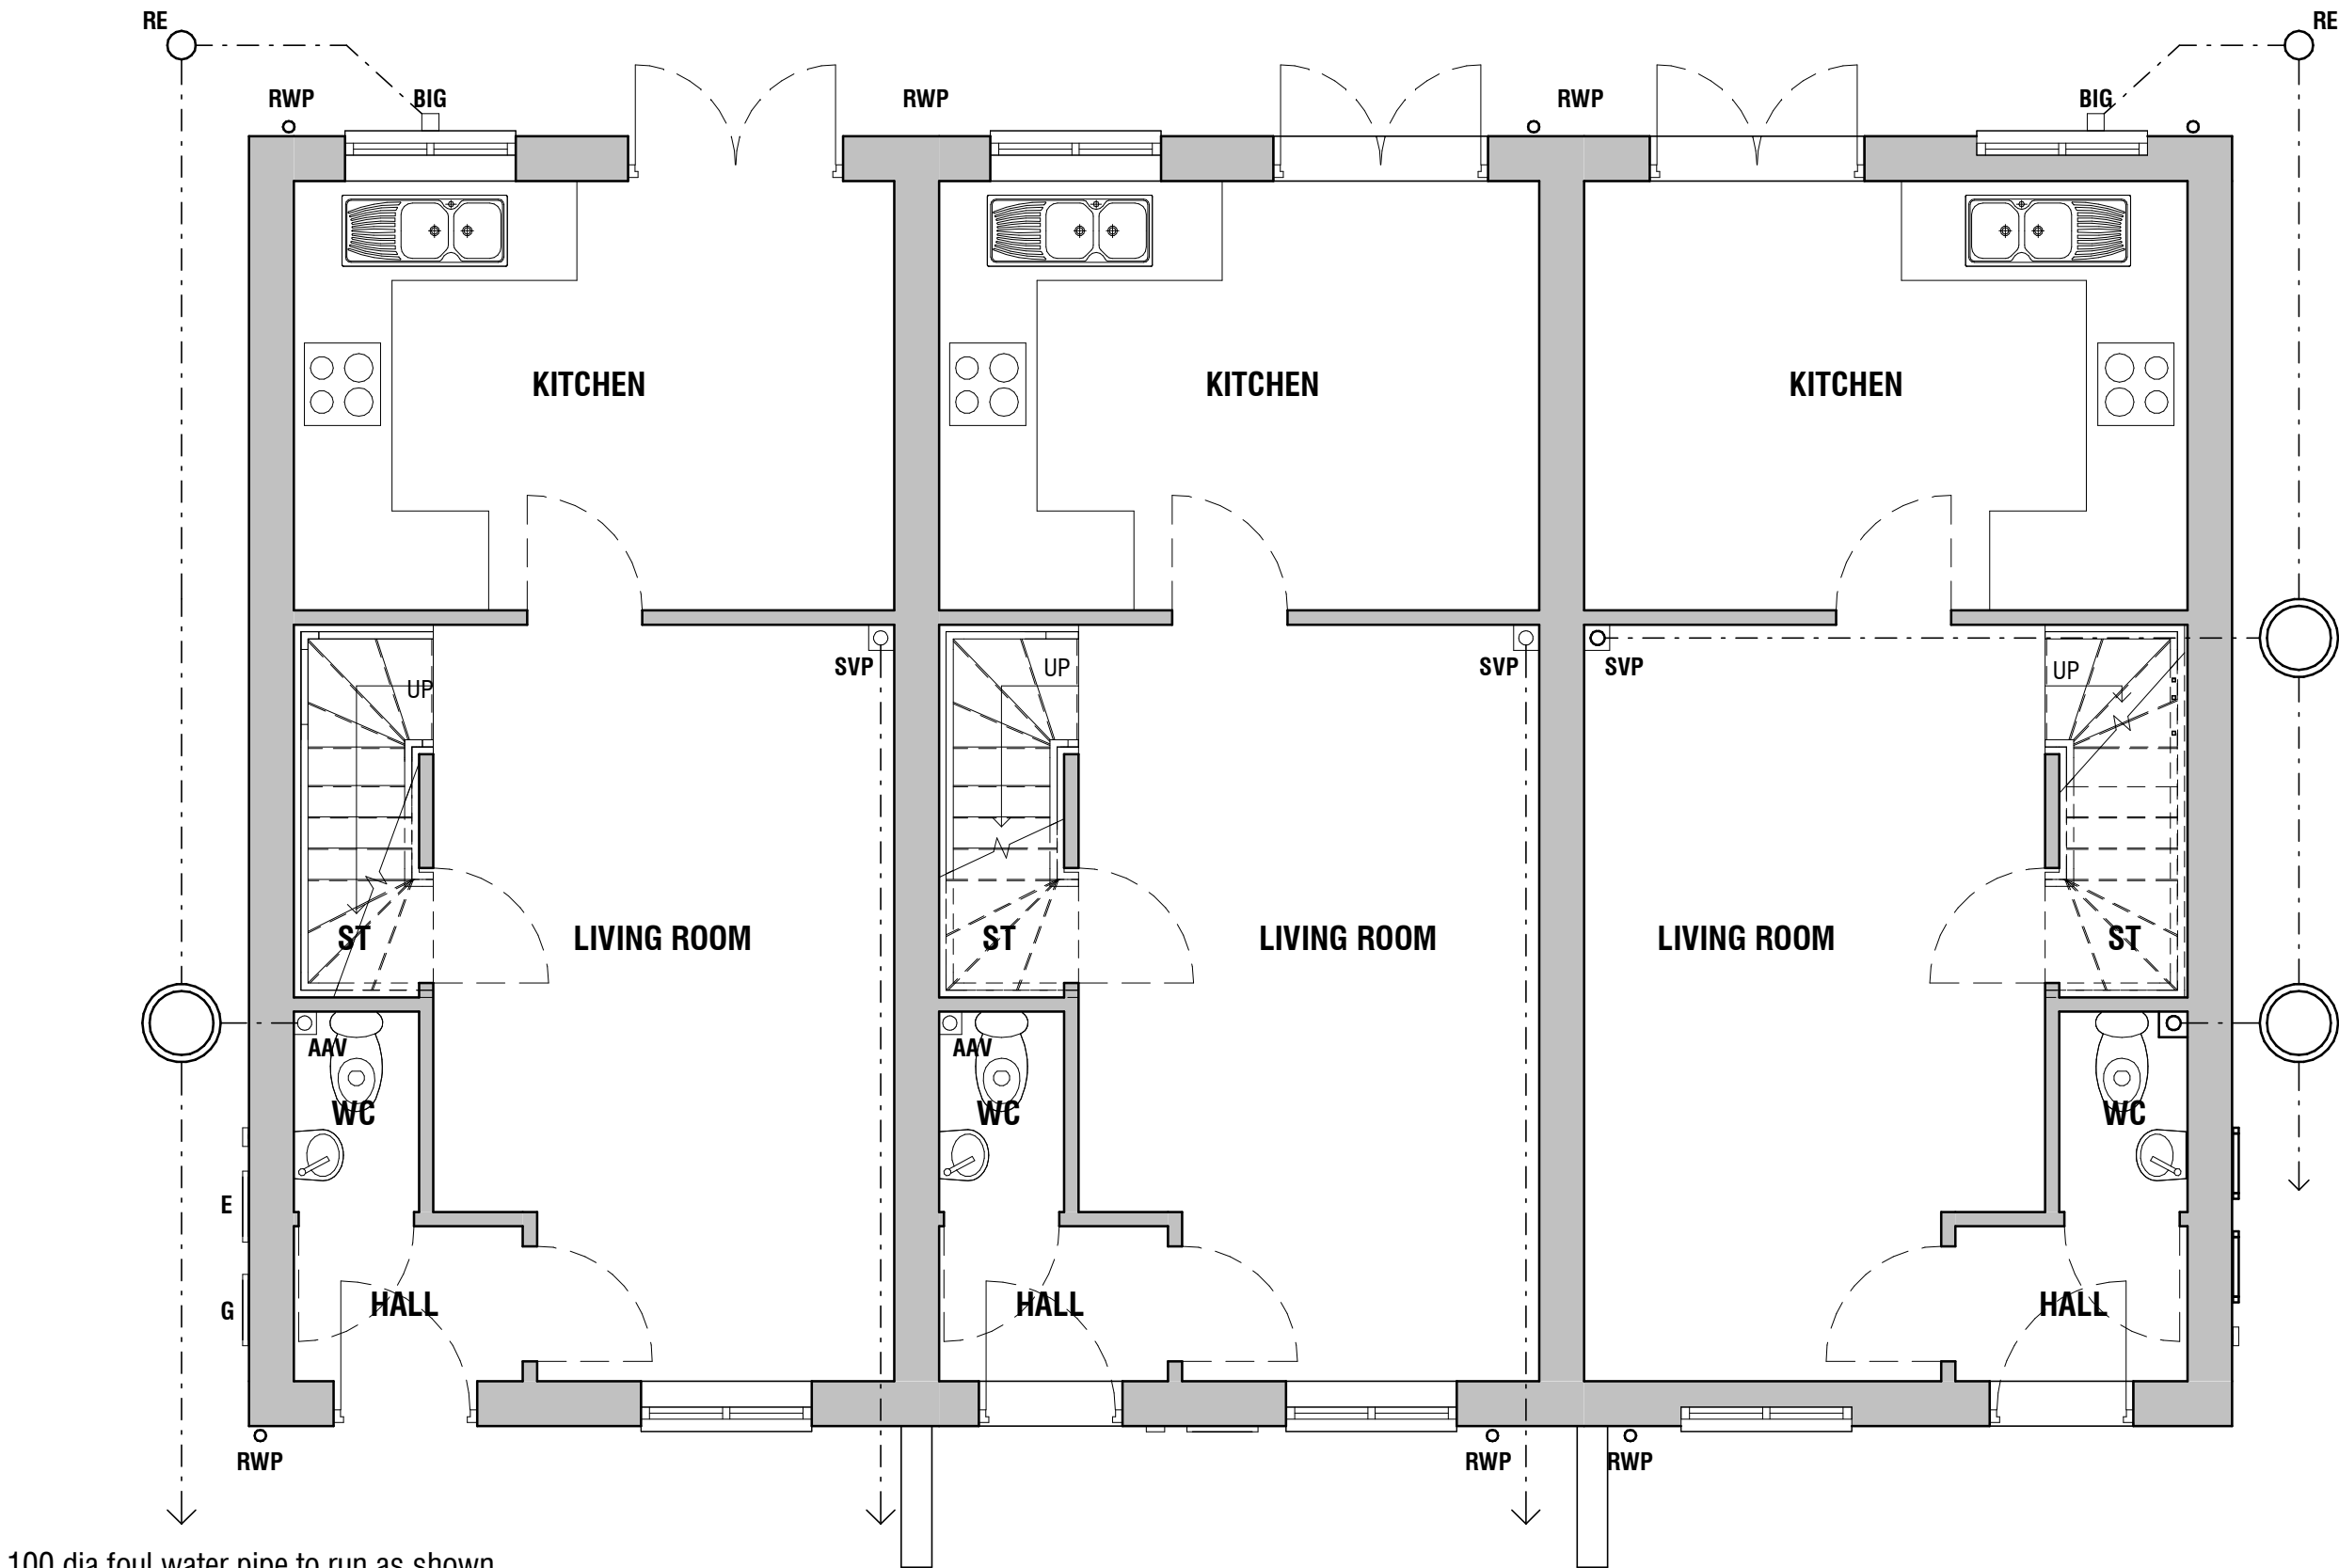

GROUND FLOOR PLAN

1 : 50

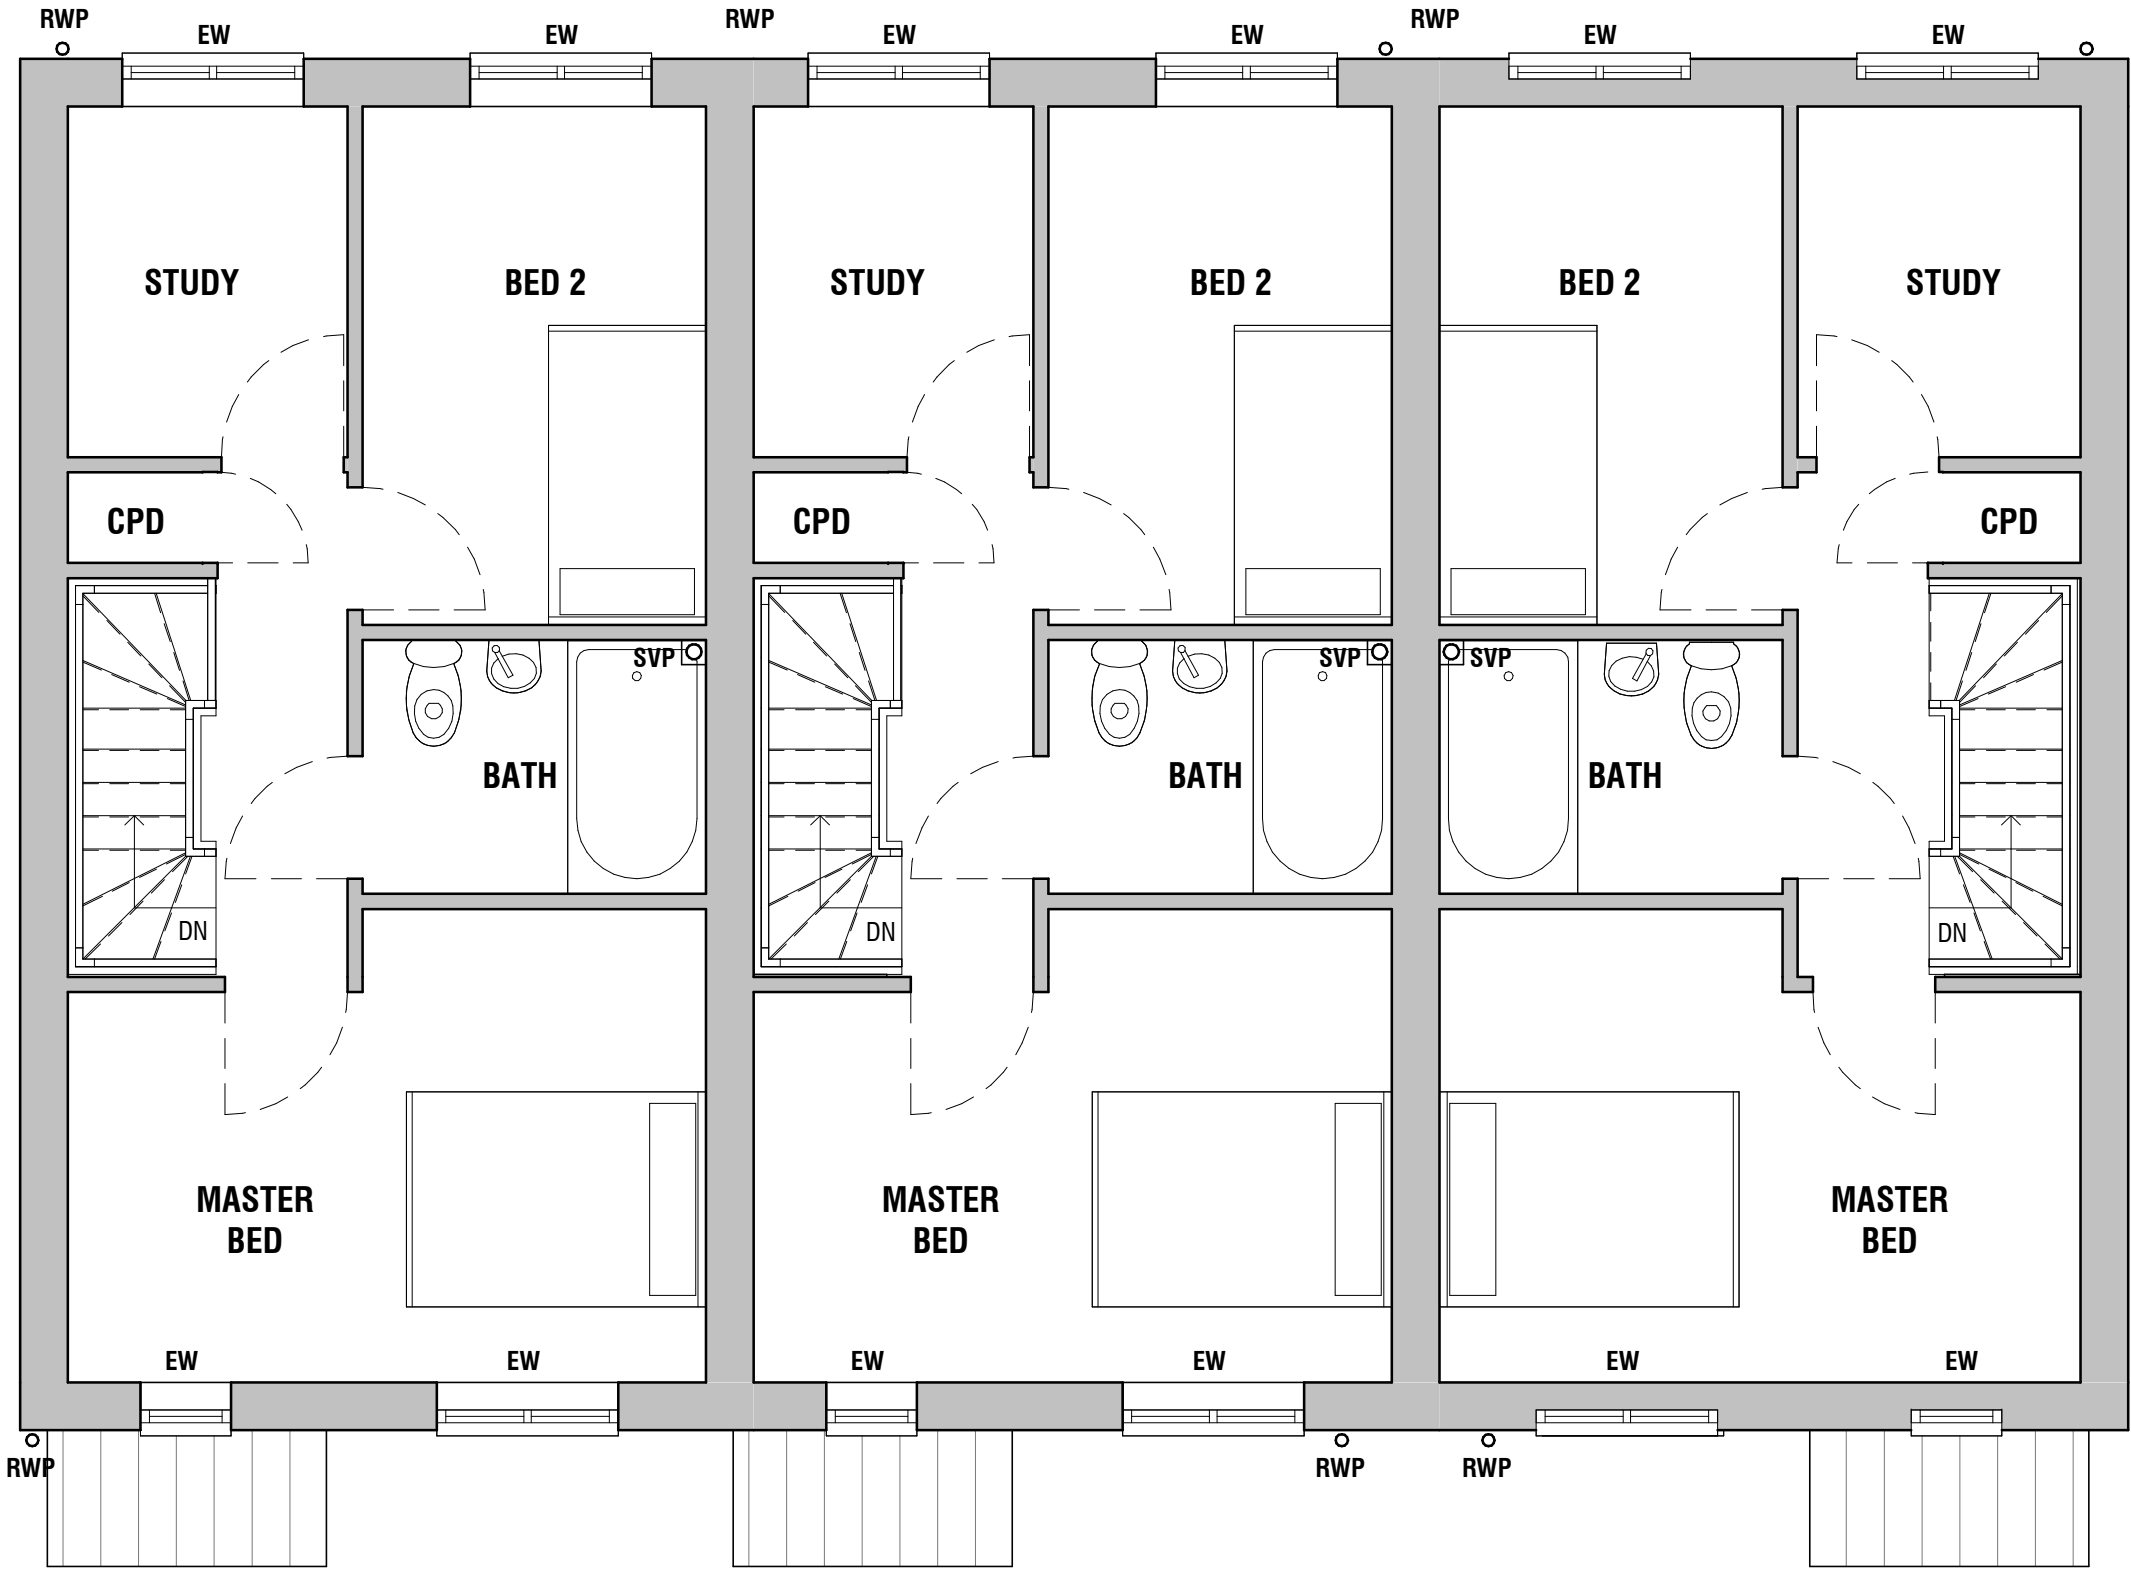

FIRST FLOOR PLAN

1 : 50

Notes

Figured dimensions only to be taken from this drawing. Do not scale. If in doubt ask.

Rev	Date	Drawn	Description
		ZY	

MaxDesign

Architecture | Planning | Consultancy

The White House, 278 Bawtry Road, Doncaster DN4 7PD

t: 01302 867509 e: design@maxdesignconsultancy.co.uk m: 07734 939 044 w: maxdesignconsultancy.co.uk

status: **PLANNING**

client: **Imperial Homes Yorkshire Ltd**

project: **Park Rd. Worsborough**

title: **Type B - Gen Arrangement**

scale: **1 : 50** date: **JUN 2020**

project no.: **2066** drawn: **ZY** number: **002** rev:

A1