


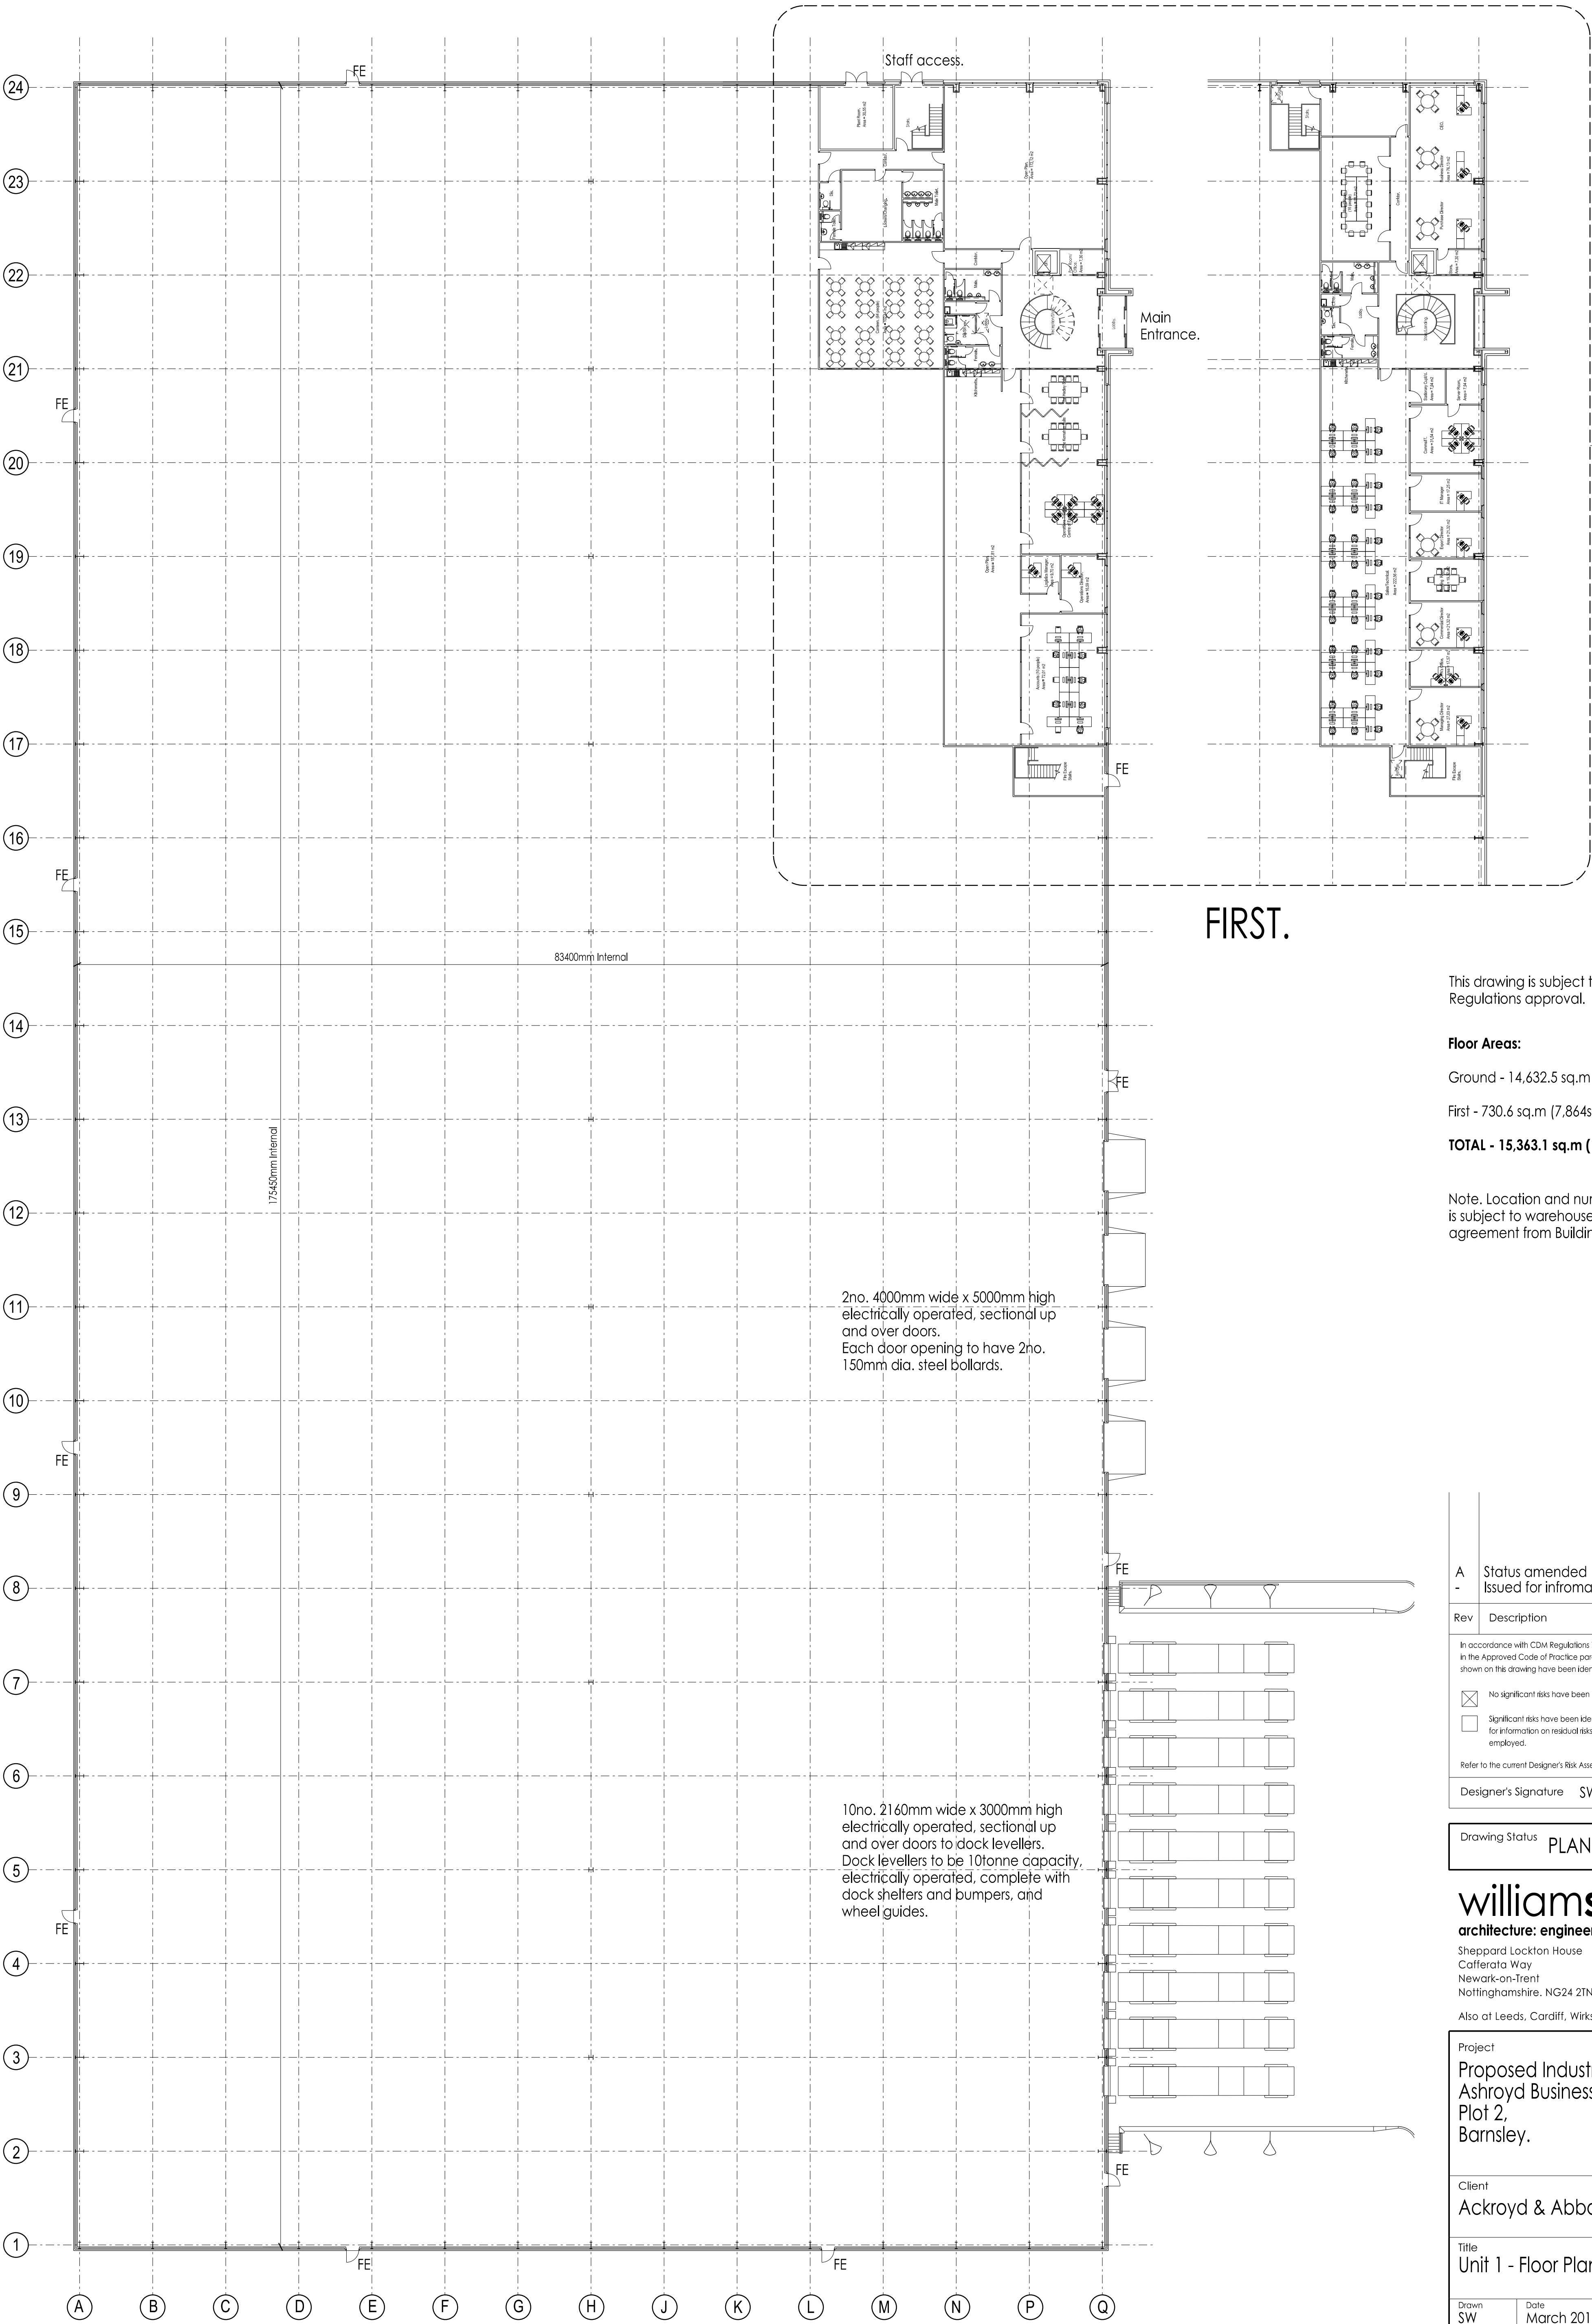

Office
(D)03

FIRST.

This drawing is subject to Planning and Building Regulations approval.

Floor Areas:

Ground - 14,632.5 sq.m (157,504sq.ft) GIA.

First - 730.6 sq.m (7,864sq.ft Office)

TOTAL - 15,363.1 sq.m (165,368sq.ft) GIA

Note. Location and number of fire exit doors is subject to warehouse layout and agreement from Building Control.

A	Status amended	MB	SW	04/15
-	Issued for information	SW	NAC	03/15
Rev	Description	Drm	Vfd	Date
In accordance with CDM Regulations 7, 11 and 18, any significant risks (as defined in the Approved Code of Practice paragraph 1.33) relating to the design features shown on this drawing have been identified and are annotated thus:				
☒	No significant risks have been identified.			
☐	Significant risks have been identified - refer to notes on drawing for information on residual risks and any control measures to be employed.			
Refer to the current Designer's Risk Assessment sheets for further details.				
Designer's Signature		SW	Date	
			03/15	

Drawing Status	PLANNING
----------------	----------

williamsaunders
architecture: engineering: building consultancy
Sheppard Lockton House
Cafferata Way
Newark-on-Trent
Nottinghamshire. NG24 2TN

Tel: 01636 704361
Fax: 01636 702809
W: wm-saunders.co.uk

Also at Leeds, Cardiff, Wirsoworth

Project Proposed Industrial Development, Ashroyd Business Park, Plot 2, Barnsley.			
Client Ackroyd & Abbott Ltd			
Title Unit 1 - Floor Plans.			
Drawn SW	Date March 2015	Scale 1:250	© A1
Discipline Arch.	Project Number 9018	Drawing Number (D)02	Revision A