



|                |         |
|----------------|---------|
| Drawing No.    | Rev No. |
| MDM001    -006 | B       |

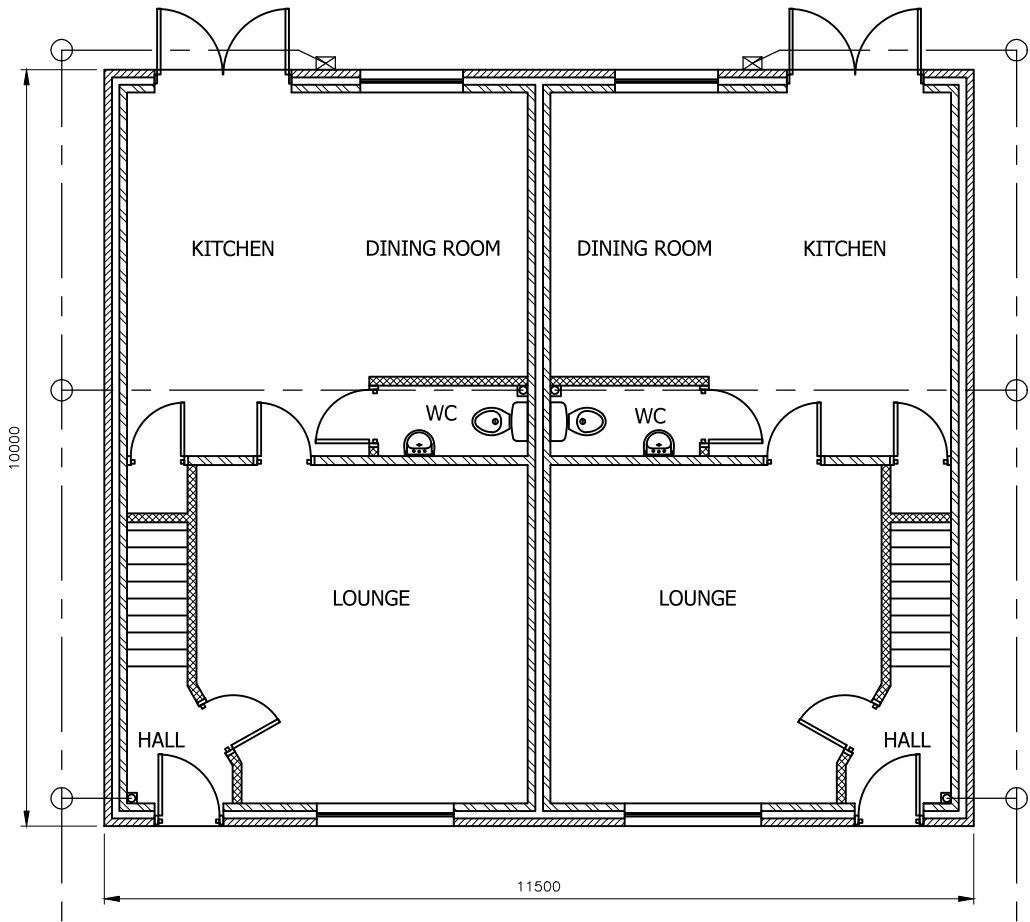

PROPOSED GROUND FLOOR PLAN  
SCALE 1:100 AT A3

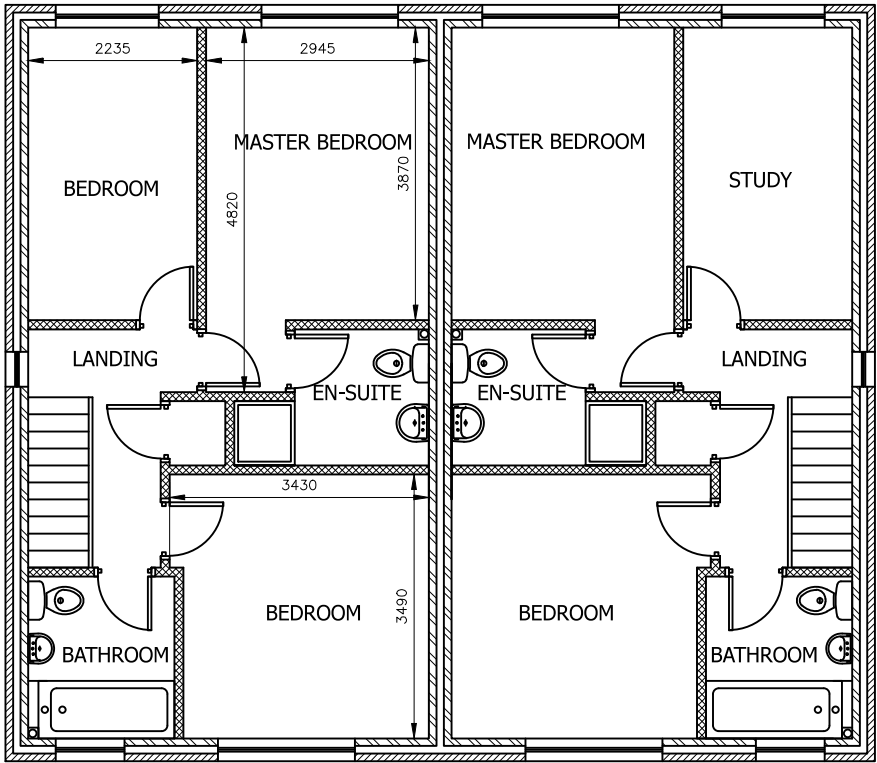

PROPOSED FIRST FLOOR PLAN  
SCALE 1:100 AT A3

DO NOT SCALE: Contractor to check all dimensions and report any omissions or errors

NOTES

|     |                          |     |     |     |          |
|-----|--------------------------|-----|-----|-----|----------|
| B   | 2 houses set back        | JRB |     |     | 12/03/18 |
| A   | Block plan scale changed | JRB |     |     | 19/01/18 |
| Rev | Description              | By  | Chk | App | Date     |

JRB DESIGNS Ltd  
1 Saville Road  
Cudworth  
Barnsley  
S72 8LT  
Tel: 01226 383542  
Fax: 01226 380078  
Mob: 07970 541192  
Email: john@jrbdesigns.co.uk

This drawing is copyright. © jrbdesigns Ltd.

Client  
**GOLDEN KEY DEVELOPMENTS LTD.**  
**152A CHURCHFIELD LANE**  
**DARTON**  
**S75 5EA**

Drawing Title  
**PROPOSED PLANS 5 & 6**

Address  
**LAND OFF LAXTON ROAD**  
**ATHERSLEY NORTH**  
**BARNSLEY**  
**S71 3DH**

Project Title:  
**PROPOSED 6 NEW DWELLINGS**

Purpose of Issue:  
**PLANNING**

Drawing Status  
**FIRST ISSUE**

|                              |                           |                                   |
|------------------------------|---------------------------|-----------------------------------|
| Scale at A3<br>AS SHOWN      | Drawn By<br>JRB           | Date<br>06/12/2017                |
| Checked By                   | Date<br>06/12/2017        | Approved By<br>Date<br>06/12/2017 |
| Project No.<br><b>MDM001</b> | Drawing No.<br><b>006</b> | Revision<br><b>B</b>              |

APPROVAL ☒ INFORMATION ☐ TENDER ☐ CONTRACT ☐ CONSTRUCTION ☐