




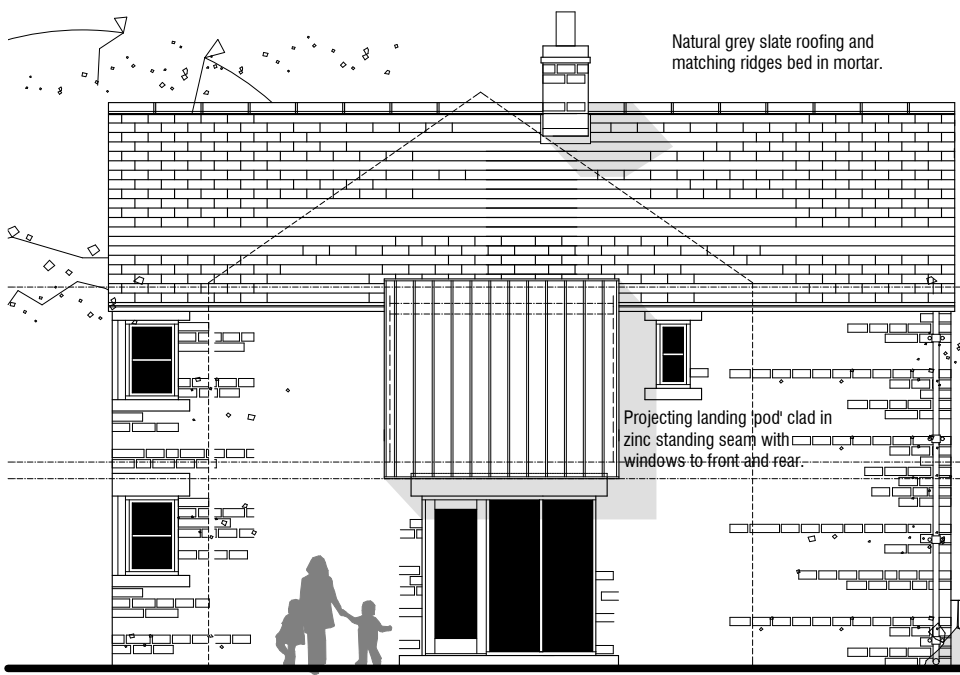


FRONT ELEVATION

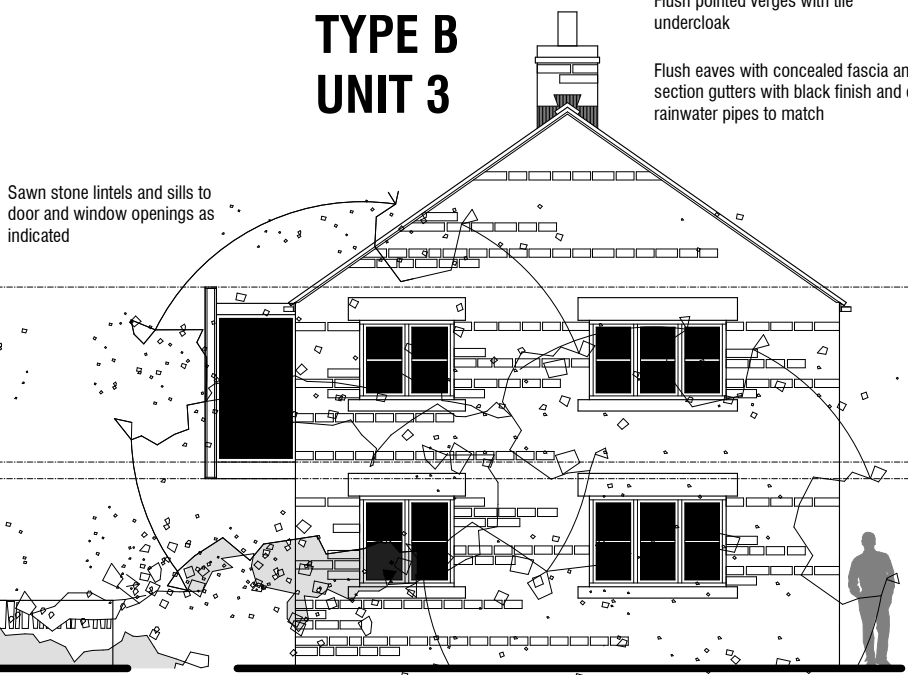


SIDE ELEVATION

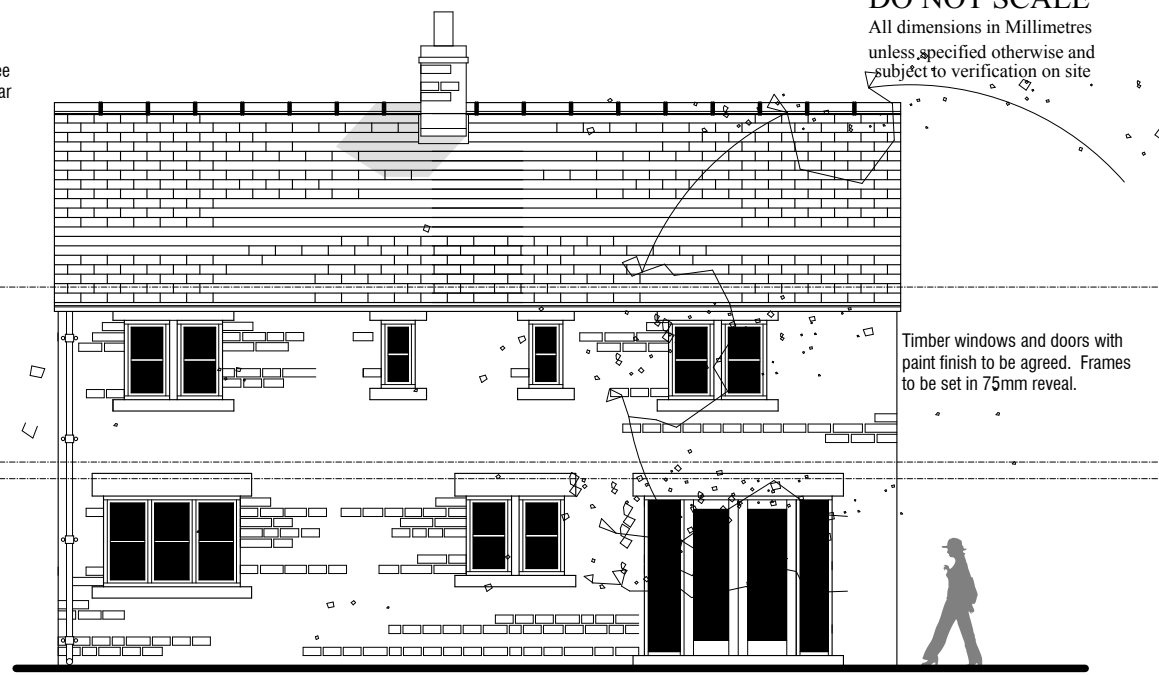


REAR ELEVATION

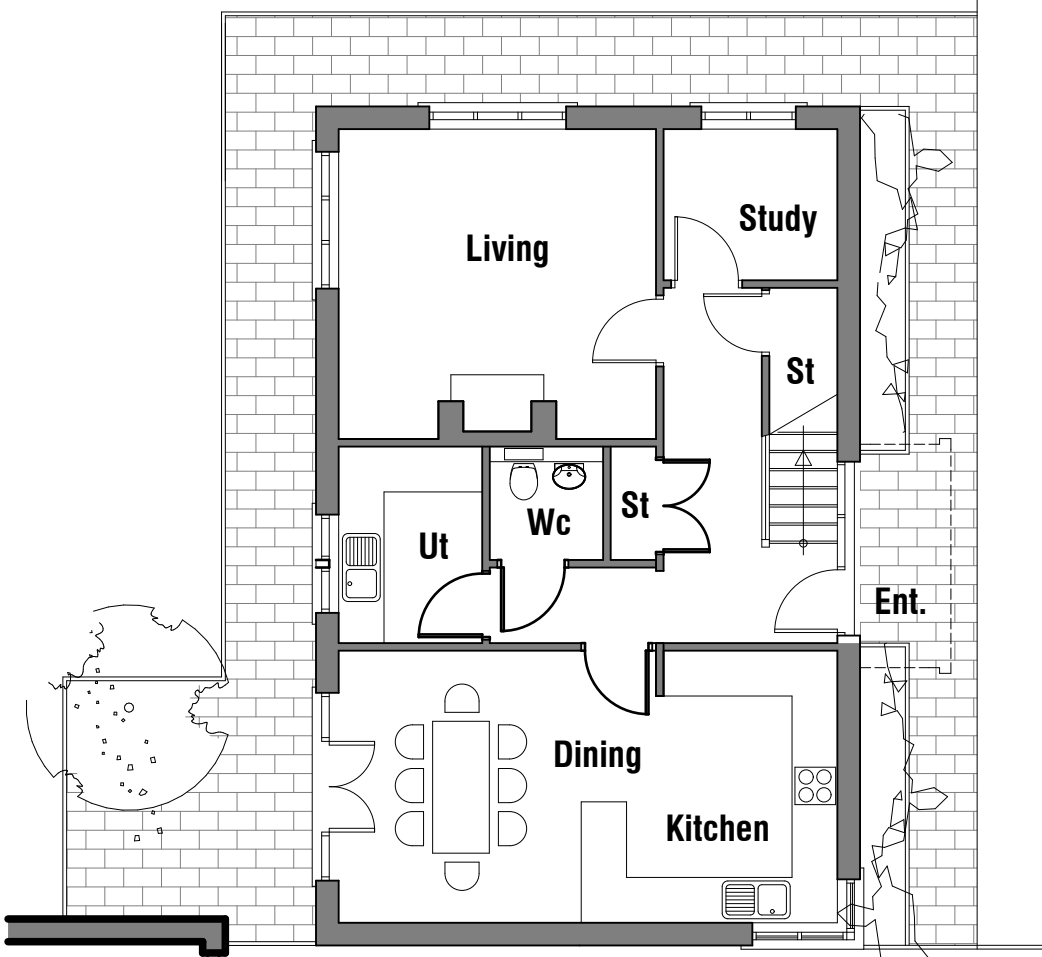

GROUND FLOOR PLAN

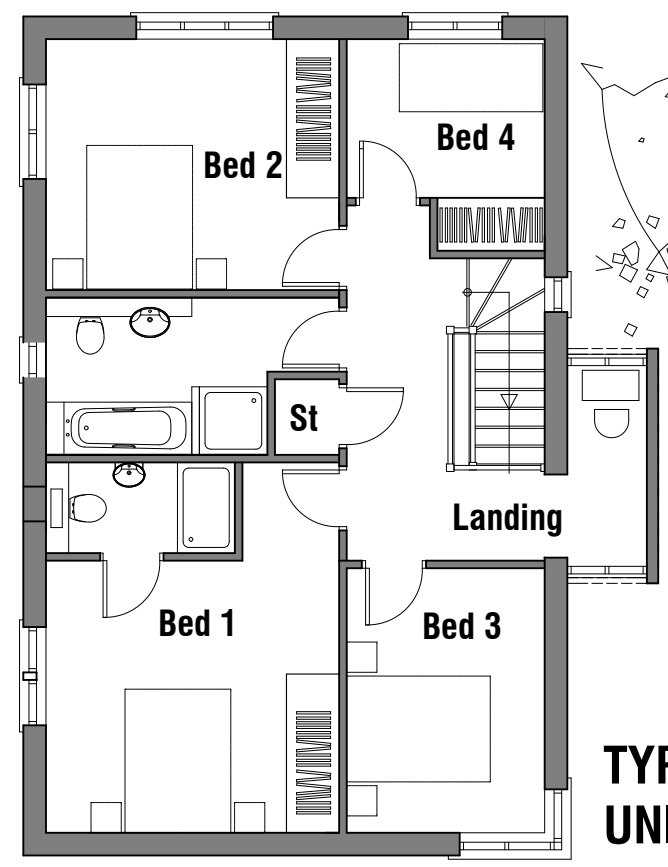

FIRST FLOOR PLAN

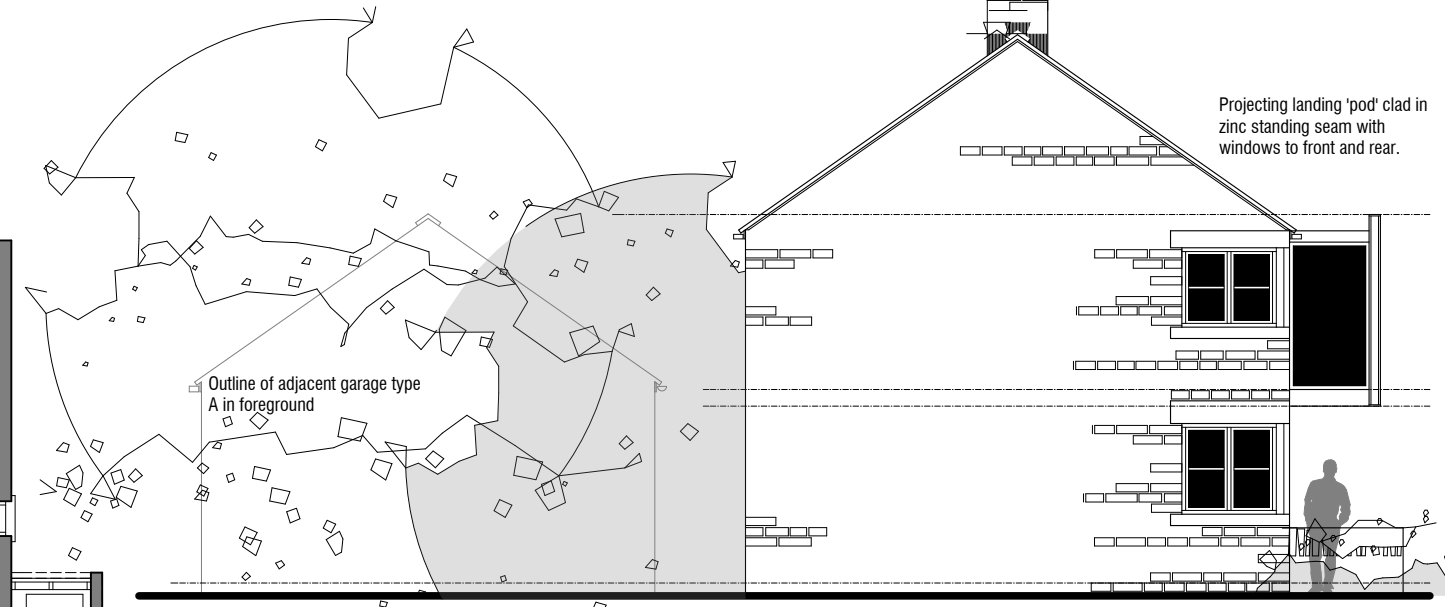

SIDE ELEVATION

DO NOT SCALE  
All dimensions in Millimetres unless specified otherwise and subject to verification on site.

PROPOSED DEVELOPMENT  
CARLTON STUD FARM  
CARLTON  
BARNSELEY, SOUTH YORKSHIRE  
**PLANNING**  
PROPOSED NEW BUILD DWELLING TYPE B

**CHRIS CARR**  
ARCHITECTS

Orchard Farm, Goathland,  
Whitby, YO22 5JX  
Tel: (01947) 896051 Fax: (01947) 896001  
email: chris@cca-arch.co.uk

Scale: 1:50 AT A3 Drawn: IB  
Date: 24.01.12 Ref. No: 11.002  
DWG. No. CSF 08 Rev.  
This drawing and the copyright is the Architects property and may be used or reproduced only by agreement. All Dimensions in Millimetres Unless specified otherwise and subject to verification on site.