



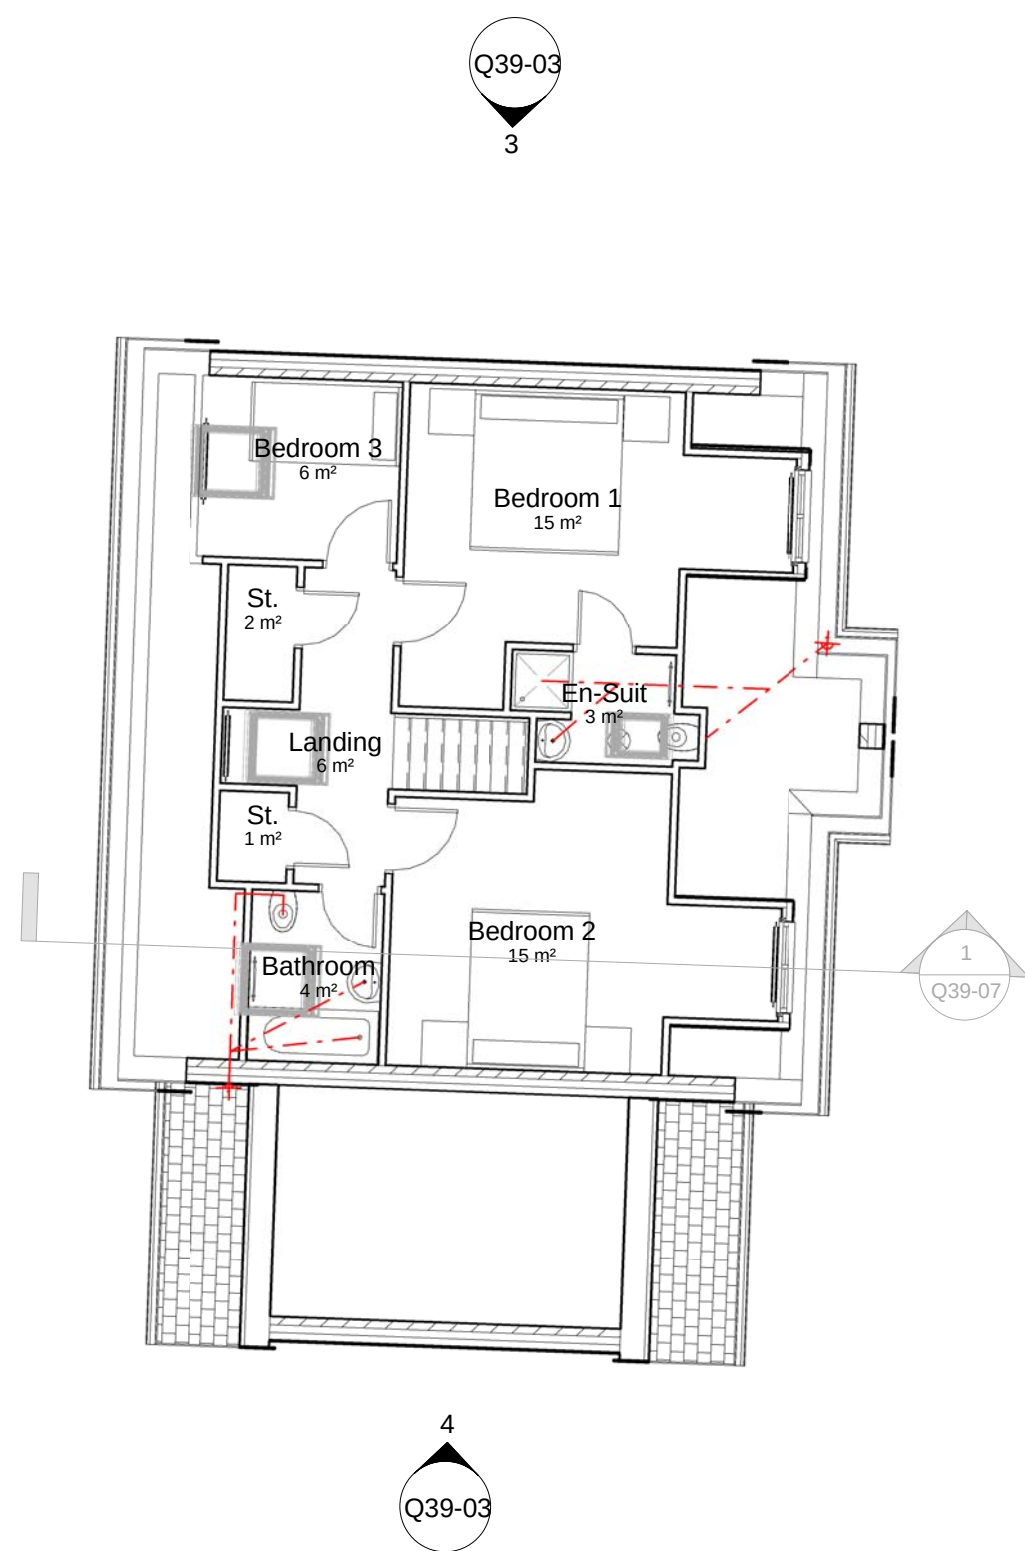


2 Bungalow 1 - East Elevation
1 : 100

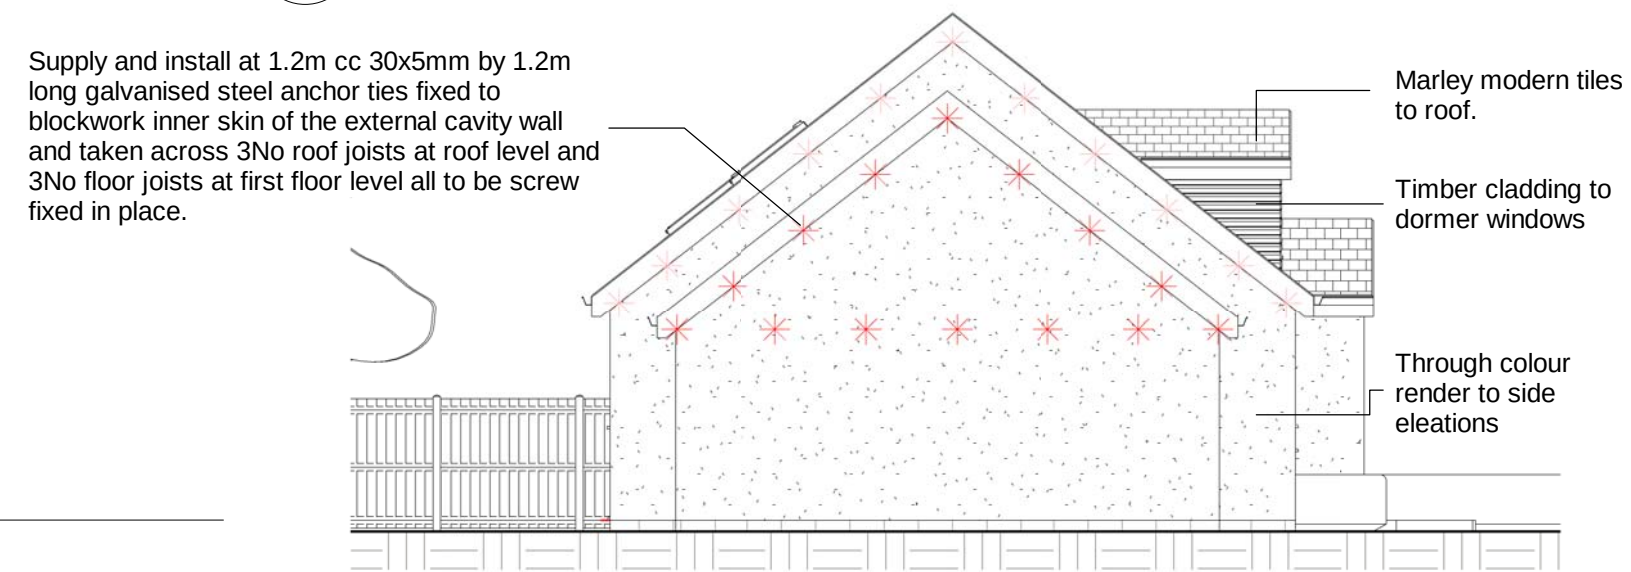

3 Bungalow 1 - North Elevation
1 : 100



4 Bungalow 1 - South Elevation
1 : 100

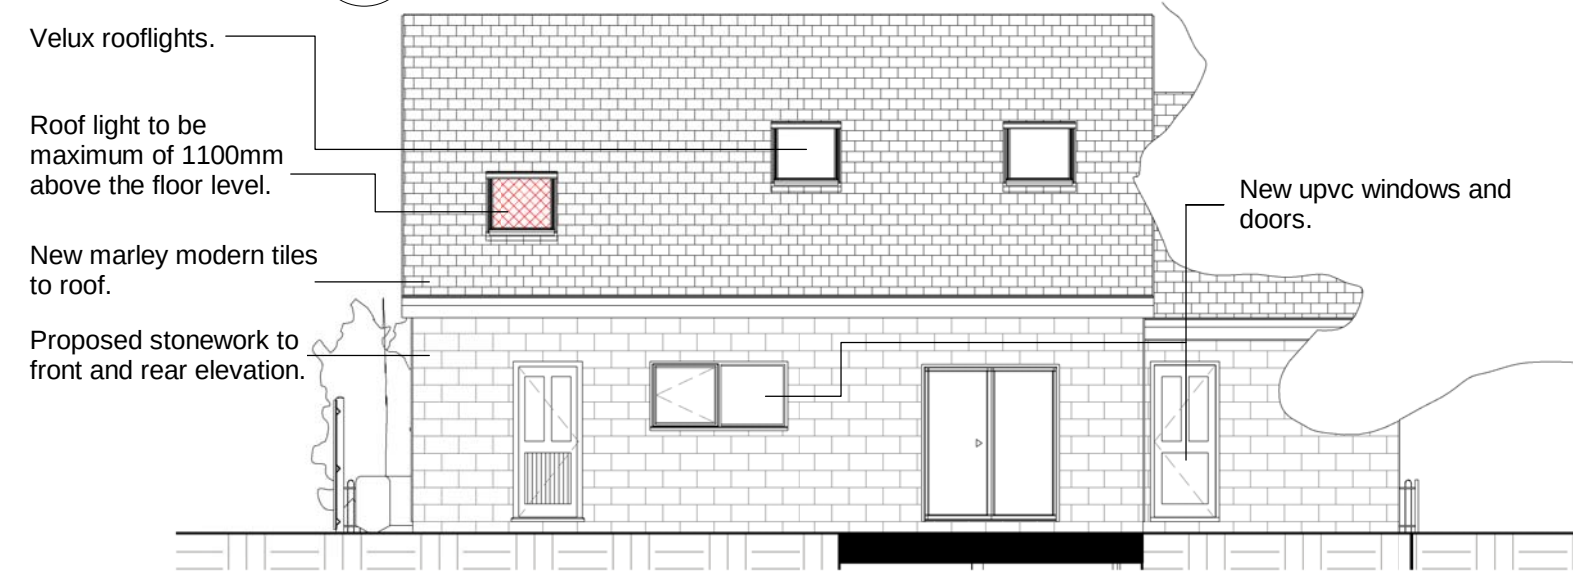

5 Bungalow 1 - West Elevation
1 : 100

1 01 - Proposed - FF Working Plan
1 : 100



6 3D View 1

Rev	Description	Date
A	Drainage added to Plan	02.02.2016
B	Updated following comments from Environment & Transport.	29.06.16
C	Brickwork chnaged to stonework following planners comments.	29.07.16
D	Updated building reg notes.	10.10.16
E	Updated following commetns from building control.	18.01.17



KENNEDY
DESIGN

www.kdesignuk.com

PROJECT

Proposed Erection of Four Bedroom
Dormer Bungalow

CLIENT

Mr R Holmes

ADDRESS

Land Adg 9 High Street
Thurnscoe, Rotherham
S63 0ST

TITLE

First Floor Plan, Elevations and 3D

DRAWN BY	CHECKED BY	DATE
-	-	17.12.2015

SCALE (@ A2)	PROJECT NUMBER
1 : 100	Q39

DRAWING NUMBER	REV
Q39-03	E