

© this drawing and the works depicted within are the copyright of :
Architectural Services
and may not be reproduced or amended except by written permission of :
Architectural Services
and for use on this site only

**DRAWING
INFORMATION**

project stage

Planning
Application (2)

paper size

A3

property address

75 Huddersfield Road
Barnsley
S75 1AA

date:

23rd January 2012


drawing number:

75HR : PA 02/04

scale

As Indicated

PROVISIONAL

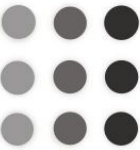


ARCHITECTURAL
SERVICES

phone


07859 056 819

web


www.planmyproperty.co.uk

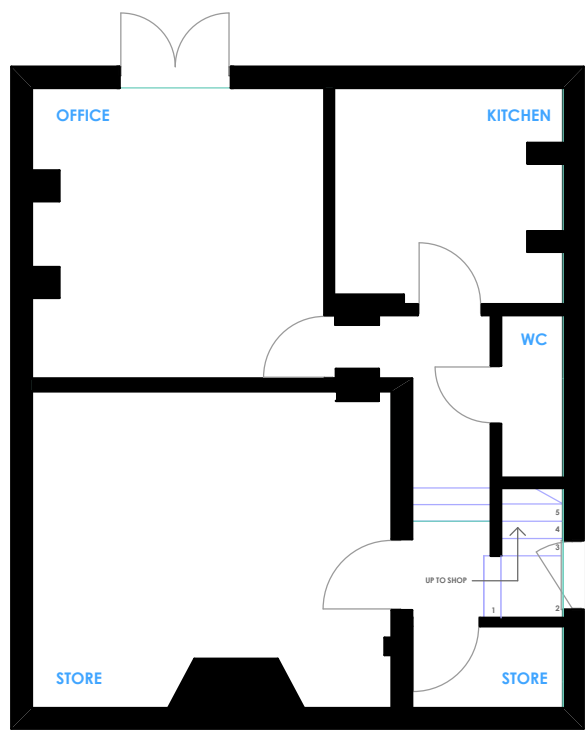

BASEMENT LEVEL

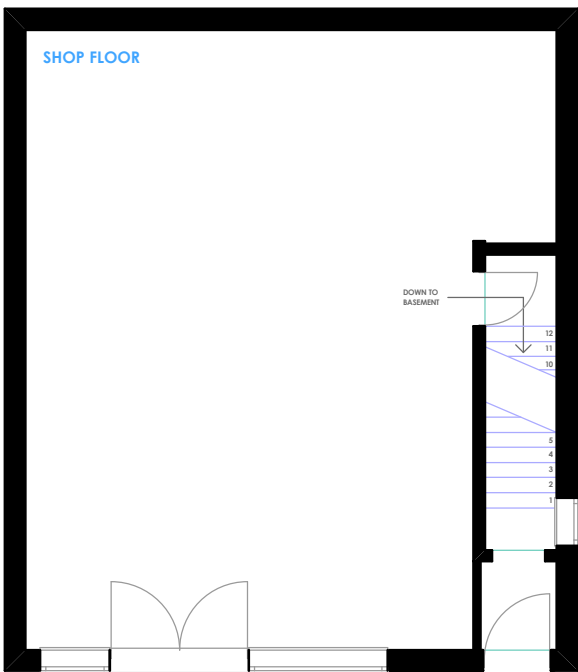


GROUND LEVEL

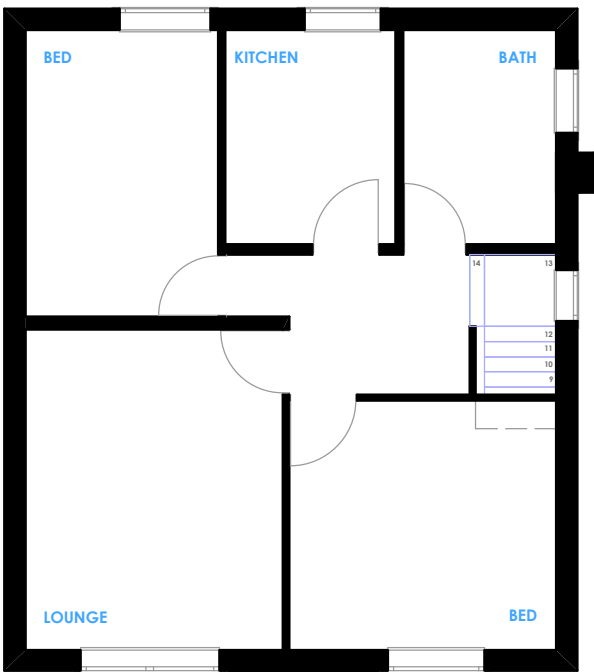

FIRST FLOOR LEVEL

EXISTING FLOOR PLANS - SCALE 1:100

 

SCALE BAR IN METERS



© this drawing and the works depicted within
are the copyright of :
Architectural Services
and may not be reproduced or amended
except by written permission of :
Architectural Services
and for use on this site only

**DRAWING
INFORMATION**

project stage

Planning
Application (2)

paper size

A3

property address

75 Huddersfield Road
Barnsley
S75 1AA

date:

23rd January 2012


drawing number:

75HR : PA 02/05

scale

As Indicated

PROVISIONAL

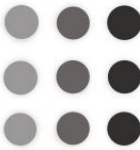

ARCHITECTURAL
SERVICES

phone


07859 056 819

web

www.planmyproperty.co.uk




FRONT ELEVATION

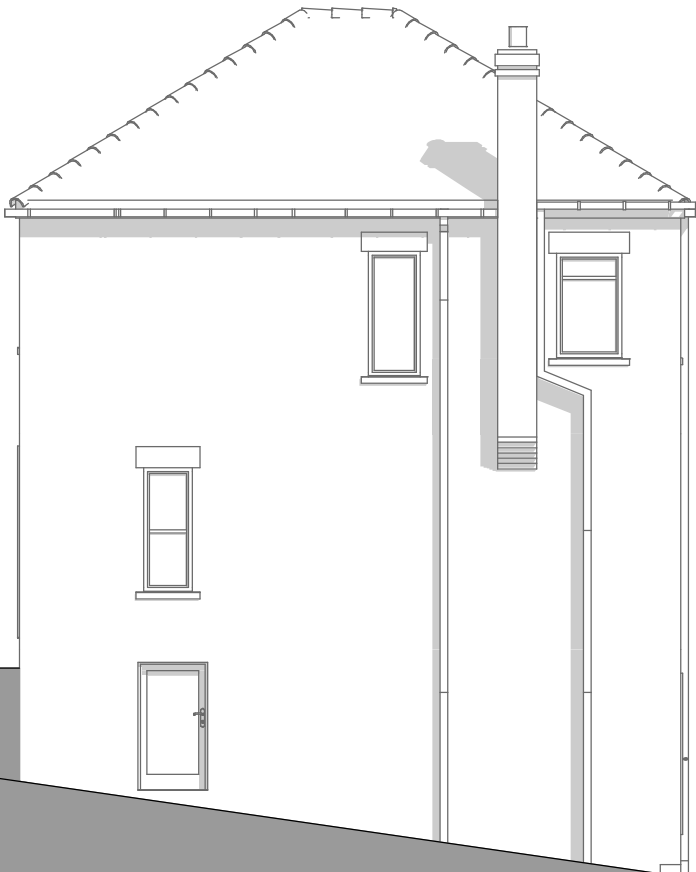

SIDE ELEVATION

SCALE BAR IN METERS

 

EXISTING ELEVATIONS - SCALE 1:100

© this drawing and the works depicted within
are the copyright of :
Architectural Services
and may not be reproduced or amended
except by written permission of :
Architectural Services
and for use on this site only

**DRAWING
INFORMATION**

project stage

Planning
Application (2)

paper size

A3

property address

75 Huddersfield Road
Barnsley
S75 1AA

date:

23rd January 2012


drawing number:

75HR : PA 02/06

scale

As Indicated

PROVISIONAL

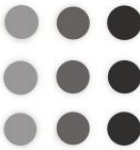



ARCHITECTURAL
SERVICES

phone

07859 056 819

web

www.planmyproperty.co.uk

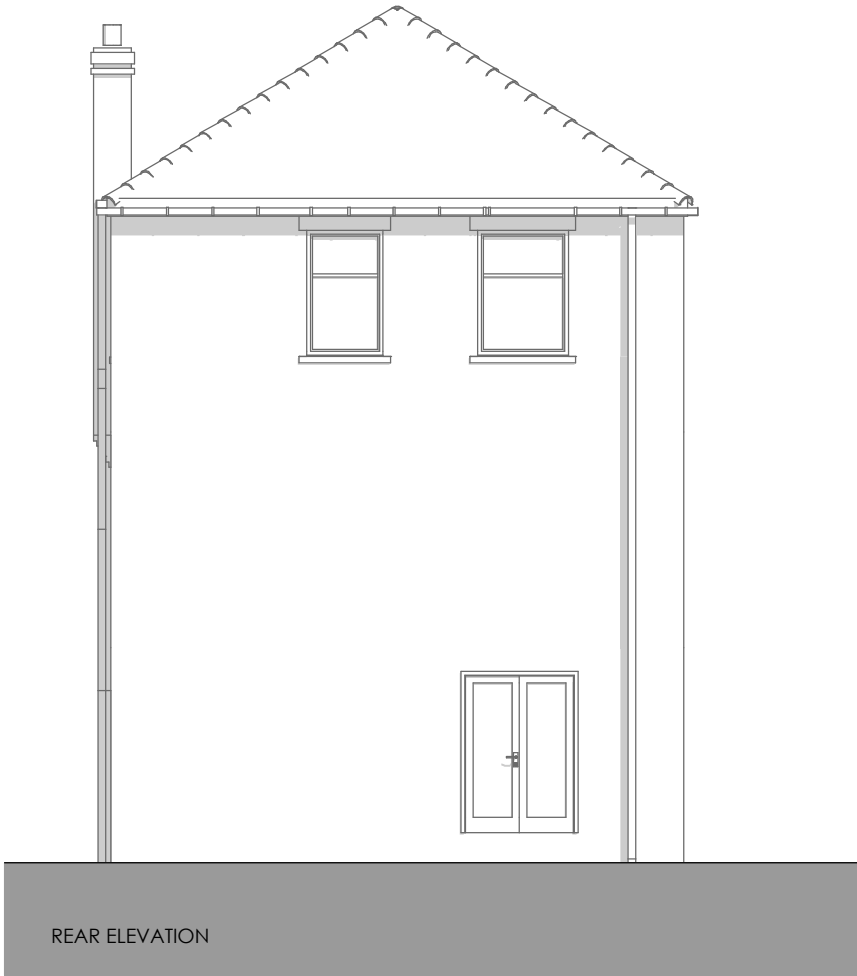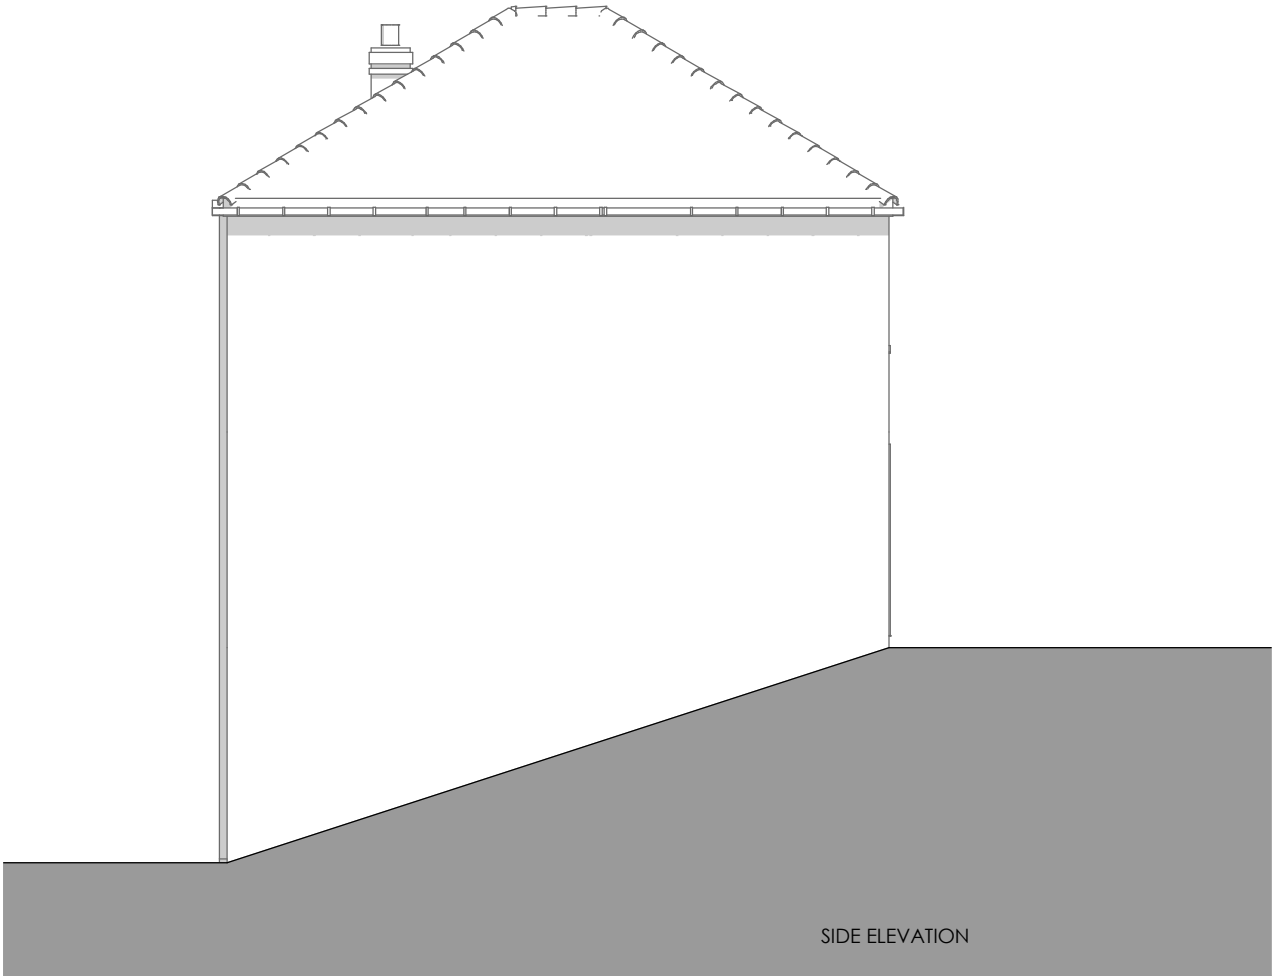

EXISTING ELEVATIONS - SCALE 1:100

SCALE BAR IN METERS

