




Plot 2 Elevations (Plot 1 Handed Version)

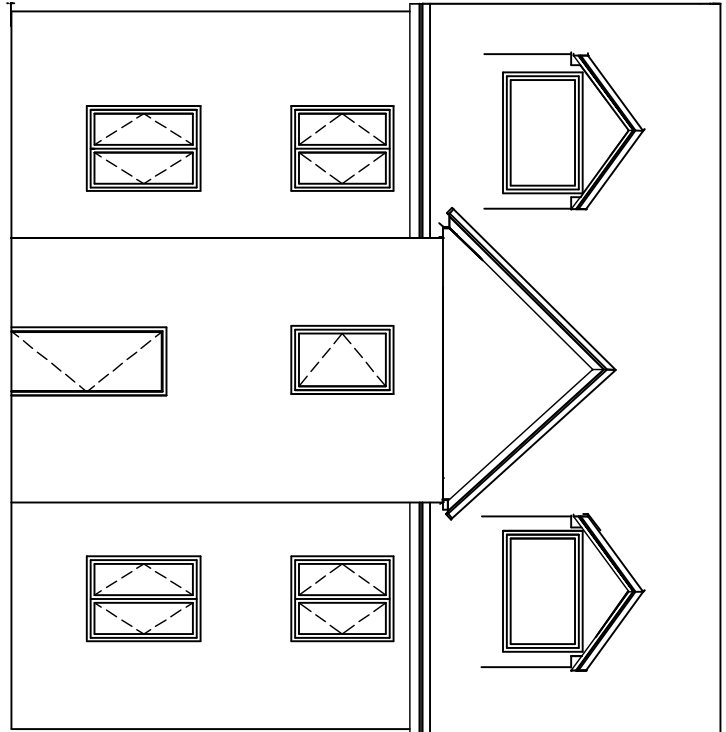


Front Elevation

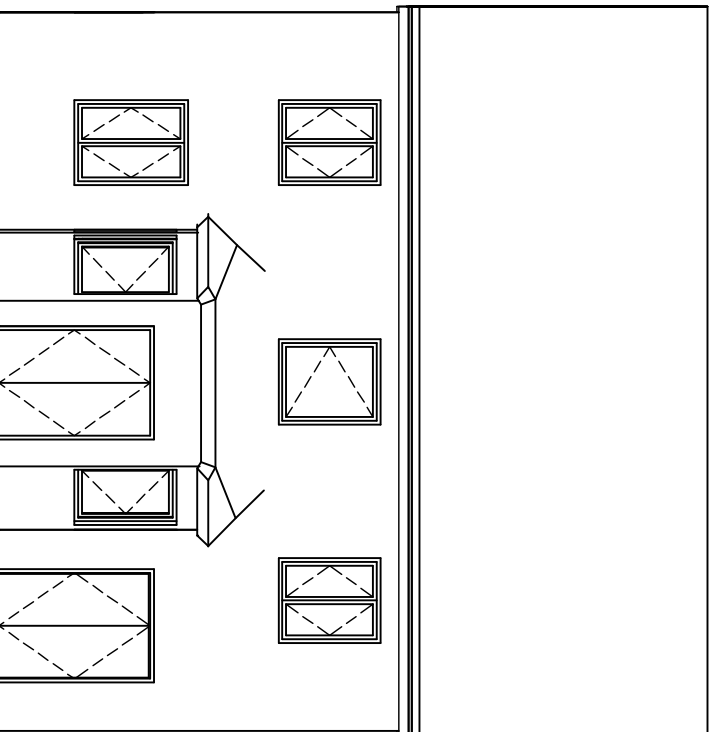


Rear Elevation

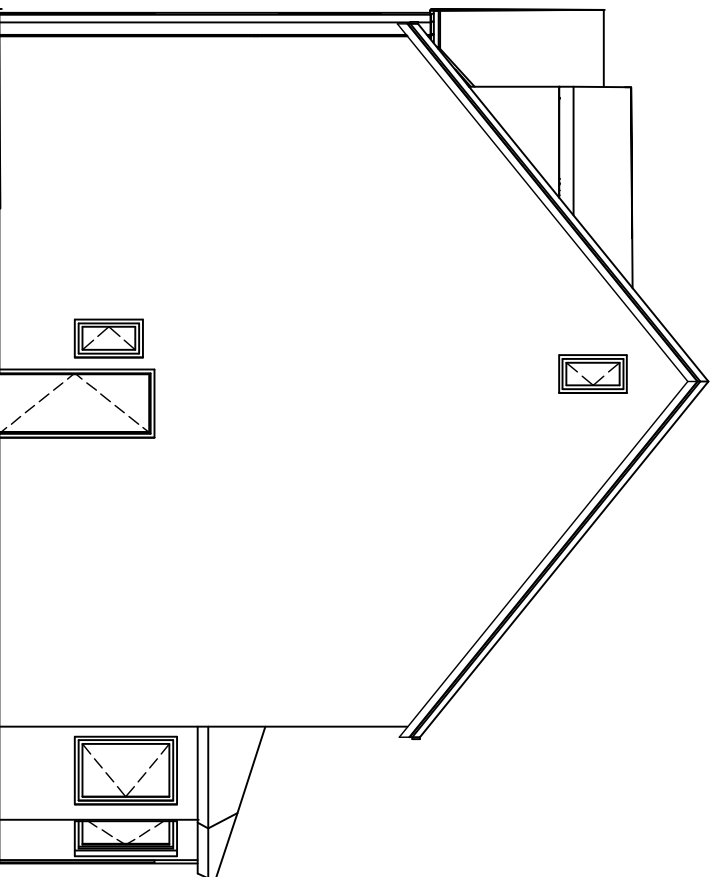


Side Elevation

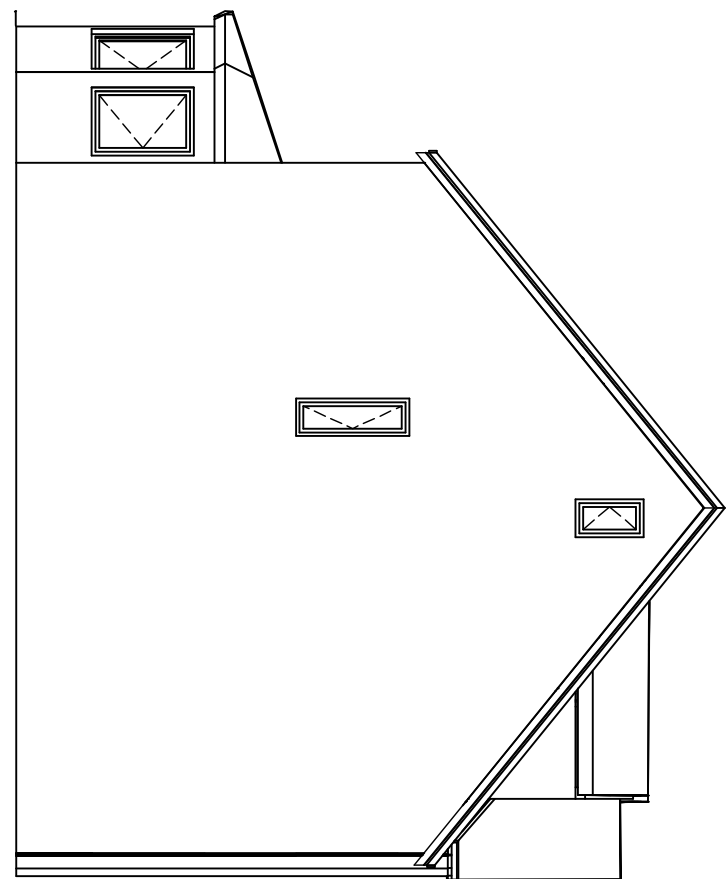

Side Elevation

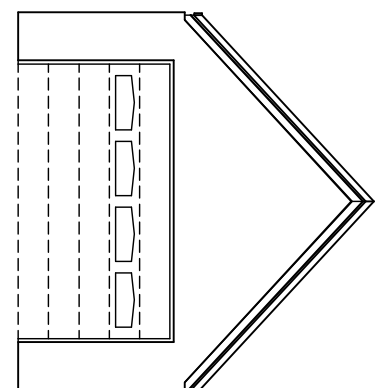


Front Elevation

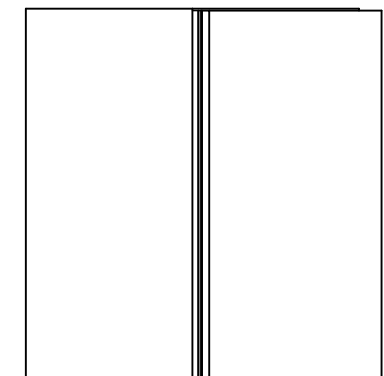


Side Elevation


Garage Elevations

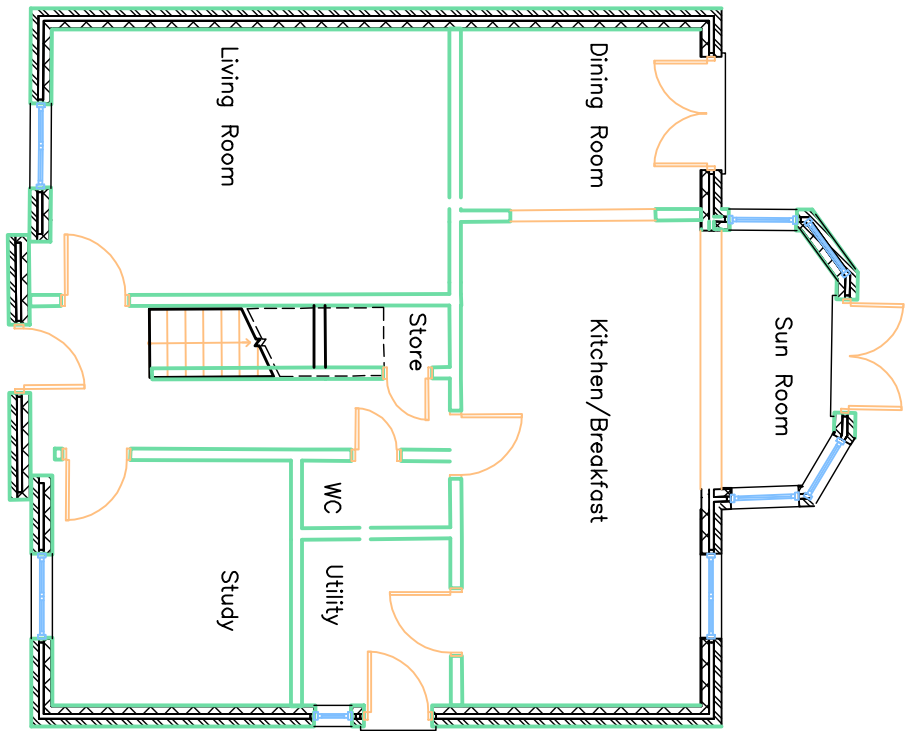

Ground Floor

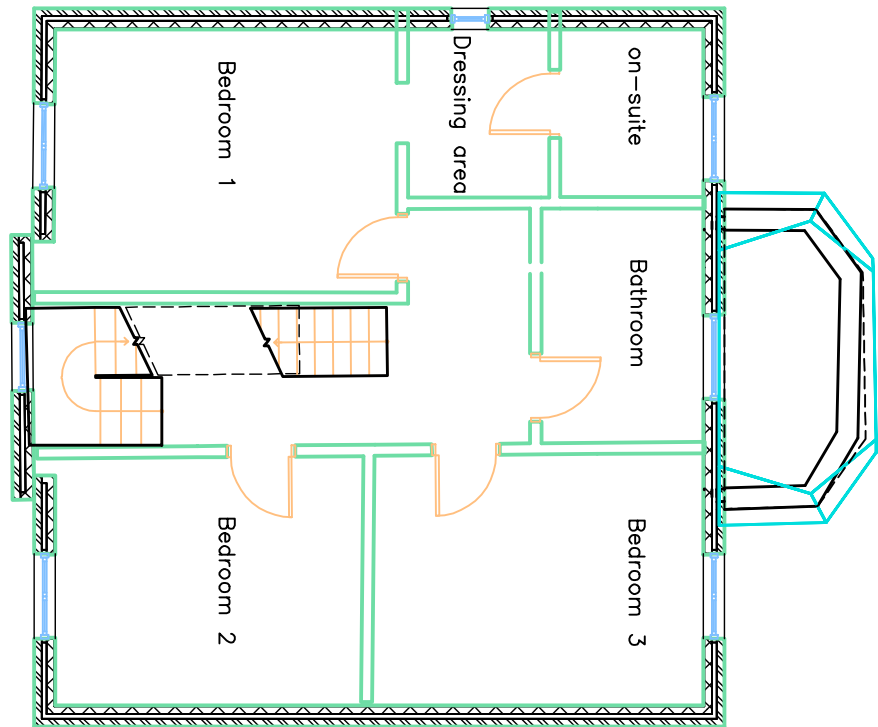

First Floor

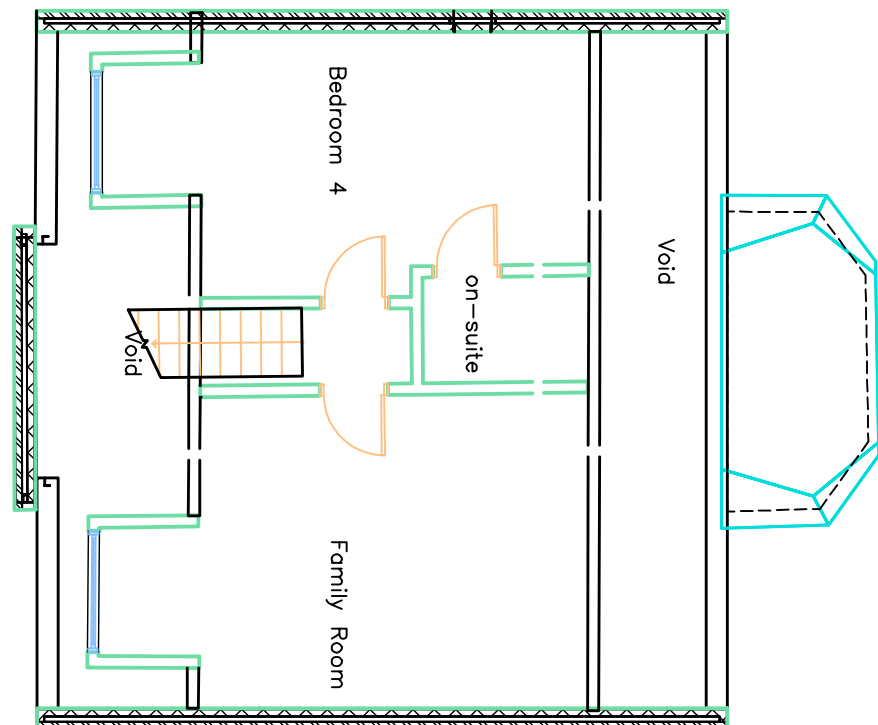



Second Floor




Site Plan

Scale 1:500



Existing Levels : Front

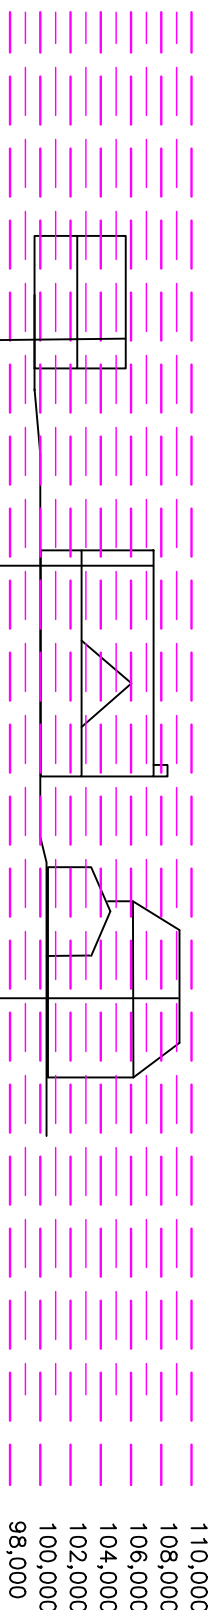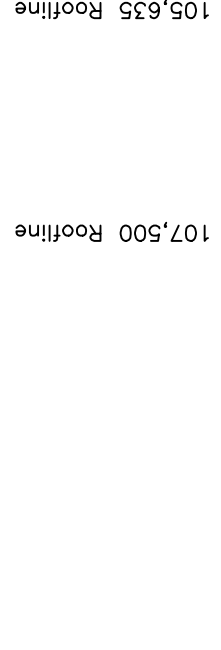



Proposed Levels : Front

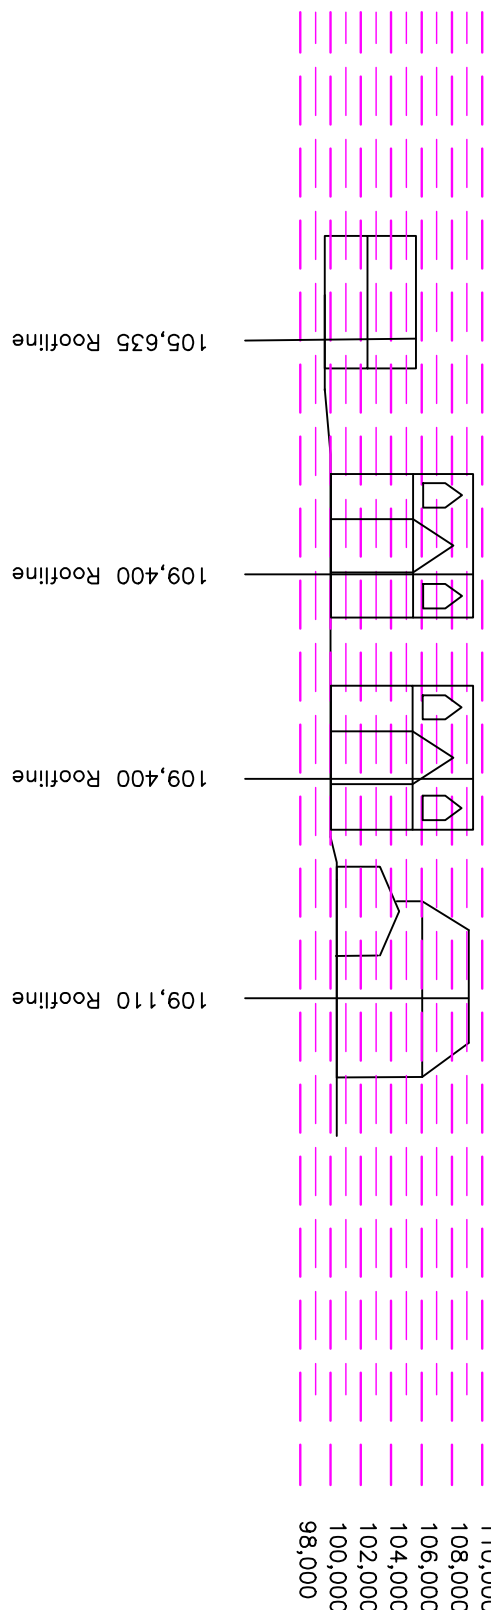

Existing Levels : Side

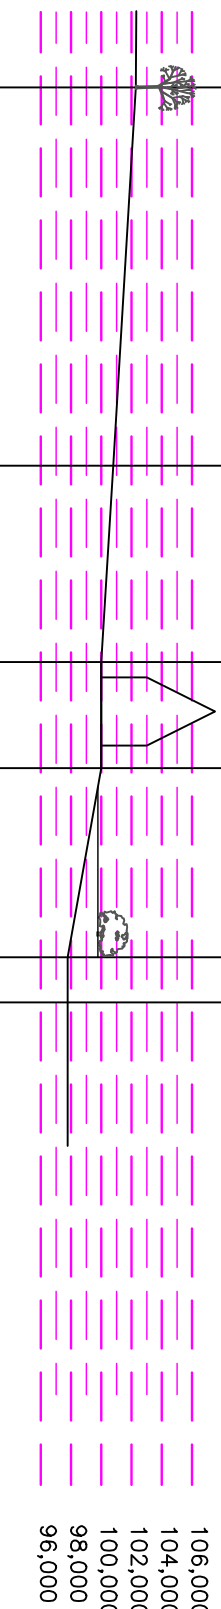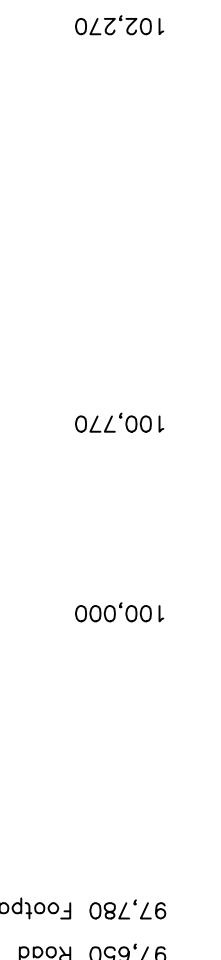

Proposed Levels : Side

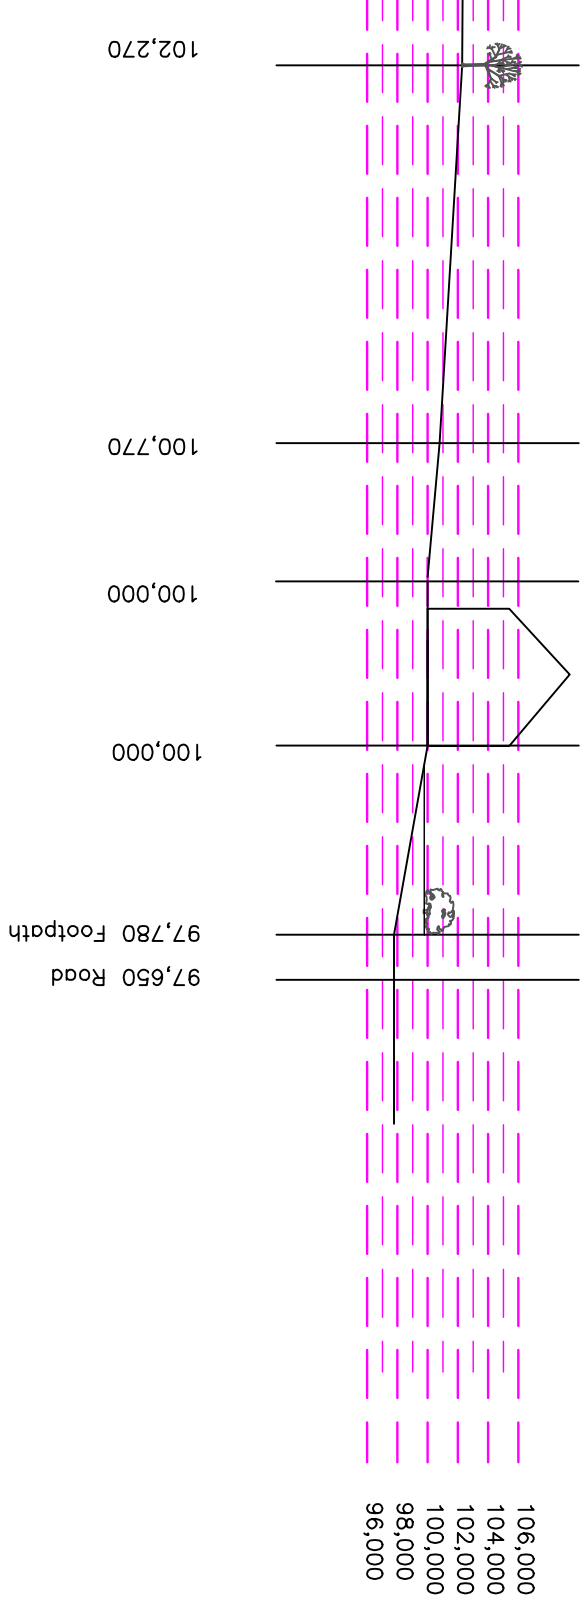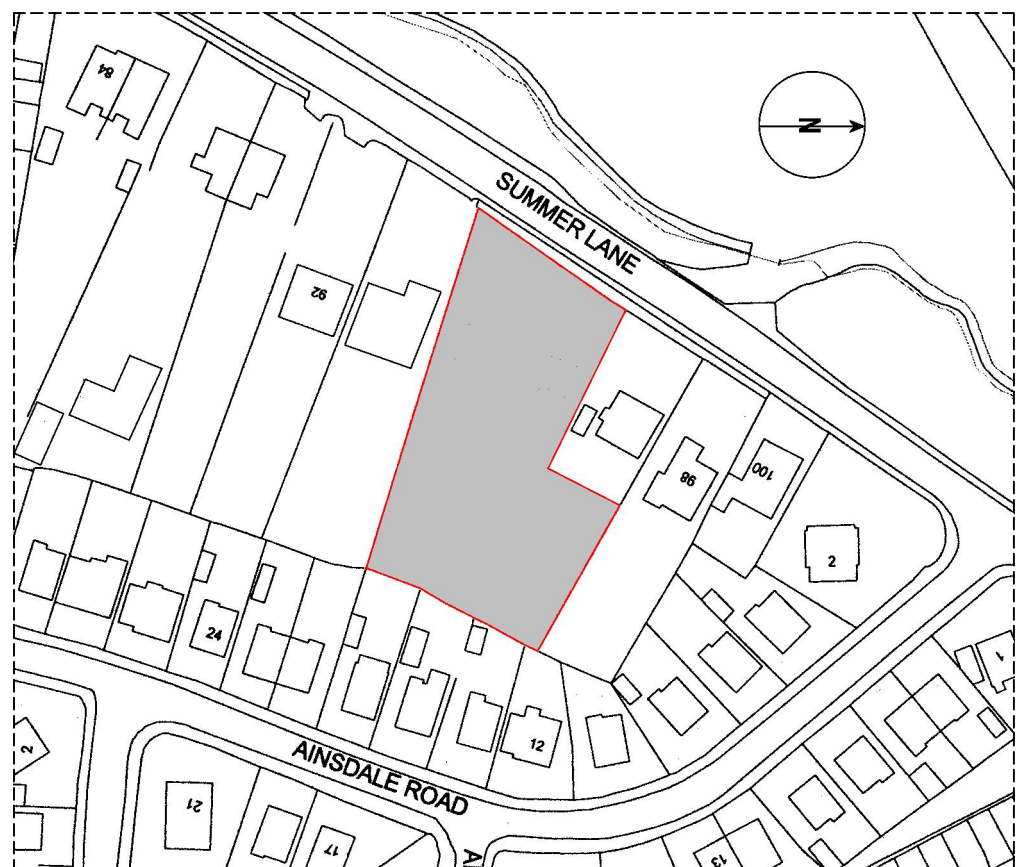

Location Plan

Scale 1:1250

Client: C & M Oliver

Project: 94 Summer Lane, Royston

Drawing title : Plans and Elevations – 94 Summer Lane

Scale : 1:100

Date: 19th Nember 2007