

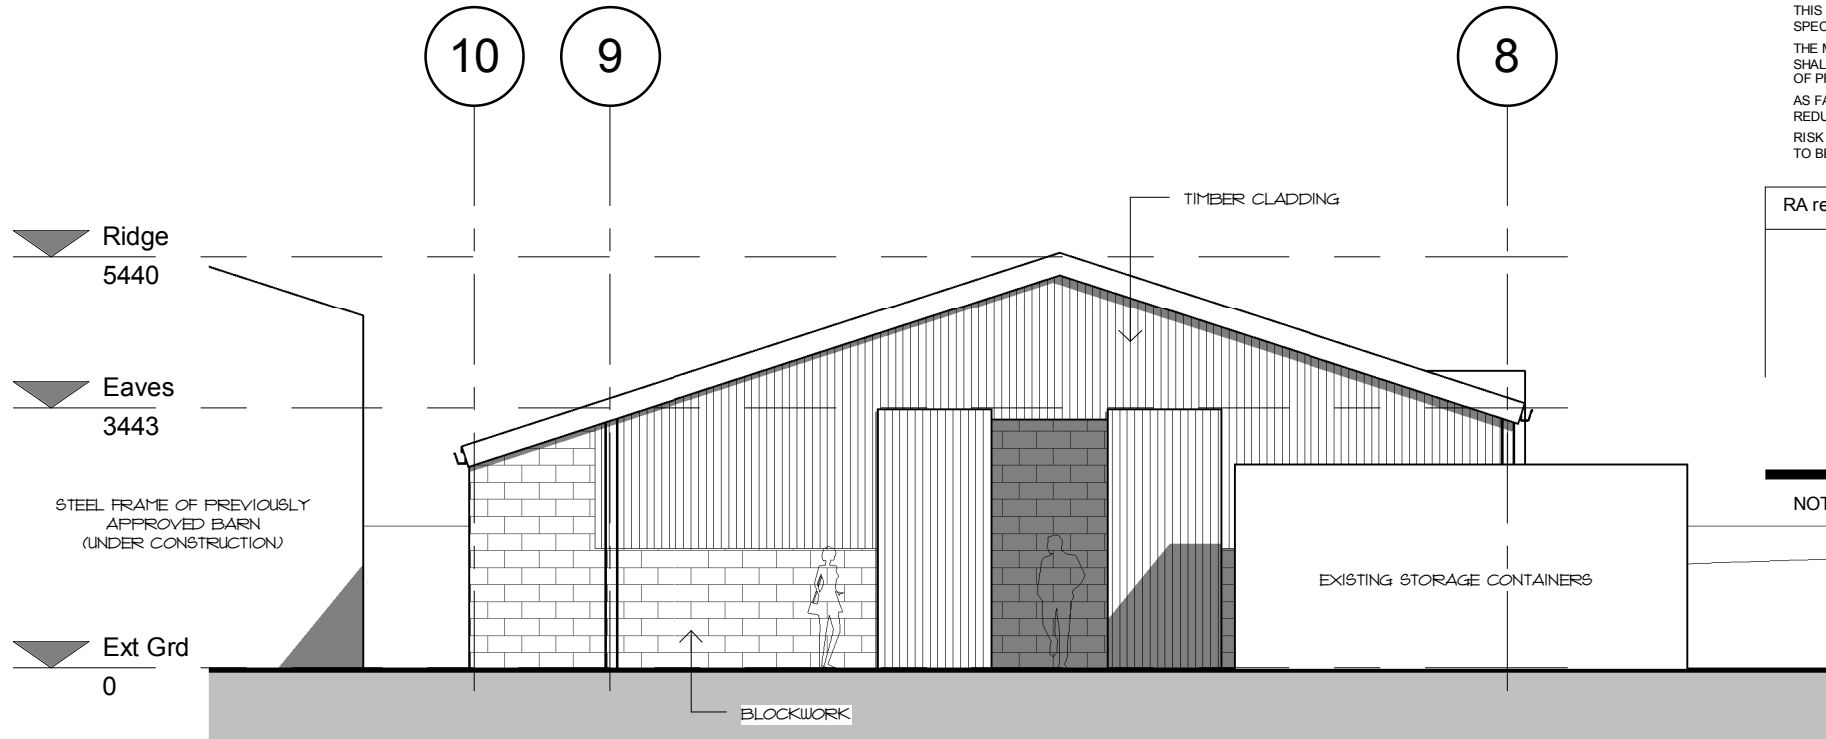
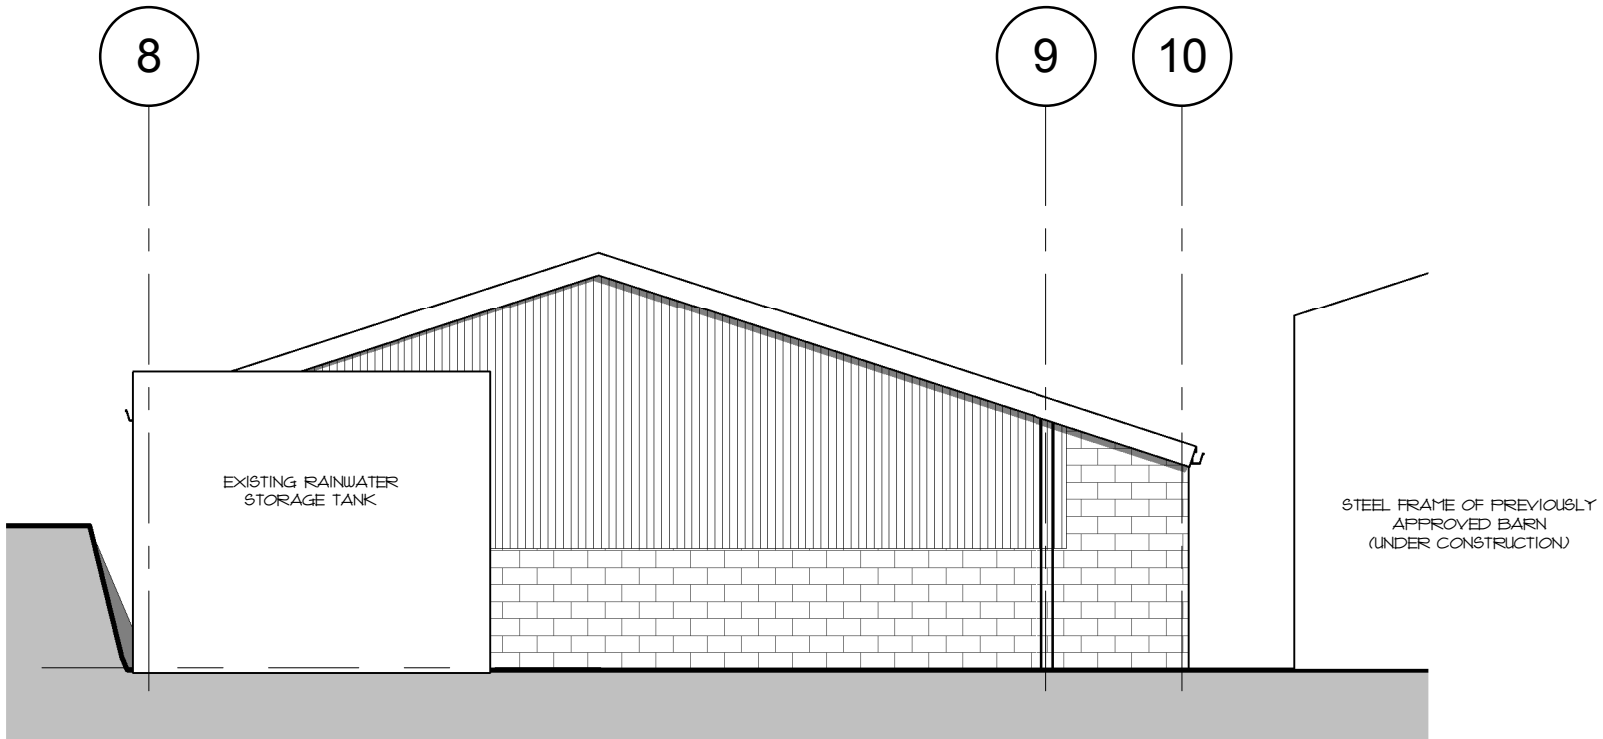


0 1 2 5 10
Scale 1: 100 @ A1 (1: 200 @ A3)

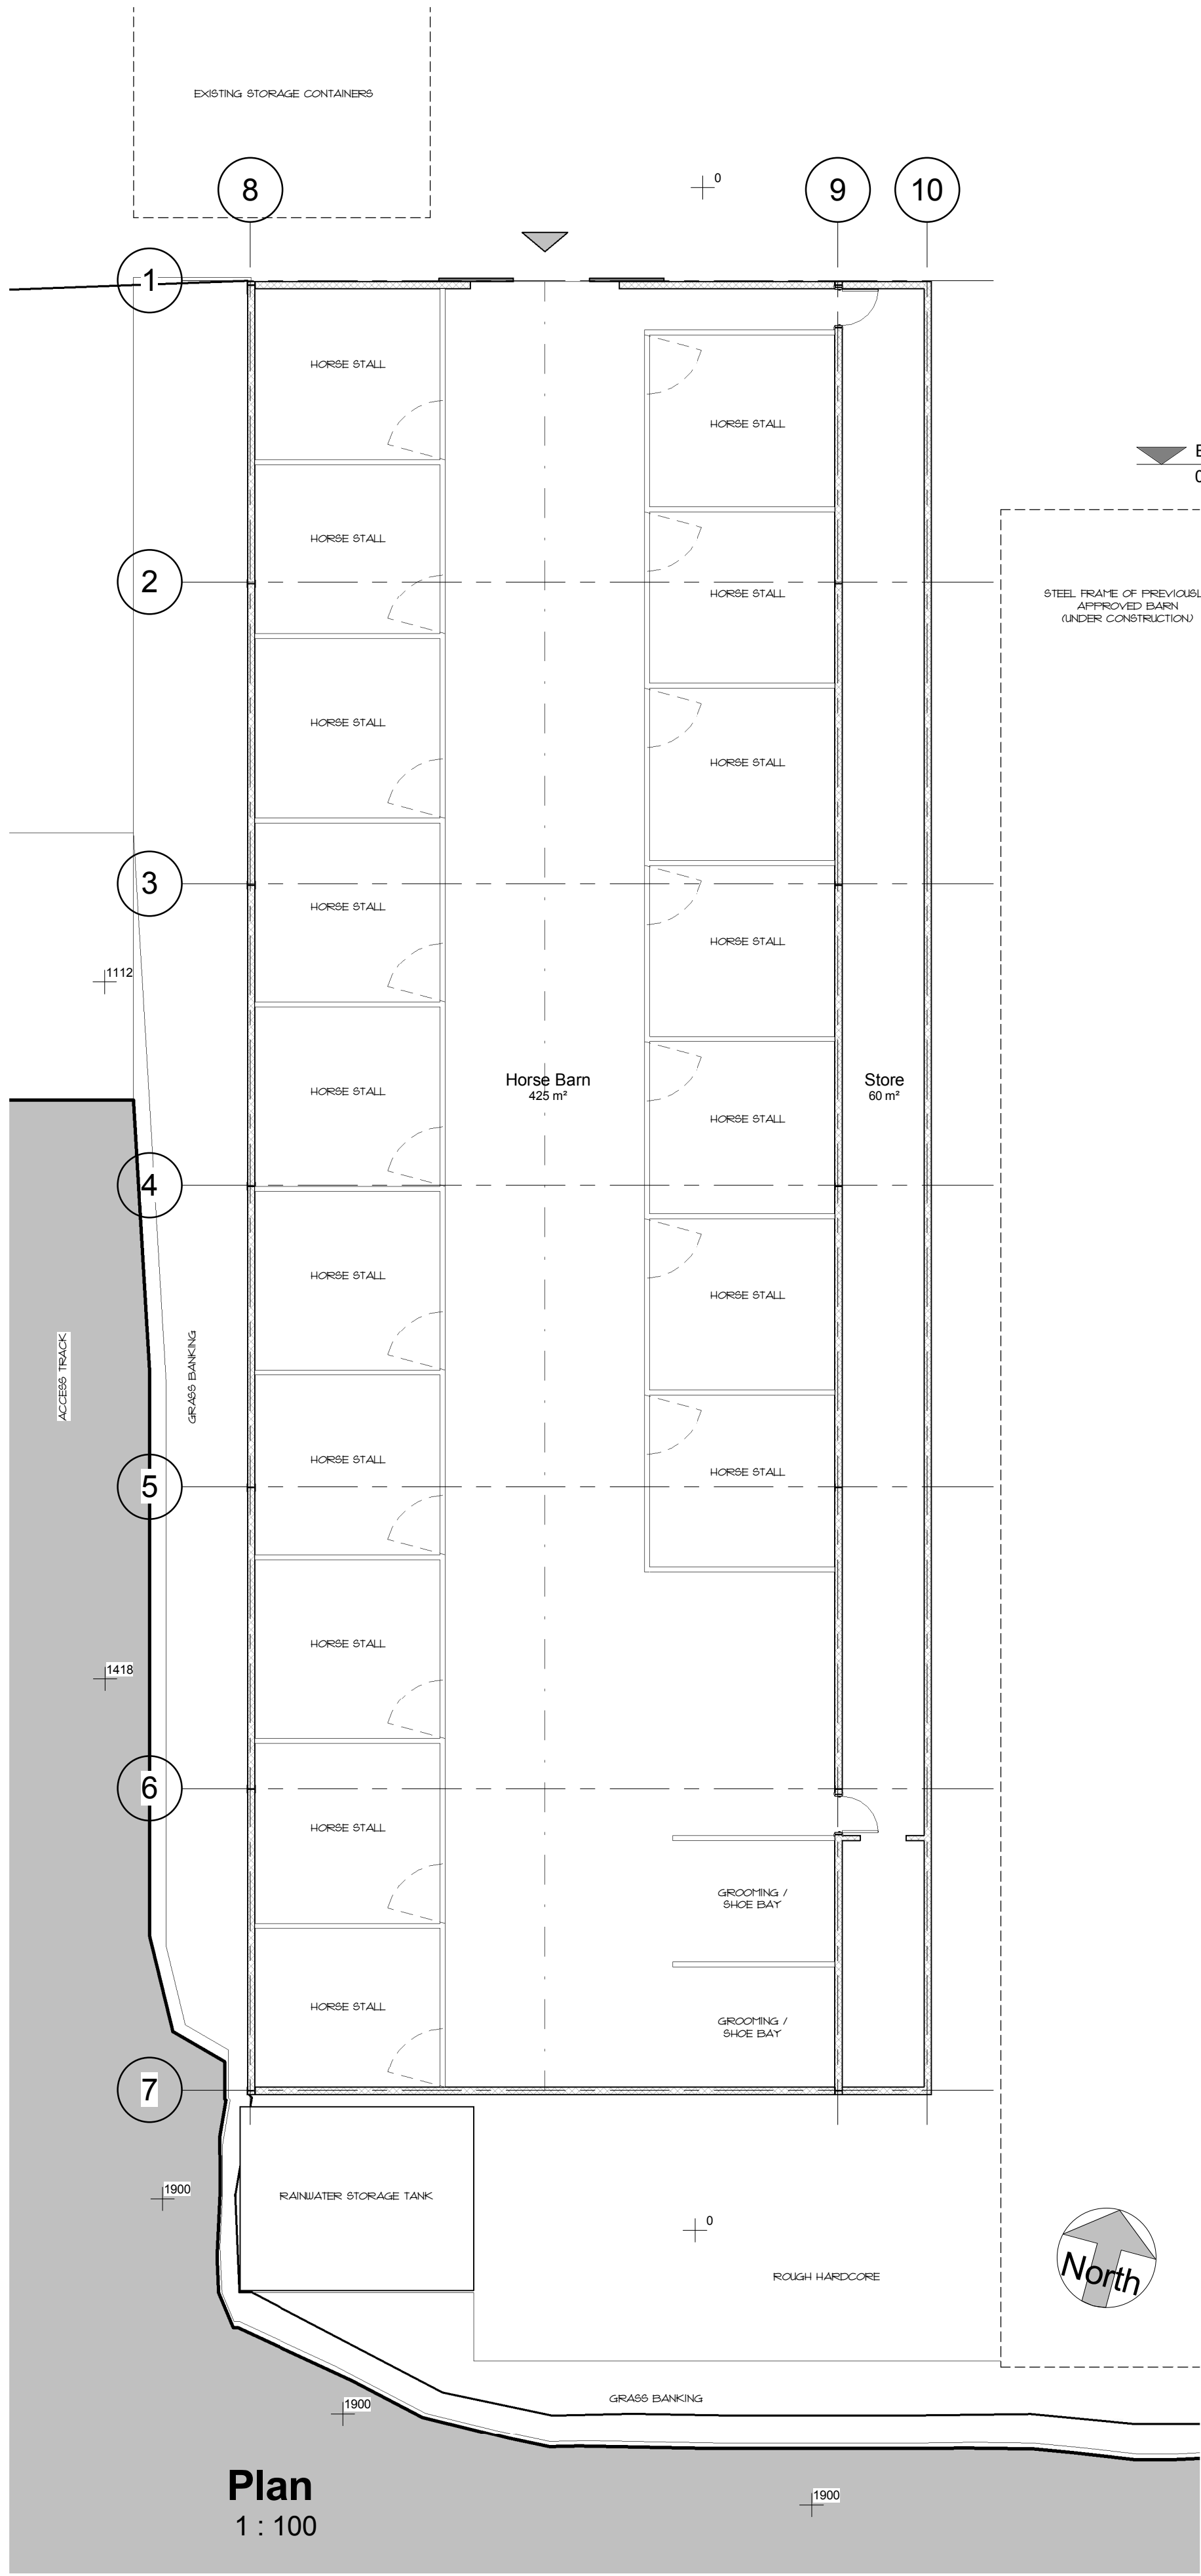


Rear Elevation (South Facing)
1 : 100


Front Elevation (North Facing)
1 : 100

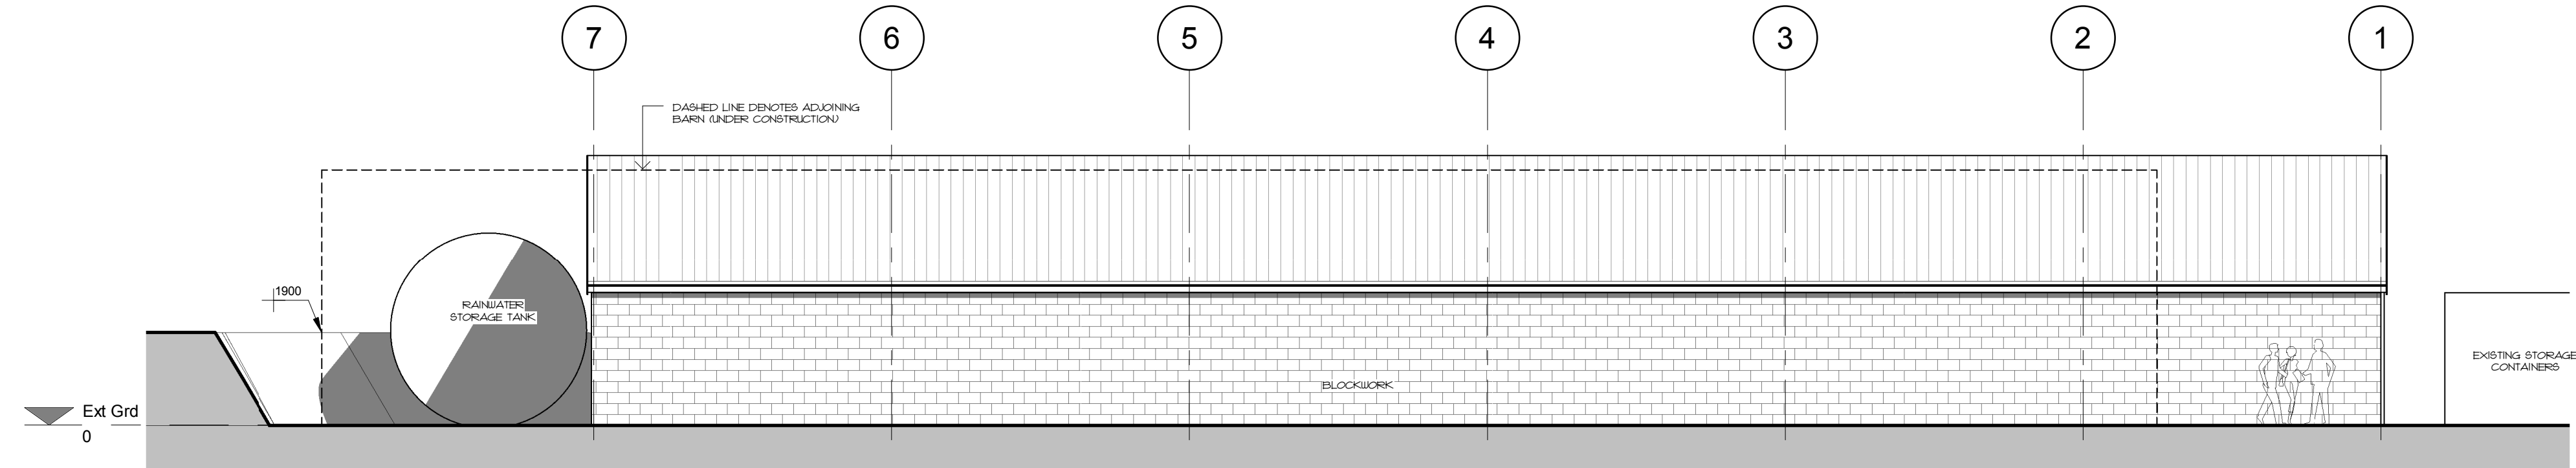


Side Elevation (East Facing)
1 : 100

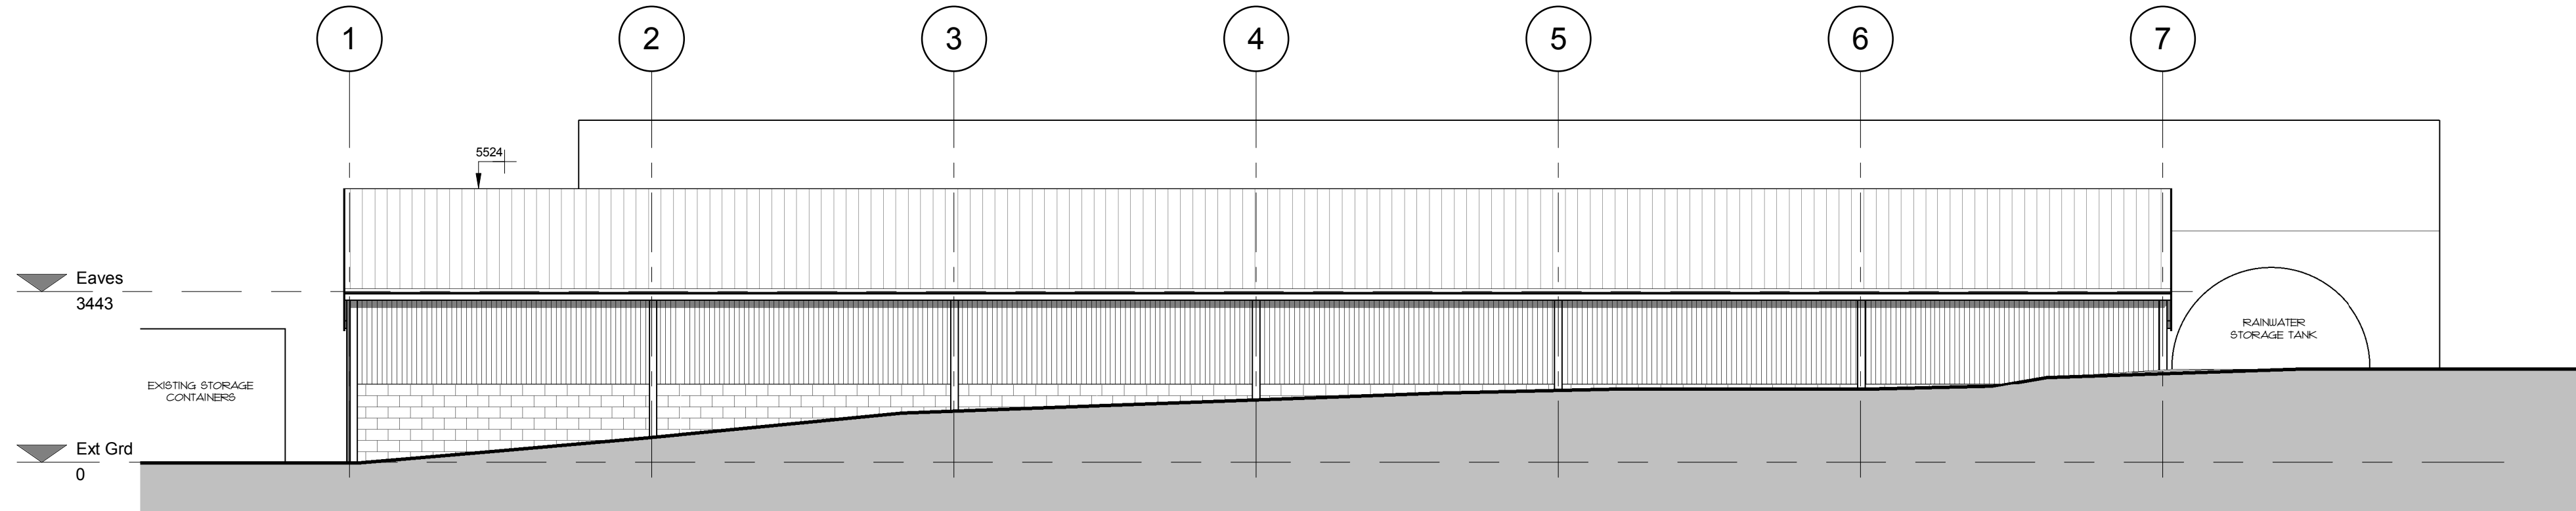

Side Elevation (West Facing)
1 : 100

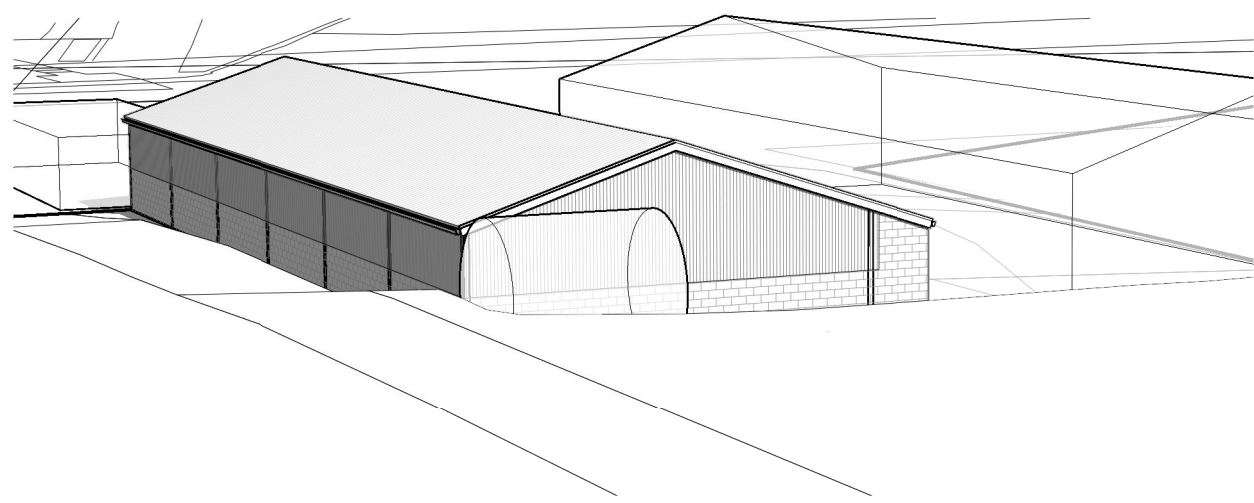

Rear Perspective

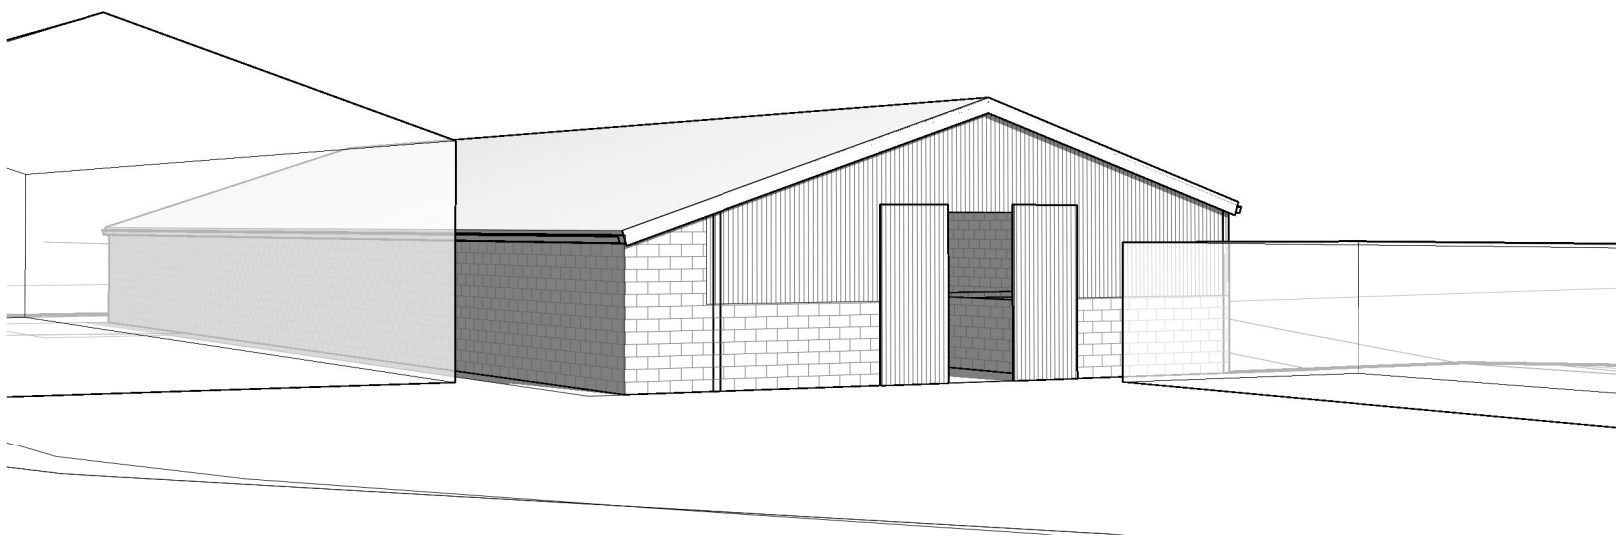

Front Perspective

GENERAL			
DO NOT SCALE FROM THIS DRAWING			
ALL DIMENSIONS ARE TO BE CHECKED ON SITE AND CONFIRMED TO AUTHOR			
ALL FINISHES AND MATERIALS ARE SUBJECT TO FULL SITE SURVEY - LOCAL AUTHORITY APPROVALS			
ANY DISCREPANCIES OR VARIATIONS SHALL BE NOTIFIED TO CADVIS3D BEFORE WORK ON THE			
RELEVANT SECTION COMMENCES			
THIS DRAWING SHALL BE READ IN CONJUNCTION WITH ALL RELEVANT CONSULTANTS AND / OR			
SPECIALISTS DRAWINGS / DOCUMENTS			
THE MATERIALS AND WORKMANSHIP OF ALL RELEVANT TRADES AND BUILDING OPERATIONS			
SHALL COMPLY WITH THE RECOMMENDATIONS OF CURRENT BRITISH STANDARDS AND CODES			
OF PRACTICE			
AS FAR AS REASONABLY PRACTICABLE, THIS DESIGN HAS BEEN PREPARED IN SUCH A WAY AS TO			
REDUCE THE RISKS TO THE HEALTH AND SAFETY OF PERSONS WHO MAY BE AFFECTED			
RISK ASSESSMENTS HAVE BEEN PREPARED FOR ANY UNAVOIDABLE RISKS AND ARE REFERRED			
TO BELOW :-			
RA ref	Date	Prepared	Item

NOTES

rev	date	dr	app	notes
scale	1: 100	drawn	PSI	apprv LH
date	AUG 2014	path	Client doc/Architectural job/1372 - Broadstone Farm, Ingberchworth/Arch/Existing 1372 - Existing.rvt	
status		PLANNING		
job no	1372	dwg no	A(00)-01	rev -

Cadvis3d
...making dreams happen
ARCHITECTURAL DESIGN SERVICES
The Towers, 237 Wakefield Rd, Lepton,
Huddersfield, West Yorkshire, HD8 0DH
3-5 Wormalds Yard, 1st Floor, King Street
Huddersfield, West Yorkshire, HD1 2QR
Tel: 01484 937123 / 07955 898269
Email: info@cadvis3d.co.uk
www.cadvis3d.co.uk

project
Proposed Barn Alterations,
Broadstone Farm, Off Brown Edge Road,
Ingberchworth S36 7GR
client
Mrs J Hawley
title
Barn Plans & Elevations - As Existing