


Existing Left Elevation

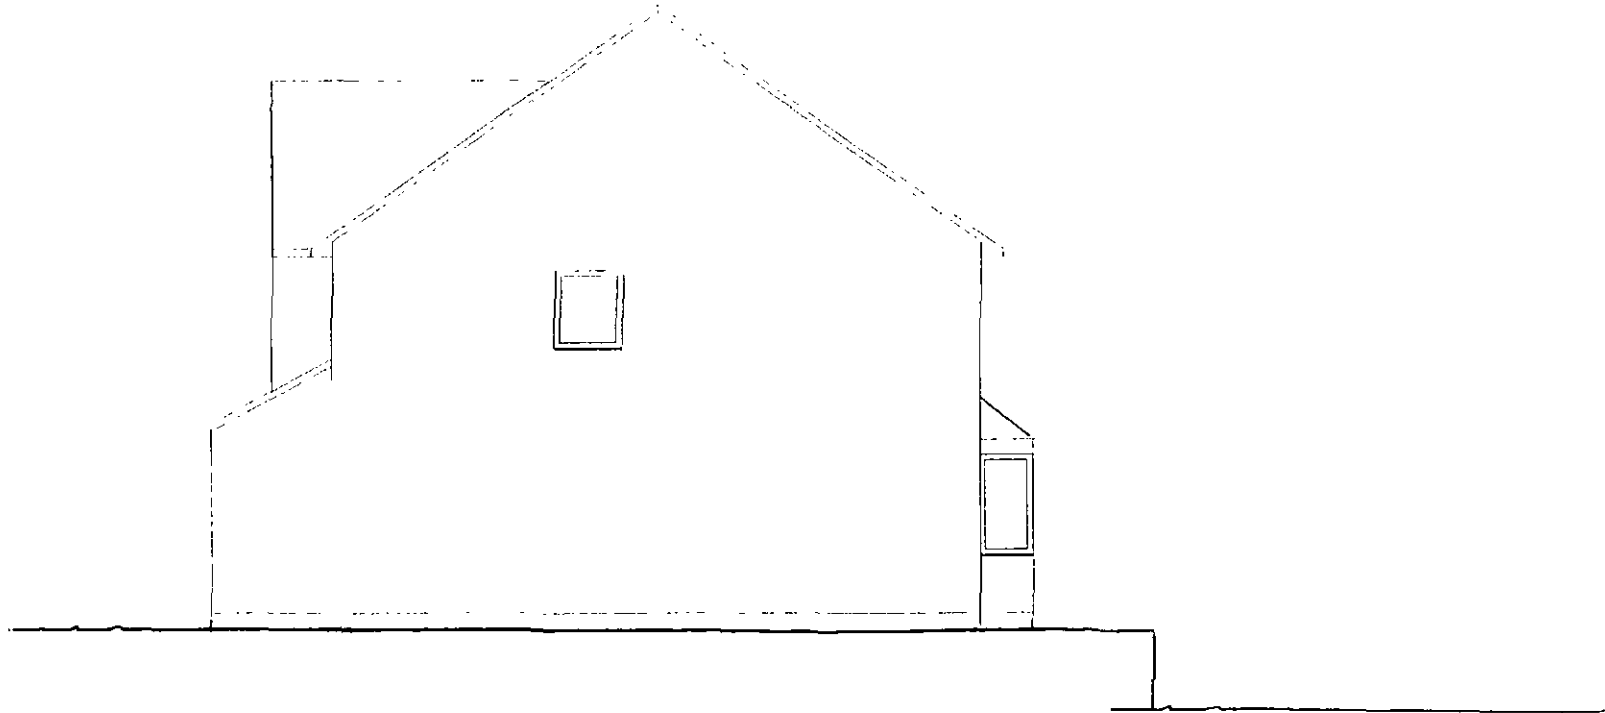

Existing Site Address

MR & MRS BRADSHAW
18 BAYFORD WAY
WOMBWELL
BARNLEY
S73 0BU
SOUTH YORKSHIRE

A4

Drawing Scale: 1:100

RoofWright

Existing Rear Elevation



Existing Site Address


MR & MRS BRADSHAW
18 BAYFORD WAY
WOMBWELL
BARNLEY
S73 0BU
SOUTH YORKSHIRE

A4

Drawing Scale: 1:100

RoofWright

Existing Right Elevation

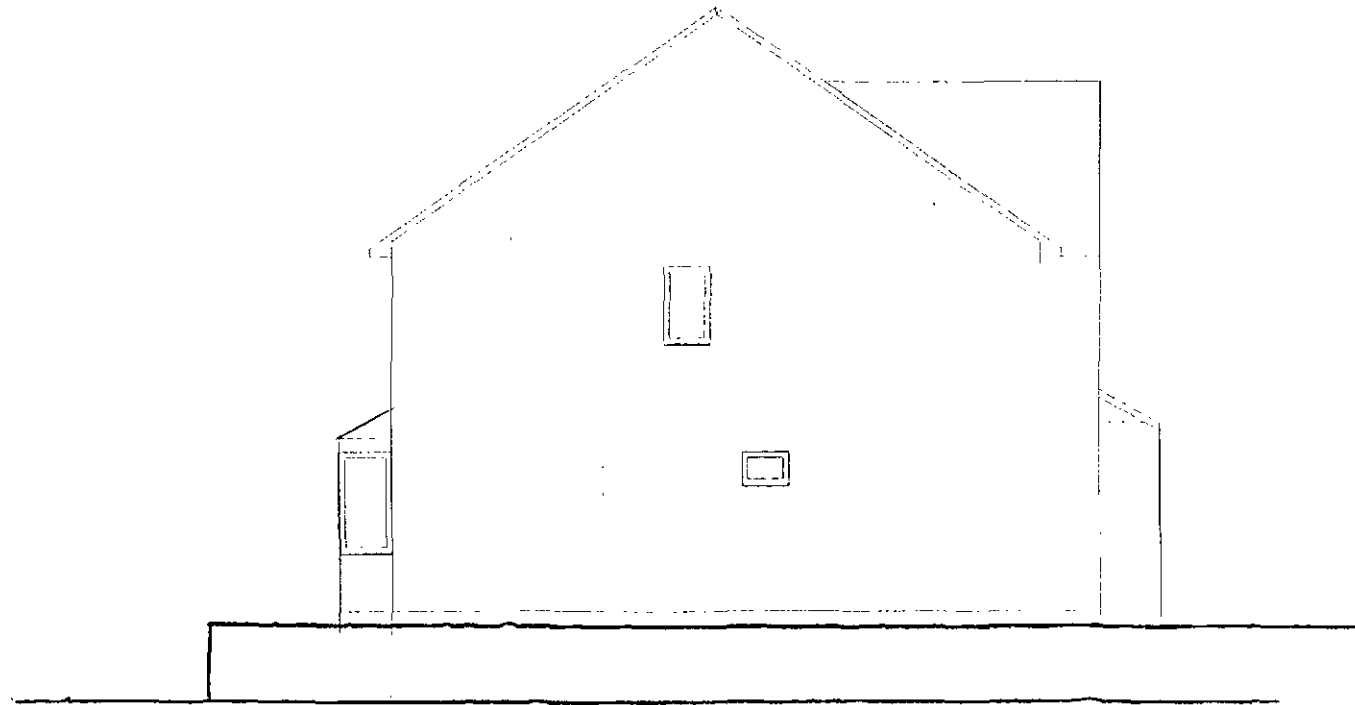

Existing Site Address


MR & MRS BRADSHAW
18 BAYFORD WAY
WOMBWELL
BARNLEY
S73 0BU
SOUTH YORKSHIRE

A4

Drawing Scale: 1:100

RoofWright

Proposed Left Elevation

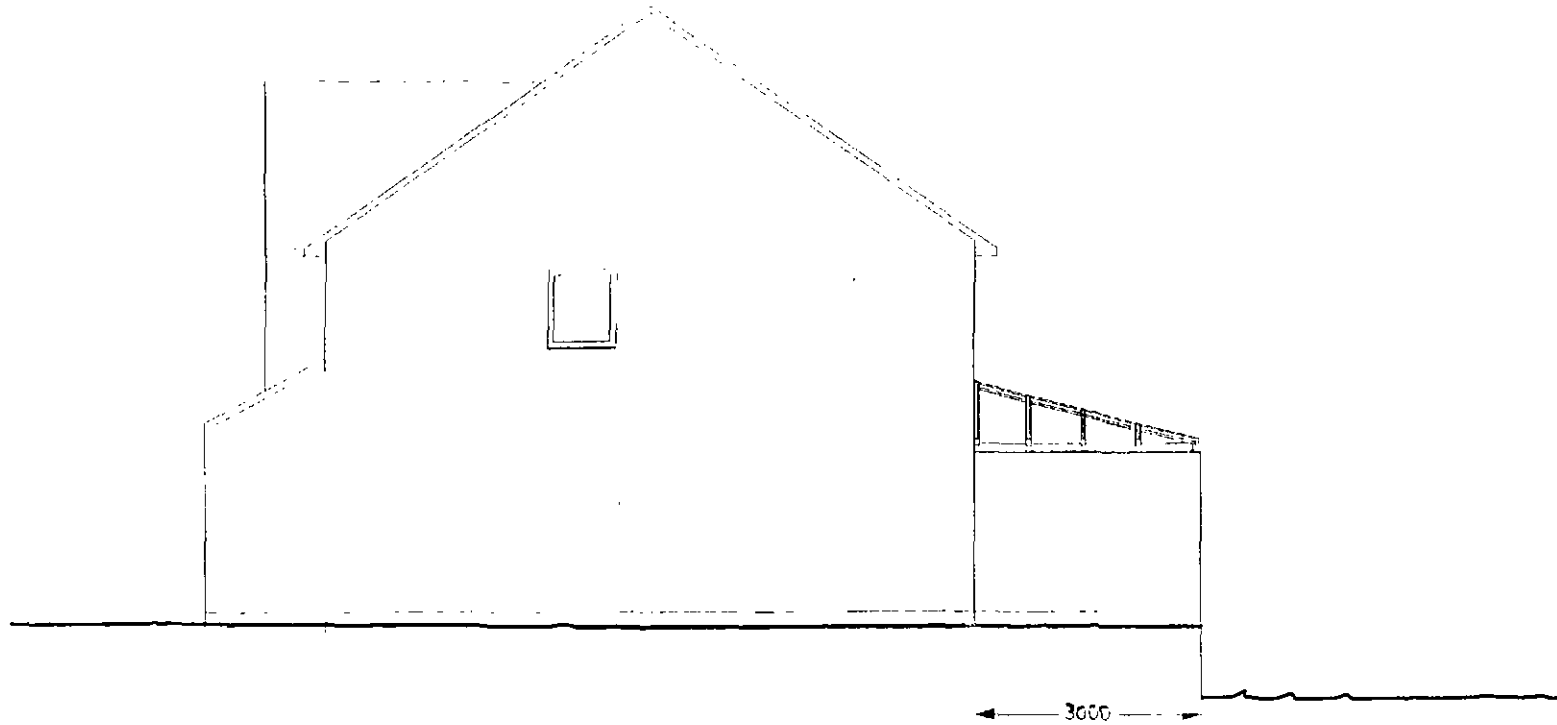

Proposed Site Address


MR & MRS BRADSHAW
18 BAYFORD WAY
WOMBWELL
BARNLEY
S73 0BU
SOUTH YORKSHIRE

A4

Drawing Scale: 1:100

RoofWright

Proposed Rear Elevation

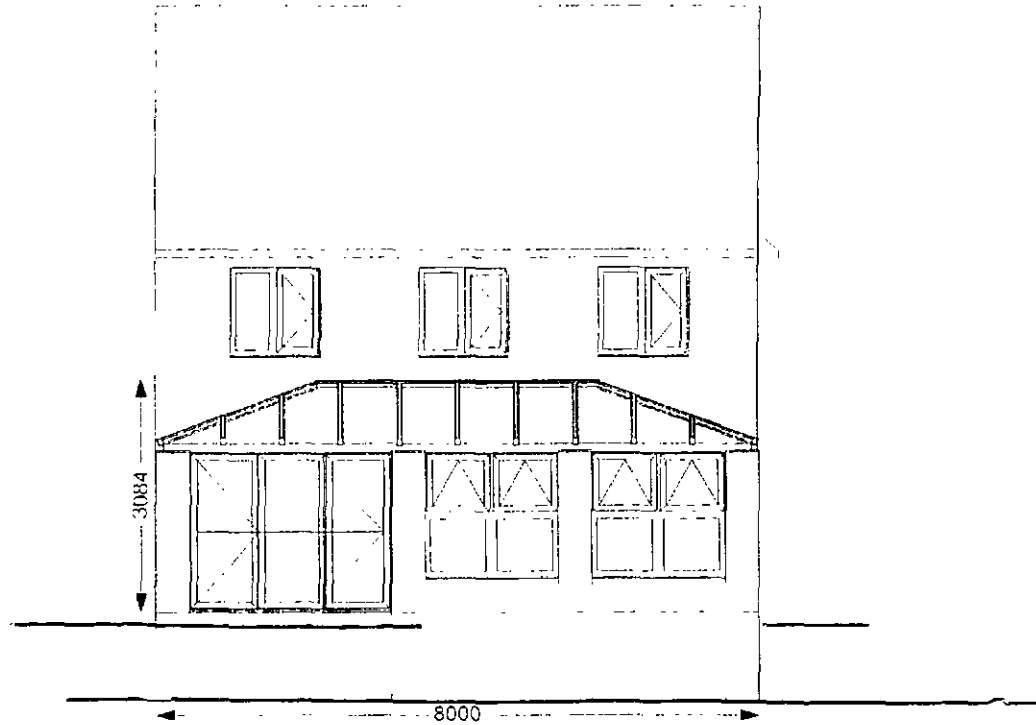

Proposed Site Address


MR & MRS BRADSHAW
18 BAYFORD WAY
WOMBWELL
BARNSELY
S73 0BU
SOUTH YORKSHIRE

A4

Drawing Scale: 1:100

RoofWright

Proposed Right Elevation

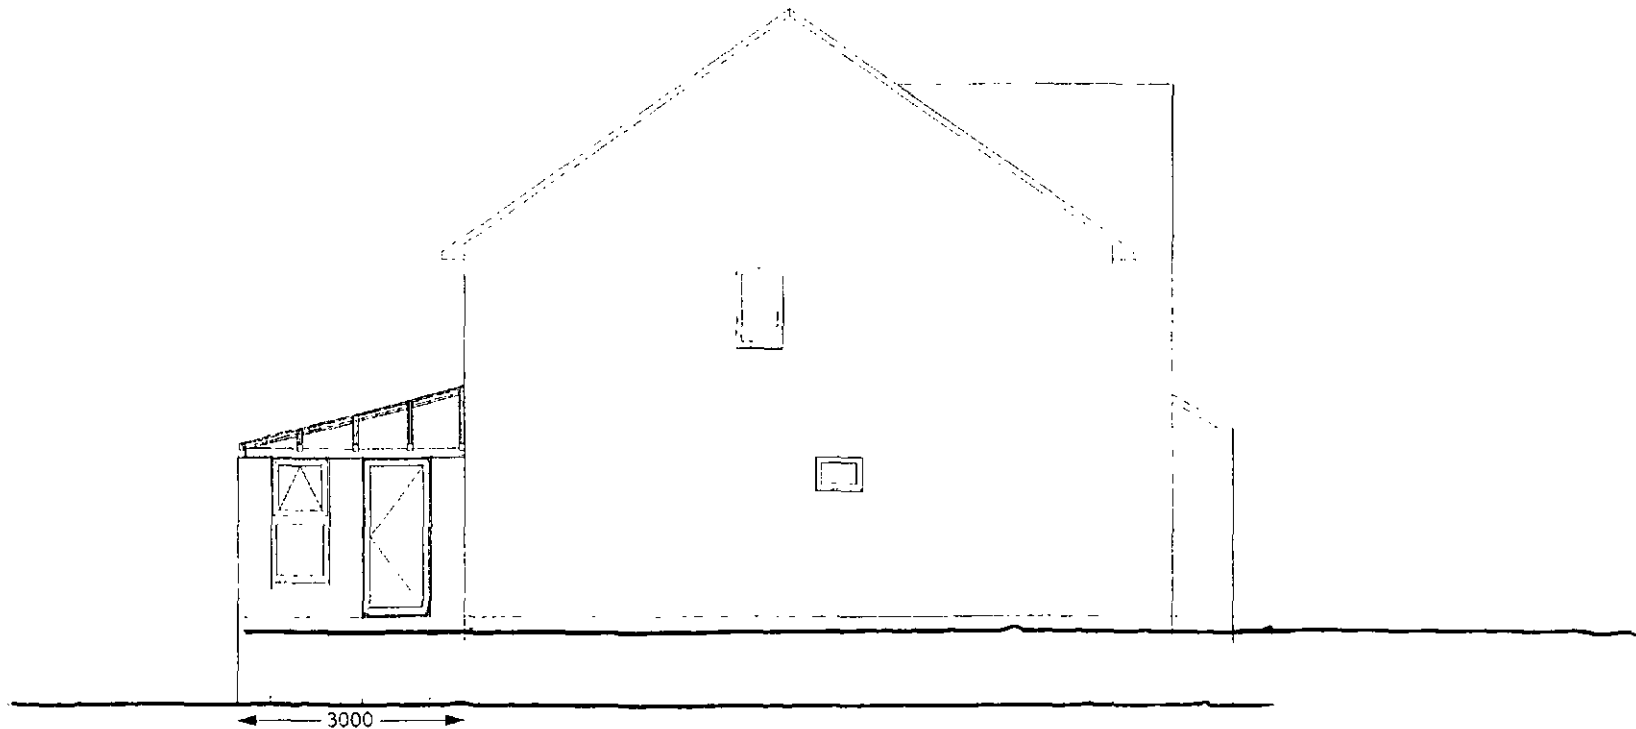

Proposed Site Address

MR & MRS BRADSHAW
18 BAYFORD WAY
WOMBWELL
BARNESLEY
S73 0BU
SOUTH YORKSHIRE

A4

Drawing Scale: 1:100

RoofWright