




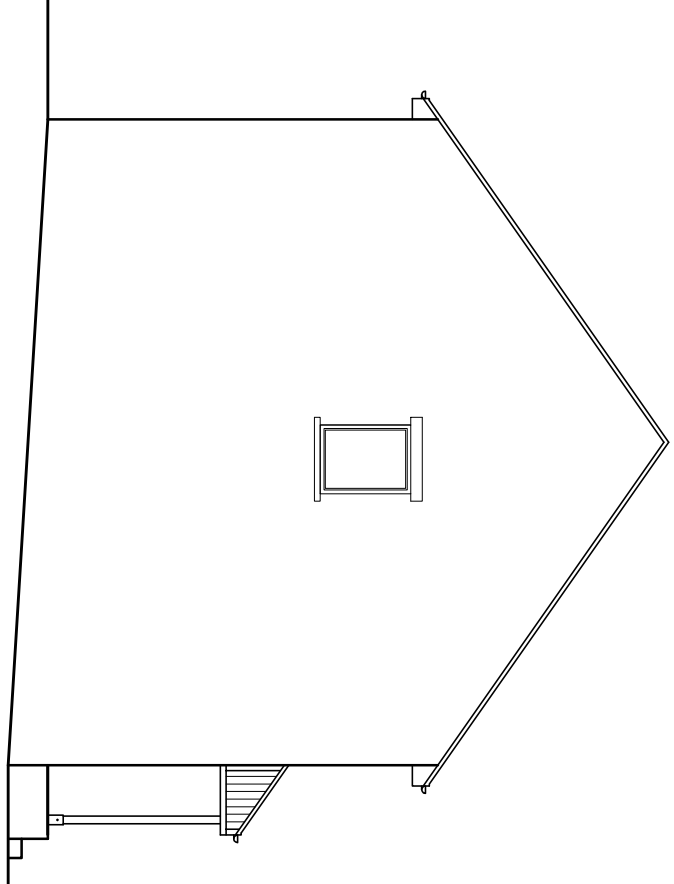


SIDE ELEVATION
SCALE 1:50

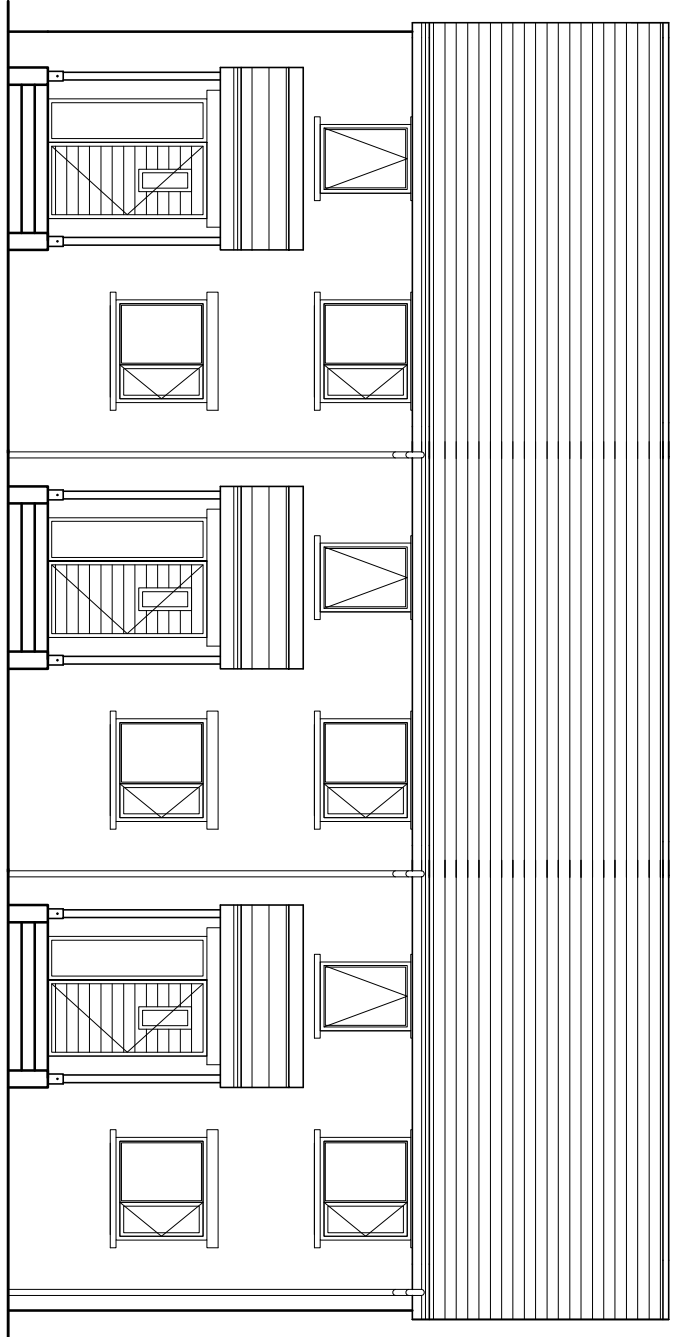


FRONT ELEVATION
SCALE 1:50

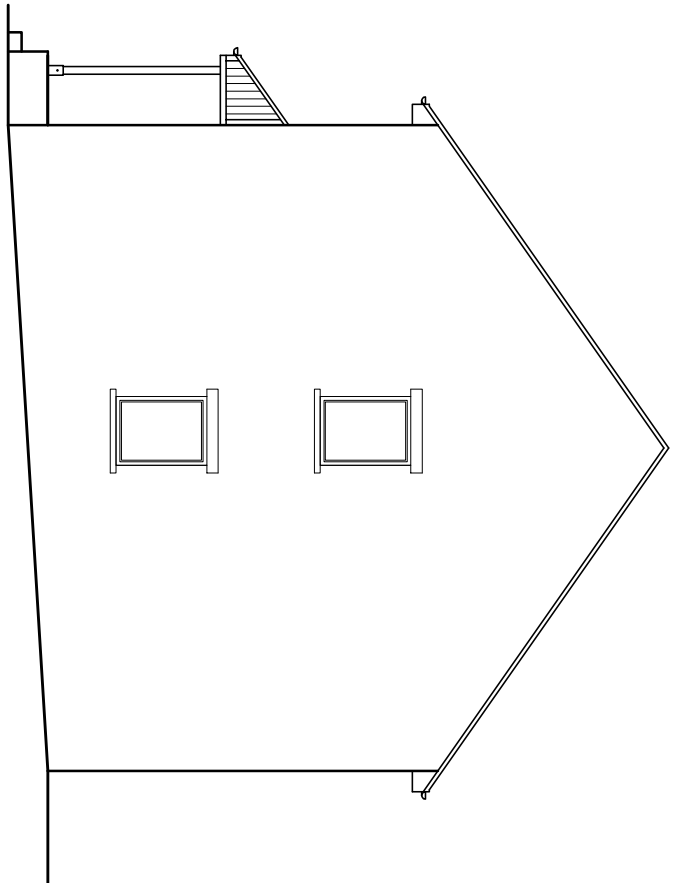


SIDE ELEVATION
SCALE 1:50

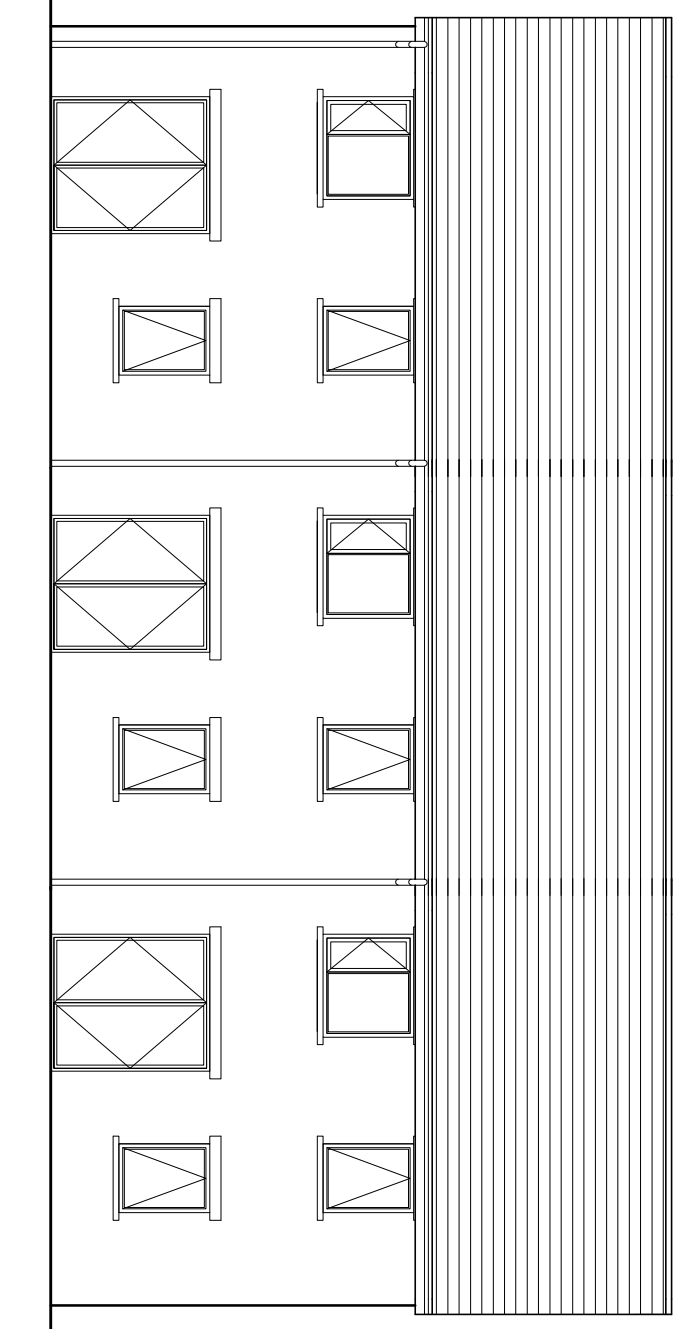


REAR ELEVATION
SCALE 1:50

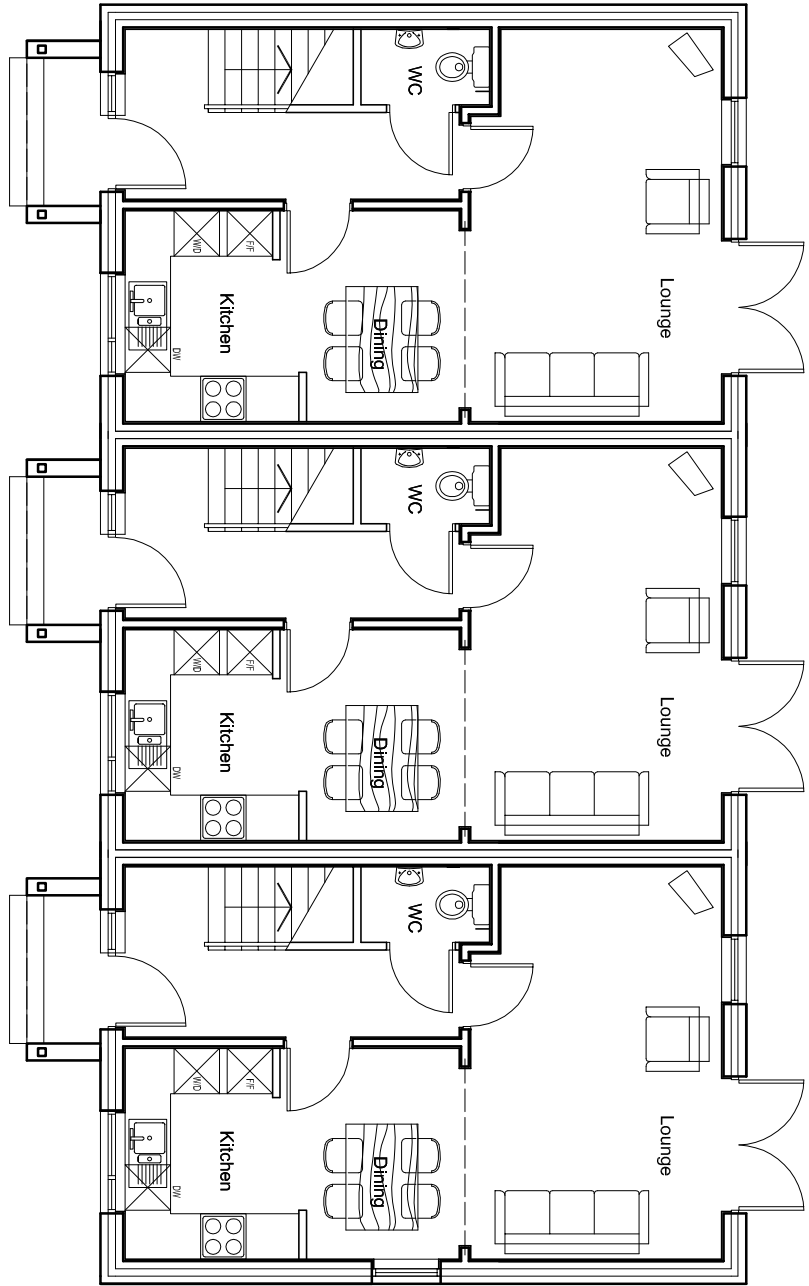


GROUND FLOOR PLAN
SCALE 1:50

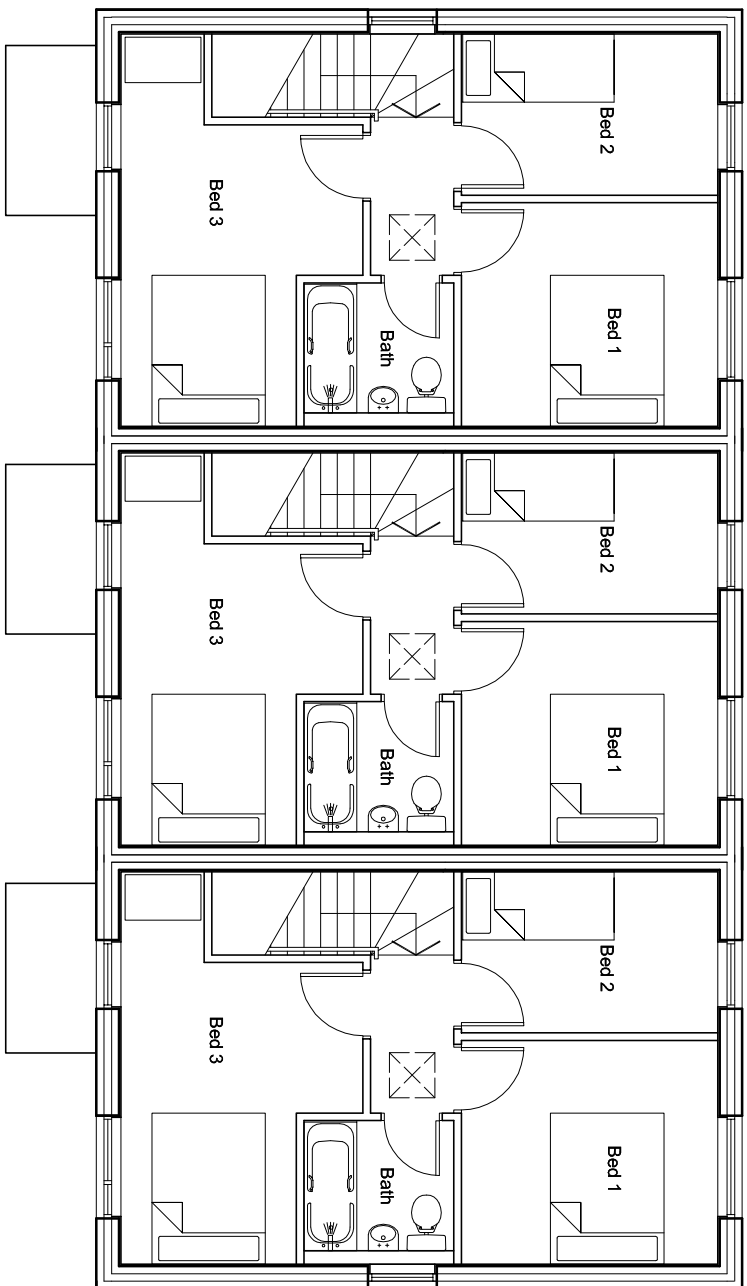


FIRST FLOOR PLAN
SCALE 1:50

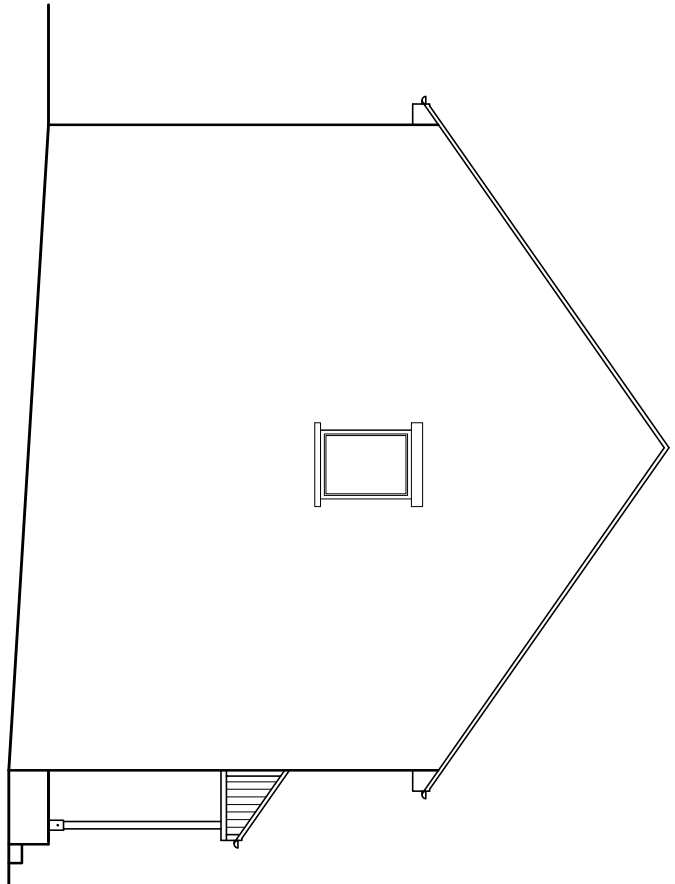


SIDE ELEVATION
SCALE 1:50

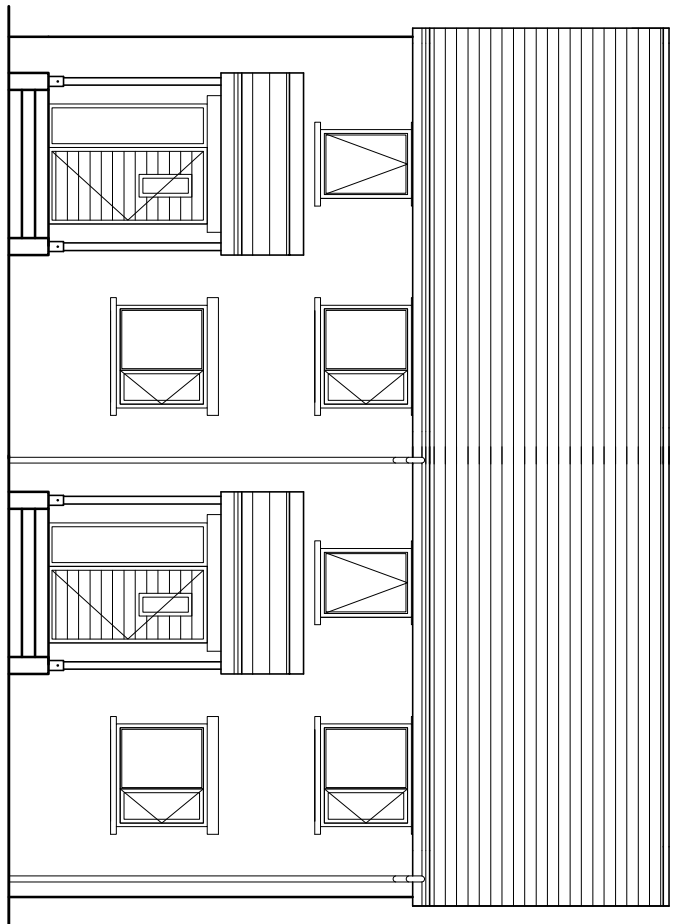


FRONT ELEVATION
SCALE 1:50

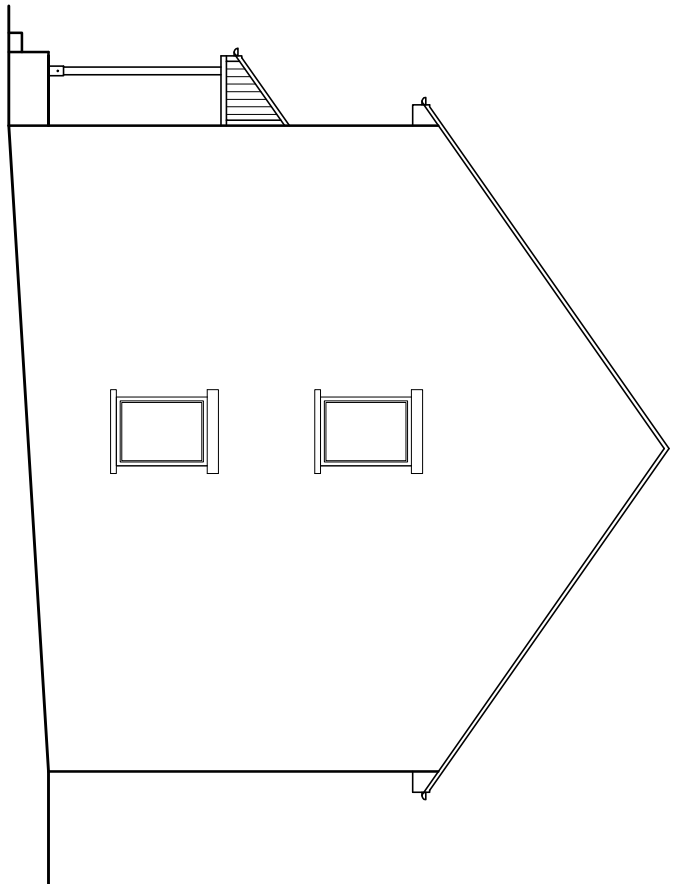


SIDE ELEVATION
SCALE 1:50

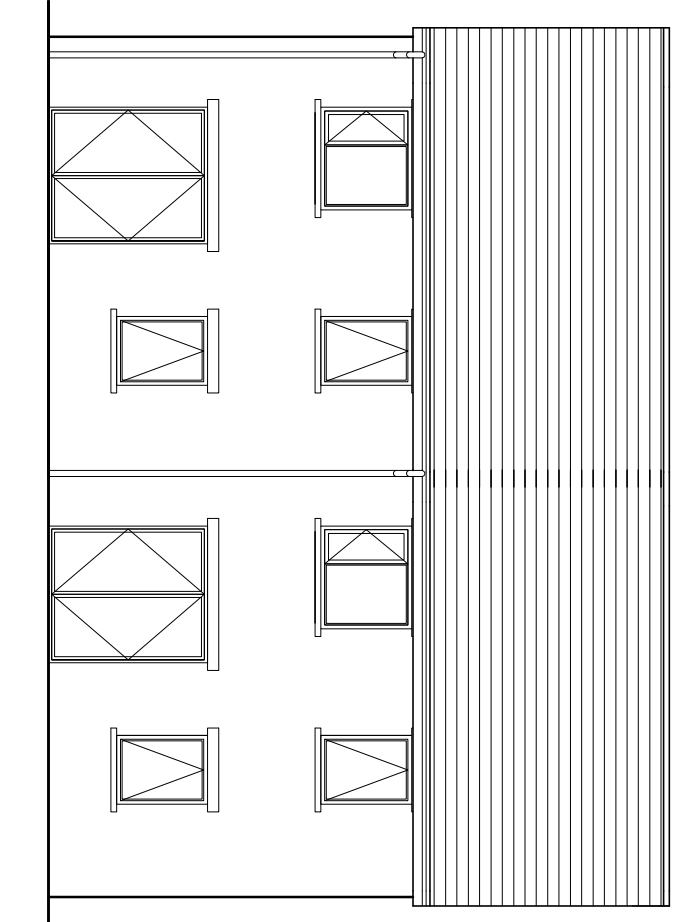

REAR ELEVATION
SCALE 1:50

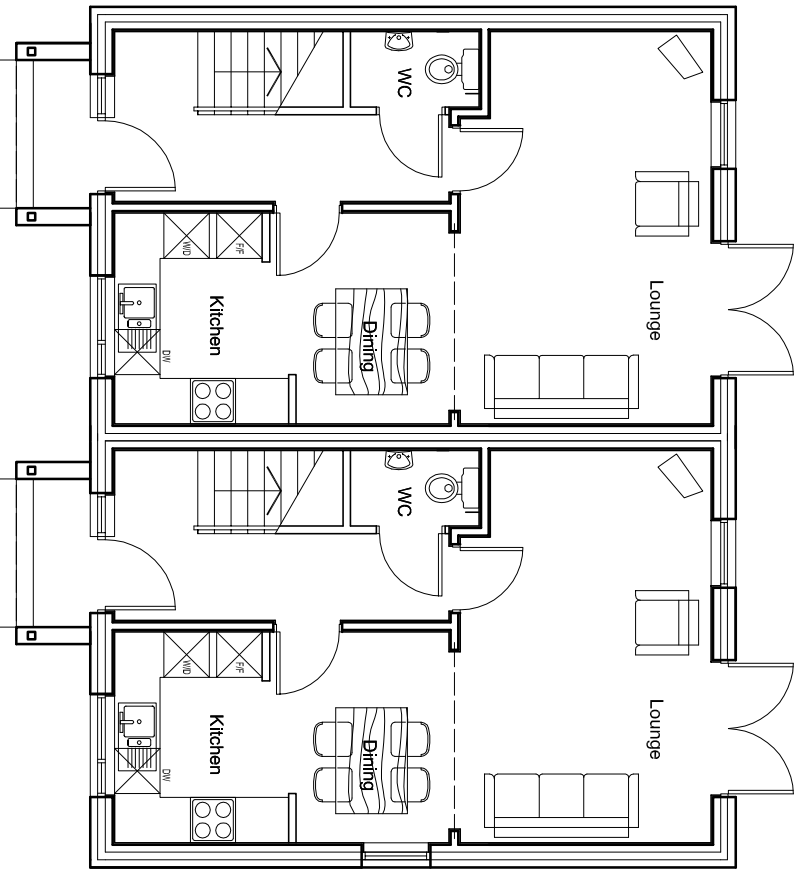

GROUND FLOOR PLAN
SCALE 1:50

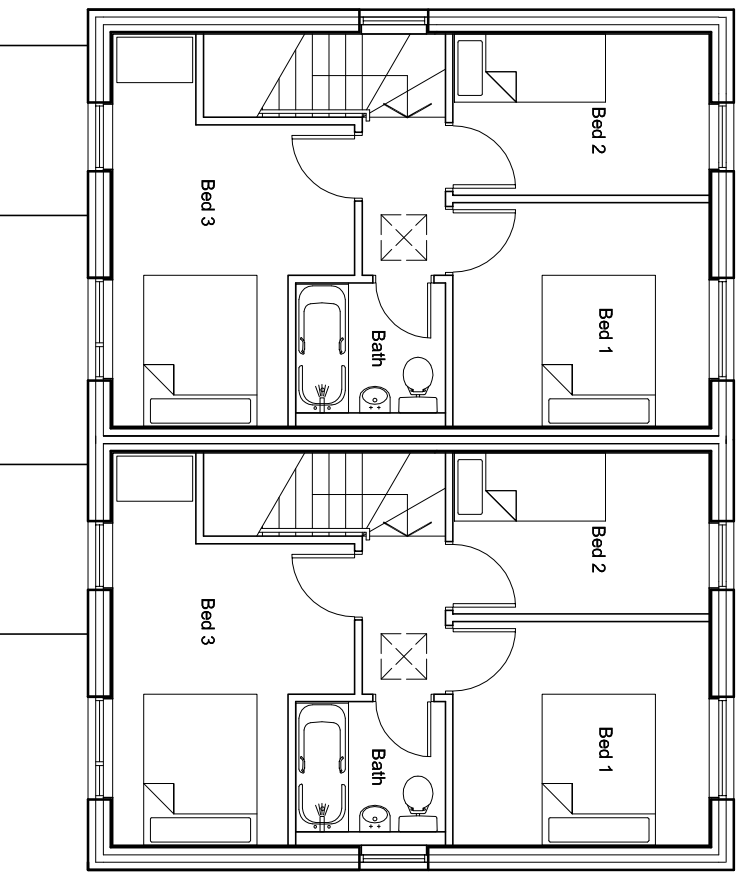

FIRST FLOOR PLAN
SCALE 1:50

coda 70-71 Cornish Place, Cornish Street, Sheffield, S6 3AF tel: 0114 2796003 e:info@coda.co.uk		Coda Studios Ltd		Client	
Jacob Taylor		Proposed House Plans		Title	
2281 Great Houghton				Job	
DRAWN	CHECKED	DATE	SCALE	AS ISSUE	AS ISSUE
KE		09.12.14		V005	V005
REVISION	DRAWING STATUS	DRAWING NUMBER			
-	-	2281-105			

© COPYRIGHT. EXIST'S ON THE DESIGN AND INFORMATION SHOWN ON THE DRAWING. The Contractor must verify all dimensions on site before making any drawings. Any errors or omissions are the responsibility of the Contractor. The drawings are not to be used for any other purpose without the written permission of Coda Studios Ltd. Any discrepancies in dimensions immediately.