


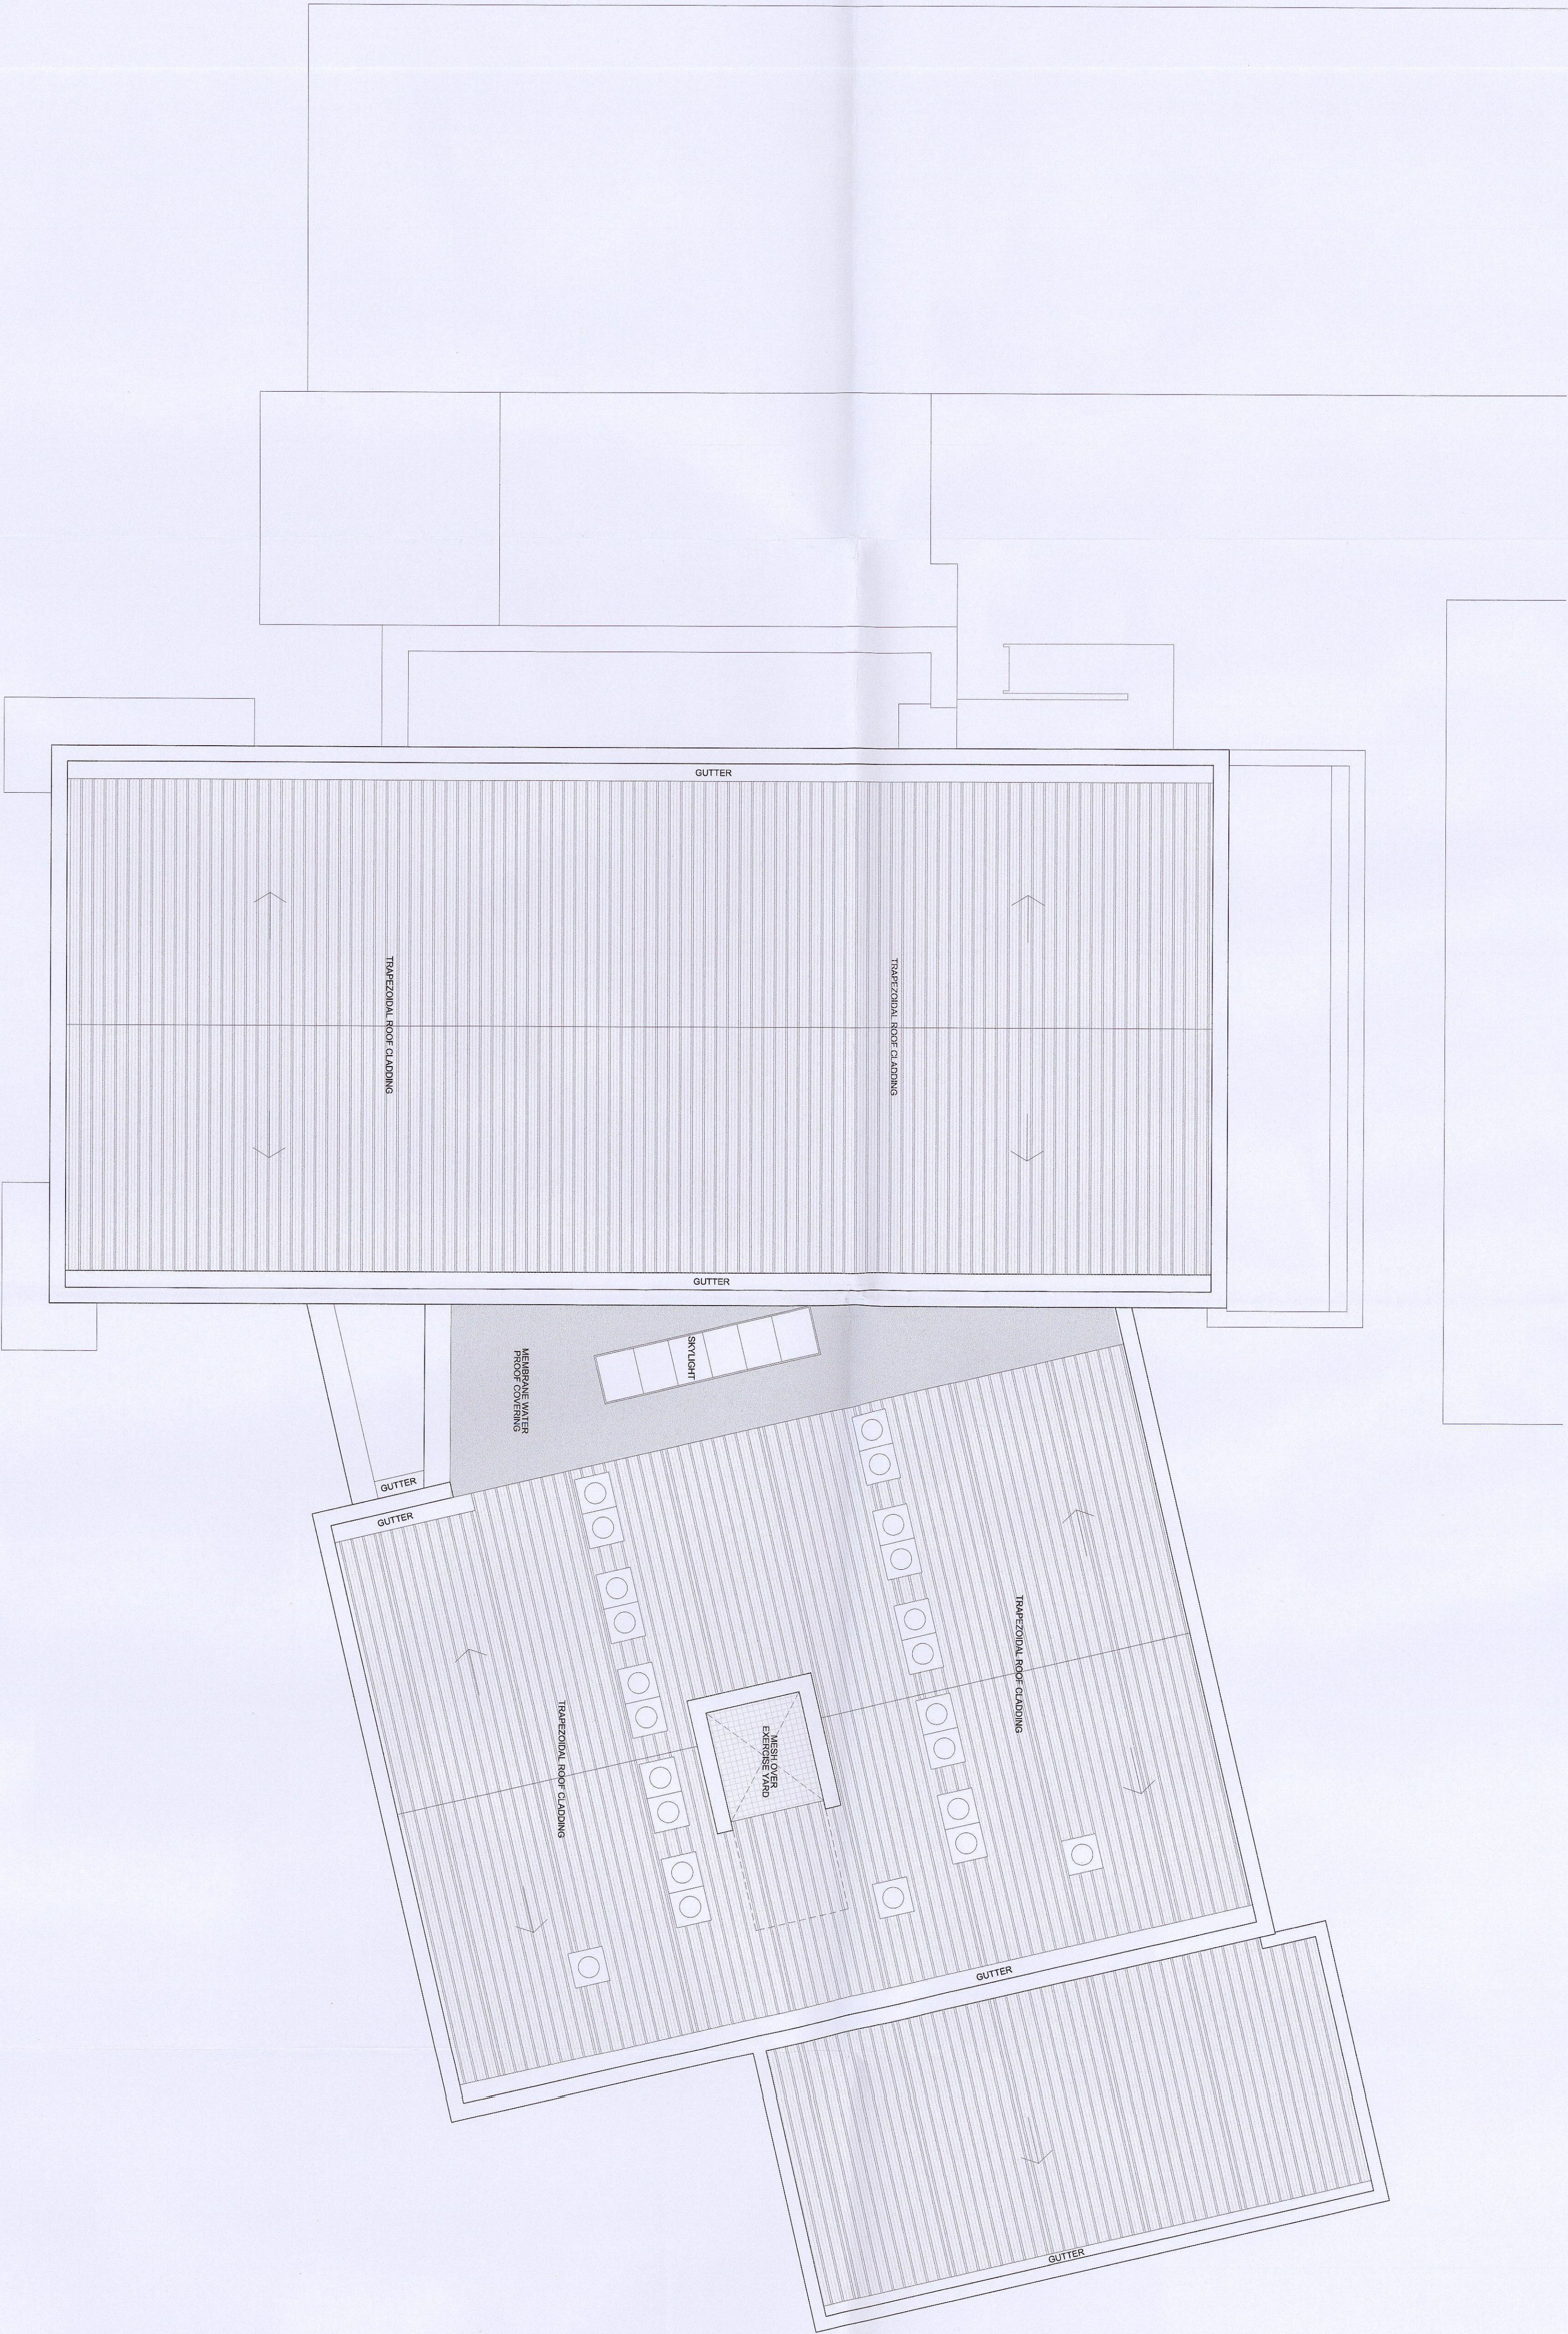

611112
CORPORATE UNIT ROOM
25 SEP 2014
Revised by: ARCHITECT
ORIGINAL COPY

C 04.03.14 Additional gutter indicated at angle. Planning issue.				VG	SC
B 01.03.14 Rooflight revised.				KAM	SC
A 19.03.14 Revised to reflect MDC comments.				KAM	SC
Rev.	Date	Drawn	Checked	Drawn	Checked

PLANNING

Project/Client:		Project No:	
South Yorkshire Police		IABR13003900	
Barnsley Custody Suite		112	
		Rev:	

Drawn:		Scale:	
Proposed Roof plan		1:100 @A1	

Drawn By:		Date:	
FB		15.08.14	
Checked By:		Date:	
SC		15.08.14	

ARCHIAL | NORR