



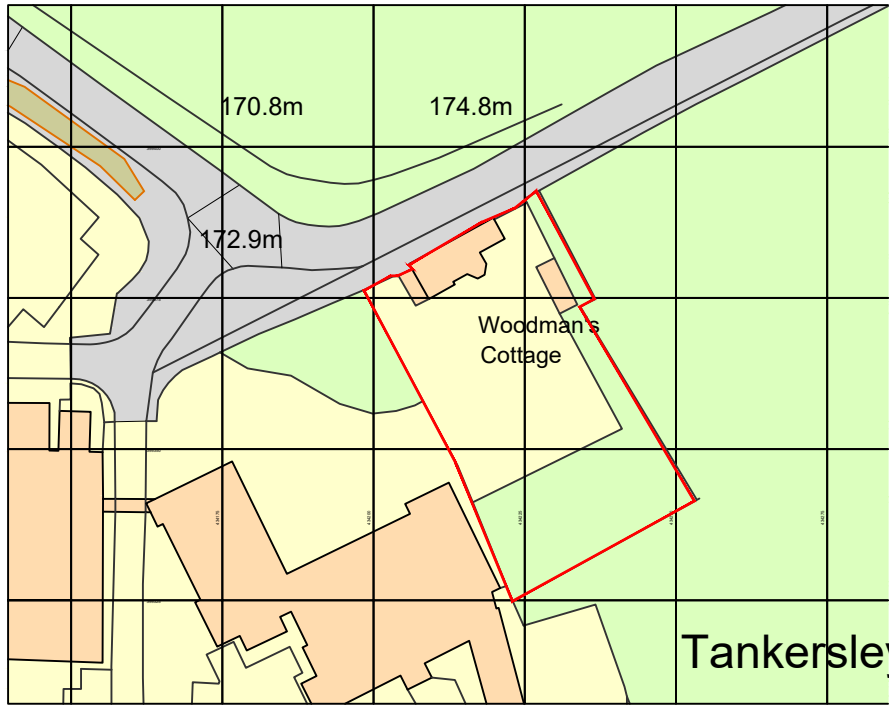


Ordnance Survey, (c) Crown Copyright 2020. All rights reserved. Licence number 100022432

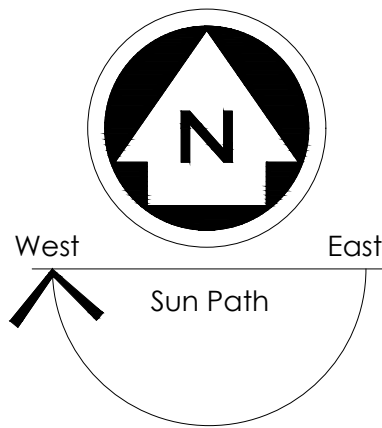

LOCATION PLAN 1:1250



EXISTING SITE PLAN 1:500

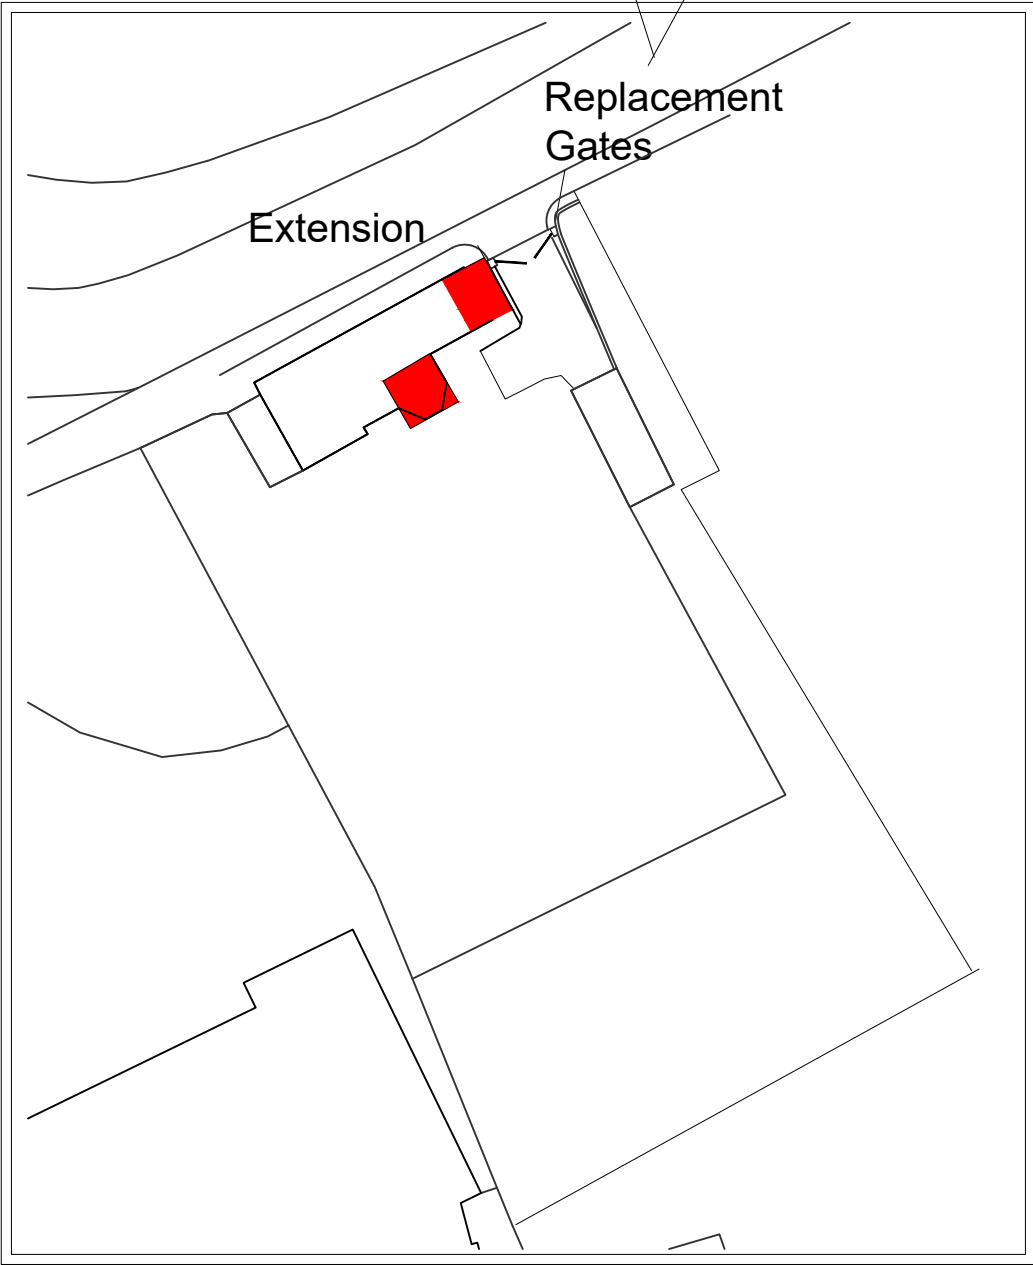

PROPOSED SITE PLAN 1:500

A 29-09-20 Amended for Planning

Rev.	Date.	Remarks
A	29-09-20	Amended for Planning

NOTES

ALL DIMENSIONS TO BE CHECKED ON SITE
ALL SUBJECT TO STRUCTURAL
ENGINEERS CHECKS AND
CALCULATIONS
TO BE READ IN CONJUNCTION
WITH CONSTRUCTION SPECIFICATION
DO NOT SCALE FROM THIS DRAWING
EXCEPT FOR THE PURPOSES OF LOCAL
AUTHORITY PLANNING
IF ANY VARIATIONS ARE MADE TO
SPECIFICATION/DRAWINGS WITHOUT DK
DESIGNS KNOWLEDGE, DK DESIGNS WILL
NOT BE HELD ACCOUNTABLE FOR NON
COMPLIANCE OF PLANNING AND BUILDING
REGULATIONS
This drawing and all the information
shown is the property of DK Designs and
shall not be copied whole, or in part, or
used for any other purpose without written
permission of the Company



7A HAYWOOD HOUSE, HYDRA BUSINESS PARK
NETHER LANE
SHEFFIELD
S35 1ZX
TEL OFFICE:- 07591 206852
WEB:- WWW.DK-DESIGNS.CO.UK
EMAIL :- DESIGNS@DK-DESIGNS.CO.UK

Client
Mr & Mrs S Murphy

Woodmans Cottage, Tankersley, Barnsley
LOCATION AND SITE PLANS

Scales
1:1250 1:500@ A1

Date
June 20

Drawing Number
2020-034-01

Revision
-

Drawn by
DCK/KLU



Rev.	Date.	Remarks

Client: Mr and Mrs S Murphy	
Woodmans Cottage, Tankersley, Barnsley EXISTING FLOOR PLANS & ELEVATIONS	
Scales: 1:50 1:100 @ A1	Date: June 20
Drawing Number: 2020-034-02	Revision: -
Drawn by: DCK/KLU	

Wall Key	
	100mm External Wall
	100mm Cavity Wall - Insulation to Specification
	100mm Internal Wall Blockwork - 22mm Sound Bloc Plaster Board
	100mm Stud Walls - 15mm Sound Bloc Plaster Board
	Rigid Board - Insulation to Specification
	Insulated Cavity Closer
	Level Rockwool


Materials	
	Brickwork
	Roof Tiles
	Render
	Stone/Recon Stone

Electrical and Heating		To clients spec
	Pendant Light	
	Spot Light	
	External Light	
	Switch. (All switches 1200mm above floor)	
	Double 13 Amp sockets, 450mm min. above floor.	
	Double 13 Amp sockets, 1050mm min. above floor.	
	T.V aerial socket.(H.L denotes 1050mm high)	
	Smoke detector wired permanently to a separately fused circuit.	
	Carbon Monoxide Detector to BS EN 50291:2001	
	Heat Detector	
	Mechanical extract fan e.f	

NOTES
ALL DIMENSIONS TO BE CHECKED ON SITE ALL SUBJECT TO STRUCTURAL ENGINEERS CHECKS AND CALCULATIONS TO BE READ IN CONJUNCTION WITH CONSTRUCTION SPECIFICATION DO NOT SCALE FROM THIS DRAWING EXCEPT FOR THE PURPOSES OF LOCAL AUTHORITY PLANNING IF ANY VARIATIONS ARE MADE TO SPECIFICATIONDRAWINGS WITHOUT DK DESIGNS KNOWLEDGE, DK DESIGNS WILL NOT BE HELD ACCOUNTABLE FOR NON COMPLIANCE OF PLANNING AND BUILDING REGULATIONS This drawing and all the information shown is the property of DK Designs and shall not be copied whole, or in part, or used for any other purpose without written permission of the Company

DK DESIGNS
FUTURE PROJECTS TODAY

7A HAYWOOD HOUSE, HYDRA BUSINESS PARK
NETHER LANE
SHEFFIELD
S35 1ZX
TEL OFFICE:- 07591 206852
WEB:- WWW.DK-DESIGNS.CO.UK
EMAIL :- DESIGNS@DK-DESIGNS.CO.UK

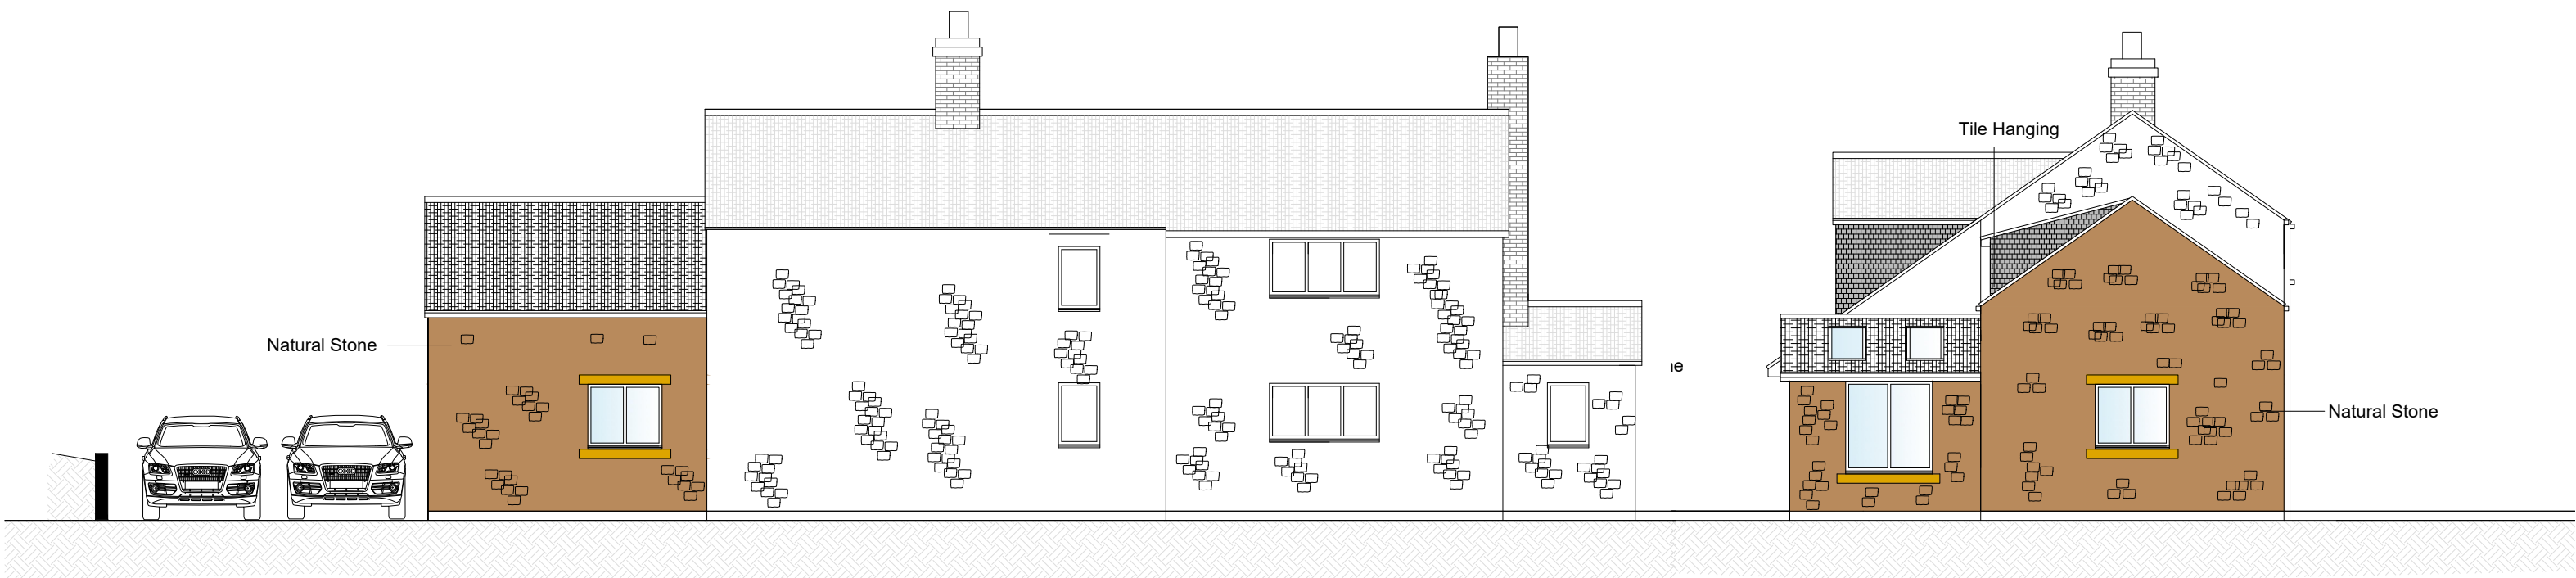


Front Elevation


Side Elevation




Rear Elevation

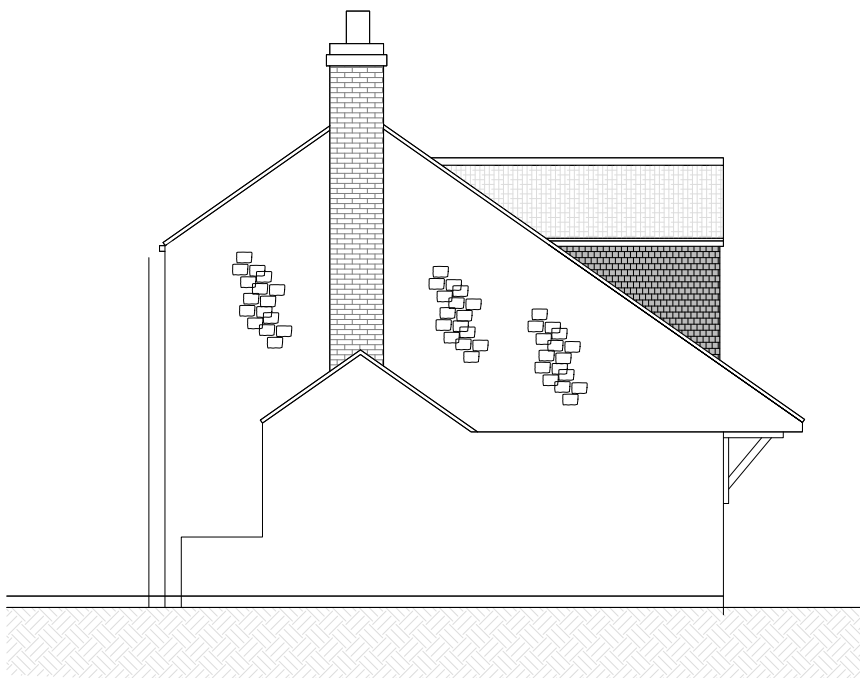

Side Elevation

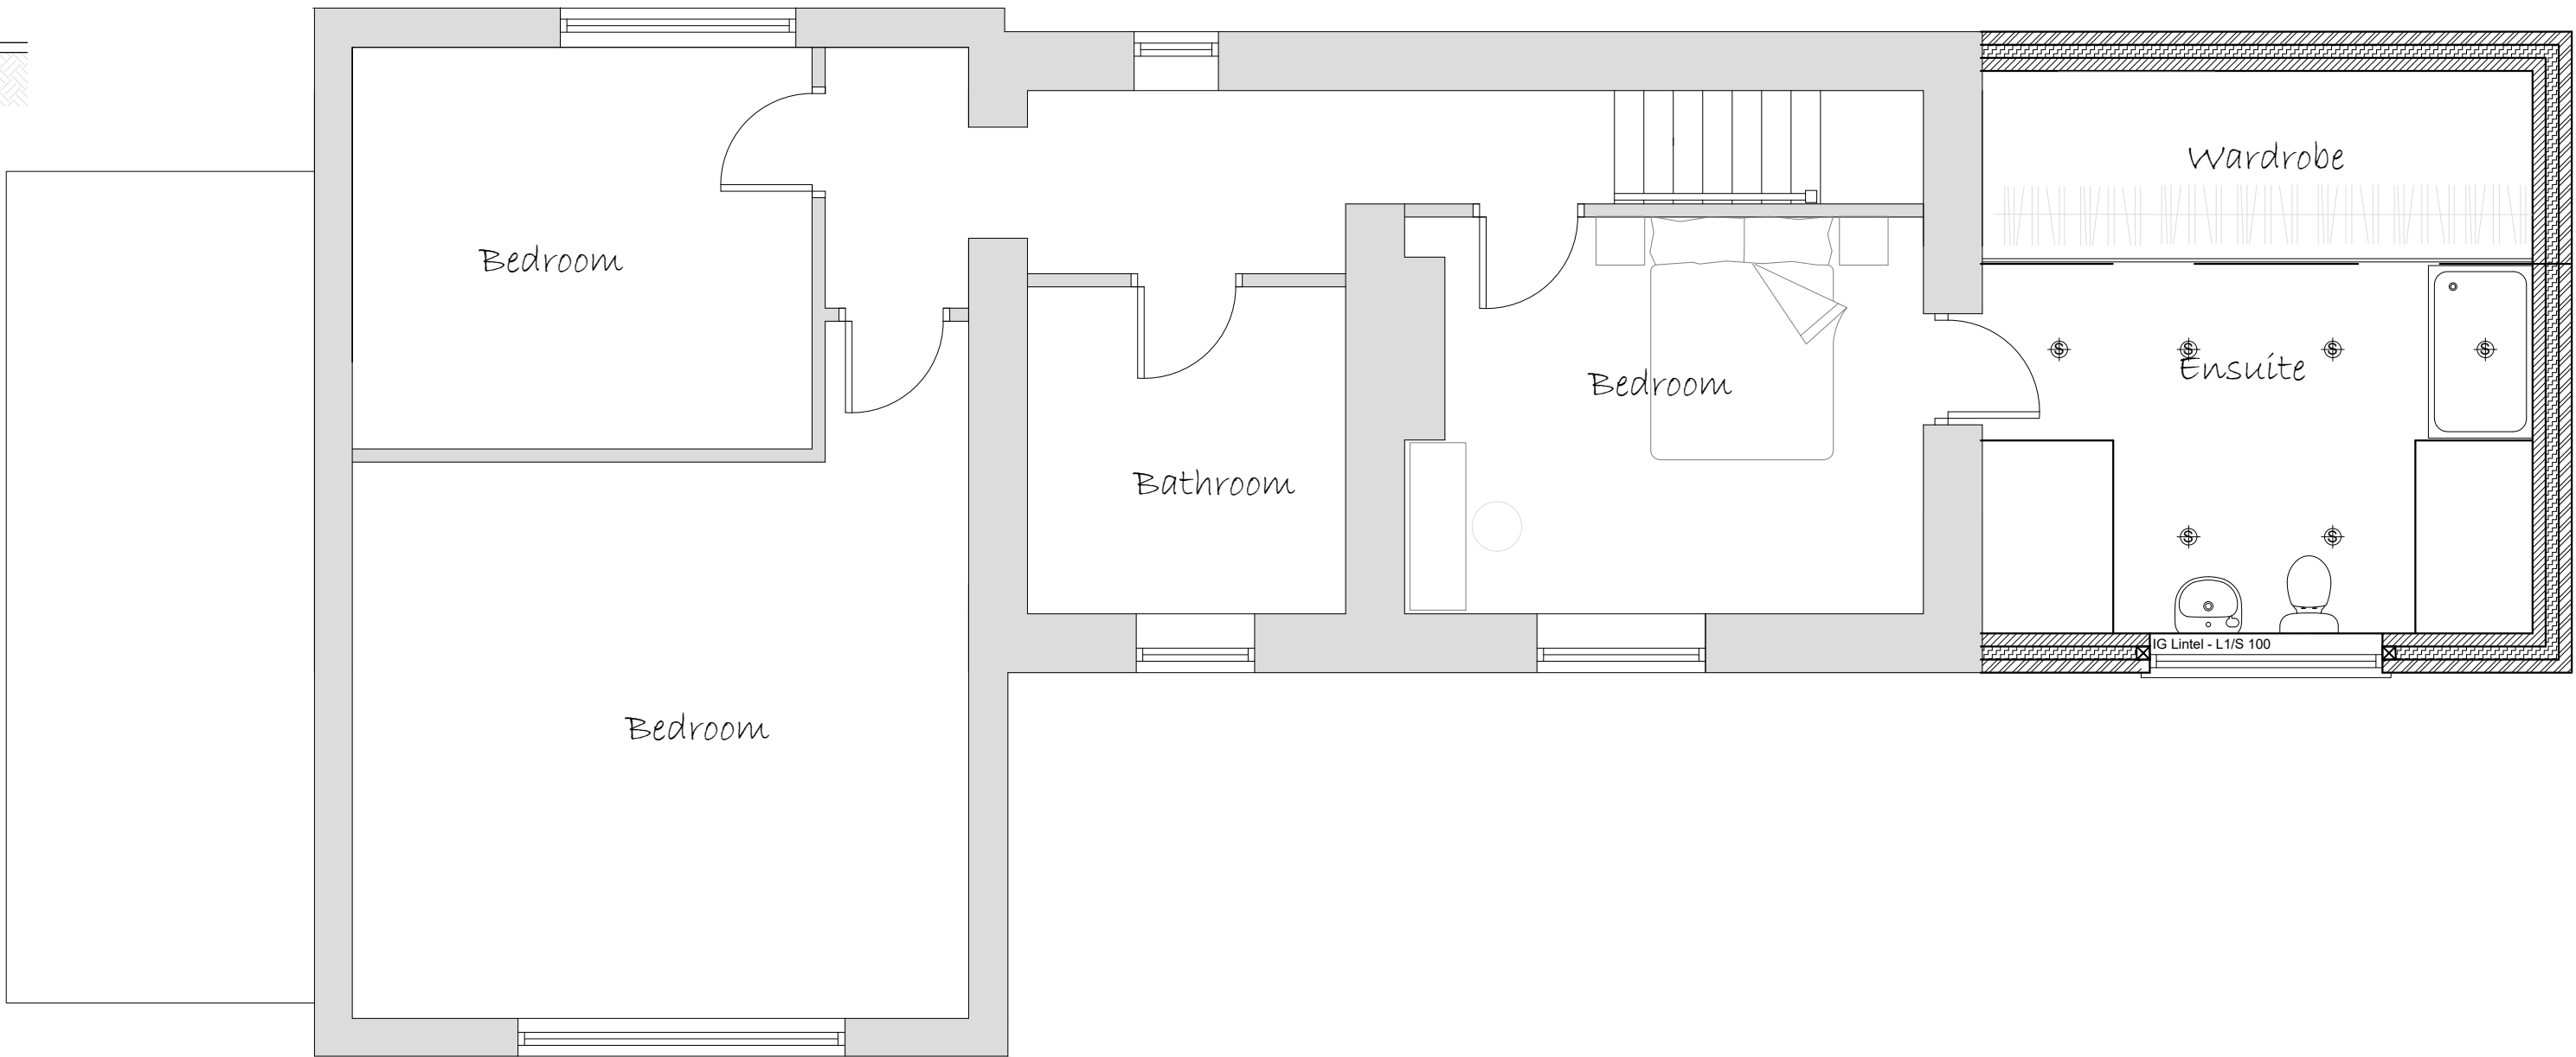

First Floor Plan

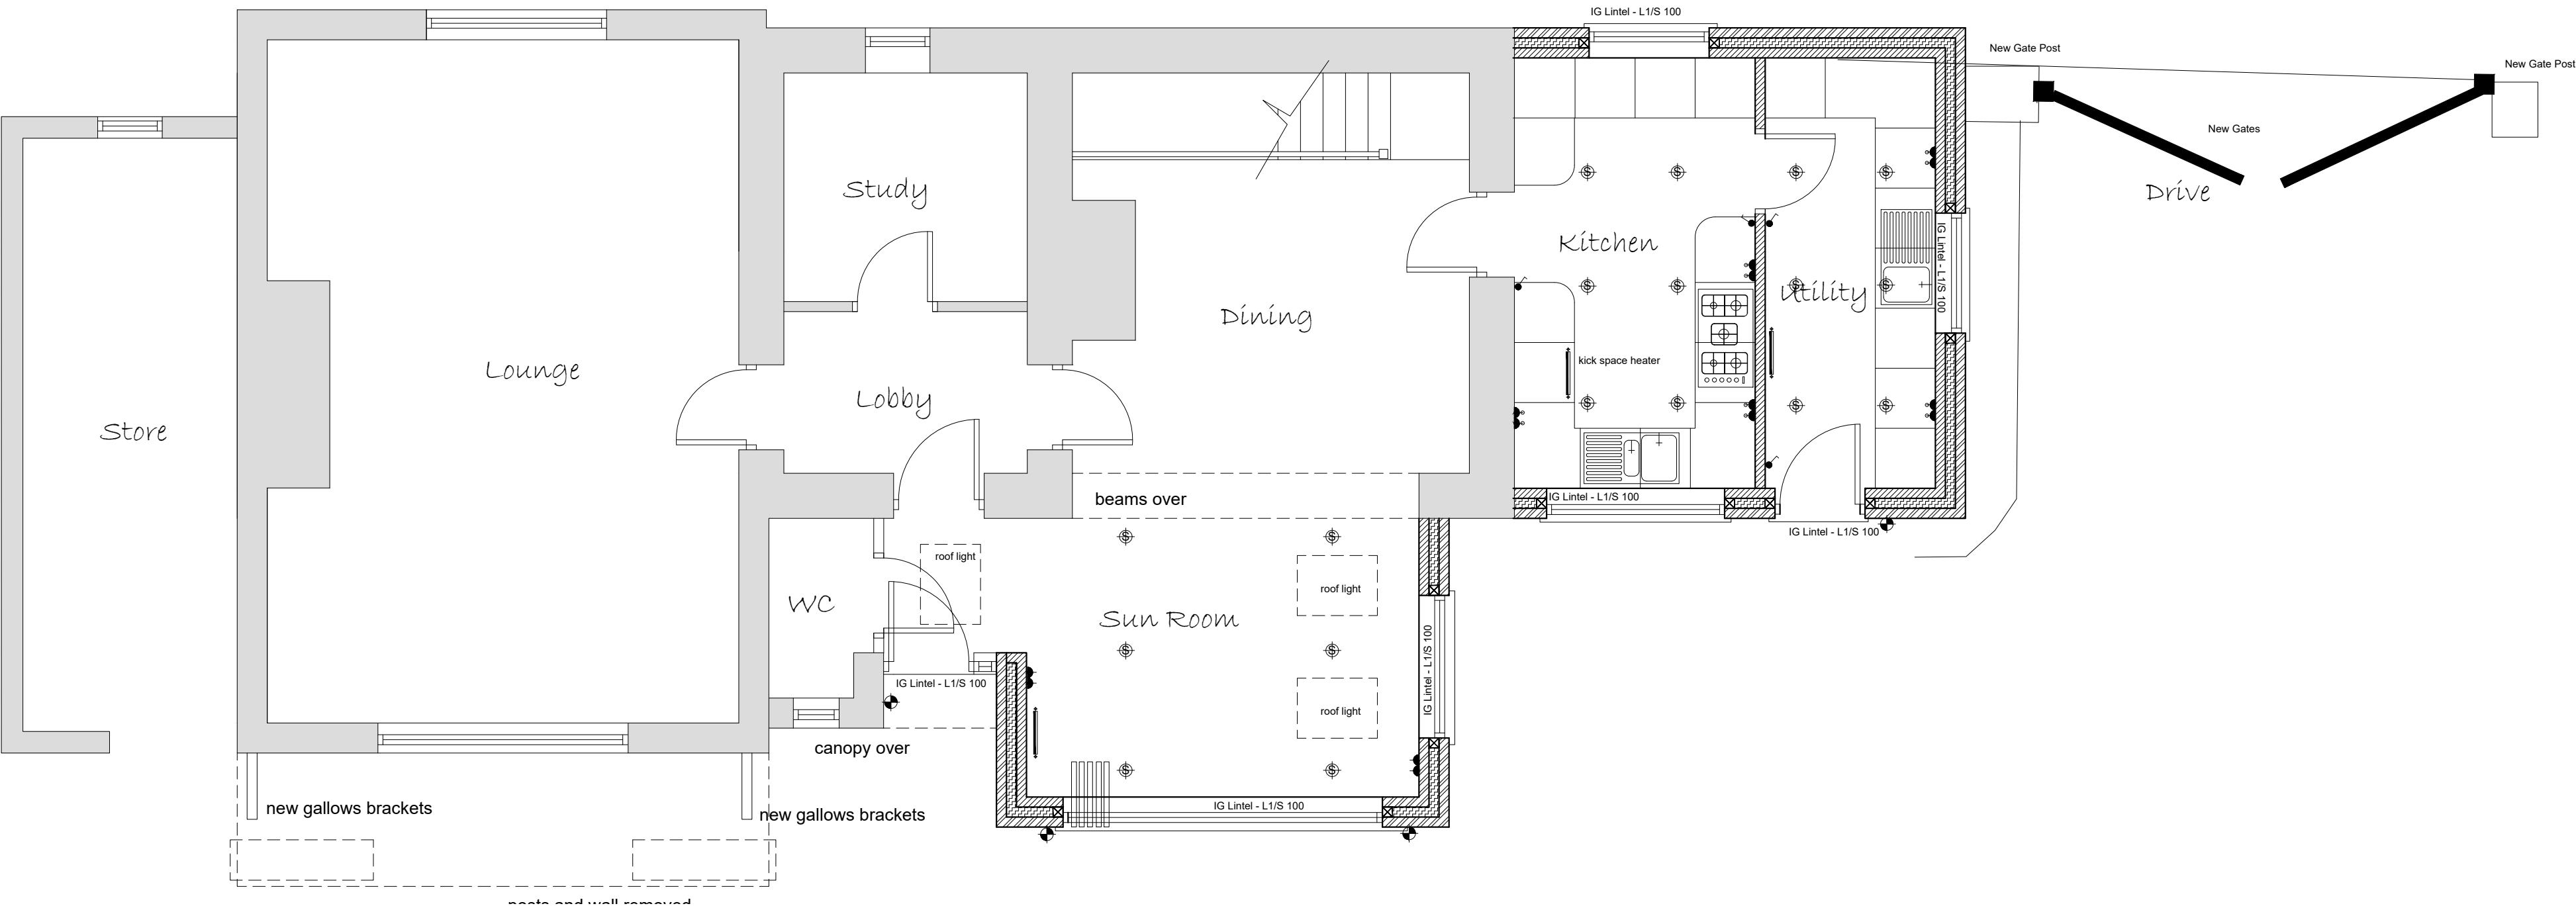

D	20-10-20	Materials Notes Added
C	30/09/20	Revised For Planning
B	28/09/20	Revised For Planning
A	28/07/20	Rear Extension Amended

Rev.	Date.	Remarks
------	-------	---------

Wall Key	
	100mm External Wall
	100mm Cavity Wall - Insulation to Specification
	100mm Internal Wall Blockwork - 22mm Sound Bloc Plaster Board
	100mm Stud Walls - 15mm Sound Bloc Plaster Board
	Rigid Board - Insulation to Specification
	Insulated Cavity Closer
	Level Rockwool

Materials	
	Brickwork
	Roof Tiles
	Render
	Stone/Recon Stone

Electrical and Heating		To clients spec
	Pendant Light	
	Spot Light	
	External Light	
	Switch. (All switches 1200mm above floor)	
	Double 13 Amp sockets, 450mm min. above floor.	
	Double 13 Amp sockets, 1050mm min. above floor.	
	T.V aerial socket.(H.L denotes 1050mm high)	

	Smoke detector wired permanently to a separately fused circuit.
	Carbon Monoxide Detector to BS EN 50291:2001
	Heat Detector
	Mechanical extract fan

NOTES

ALL DIMENSIONS TO BE CHECKED ON SITE
ALL SUBJECT TO STRUCTURAL
ENGINEERS CHECKS AND
CALCULATIONS
TO BE READ IN CONJUNCTION
WITH CONSTRUCTION SPECIFICATION
DO NOT SCALE FROM THIS DRAWING
EXCEPT FOR THE PURPOSES OF LOCAL
AUTHORITY PLANNING
IF ANY VARIATIONS ARE MADE TO
SPECIFICATION/DRAWINGS WITHOUT DK
DESIGNS KNOWLEDGE, DK DESIGNS WILL
NOT BE HELD ACCOUNTABLE FOR NON
COMPLIANCE OF PLANNING AND BUILDING
REGULATIONS
This drawing and all the information
shown is the property of DK Designs and
shall not be copied whole, or in part, or
used for any other purpose without written
permission of the Company

DK DESIGNS
FUTURE PROJECTS TODAY

7A HAYWOOD HOUSE, HYDRA BUSINESS PARK
NETHER LANE
SHEFFIELD
S35 1ZX
TEL OFFICE:- 07591 206852
WEB:- WWW.DK-DESIGNS.CO.UK
EMAIL :- DESIGNS@DK-DESIGNS.CO.UK

Client: Mr and Mrs S Murphy		
Woodmans Cottage, Tankersley, Barnsley PROPOSED FLOOR PLANS & ELEVATIONS		
Scales: 1:50 1:100 @ A1	Revision: D	Date: June 20
Drawing Number: 2020-034-03	Drawn by: DCK/KLU	