



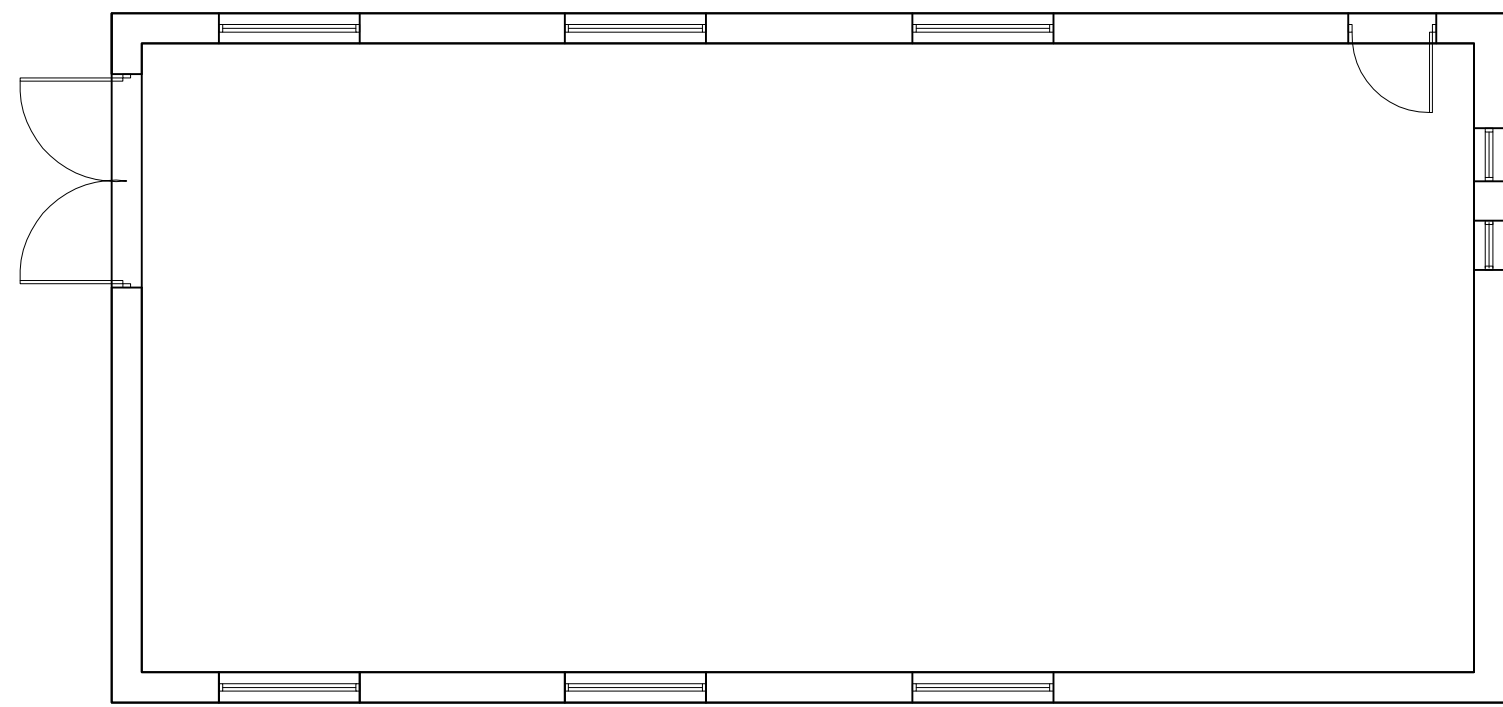


GROUND FLOOR PLAN




FIRST FLOOR PLAN

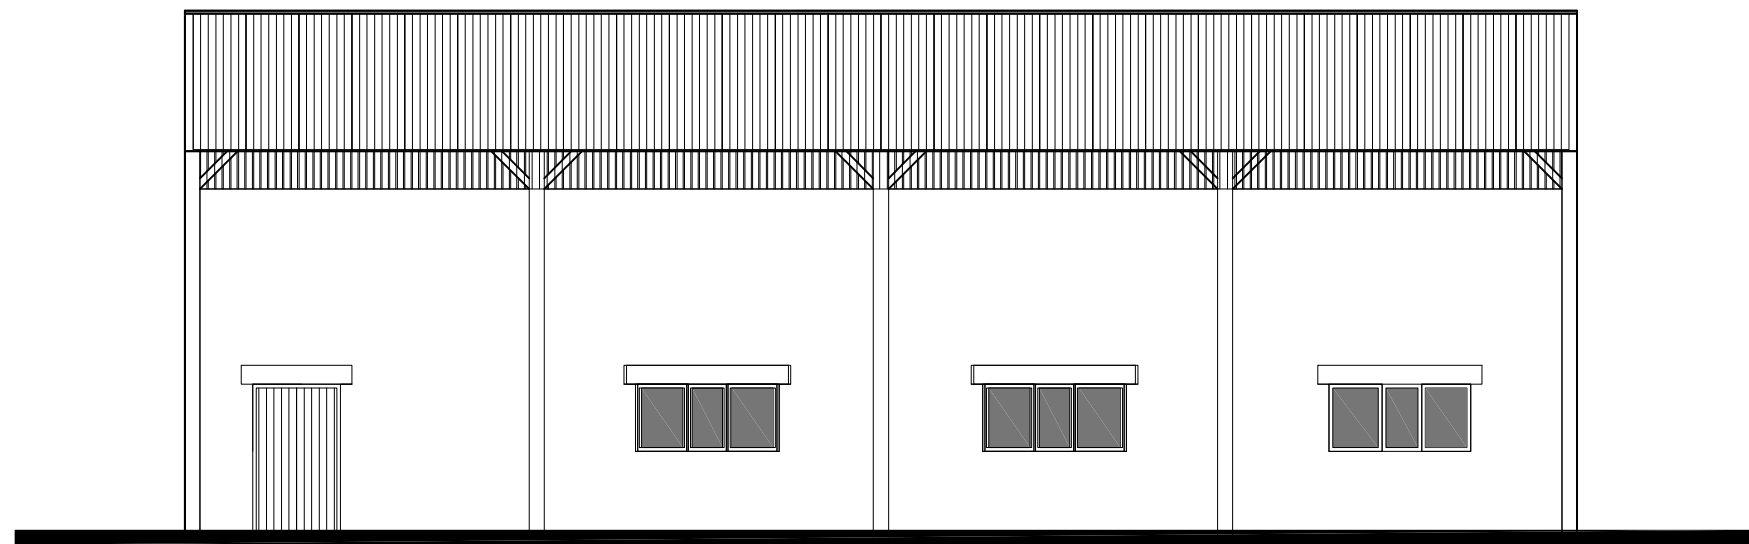


SIDE ELEVATION TO FIELD

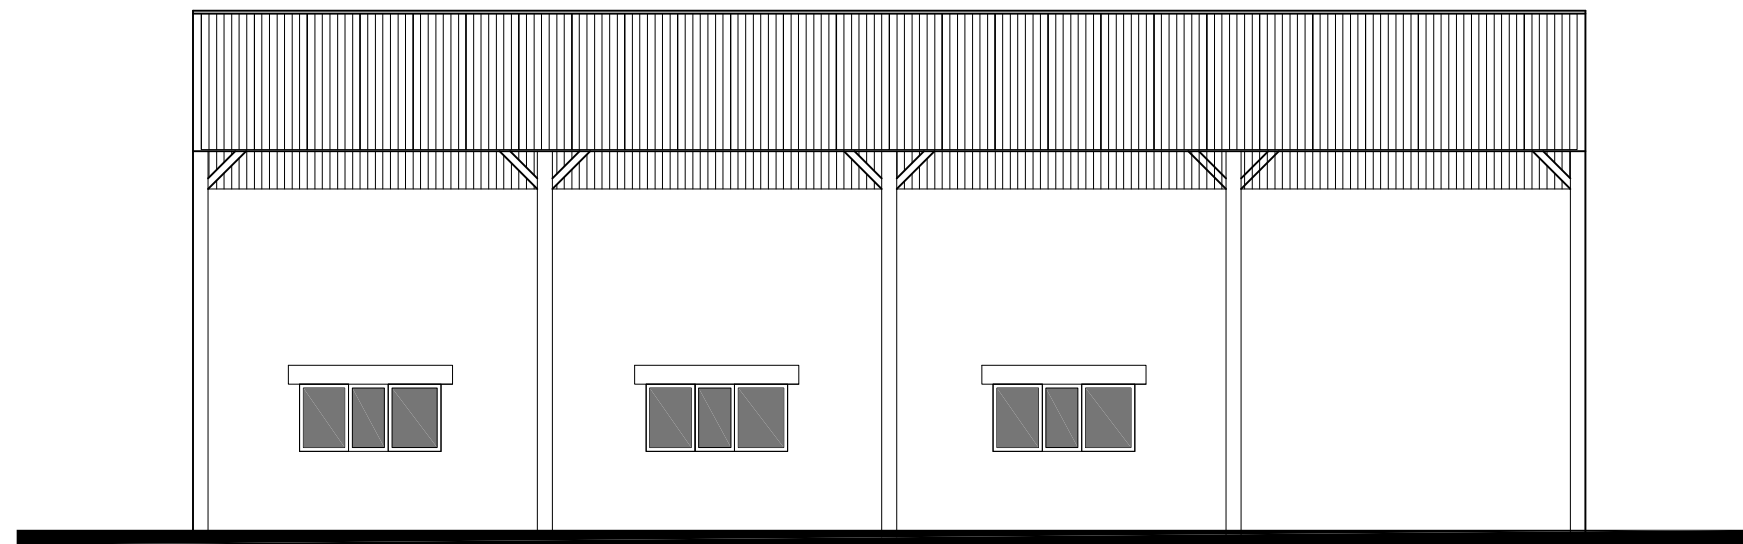

SIDE ELEVATION TO STREAM

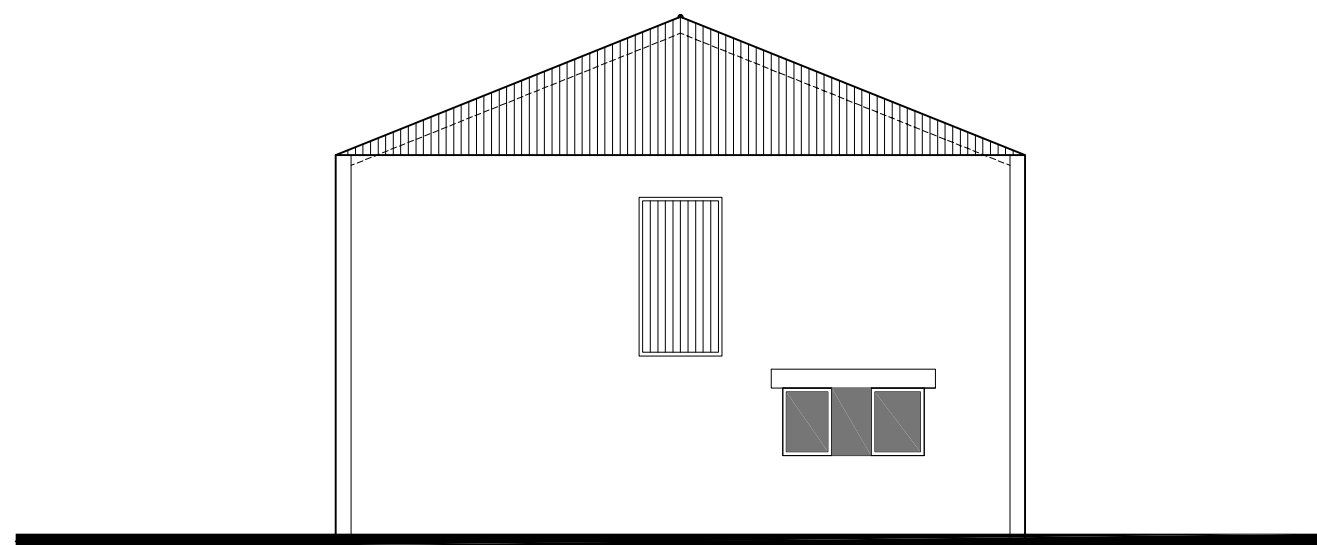


REAR ELEVATION TO FIELD

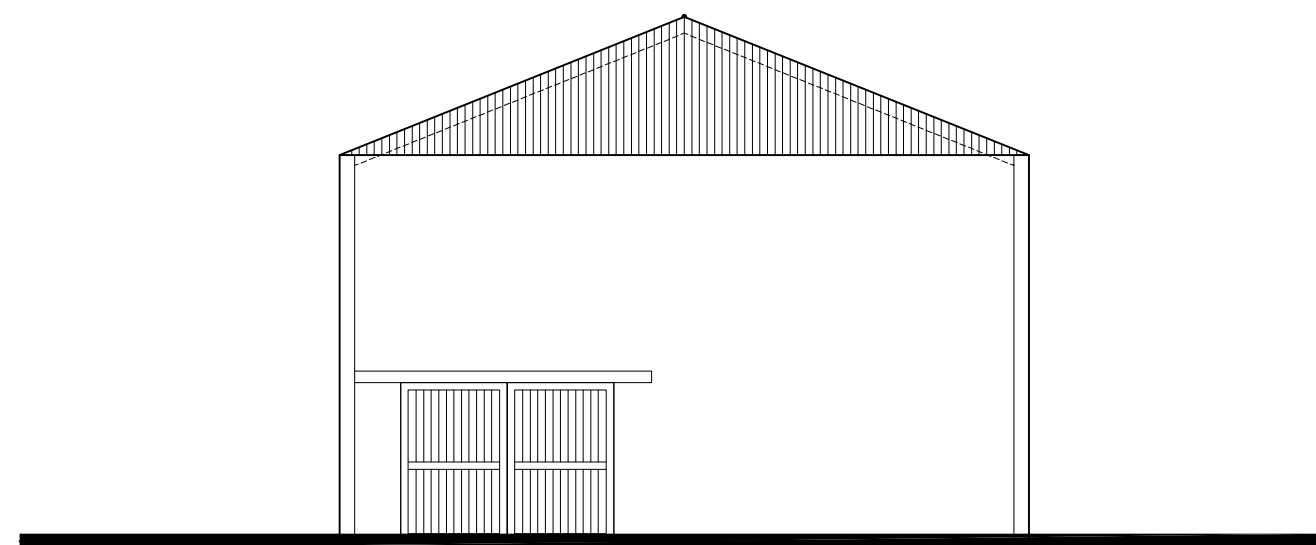

FRONT ELEVATION TO DRIVEWAY

NOTE: ALL DIMENSIONS SHOWN ARE PROVISIONAL DIMENSIONS ONLY & SHOULD NOT BE READ AS EXACT MEASUREMENTS. THESE MAY NEED TO BE ALTERED DUE TO SITE CONSTRAINTS/ INSPECTION THE DRAWINGS AND DESIGN ARE THE COPYRIGHT OF LDYL & SHOULD NOT BE RE-PRODUCED WITHOUT PRIOR PERMISSION

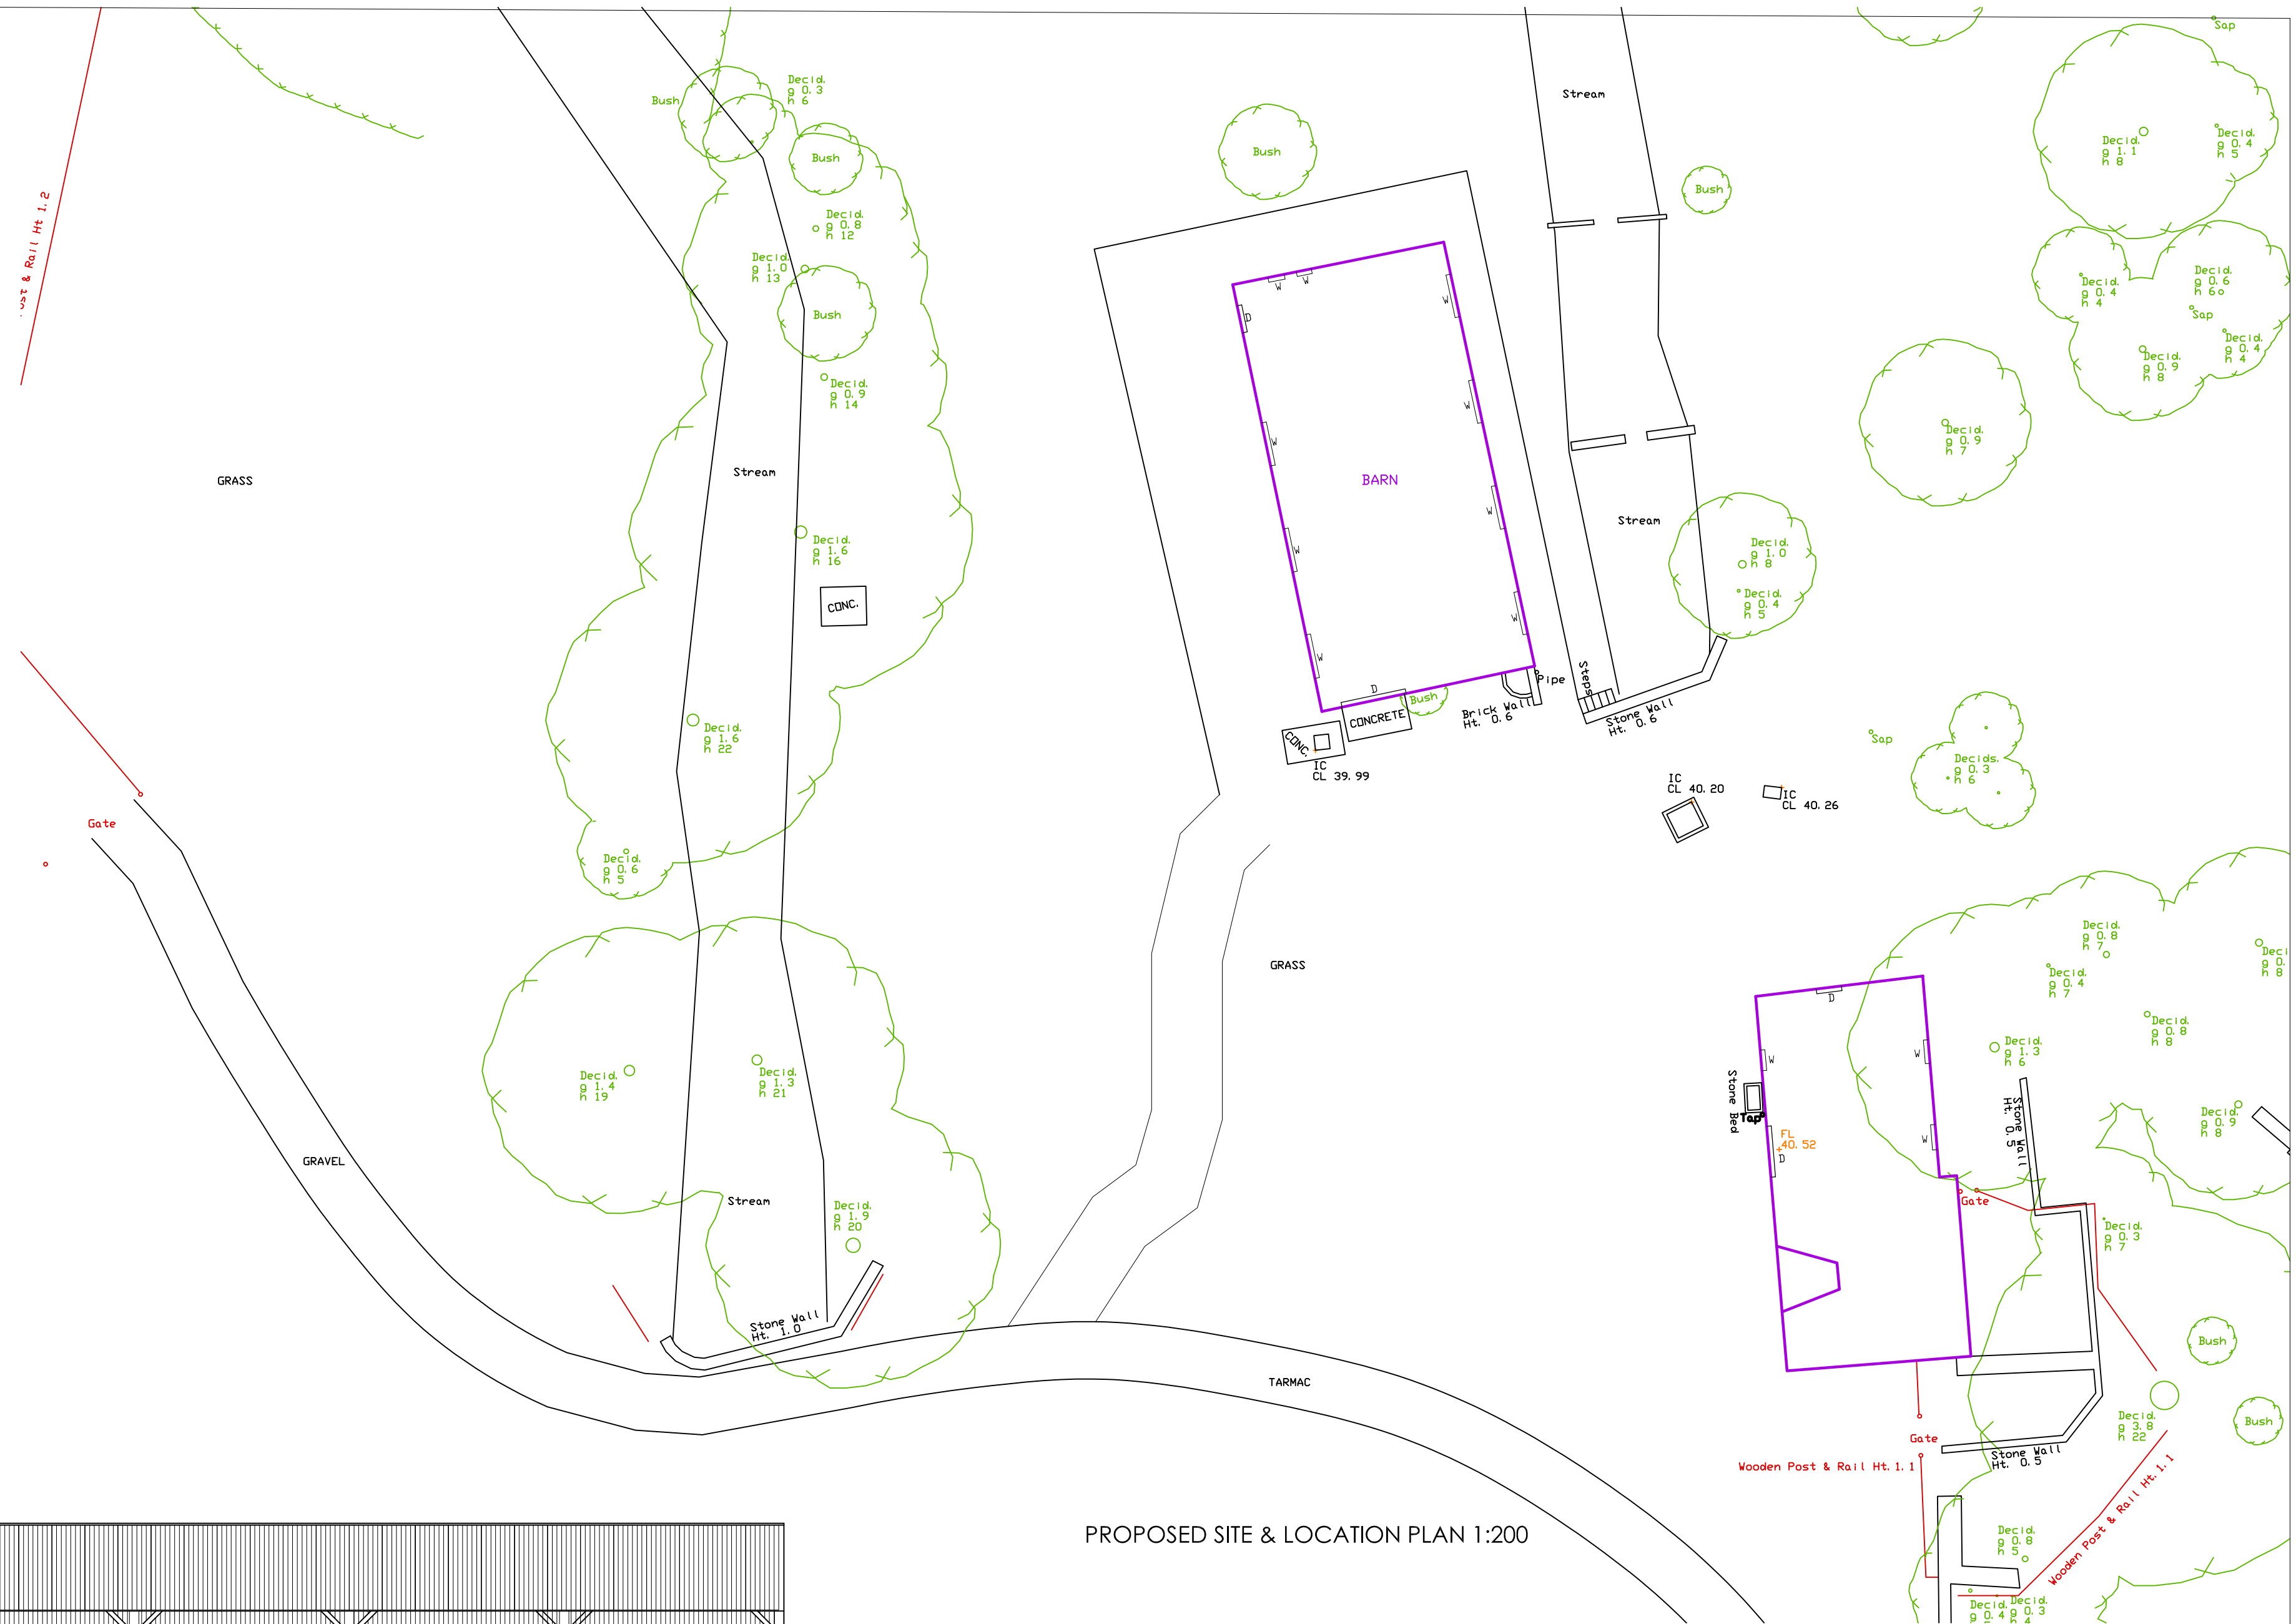

PROPOSED SITE & LOCATION PLAN 1:200

DRAWING DESCRIPTION			
Permitted Development Barn Existing Plans and Elevations			
JOB TITLE			
LOW MILL FARM			
CLIENT			
MR & Mrs R Taylor			
DRAWN BY		SCALE 1:100, 1:200 @ A1	
DATE NOV 2017		DRAWING NO. 125/00-01	
CHECKED		REVISION C	

