


Revision		Date	Drawn	Checked
	First Issue			
A	Revised following email comments on the 13th November 2021	16/11/2021	ACH	JH
B	Revised following email comments	16/11/2021	ACH	
C	Revised following email comments from the client on the 22nd November	25/11/2021	ACH	
D	Revised following planning officers comments	10/12/2021	ACH	
E	Revised following discussions with the planning officer	14/01/2022	ACH	




North Elevation
1 : 50

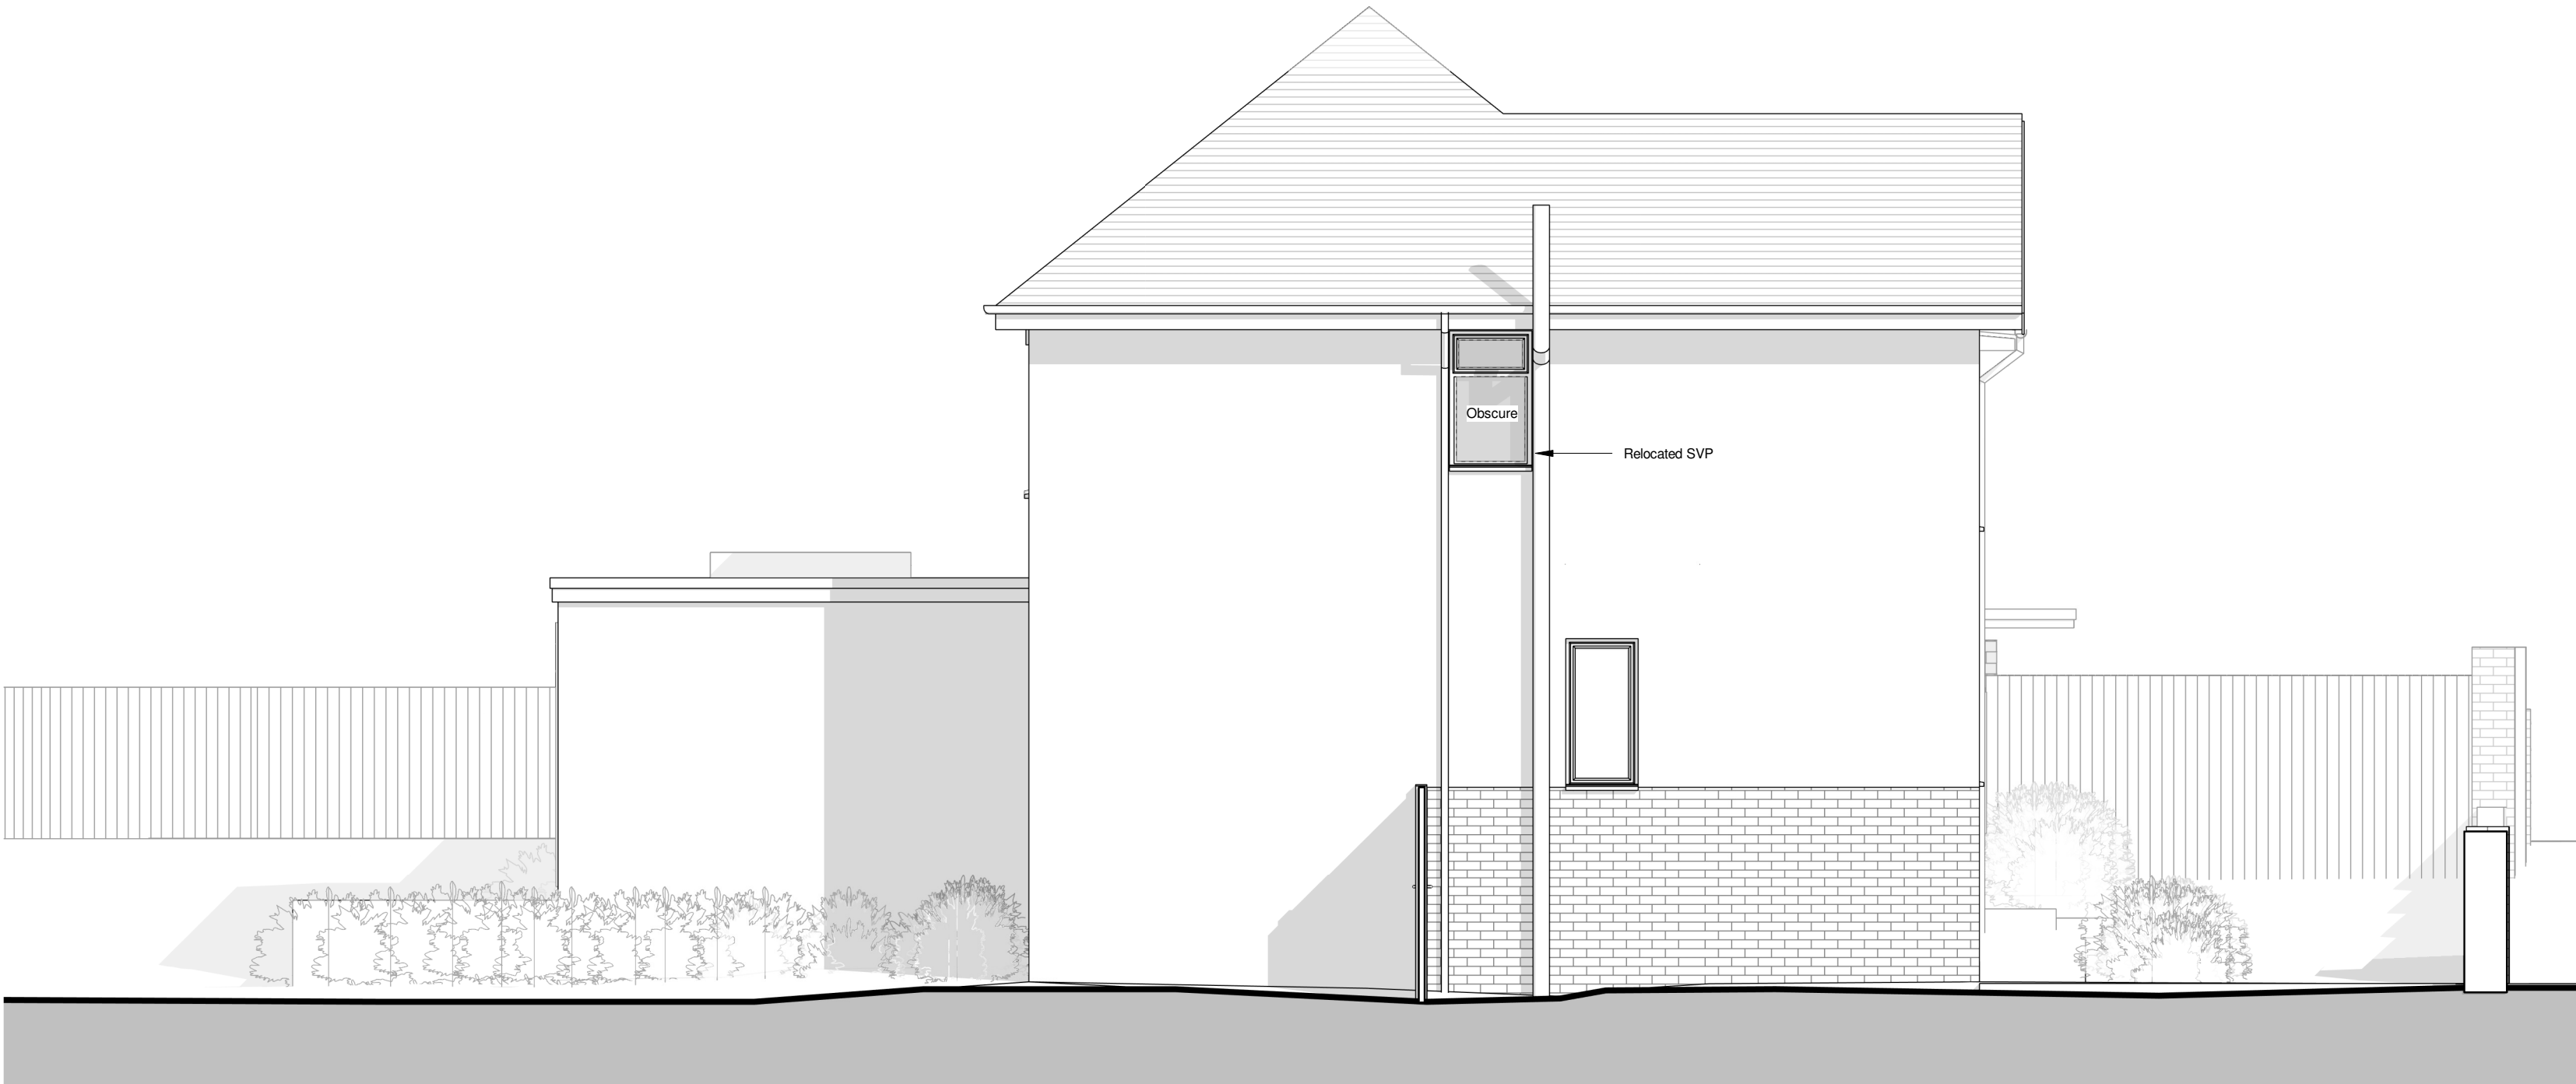

East Elevation
1 : 50



South Elevation
1 : 50

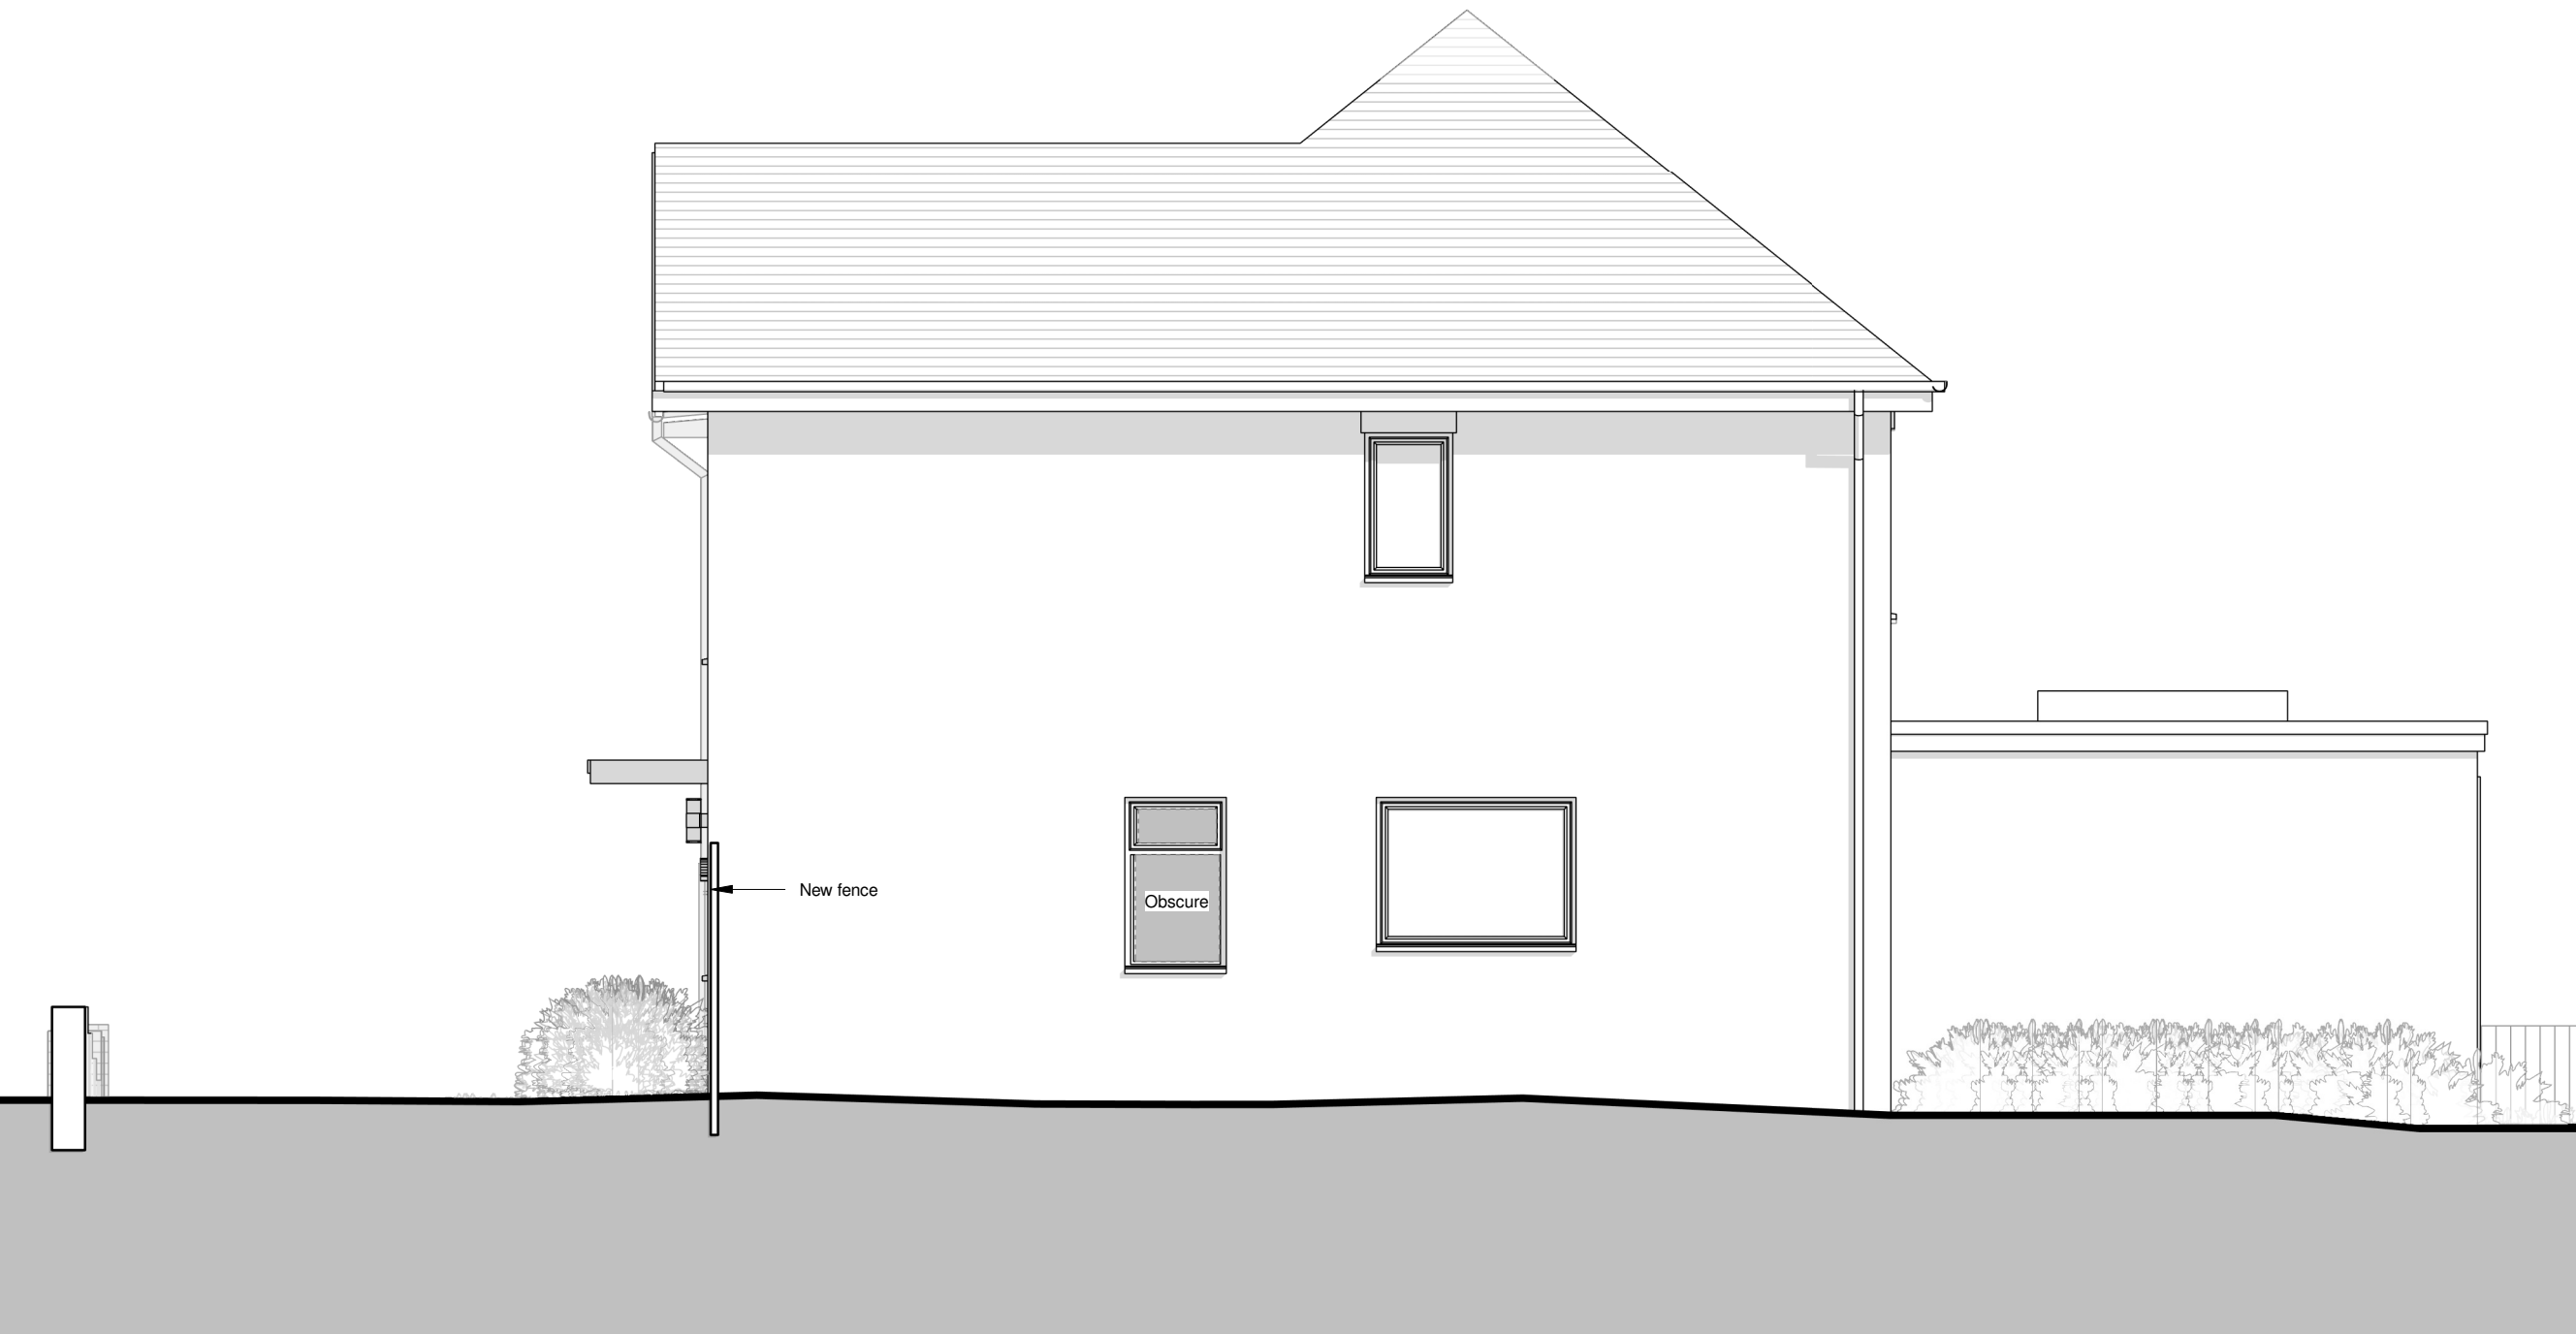

West Elevation
1 : 50



www.birchgrovearchitecture.com				
amy.hirst@birchgrovearchitecture.com				
	Drawn	Date	Scale	Revision
	ACH	13/11/2021	1 : 50 @ A1	E
Client	Jack Lycett			
Project	52 Kensington Road, S75 2SS			
Title	Concept 1 Elevations			
Dwg No.	21_31 - 06			
© COPYRIGHT EXISTS ON THE DESIGNS AND INFORMATION SHOWN ON THIS DRAWING. The Contractor must verify all dimensions on site before making shop drawings or commencing work of any kind. No dimensions to be scaled from this drawing. Architect to be notified of any discrepancies in dimensions immediately.				