




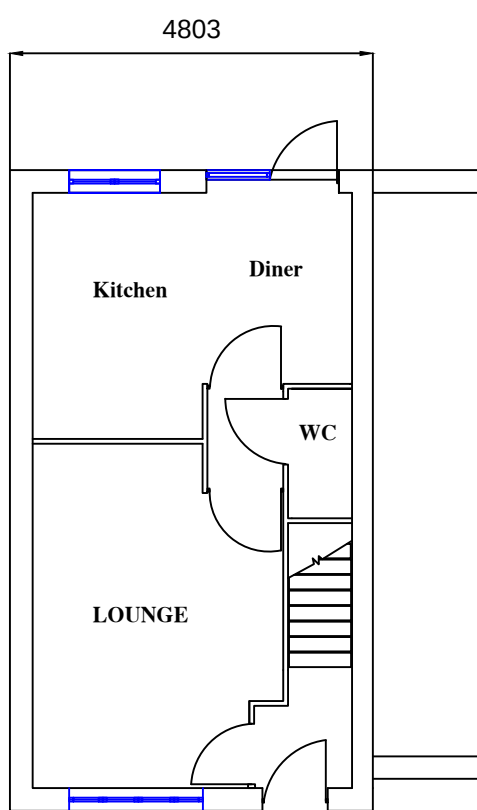


Current Ground Floor Layout

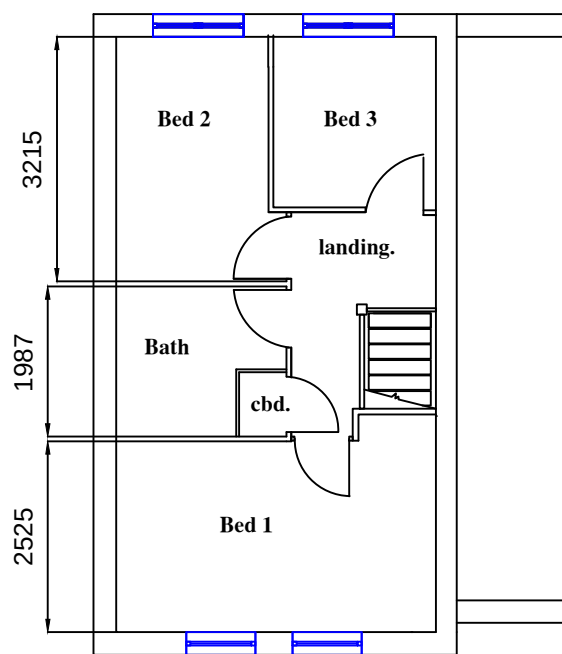


Current First Floor Layout

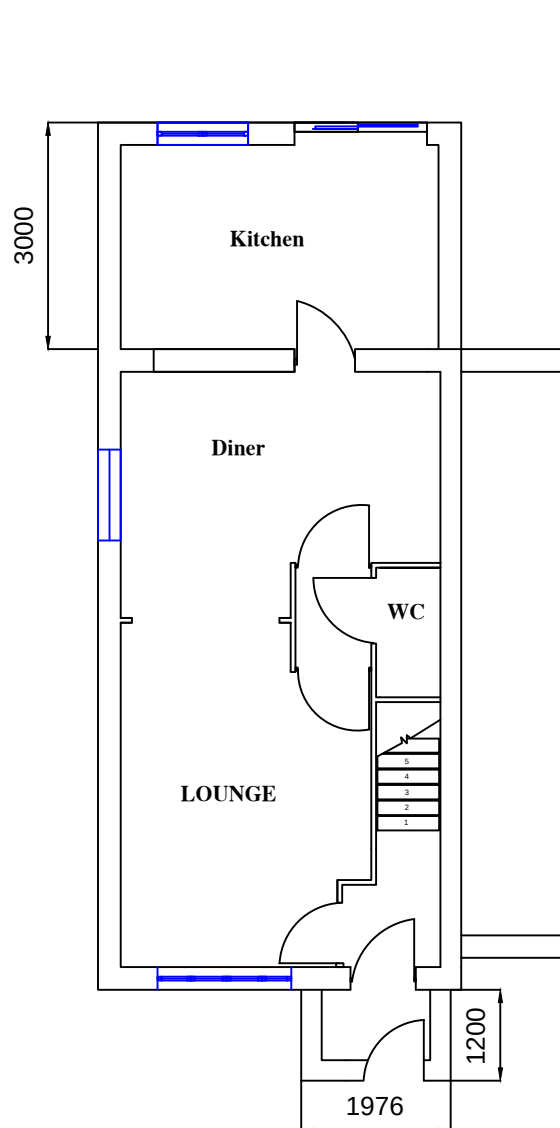


Proposed Ground Floor Layout

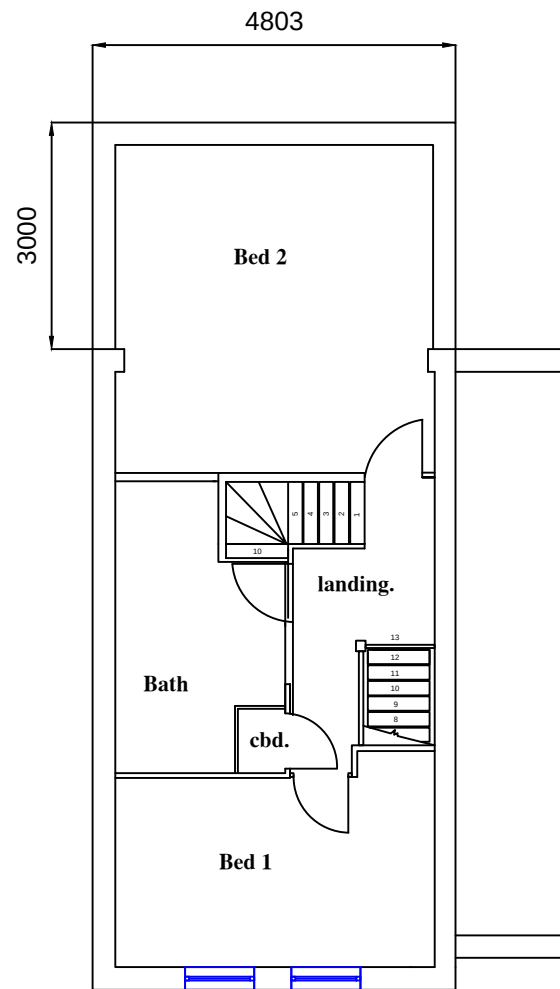


Proposed First Floor Layout

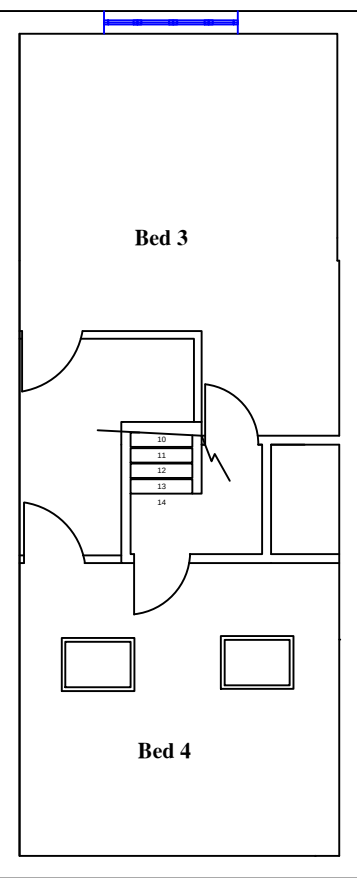


Proposed Attic Layout

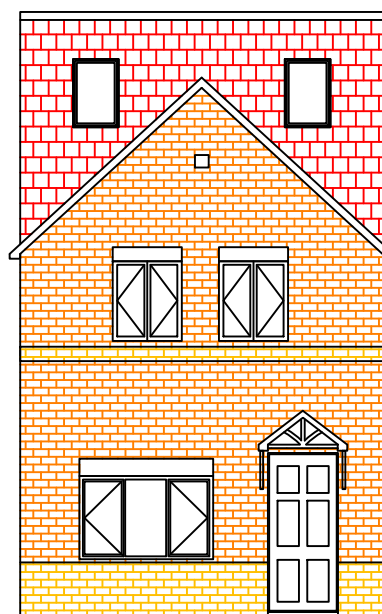


Current Front Elevation

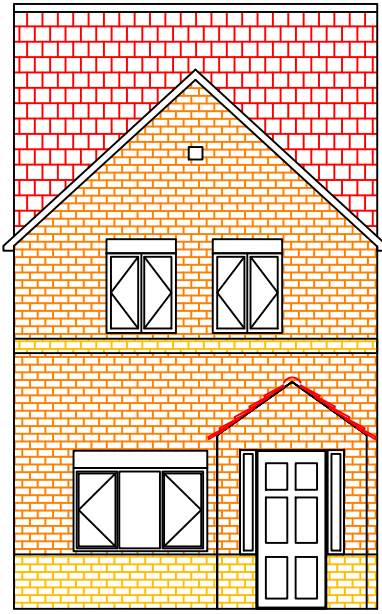


Proposed Front Elevation

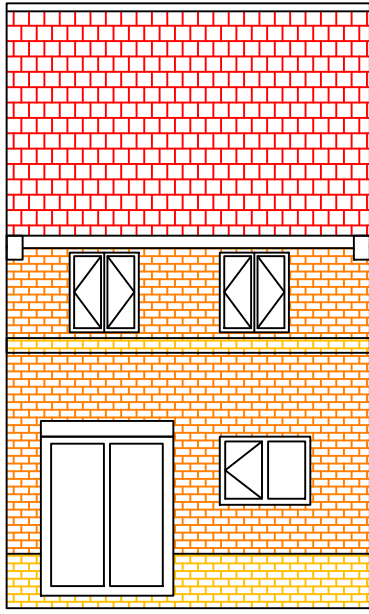


Current Rear Elevation

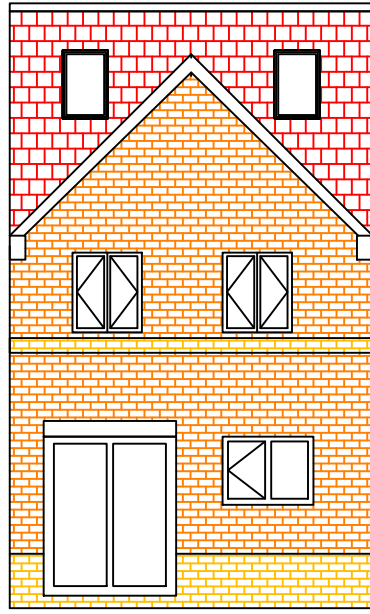


Proposed Rear Elevation

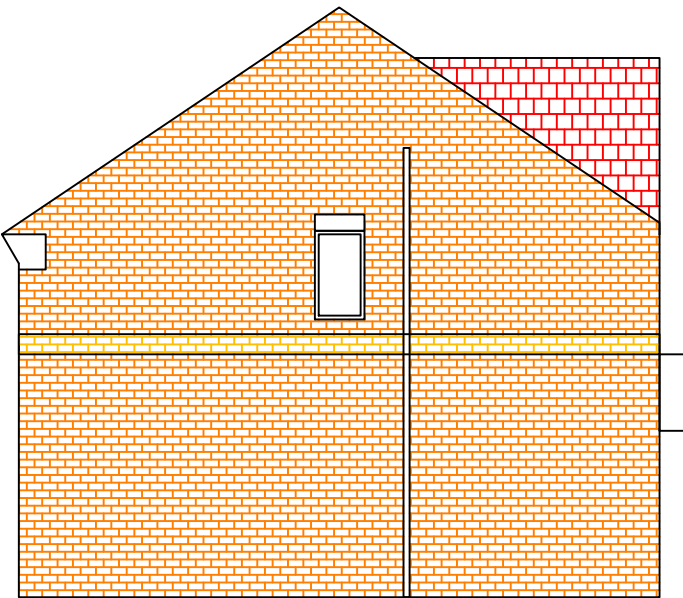


Current South Elevation

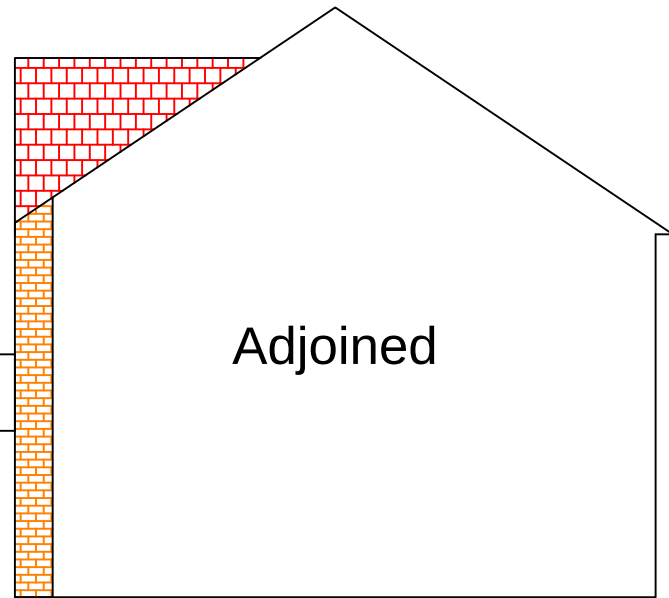


Current North Elevation

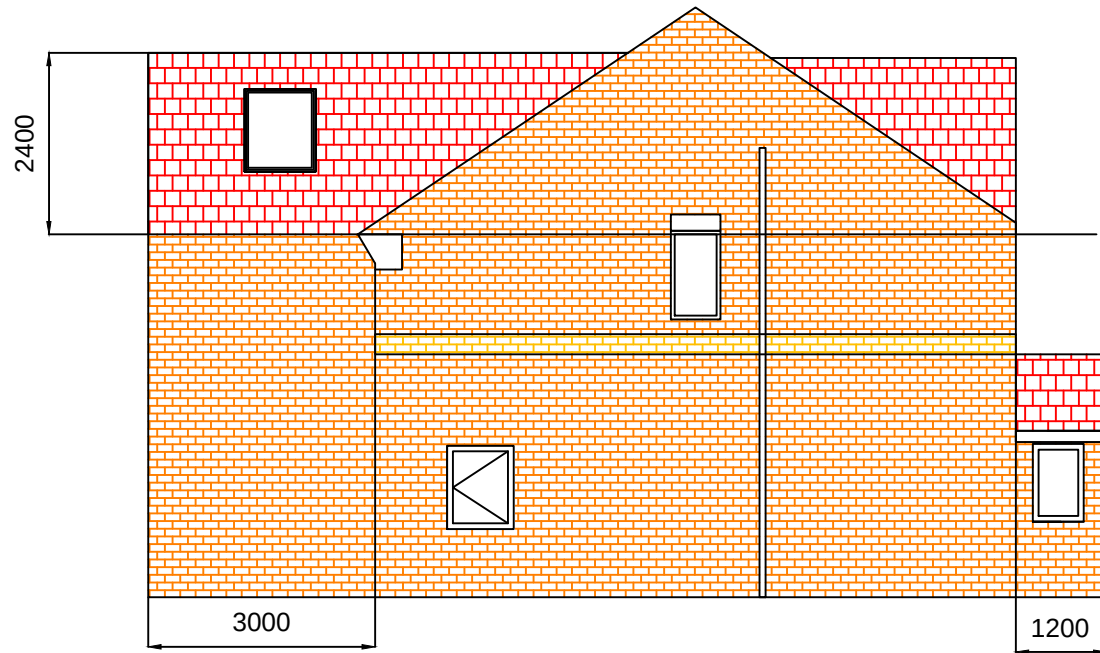


Proposed South Elevation

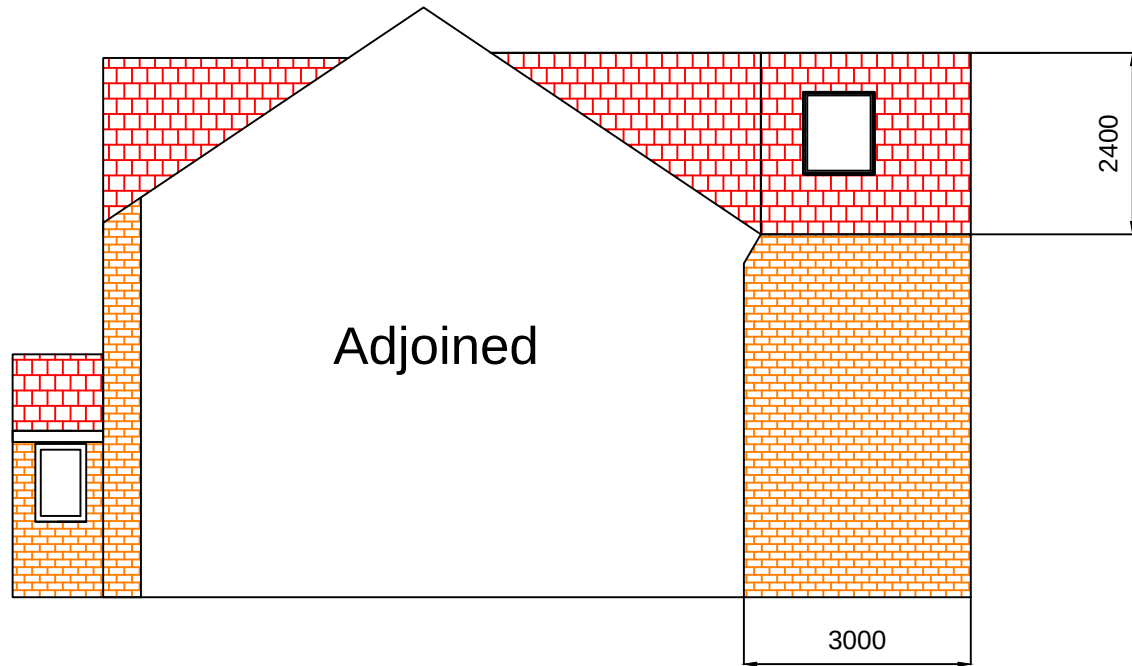

Proposed North Elevation

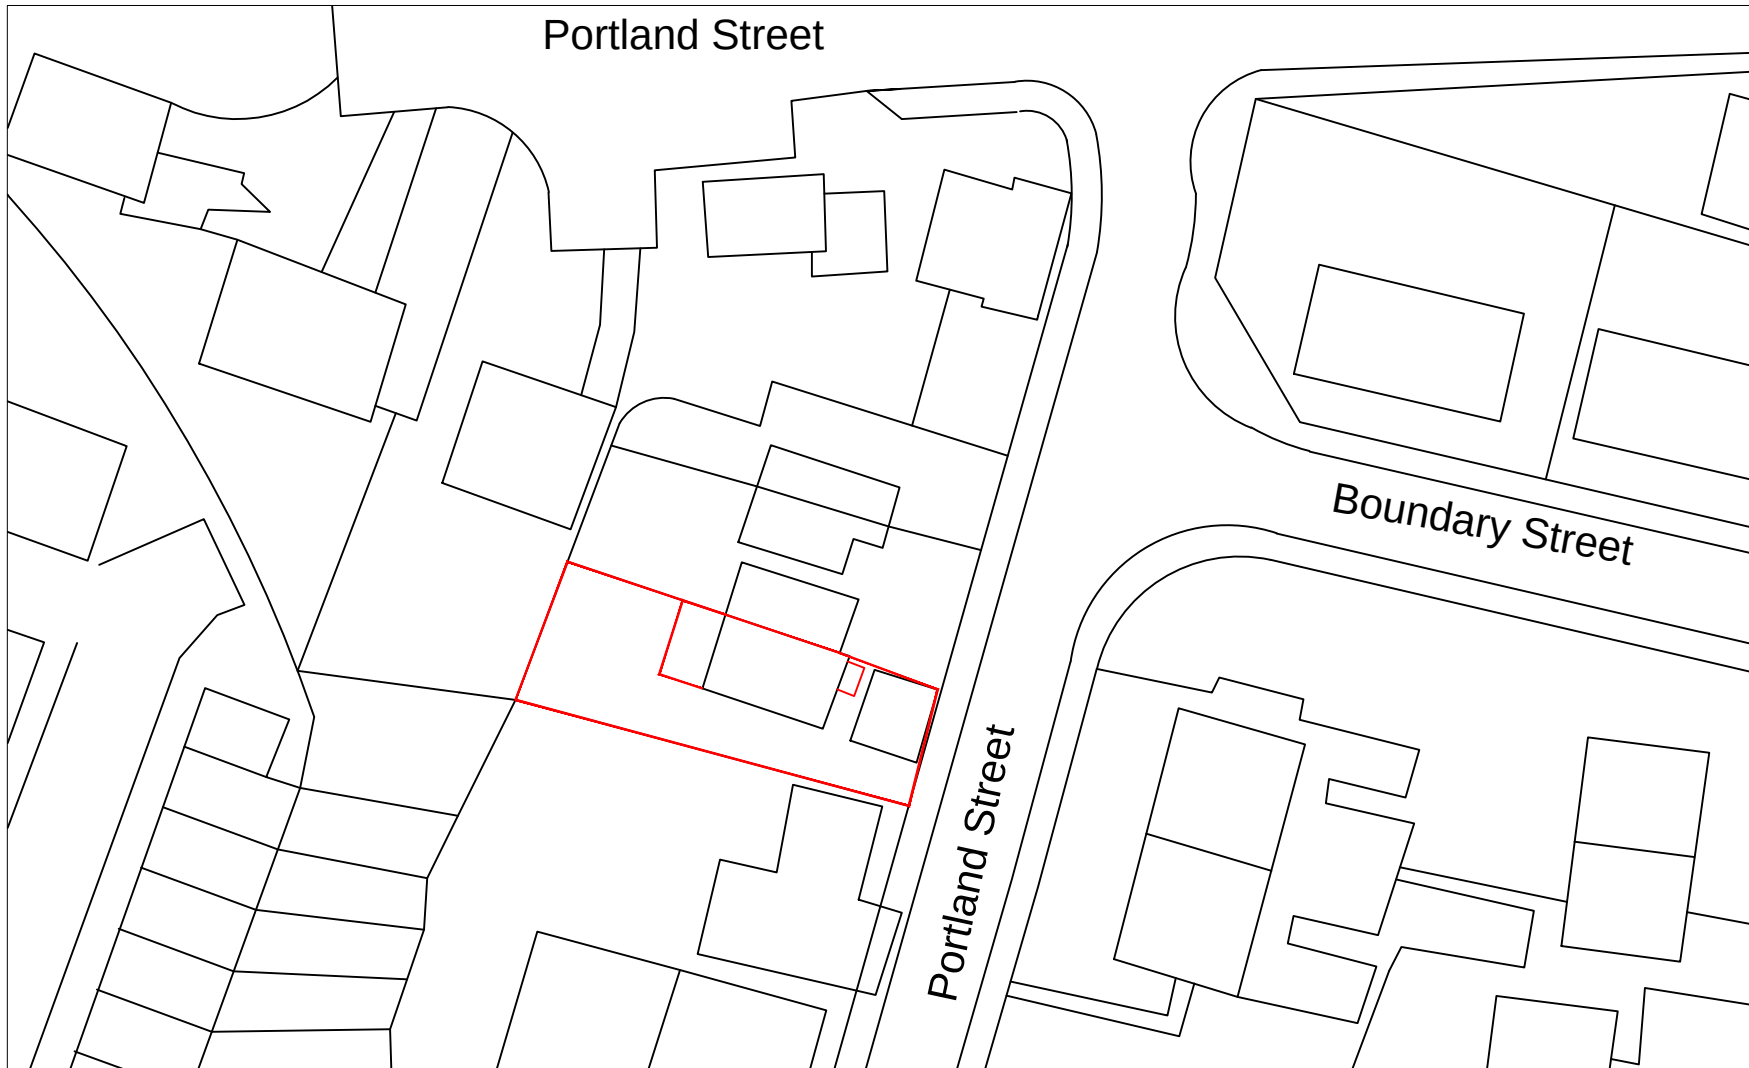

Block Plan 1:500

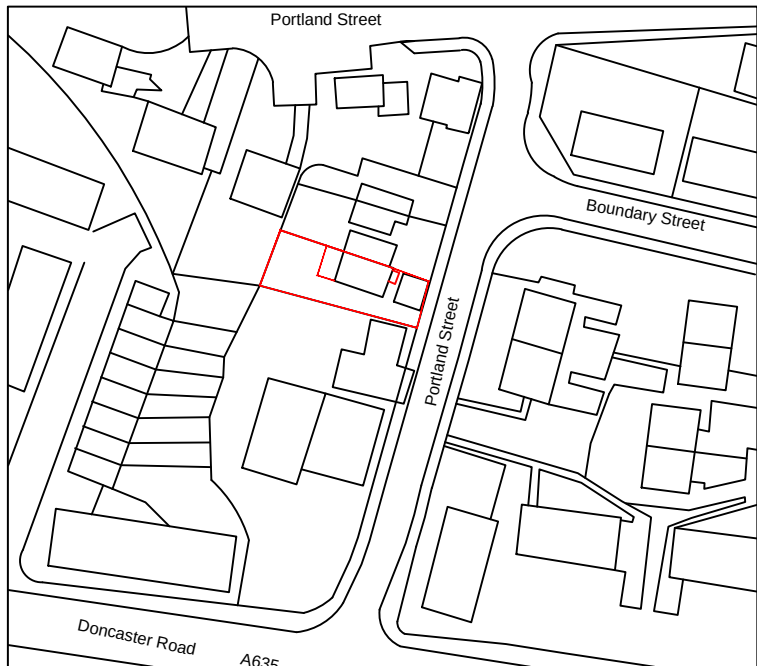

Location Plan 1:1250

General Construction Notes

Rev.	By	Amendments	Date
A	SC	Rear roof lowered and window removed.	2/14

Lee Vickers,
21 Portland Street,
Barnsley,
S703QT

Project			
HOUSE EXTENSION PLAN.			
Drawing title			
Planning Drawings			
Scale	Drawn	Checked	Date
1:100	SC	HD	11/09 /13
Drawing No.	Revision	File	
HD/Sept/NC/SC1	A		