


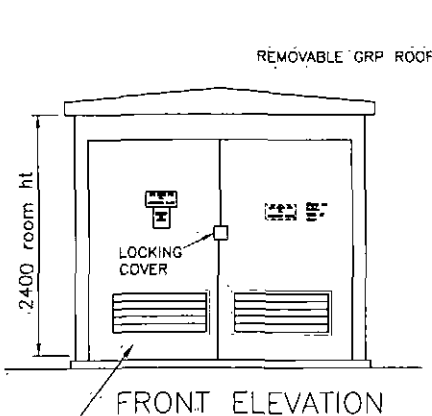
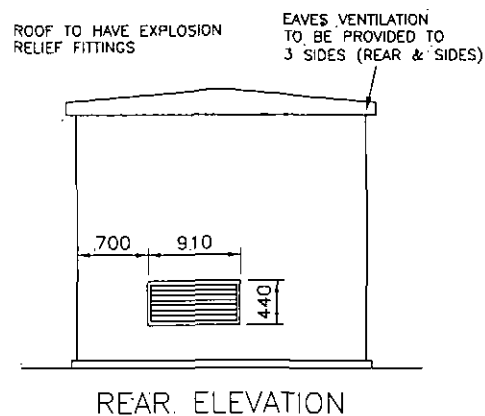
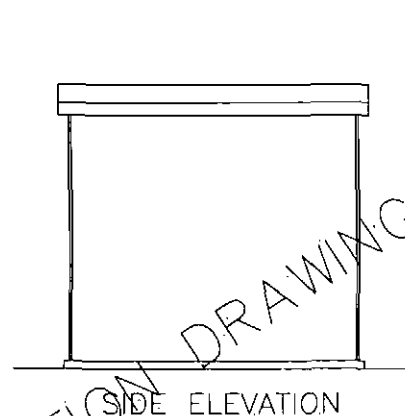
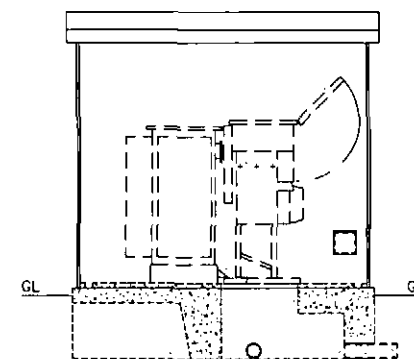


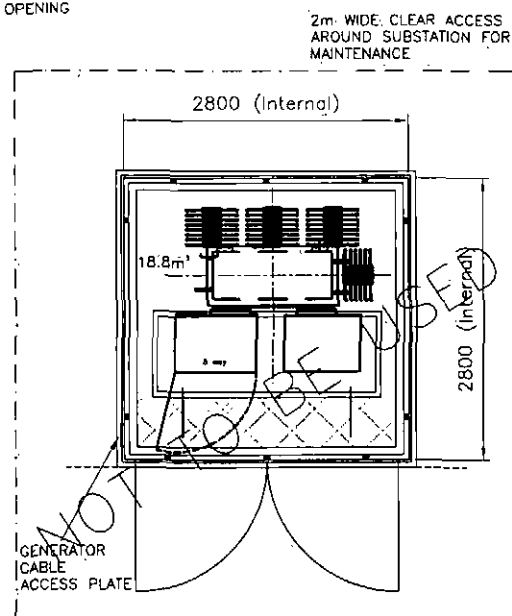


SUBSTATION DOORS TO MEET SPECIFICATION WITH VENTILATION OPENINGS, IN 2590x2400mm HIGH BRICKWORK OPENING

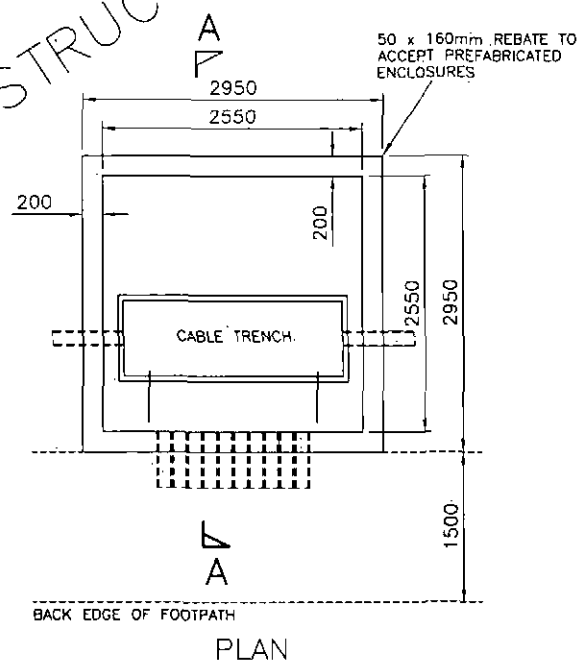


|                           |                  |                                                            |       |
|---------------------------|------------------|------------------------------------------------------------|-------|
| <b>NORTHERN POWERGRID</b> |                  | Lloyds Court, 78 Grey Street, Newcastle Upon Tyne, NE1 6AF |       |
| Manufacturer Details      |                  | RESTRICTED SITE                                            |       |
| Sheet No. 1               | Scale AS SHOWN   | UPTO 800kVA UDE (5 WAY LV) IN PREFABRICATED ENCLOSURE      |       |
| Prepared By TD            | Grid Reference   | Document Details                                           |       |
| Revised                   | Ref No. C1004507 | GENERAL ARRANGEMENT / PLAN & ELEVATIONS                    |       |
| Date Issued 12.12.11      | Checked By CD    | Revision 0                                                 | Notes |

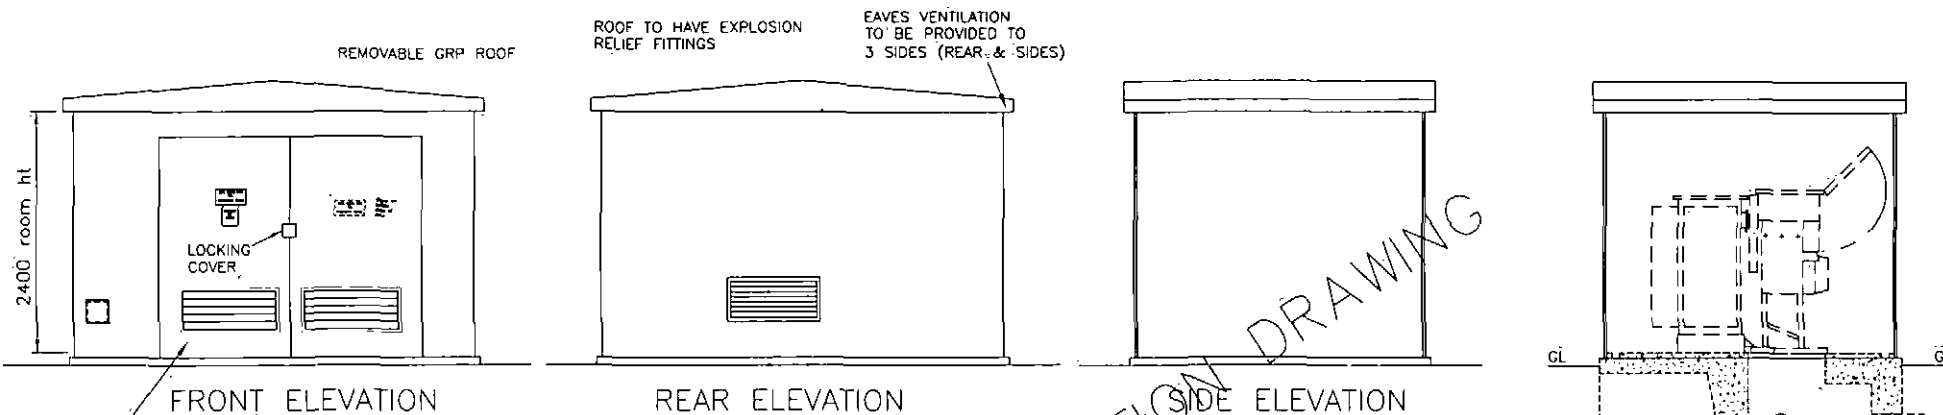

SUBSTATION DOORS TO MEET SPECIFICATION WITH VENTILATION OPENINGS, IN 2590x2400mm HIGH BRICKWORK OPENING

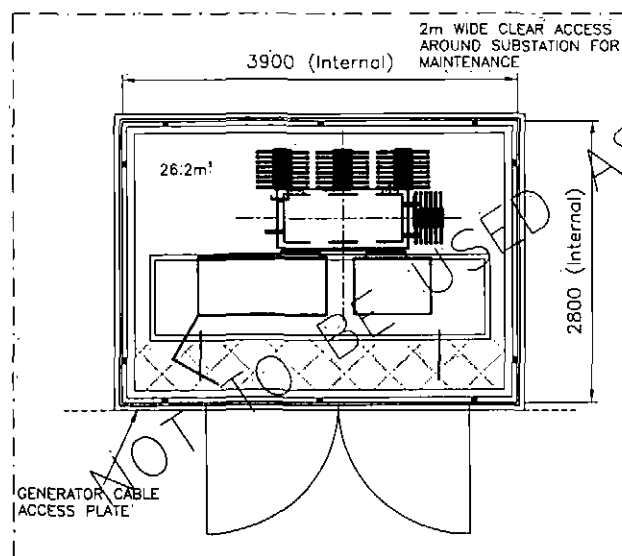


ELECTRICAL LAYOUT

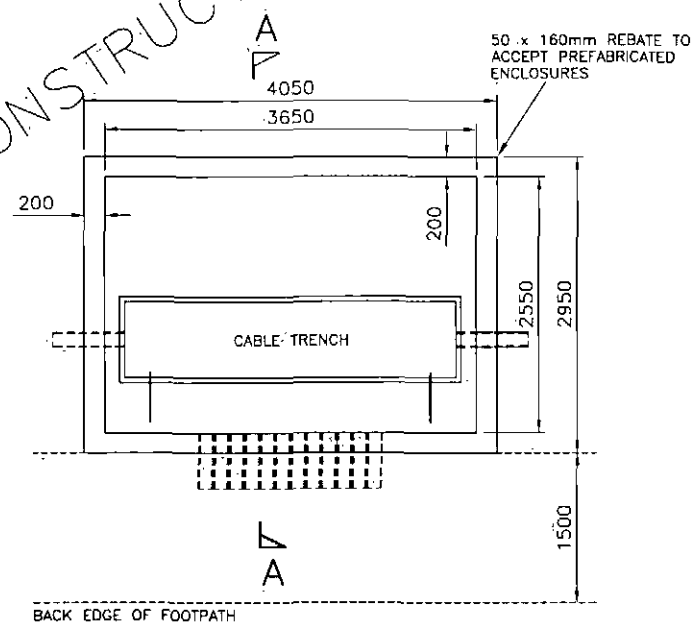


PLAN


|                           |                |                                                            |                      |
|---------------------------|----------------|------------------------------------------------------------|----------------------|
| <b>NORTHERN POWERGRID</b> |                | Lloyds Court, 78 Grey Street, Newcastle Upon Tyne, NE1 6AF |                      |
| Manufacturer Details      |                | 800 - 1000kVA UDE PREFABRICATED ENCLOSURE                  |                      |
| Sheet No.                 | Scale          | Document Details                                           |                      |
| 1                         | AS SHOWN       |                                                            |                      |
| Prepared By               | TD             | GENERAL ARRANGEMENT / PLAN & ELEVATIONS                    |                      |
| Revised                   | Grid Reference | Ref No.                                                    | Historic Drawing No. |
|                           |                | C993892                                                    |                      |
| Date Issued               | Checked By     | Revision                                                   | Notes                |
| 14.11.11                  | CD             | A                                                          |                      |

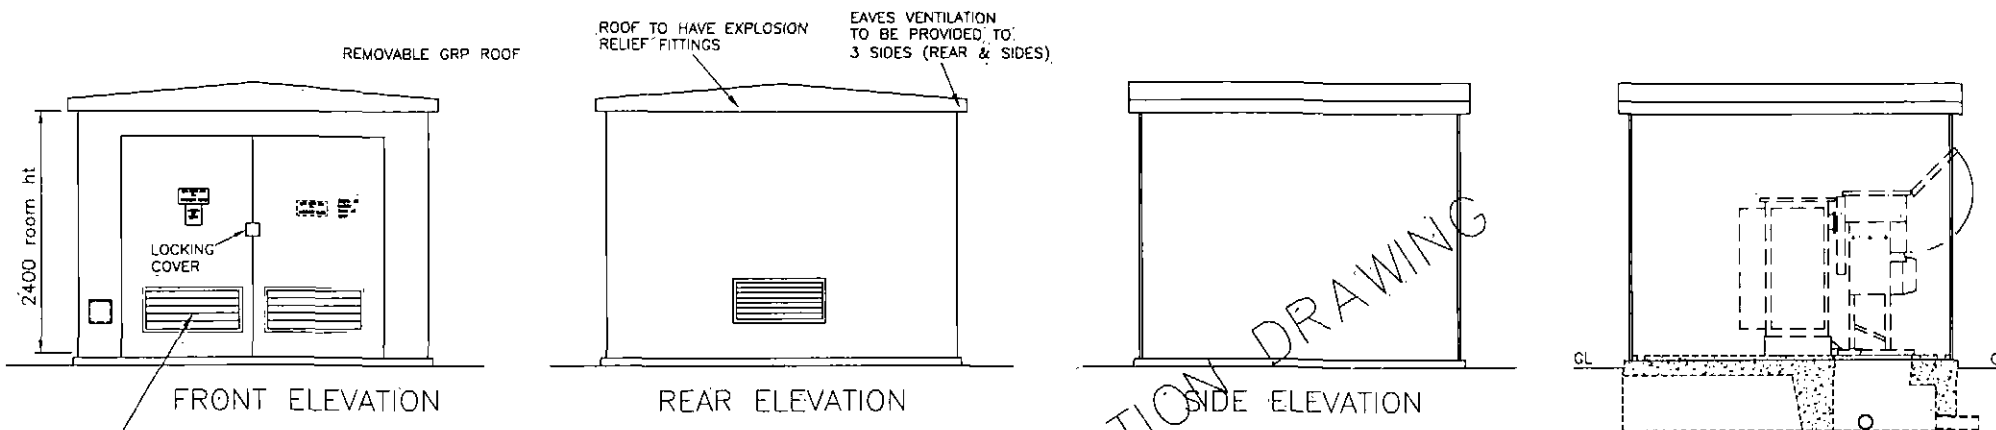

SUBSTATION DOORS TO MEET SPECIFICATION WITH VENTILATION OPENINGS, IN 2590x2400mm HIGH BRICKWORK OPENING

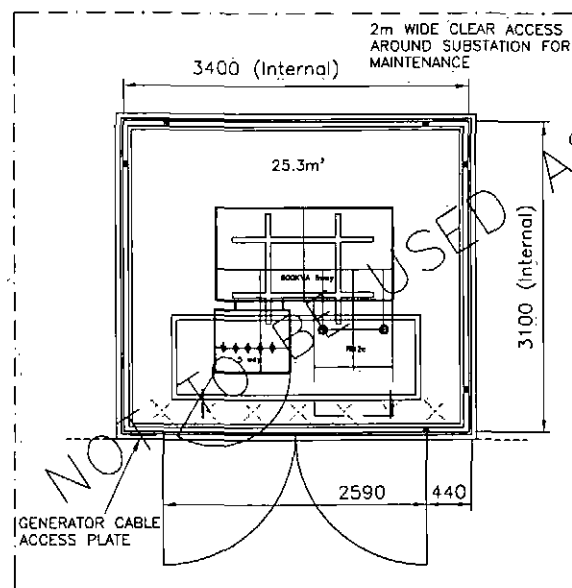

ELECTRICAL LAYOUT

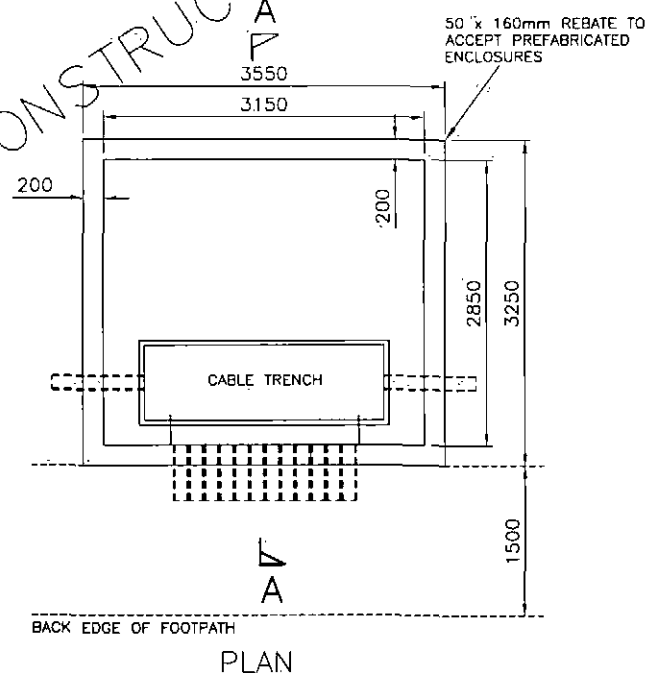

|                           |                |                                                            |                      |
|---------------------------|----------------|------------------------------------------------------------|----------------------|
| <b>NORTHERN POWERGRID</b> |                | Lloyds Court, 78 Grey Street, Newcastle Upon Tyne, NE1 6AF |                      |
| Manufacturer Details      |                | 315 - 500kVA UDE IN PREFABRICATED ENCLOSURE                |                      |
| Sheet No.                 | Scale          |                                                            |                      |
| 1                         | AS SHOWN       |                                                            |                      |
| Prepared By               | TD             | Document Details                                           |                      |
| Revised                   | Grid Reference | GENERAL ARRANGEMENT / PLAN & ELEVATIONS                    |                      |
| Date Issued               | Checked By     | Ref No.                                                    | Historic Drawing No. |
| 14.11.11                  | CD             | C993890                                                    |                      |
|                           |                | Revision                                                   | Notes                |
|                           |                | A                                                          |                      |