




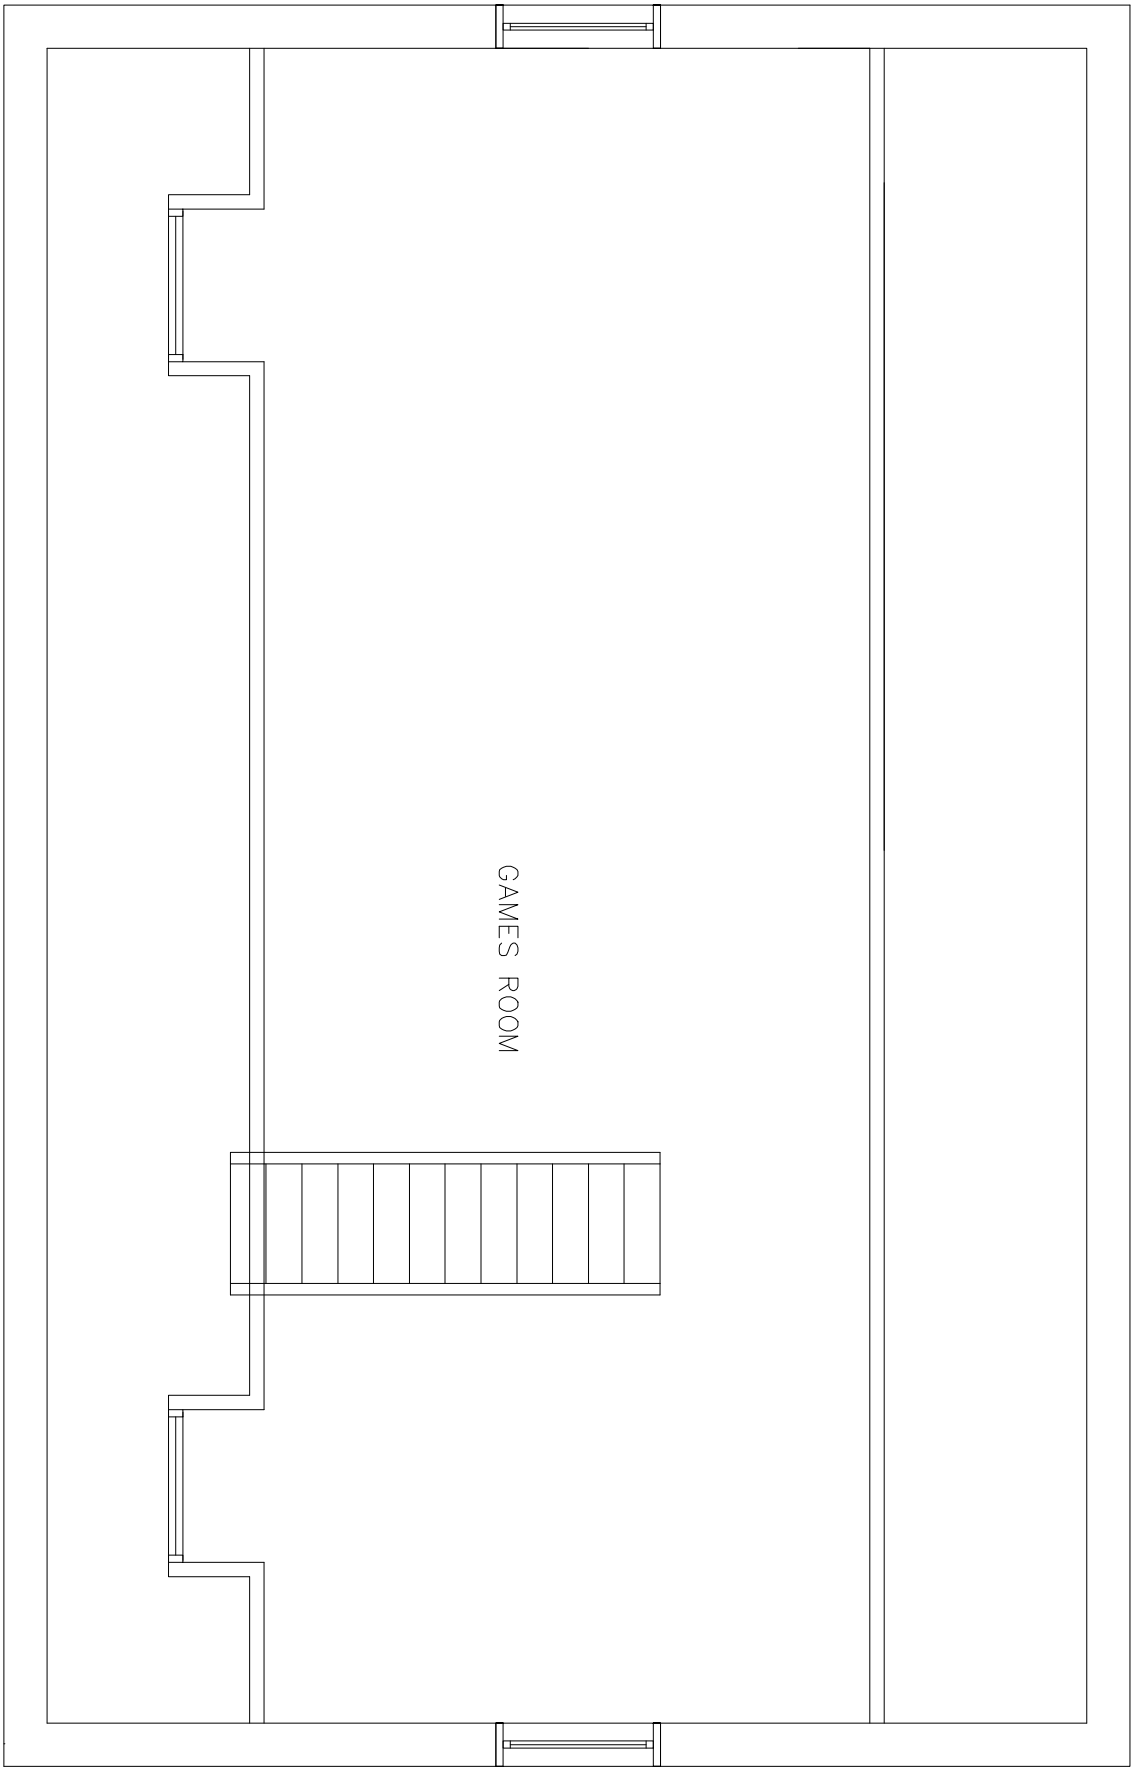


PROPOSED FIRST FLOOR PLAN

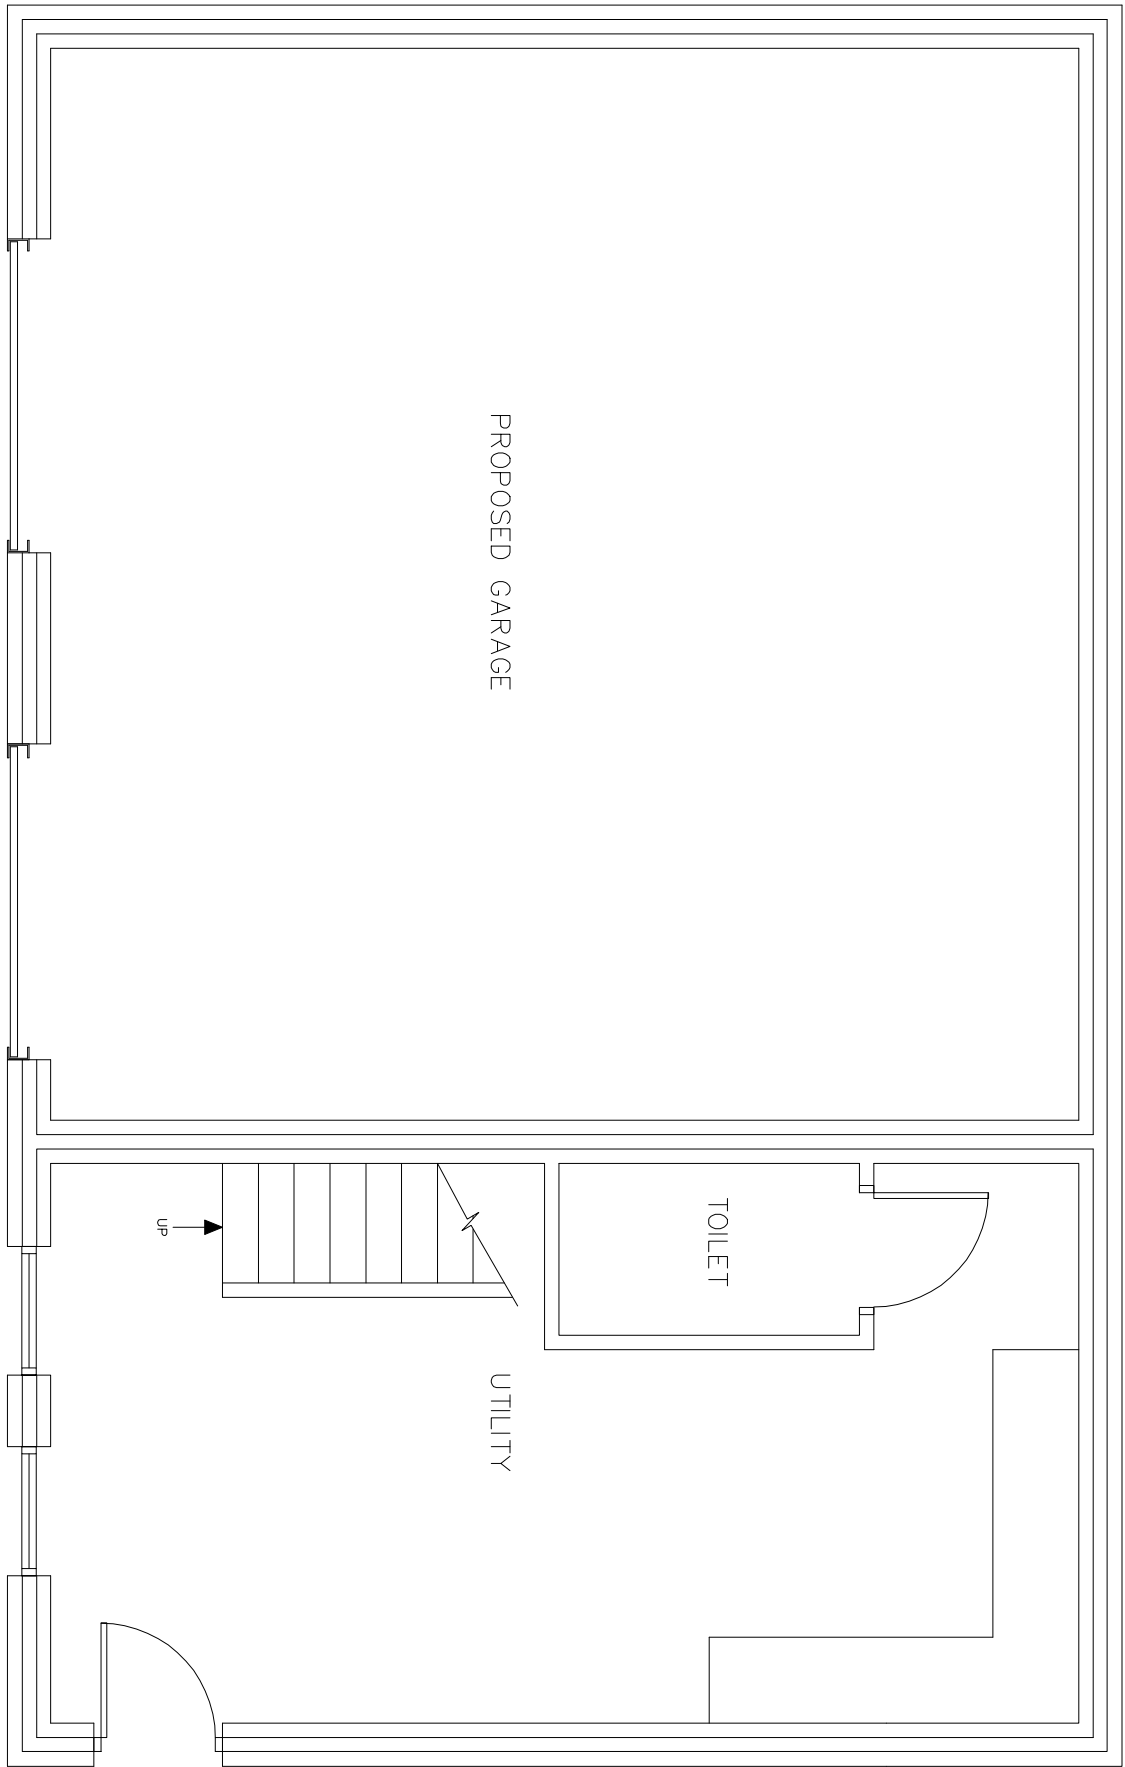


PROPOSED GROUND FLOOR PLAN

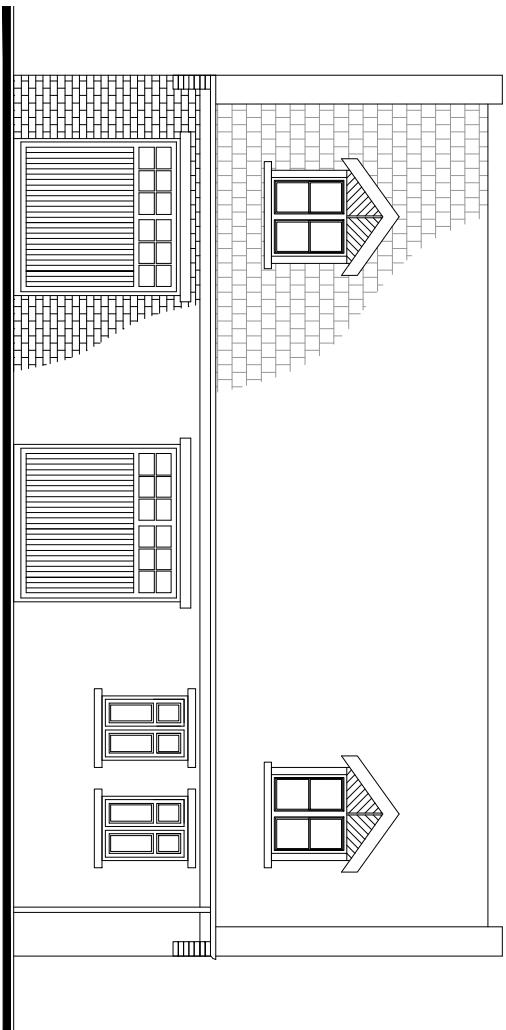


PROPOSED FRONT ELEVATION

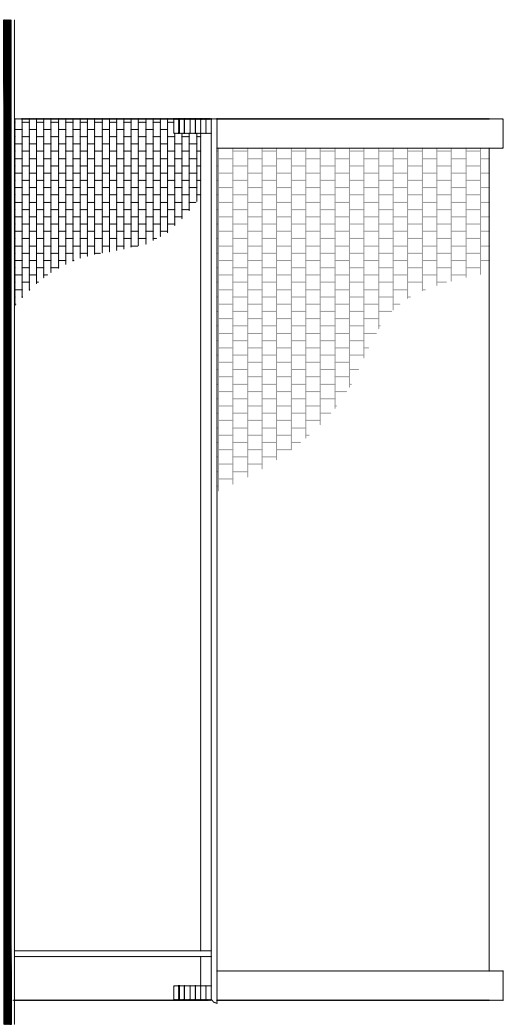

PROPOSED REAR ELEVATION

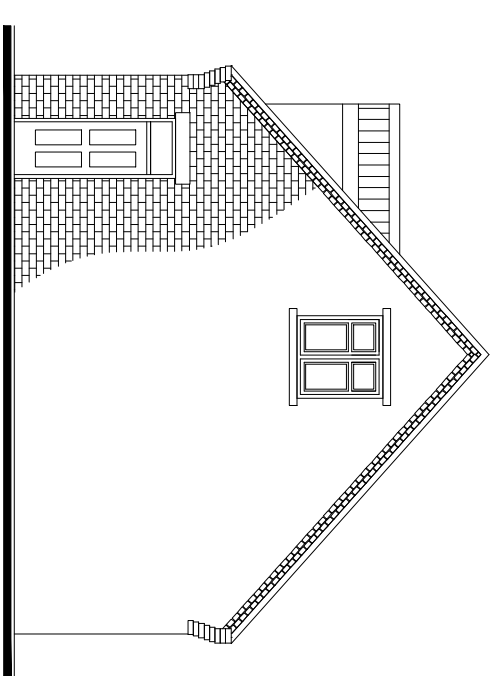

PROPOSED SIDE ELEVATION

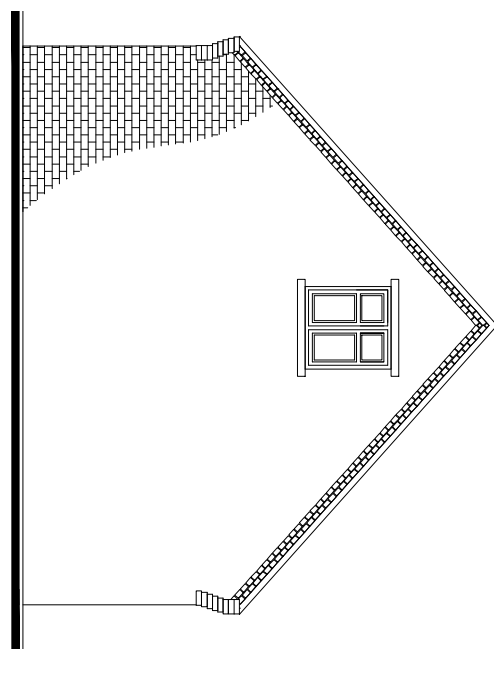

PROPOSED SIDE ELEVATION

KENNEDY
DESIGN LTD.
KAYLEIGH ROAD
SOUTHAMPTON
SOUTH HAMPSHIRE
SO9 4NN
TEL: 01703 604000
FAX: 01703 604001
EMAIL: info@kennedydesign.co.uk
www.kennedydesign.co.uk

CLIENT: Mr & Mrs T. Iles

PROJECT: Southfield Lane
Turnhouse
SO9 0NN

TITLE: Proposed Plans and Elevations
Proposed Garage

SCALE: 1:100 @A2 DRAWN BY: ADB

JOB NUMBER: H09-03

DATE: 14-04-08

Rev:

Kennedy Design Ltd. Registered in England 4478922 V.A.T. Reg. No. 855 8917 02