


Notes:
All work to be carried out strictly in accordance with current Building Regulations and British Standard Codes of Practice.
All new timber to be treated with recommended fungicide and insect repellent to satisfaction of Local Building Inspector.
No projections over boundary.
Foundations:
Foundations to be concrete strip min 225 x 600mm, depth to be determined on site and agreed with Local Building Inspector




Plan

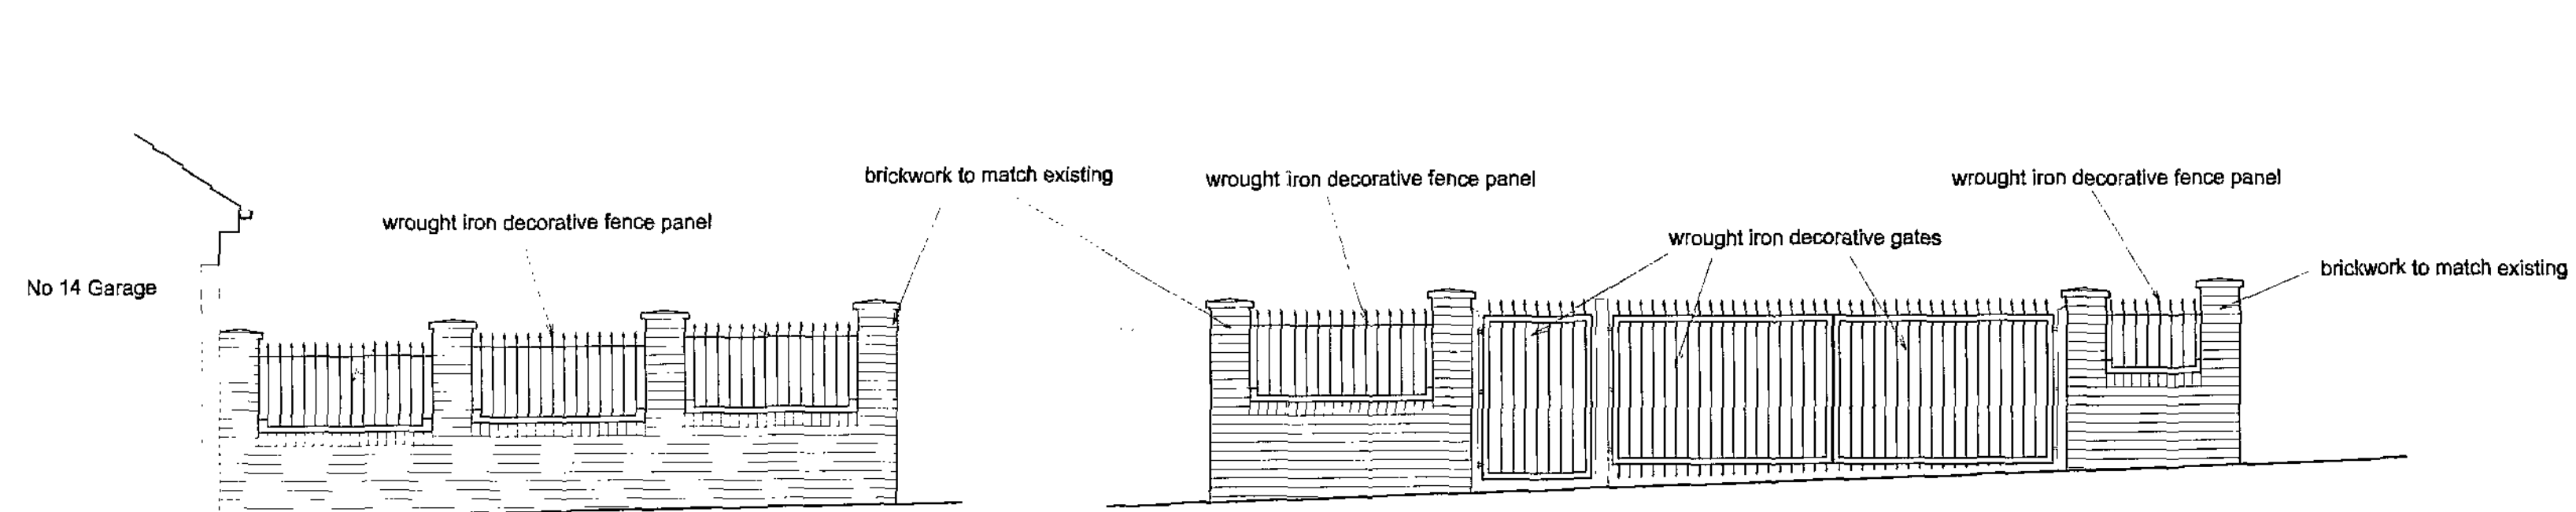

Side Elevation

Front Elevation

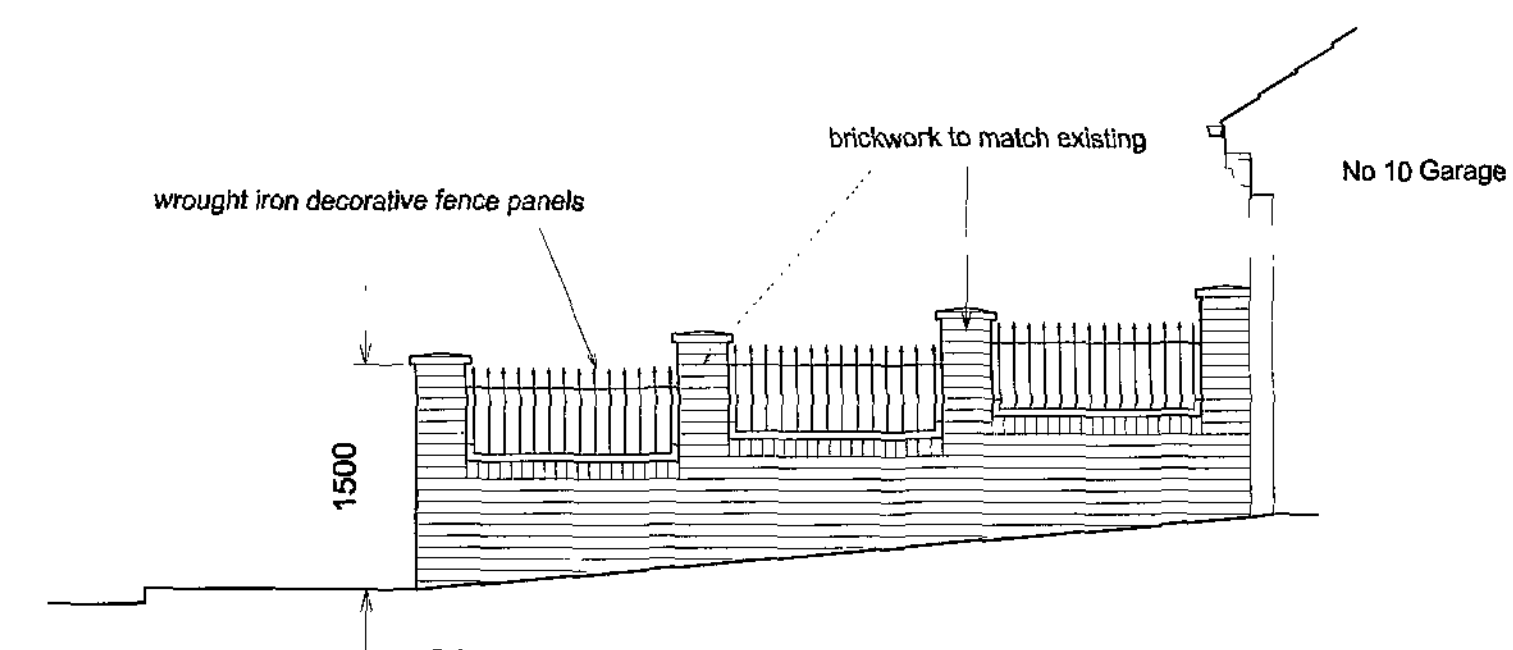

Side Elevation

Barnsley Borough Council
Borough Council
28 MAY 2009
Corporate Mail Room

Client
Mr & Mrs P Harper

Job Title
**Proposed Alterations
12 Long Cliffe Close
Shafton
Barnsley**

Drawing Title
Proposed Plan and Elevations

Scale	1:50	Drawn by	
Date	May 2009	Rev.	
Drawing No.	805-01		