




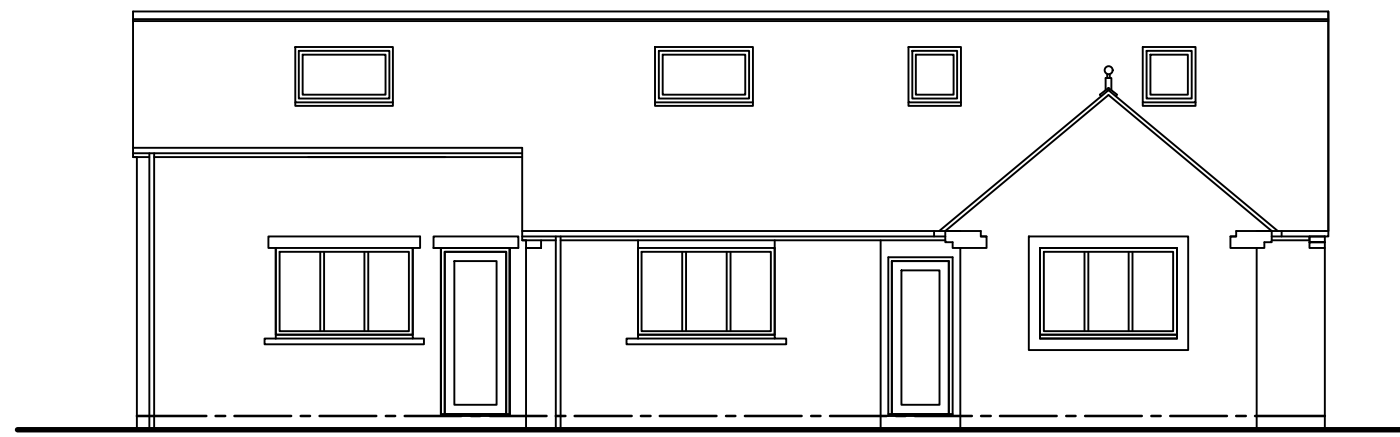


FRONT ELEVATION AS EXISTING 1:100

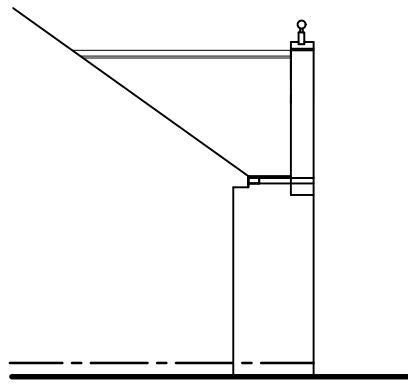


SIDE ELEVATION 1
AS EXISTING 1:100

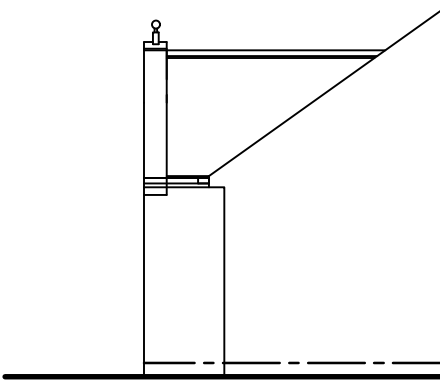


SIDE ELEVATION 2
AS EXISTING 1:100

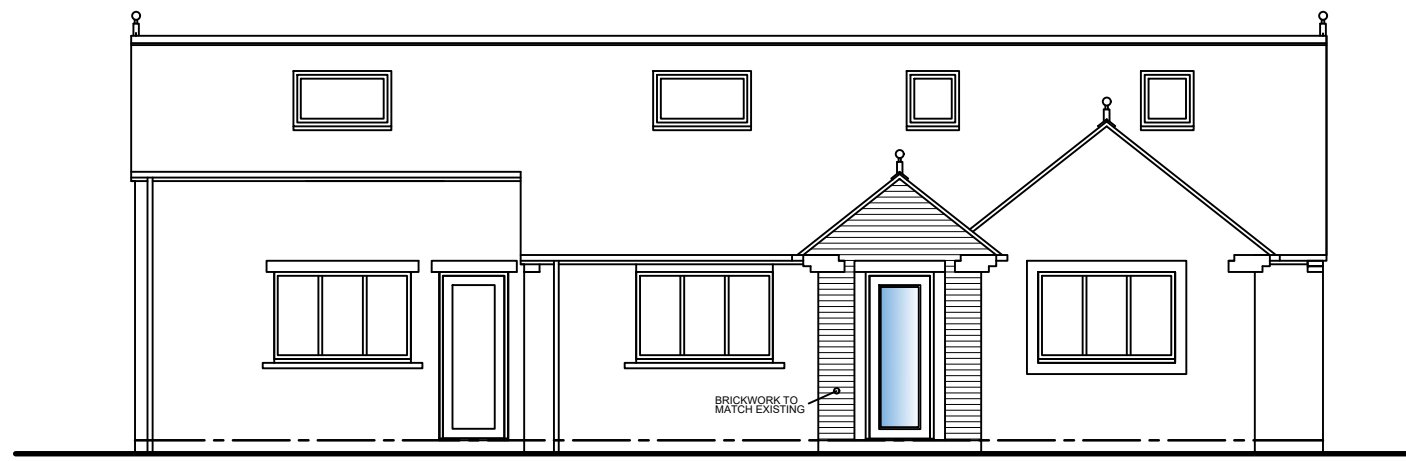


FRONT ELEVATION AS PROPOSED 1:100

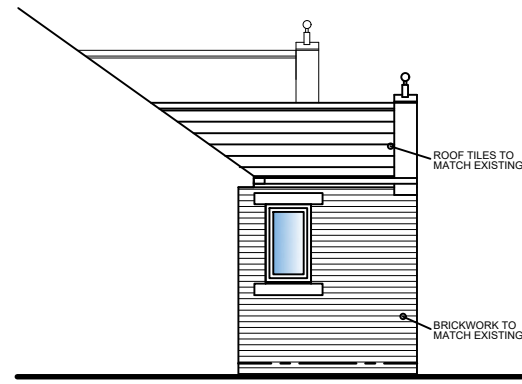


SIDE ELEVATION 1
AS PROPOSED 1:100

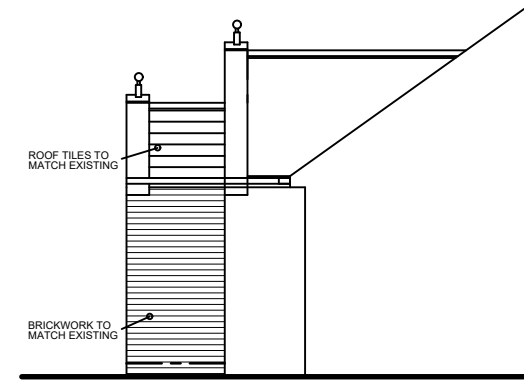



SIDE ELEVATION 2
AS PROPOSED 1:100

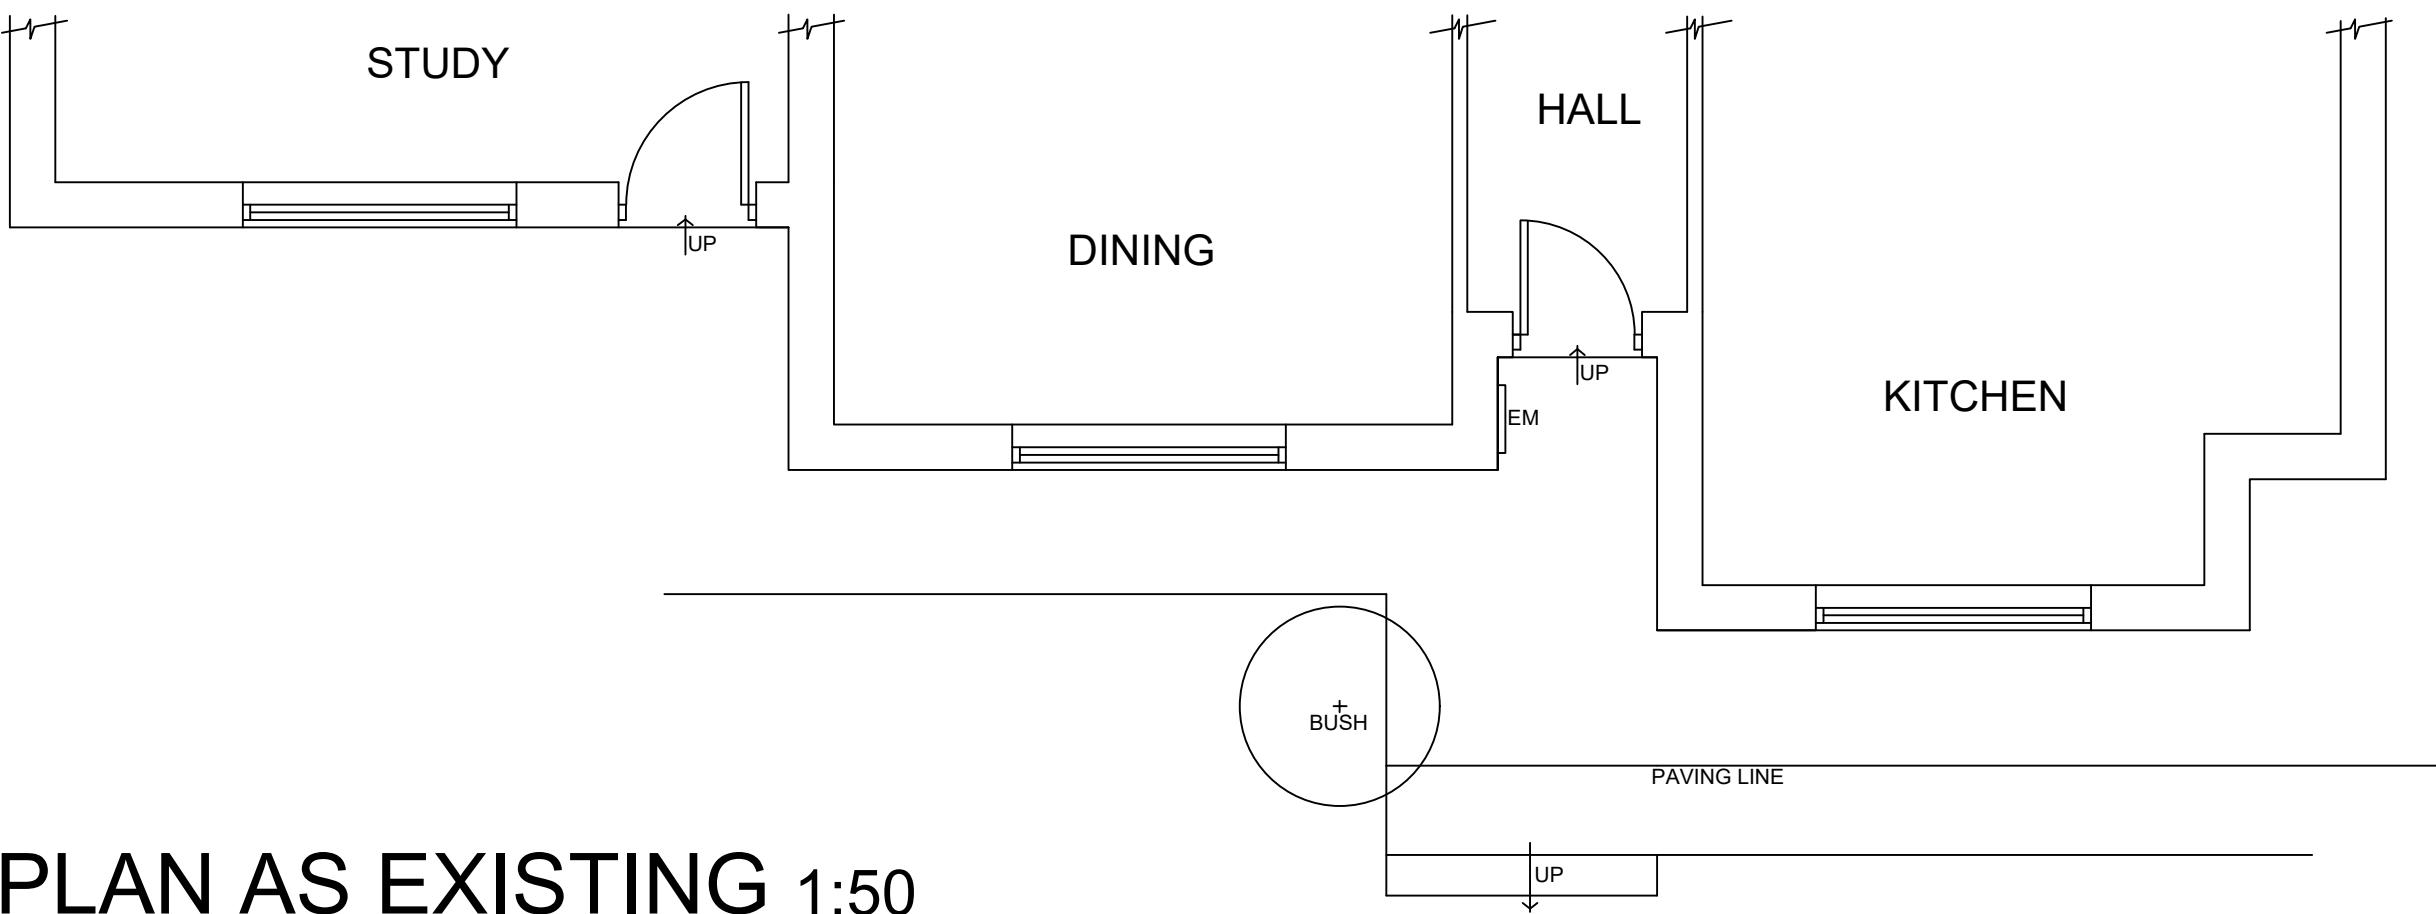


PLAN AS EXISTING 1:50

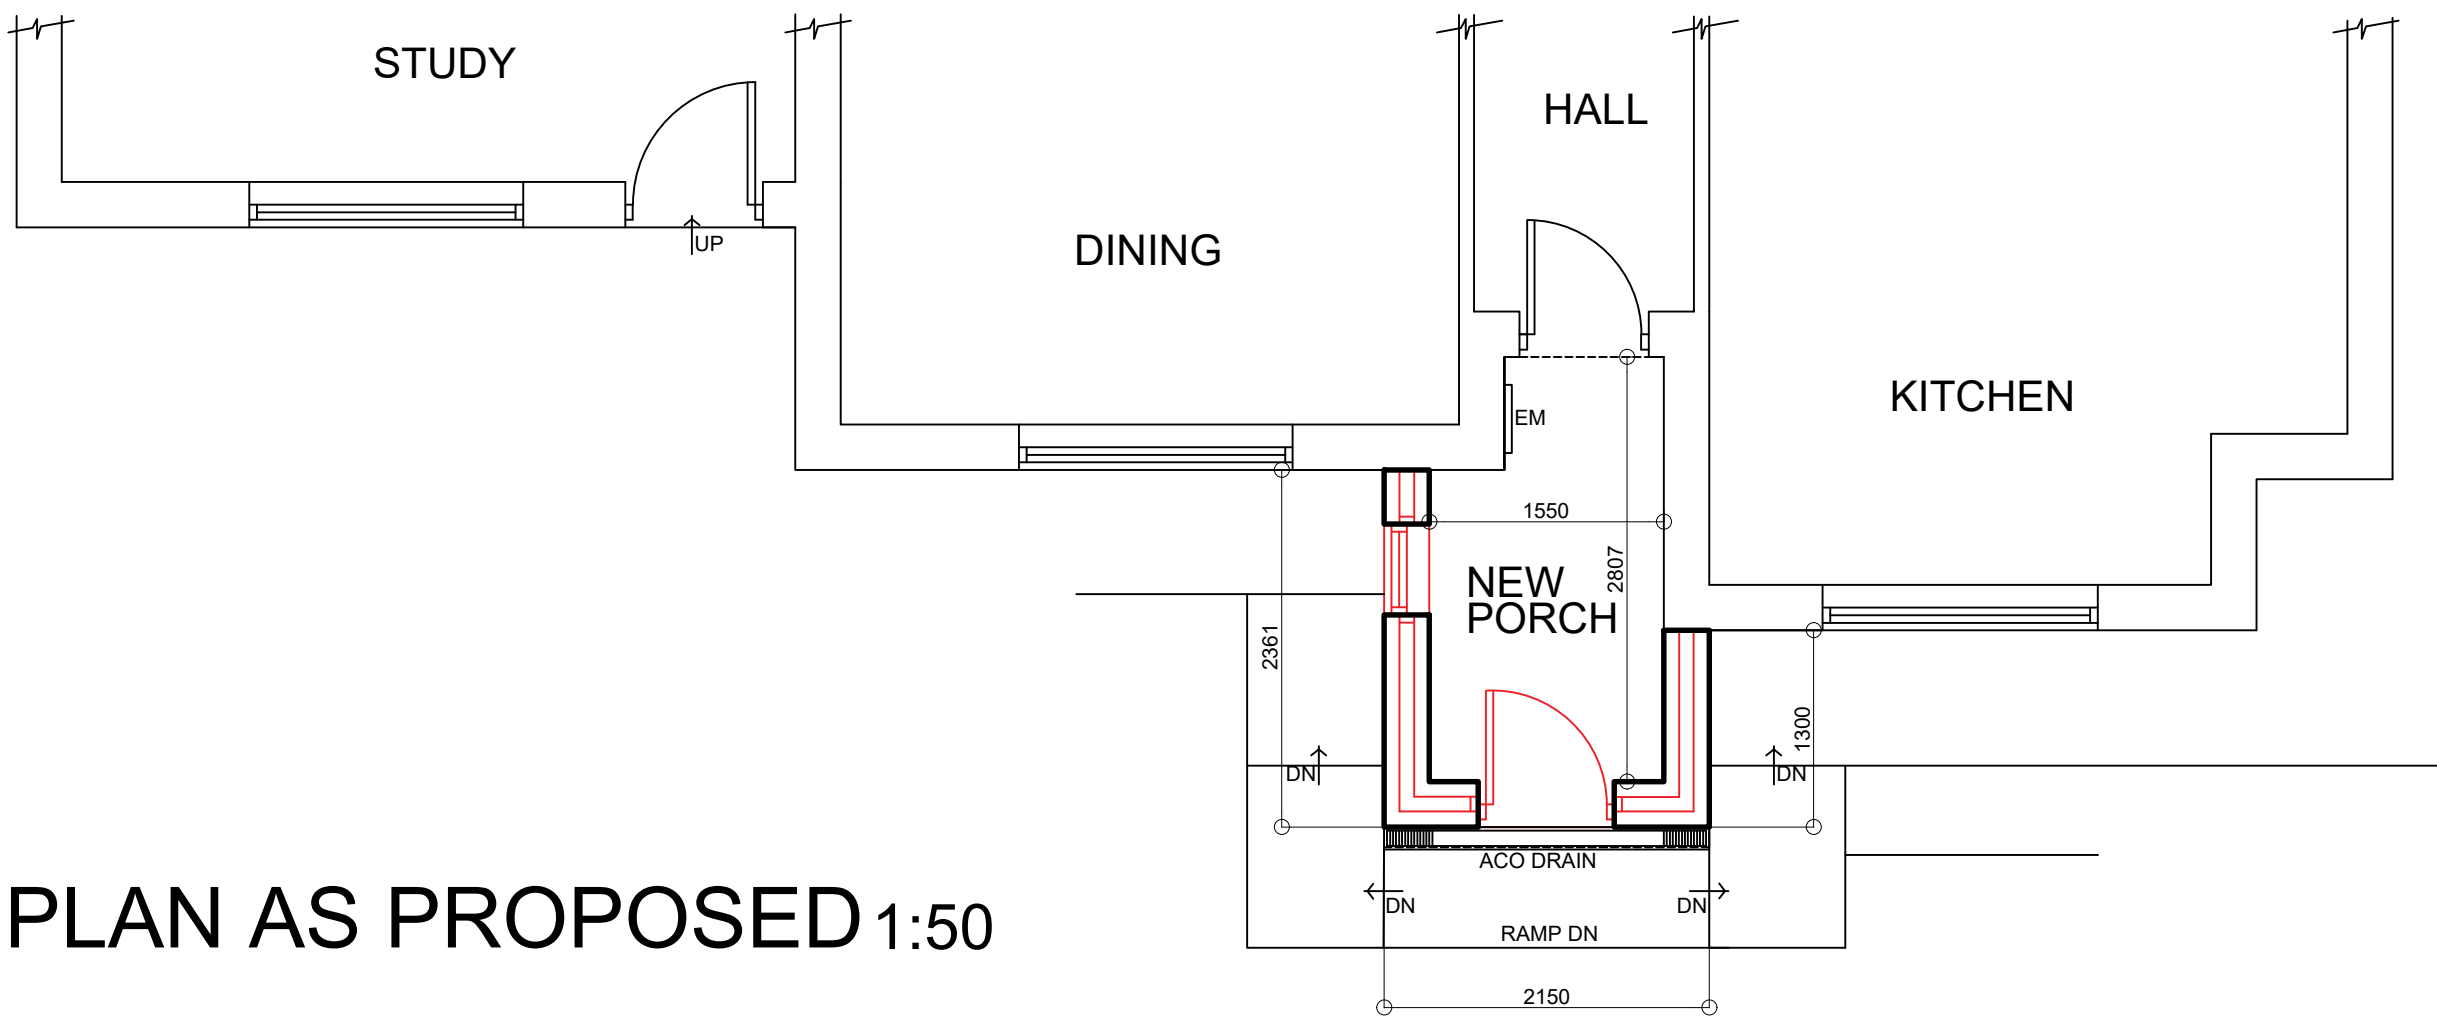


PLAN AS PROPOSED 1:50

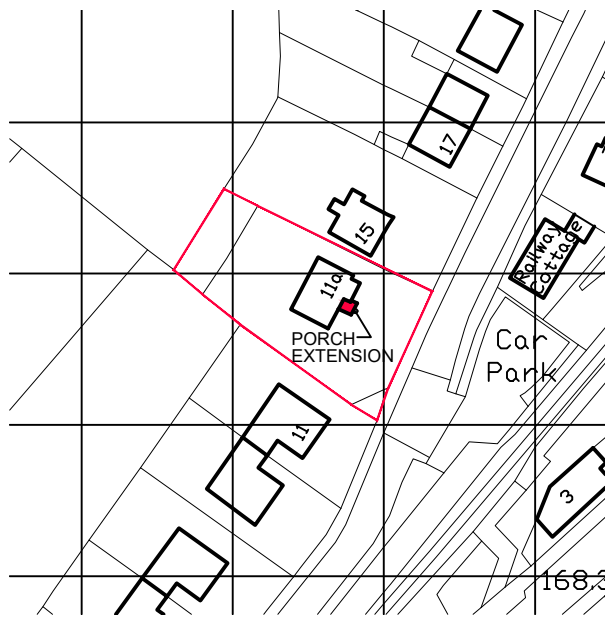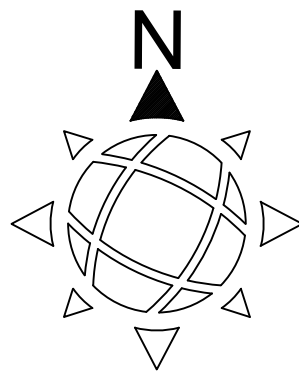


LOCATION PLAN
SCALE 1:1250

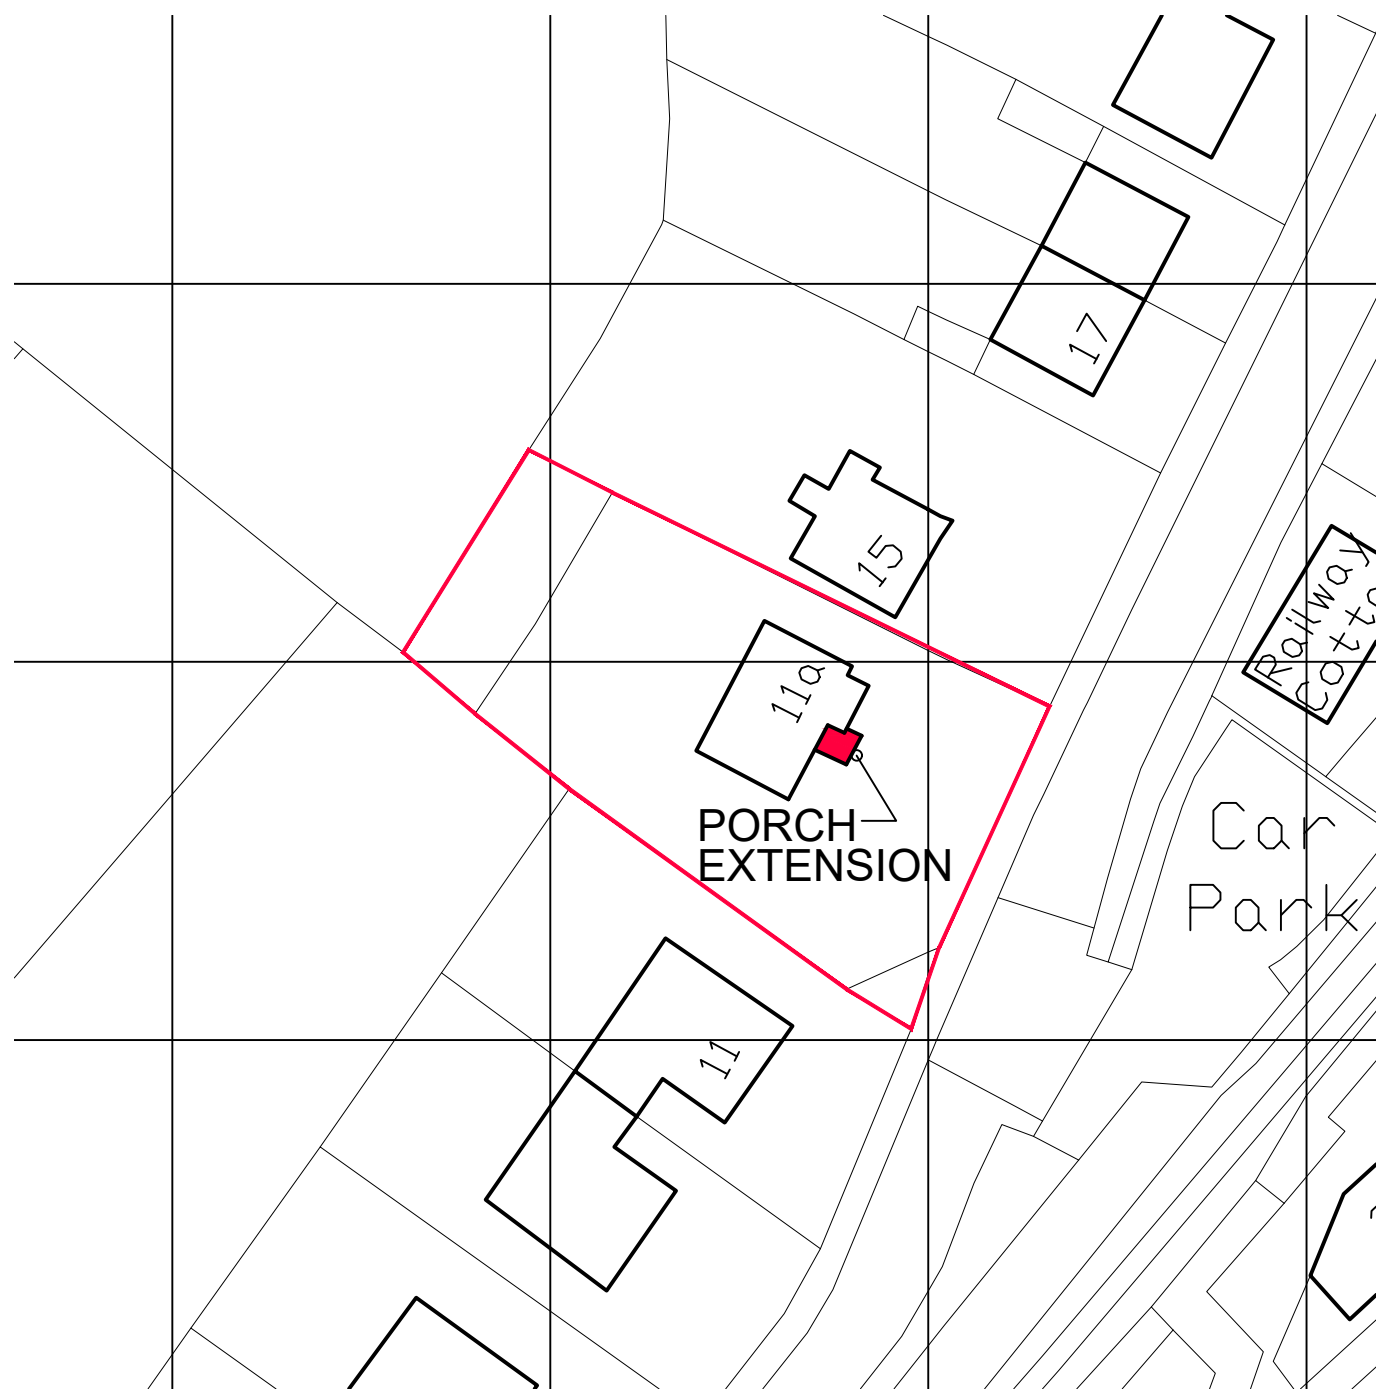

BLOCK PLAN
SCALE 1:500

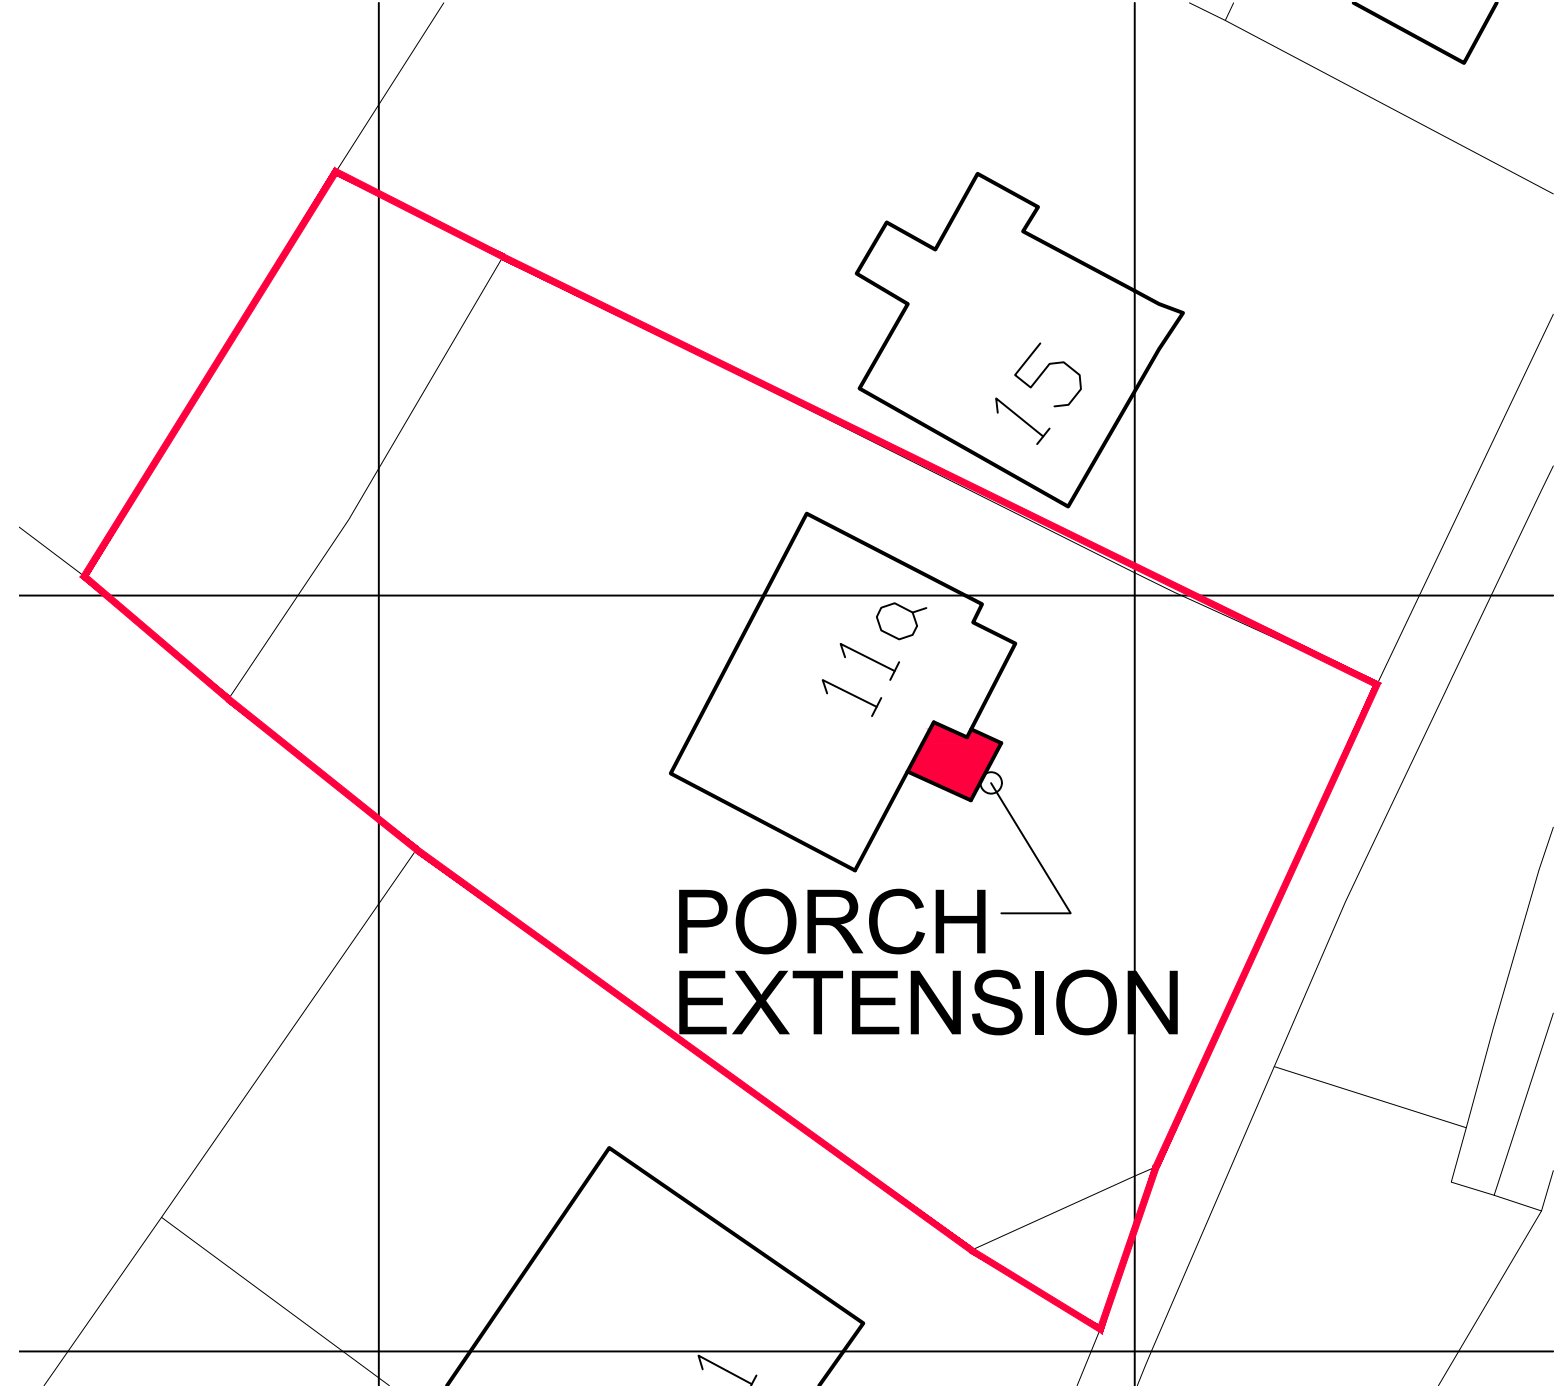

SITE PLAN
SCALE 1:250

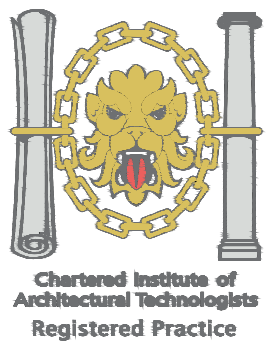

1. THIS DRAWING AND THE COPYRIGHTS AND PATENTS THEREIN ARE THE PROPERTY OF NYP ARCHITECTURAL SERVICES LLP REGISTERED IN ENGLAND AND WALES No. 4631338 AND MAY BE USED OR REPRODUCED ONLY UNDER CONTRACT.
2. CONTRACTORS AND SUB-CONTRACTORS MUST CHECK AND AGREE ALL DIMENSIONS BEFORE PREPARING SHOP DRAWINGS OR COMMENCING WORK ON SITE.
3. CONTRACTORS ARE RESPONSIBLE FOR INFORMING THE DESIGNER OF ANY DISCREPANCY DISCOVERED ON THIS DRAWING OR BETWEEN THIS DRAWING AND ANY OTHER RELATED DOCUMENT ISSUED UNDER THE STANDARD FORM OF CONTRACT IN RESPECT OF THE WORK.
4. WRITTEN DIMENSIONS ONLY ARE TO BE USED FROM THIS DRAWING. IF IN ANY DOUBT ASK FOR CLARIFICATION.

Notes.
NOTE: THIS DRAWING HAS BEEN PLOTTED FROM EXISTING DRAWING PROVIDED BY THE CLIENT & NOT SURVEYED BY NYPAS ALL DIMENSIONS ARE TO BE CHECKED ON SITE.

Revisions.					
Date	Suffix	Description	Date	Suffix	Description

NYP ARCHITECTURAL SERVICES
The Grove, High Street, Dodworth, Barnsley, S75 3RD. Tel: 01226 200989. E-mail: scott@nypas.co.uk / stephen@nypas.co.uk

Project.	EXTENSION WORKS AT 11A CONE LANE, SILKSTONE COMMON. S75-4PS		Client.	MR & MRS HISLOP	
Drawing Title.	PLANS & ELEVATIONS AS EXISTING & PROPOSED		Date.	SEPTEMBER 2018	Scale. AS INDICATED
Ref.	04/76	Dwg. No.	01	Rev.	