

ELEVATIONS FRONT AND REAR



TOTEM SIGN SUPPLIED
AND INSTALLED BY NETTO

TOTEM SIGN FRAME TO BE BOLTED DOWN WITH
HD BOLTS IN ACCORDANCE WITH SIGNAGE
MANUFACTURES RECOMMENDATIONS

75 DIA DRAIN FULL WIDTH OF BASE TO DRAIN
RECESSED LIGHTS, DRAIN TO STONE SOAK AWAY
EACH SIDE OF BASE.

FOUNDATION BASE BY SHELL
WORKS CONTRACTOR
N.B. POCKETS TO BE FORMED
IN BASE FOR LIGHT FITTINGS

2500X1500X800 DEEP R.C. BASE R.C.30 FOUNDATIONS
WITH 1 LAYER A393 MESH TOP, 50 COVER AND
100kN/sqm GROUND BEARING PRESSURE WITH FRAME
POSITIONED CENTRALLY ON BASE.

SECTION A-A THROUGH SIGN

2NO. SPOT LIGHTS AS PER NETTO
CURRENT SPEC PROTECTIVE WIRE
CAGES BY FIT OUT CONTRACTOR


FAEBER 'MAXITRUCK A5' 150W SPOTLIGHT
SET INTO PREFORMED CONCRETE POCKETS.

2NO. 300MM Ø MAXITRUCK AS 150 WATT
SPOT LIGHTS SUPPLIED BY FAEBER
LIGHTING SYSTEM SET INTO CONCRETE
1000MM FROM FACE OF SIGN.

BASE PLATES WITH 4NO. HOLES FOR
20MM GRADE 8.8 BOLTS AS PER
NETTO / WIDDS CURRENT SPEC.

FAEBER 'MAXITRUCK A5' 150W SPOTLIGHT
SET INTO PREFORMED CONCRETE POCKETS.

PLAN

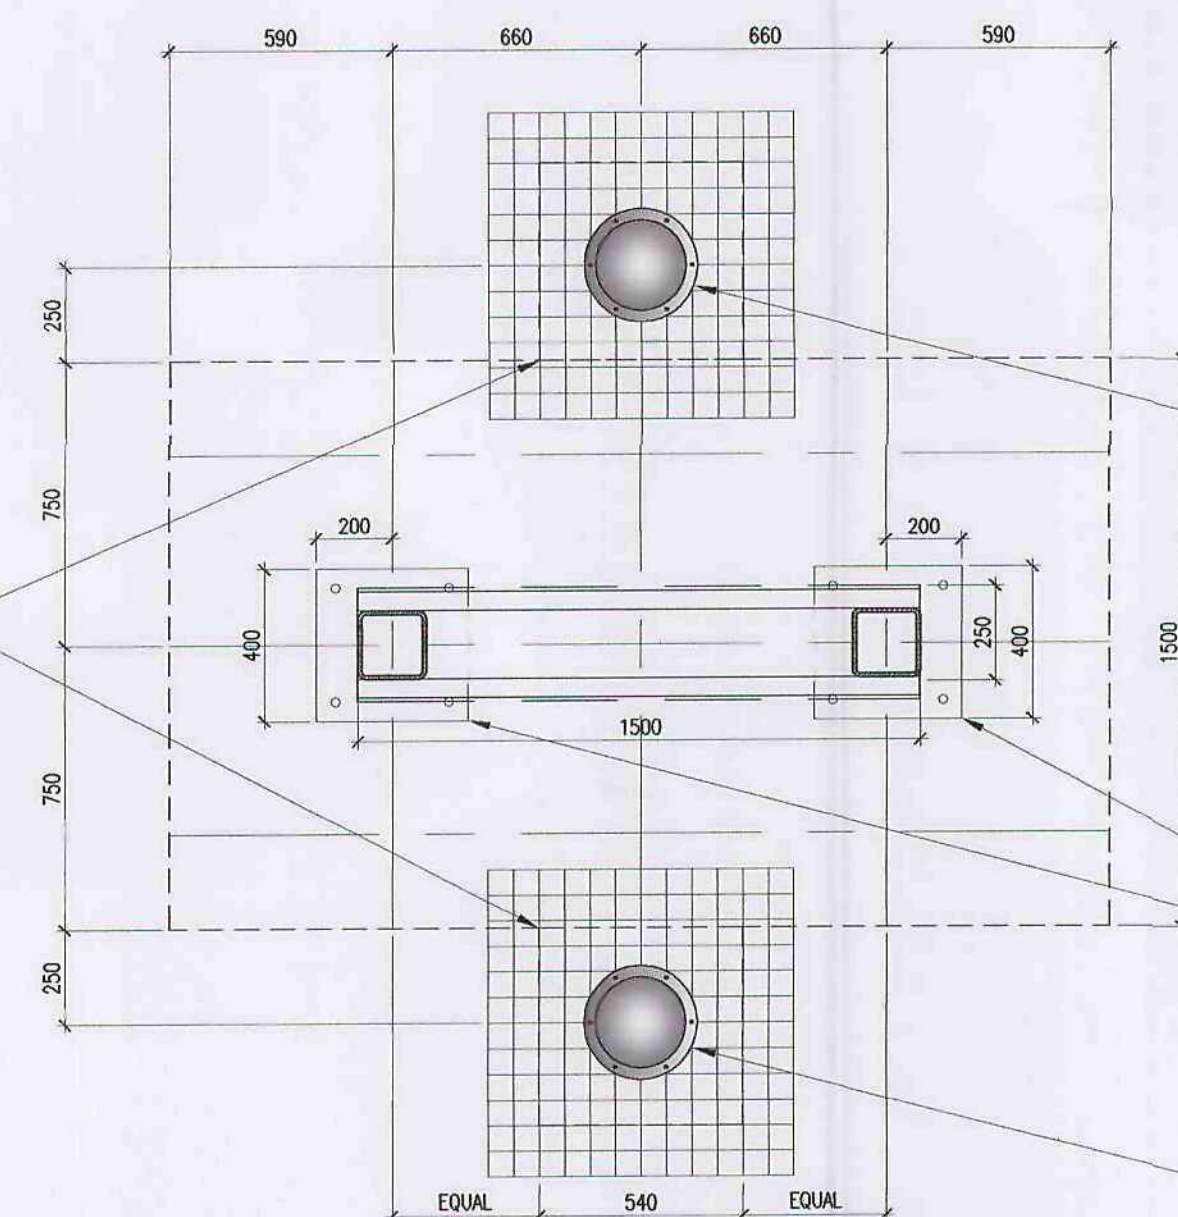


TOTEM SIGN DETAILS 1:20

NETTO

Planning

A
REV. 22.07.09
DATE Totem updated
AMENDMENT

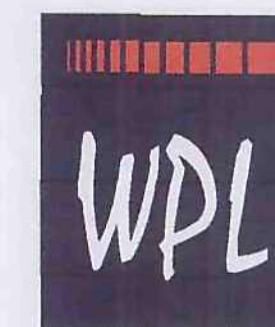

Design & Management Ltd


1 Airport West Lancaster Way Leeds LS19 7ZA
Tel: 0113 202 9444 Fax: 0113 202 9333 E-mail: mail@wpldm.co.uk

PROJECT TITLE
Proposed Site Redvelopment
High Street
Goldthorpe
for
Netto Foodstores Limited

DRAWING TITLE
Proposed Totem Sign Detail

PROJECT No:	DRAWING No:	REVISION:
6442	SA2	A
SCALE:	DATE:	DRAWN BY:
1:20	04.08.09	SMS

Barnsley Metropolitan
Borough Council
23 JUL 2009
Corporate Mail Room

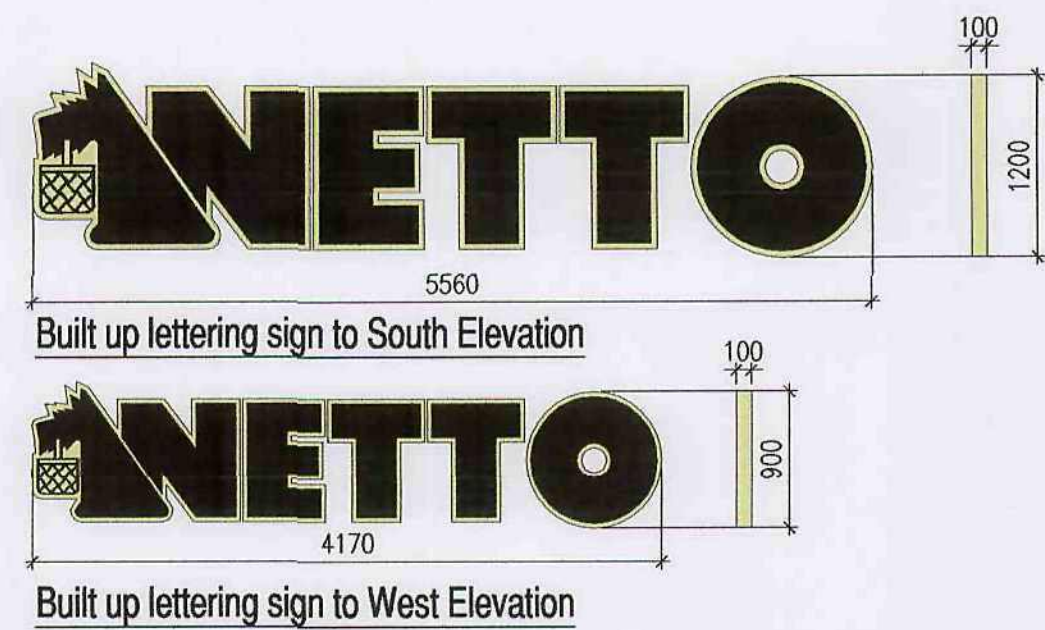


Built up lettering sign to South Elevation

Built up lettering sign to West Elevation


FASCIA SIGN DIMENSIONS 1:50

New fascia sign:
Approximate overall length of sign to be 5.56m wide x 1.2m high x 105mm deep. Fixed approximately at 4.8m from base of sign to finished ground level. Sign to comprise of individual built up black and yellow acrylic lettering fixed to composite wall cladding sheets. Each unit to have static internal neon illumination. Colours used to be yellow (RAL 1018) and black.

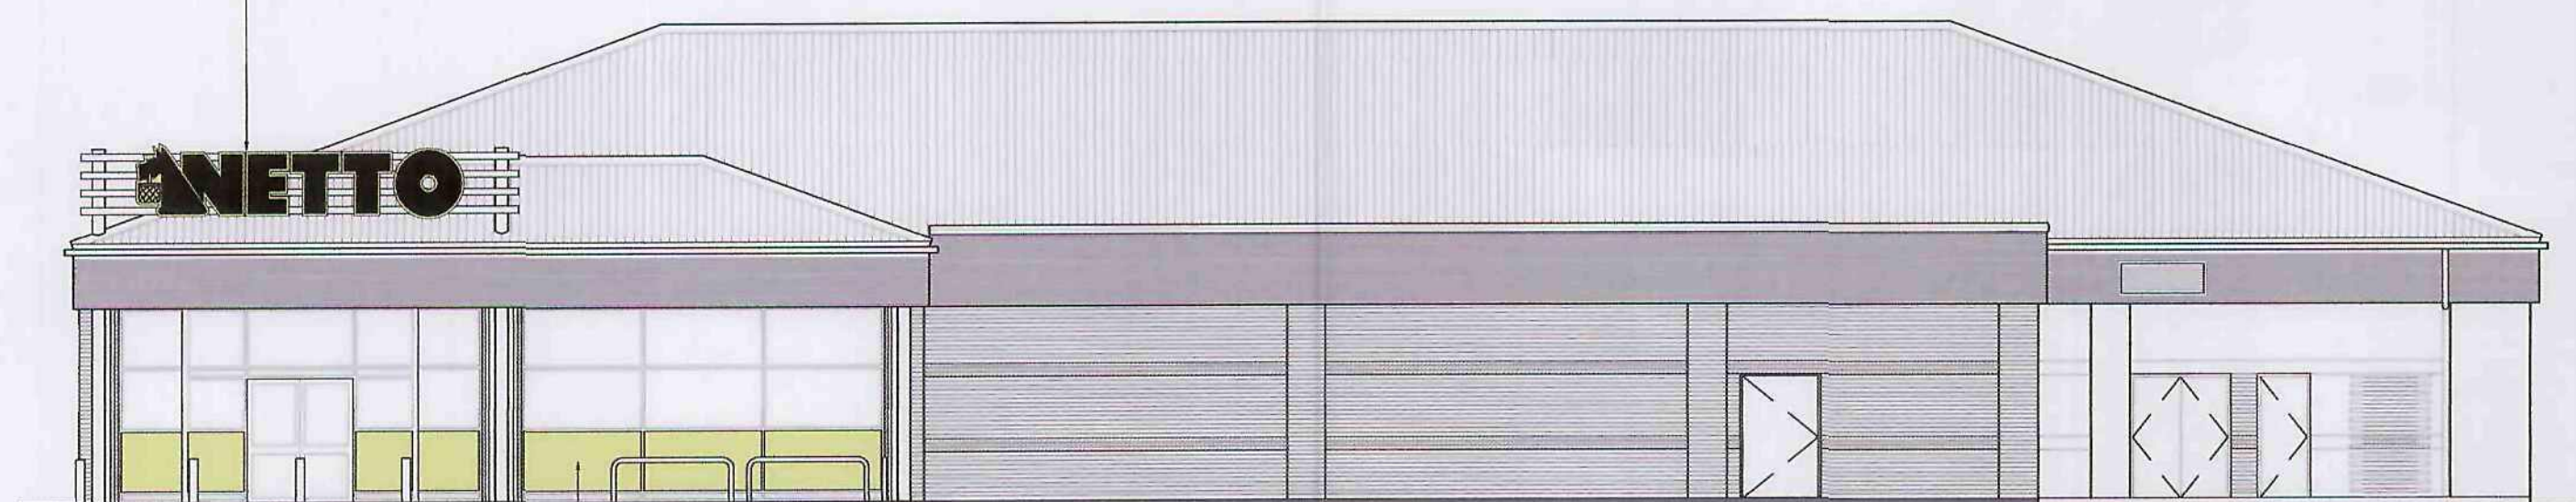


SOUTH ELEVATION 1:100

25mm thick GRP panels (colour yellow RAL 1018) double sided to base of shopfronts with 3mm black acrylic text

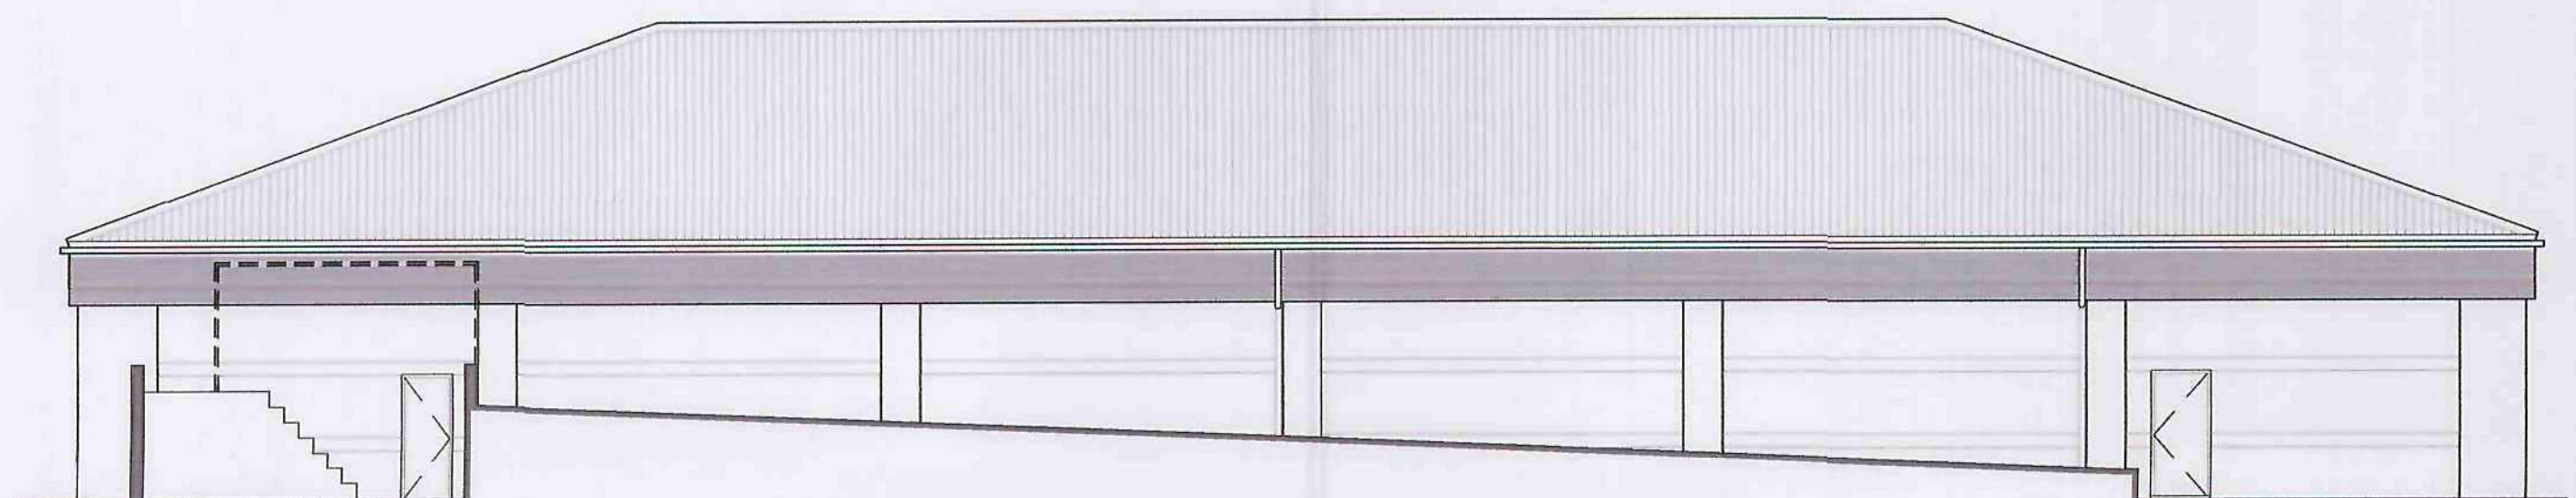

NORTH ELEVATION 1:100

SITE PLAN 1:200

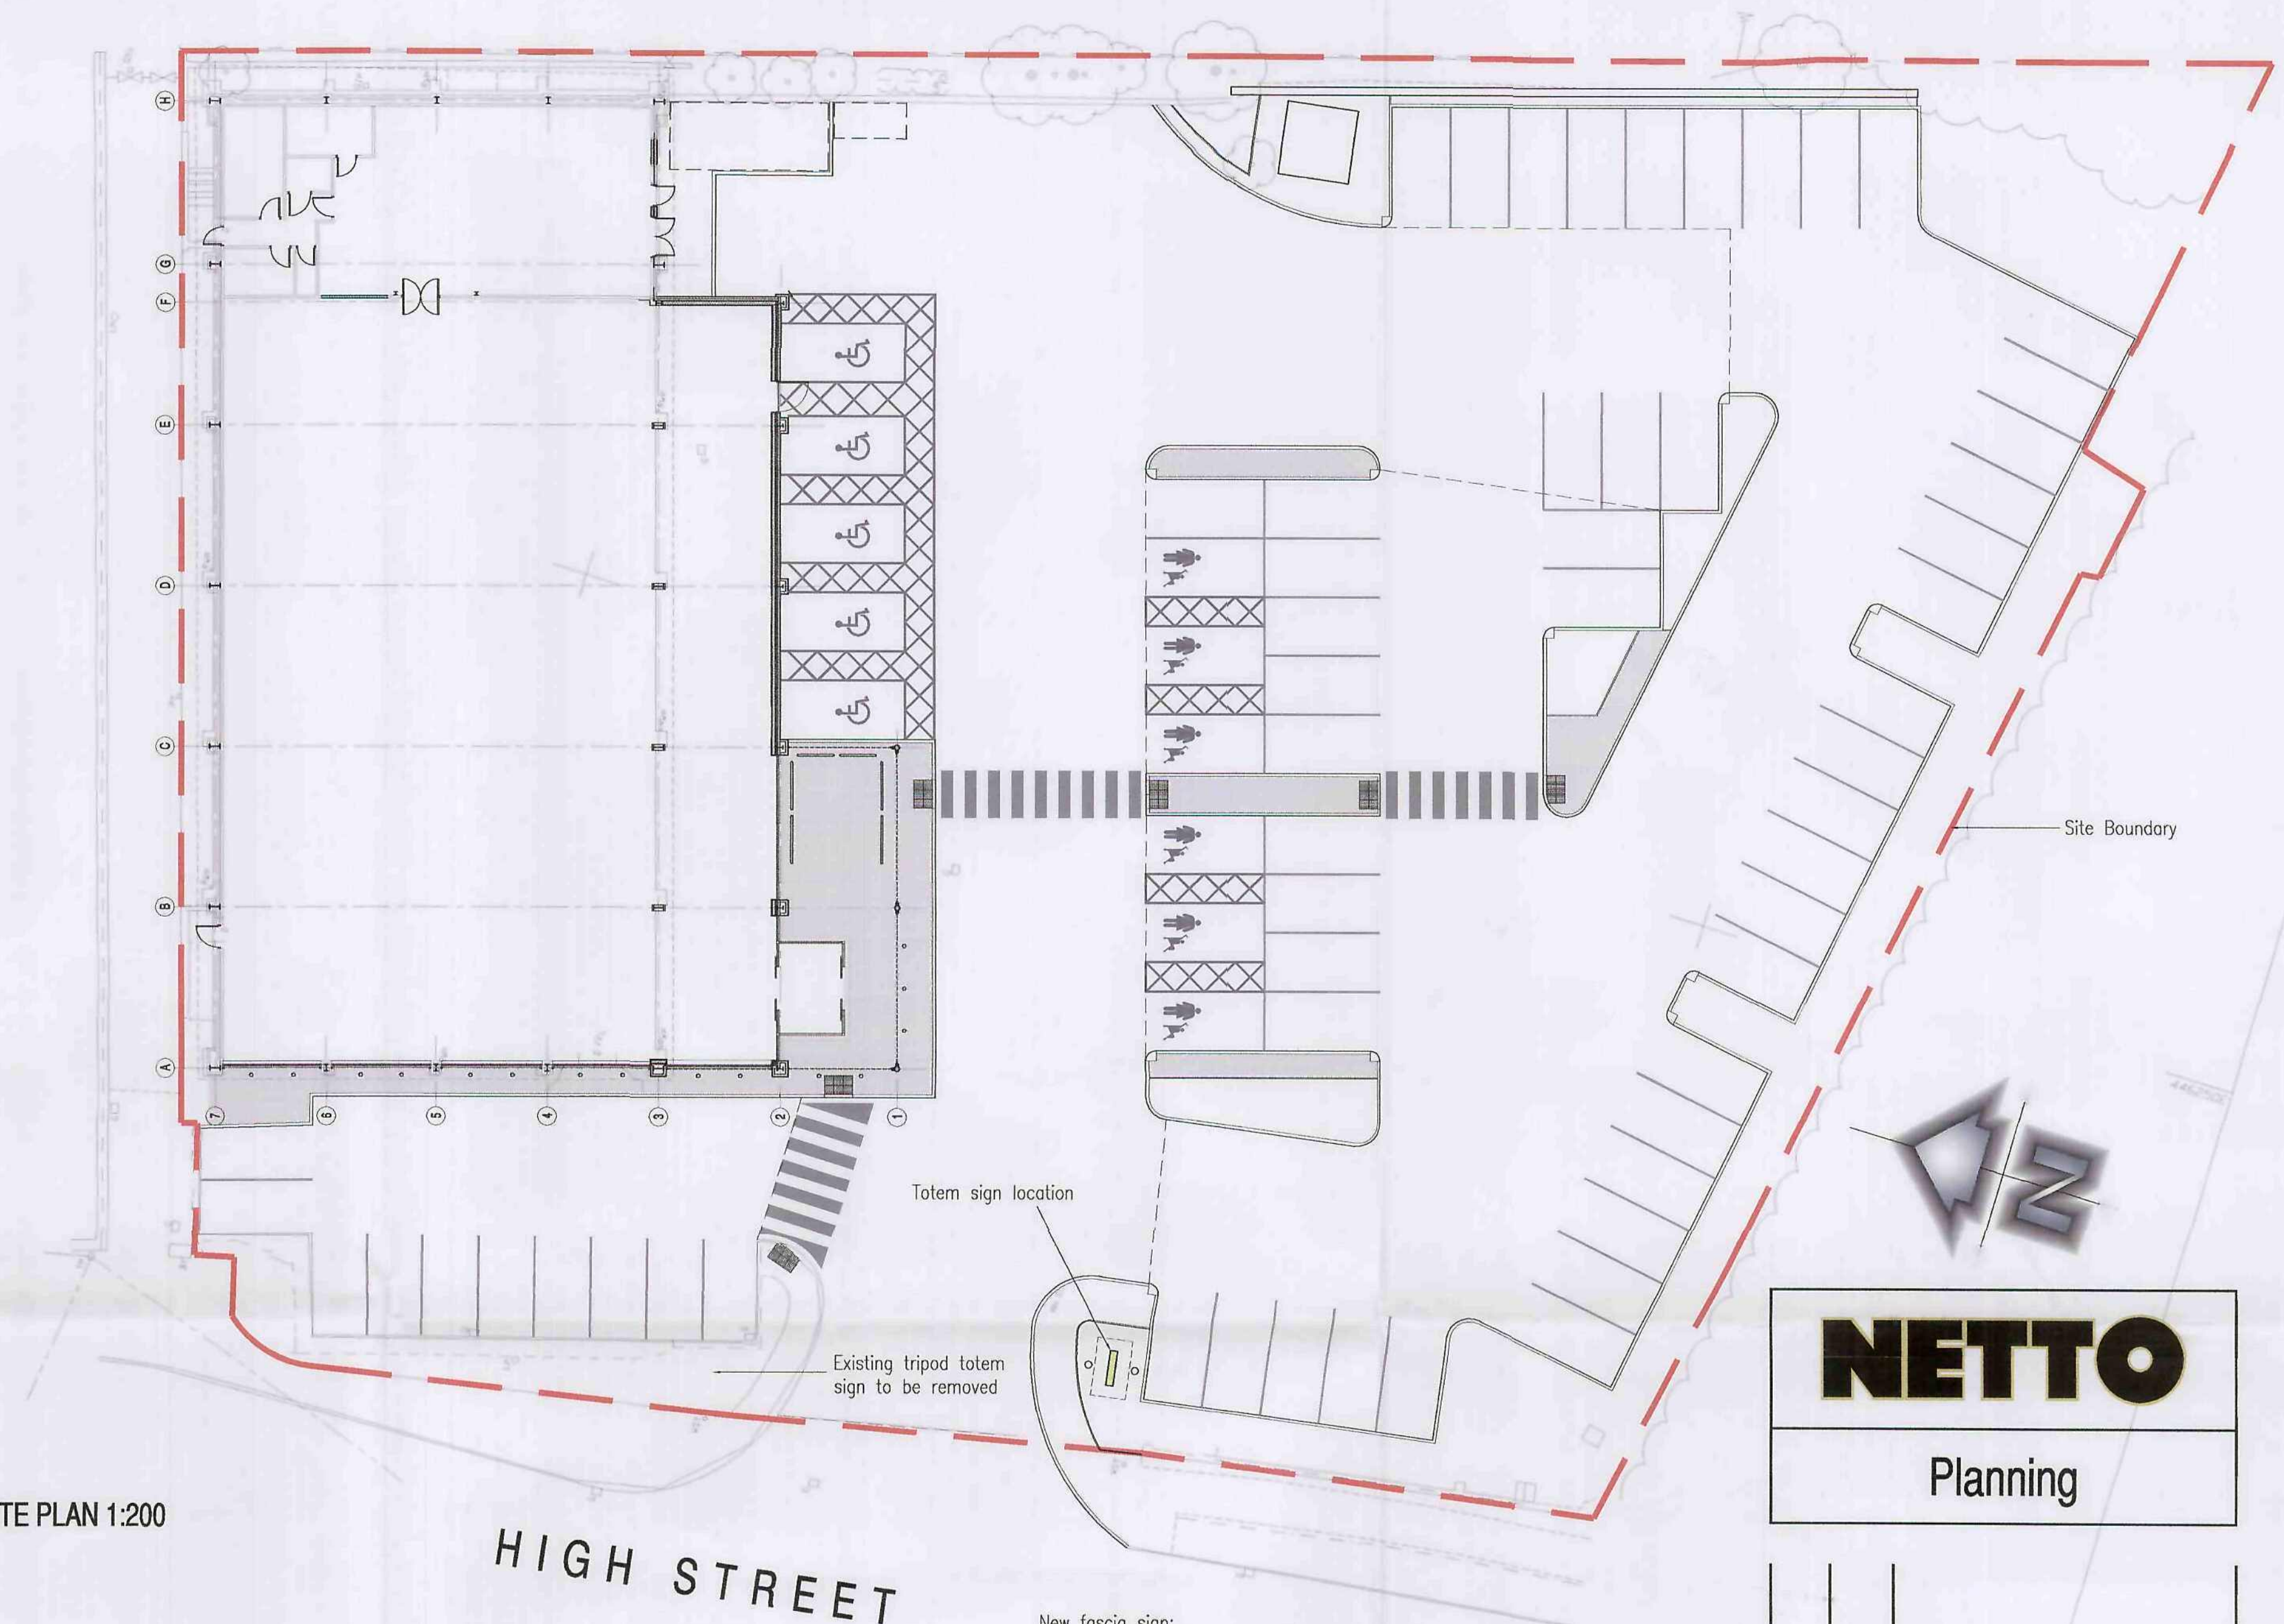


HIGH STREET

Totem sign location


Existing tripod totem sign to be removed

New fascia sign:
Approximate overall length of sign to be 4.17m wide x 0.9m high x 100mm deep. Fixed approximately at 4.95m from base of sign to finished ground level. Sign to comprise of individual built up black and yellow acrylic lettering fixed to composite wall cladding sheets. Each unit to have static internal neon illumination. Colours used to be yellow (RAL 1018) and black.

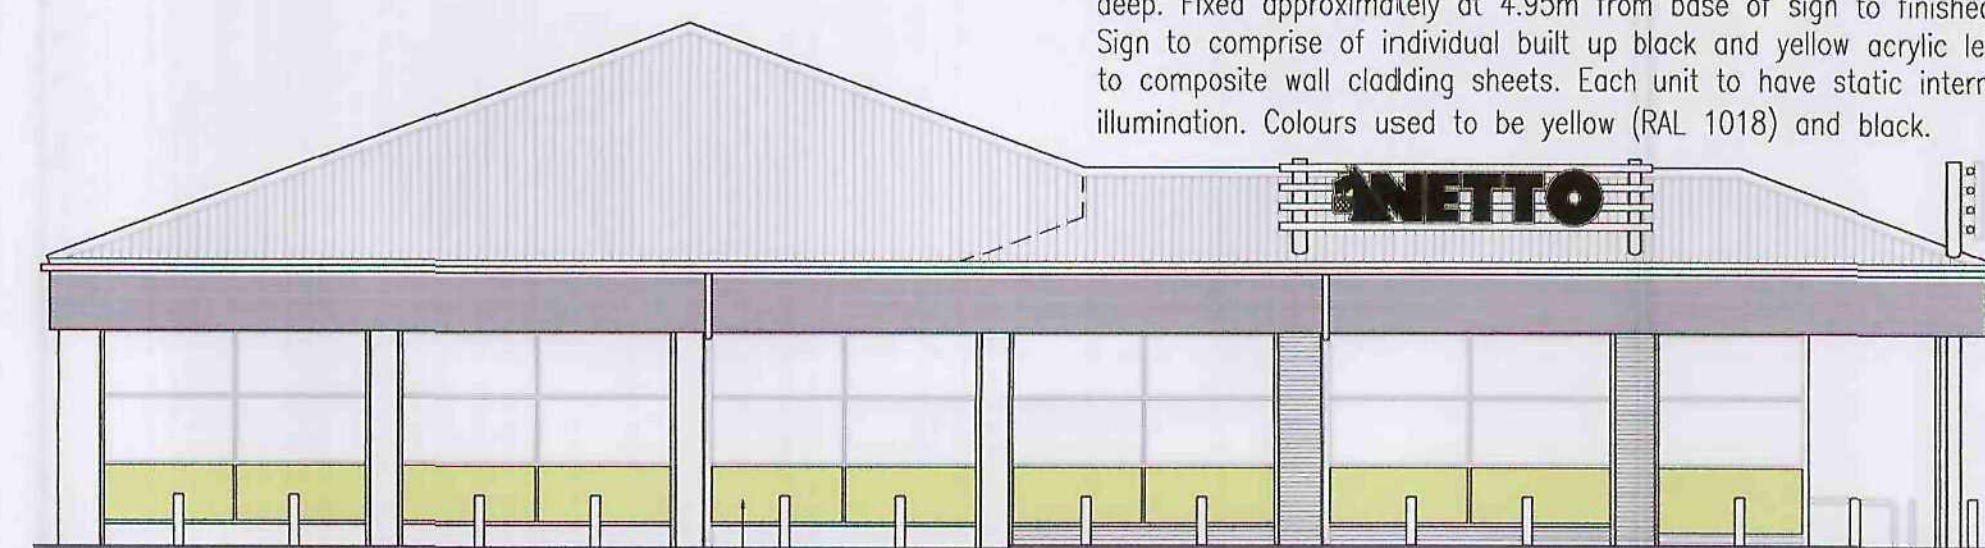

WEST ELEVATION 1:100

25mm thick GRP panels (colour yellow RAL 1018) double sided to base of shopfronts with 3mm black acrylic text

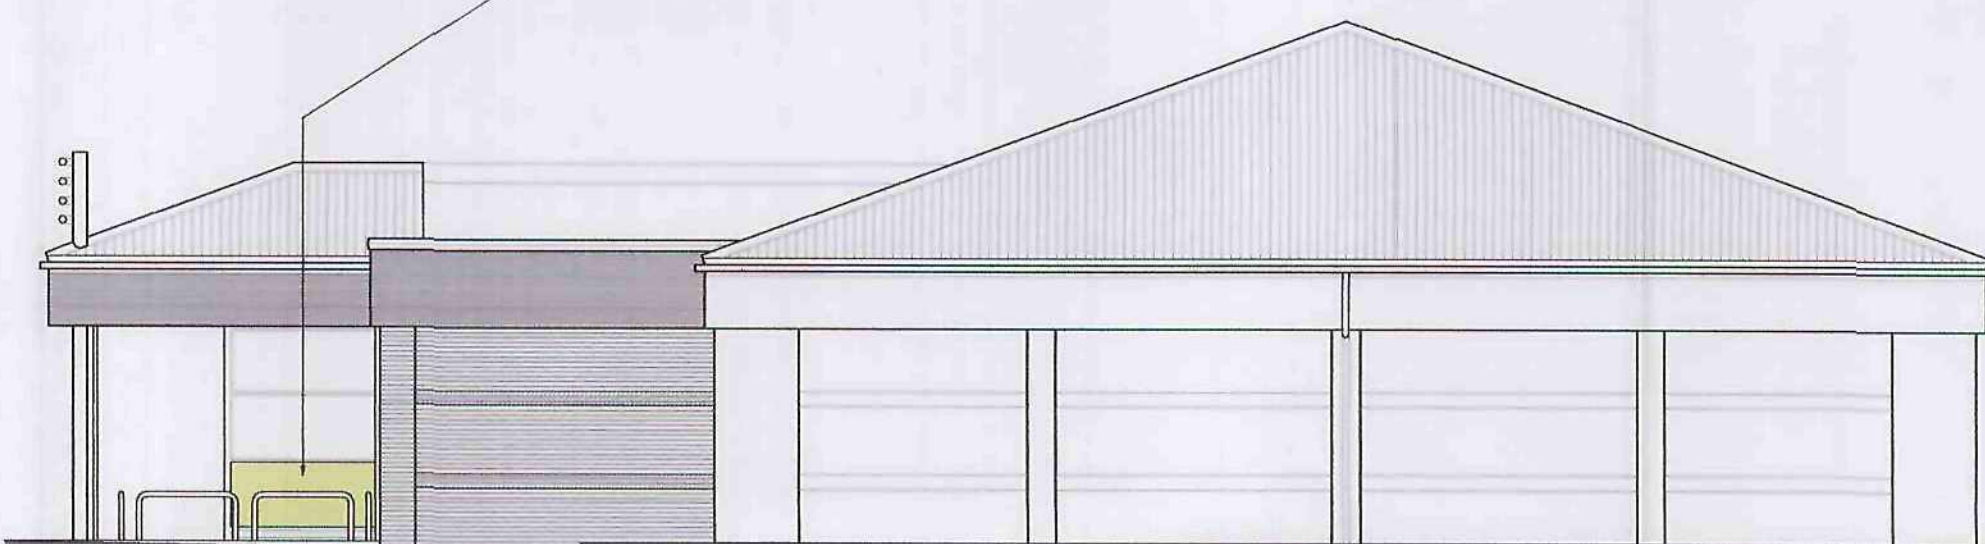

EAST ELEVATION 1:100

NETTO

Planning

A REV.	22.07.09 DATE	Fascia signs revised AMENDMENT
Design & Management Ltd 1 Airport West Lancaster Way Leeds LS19 7ZA Tel: 0113 202 9444 Fax: 0113 202 9333 E-mail: mail@wpldm.co.uk		
PROJECT TITLE Proposed Site Redvelopment High Street Goldthorpe for Netto Foodstores Limited		
DRAWING TITLE Proposed Signage		
PROJECT No: 6442	DRAWING No: SA1	REVISION: A
SCALE: Varies	DATE: 04.06.09	DRAWN BY: SMS
CHECKED BY:	DATE:	

Barnsley Metropolitan
Borough Council
23 JUL 2009
Corporate Mail Room