


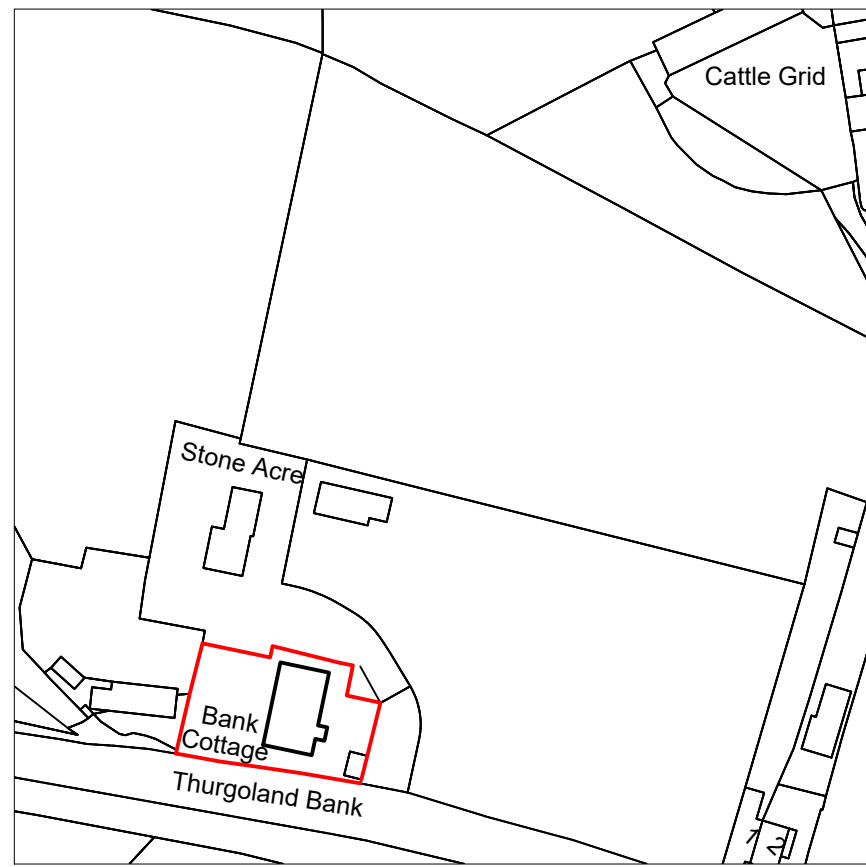
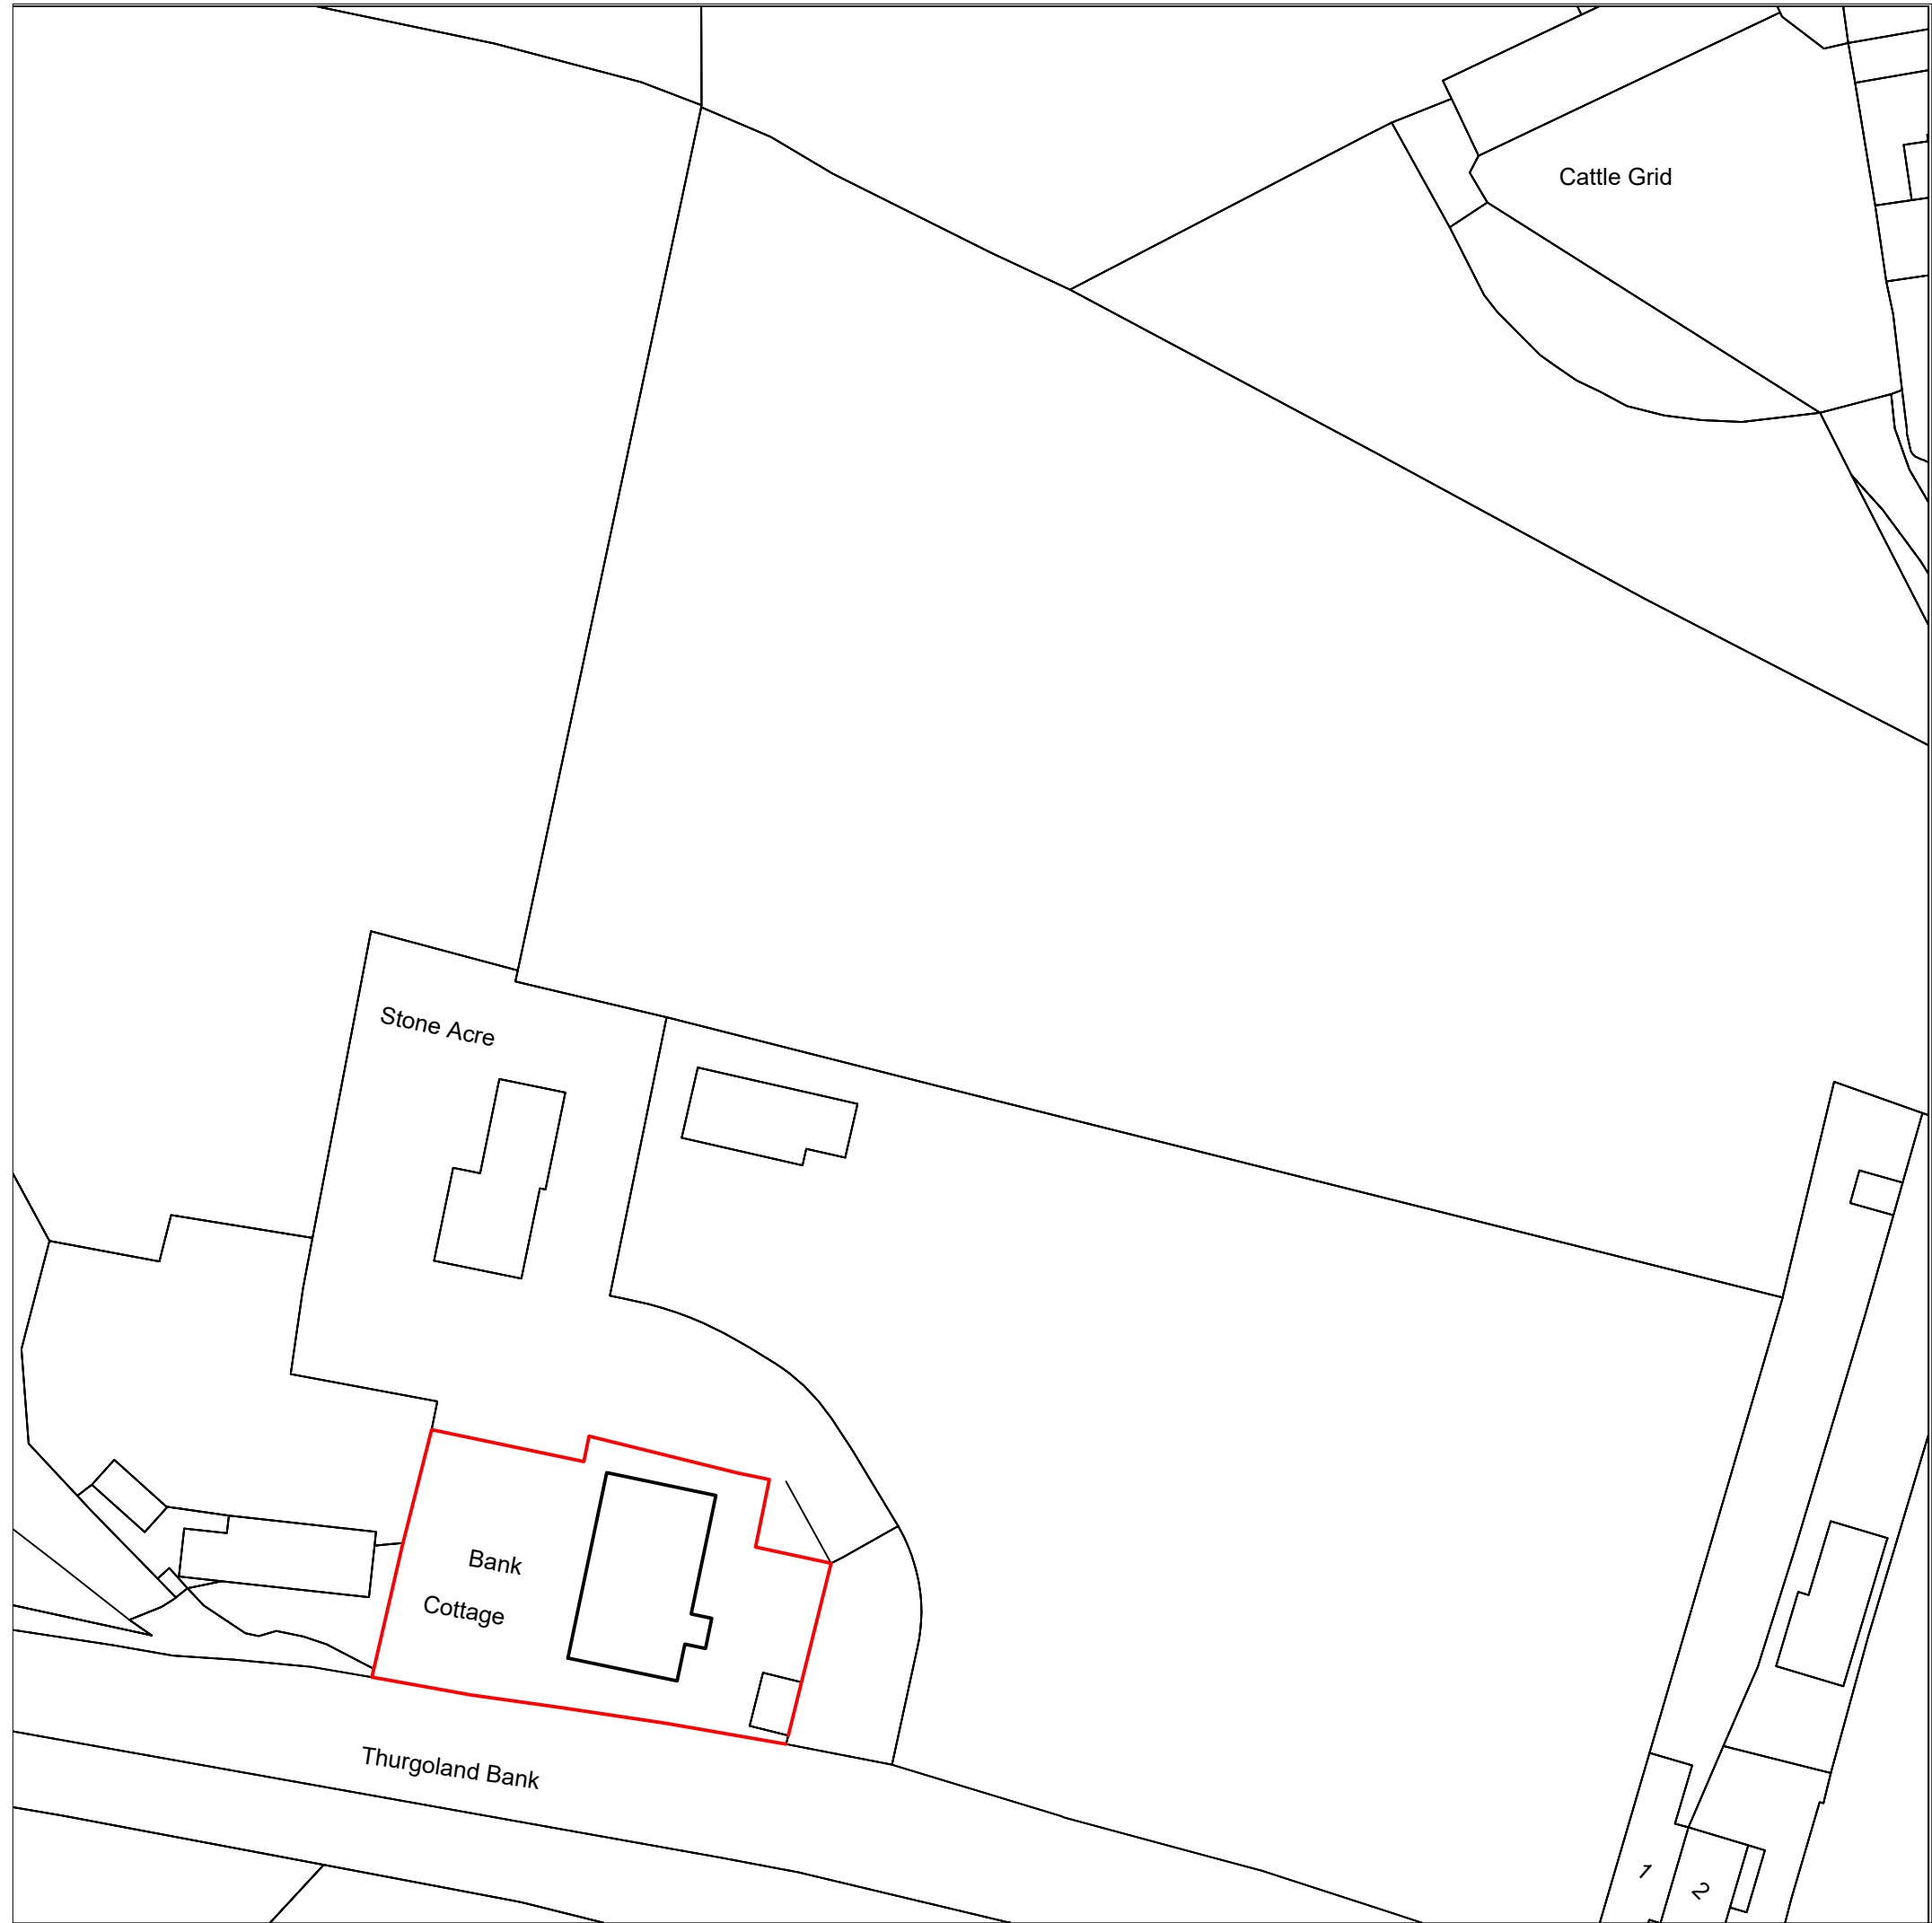


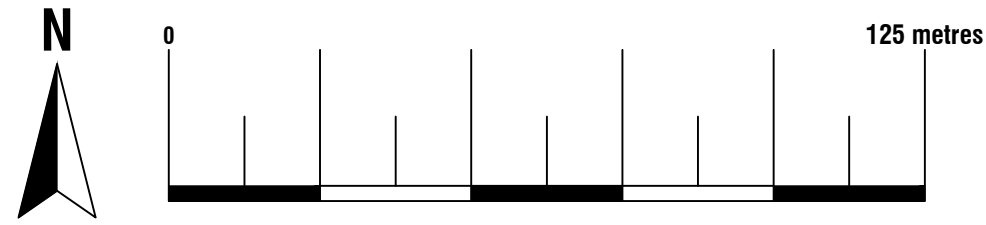


Location Plan
Scale 1:1250
© Crown Copyright and database rights 2021
OS 100047474

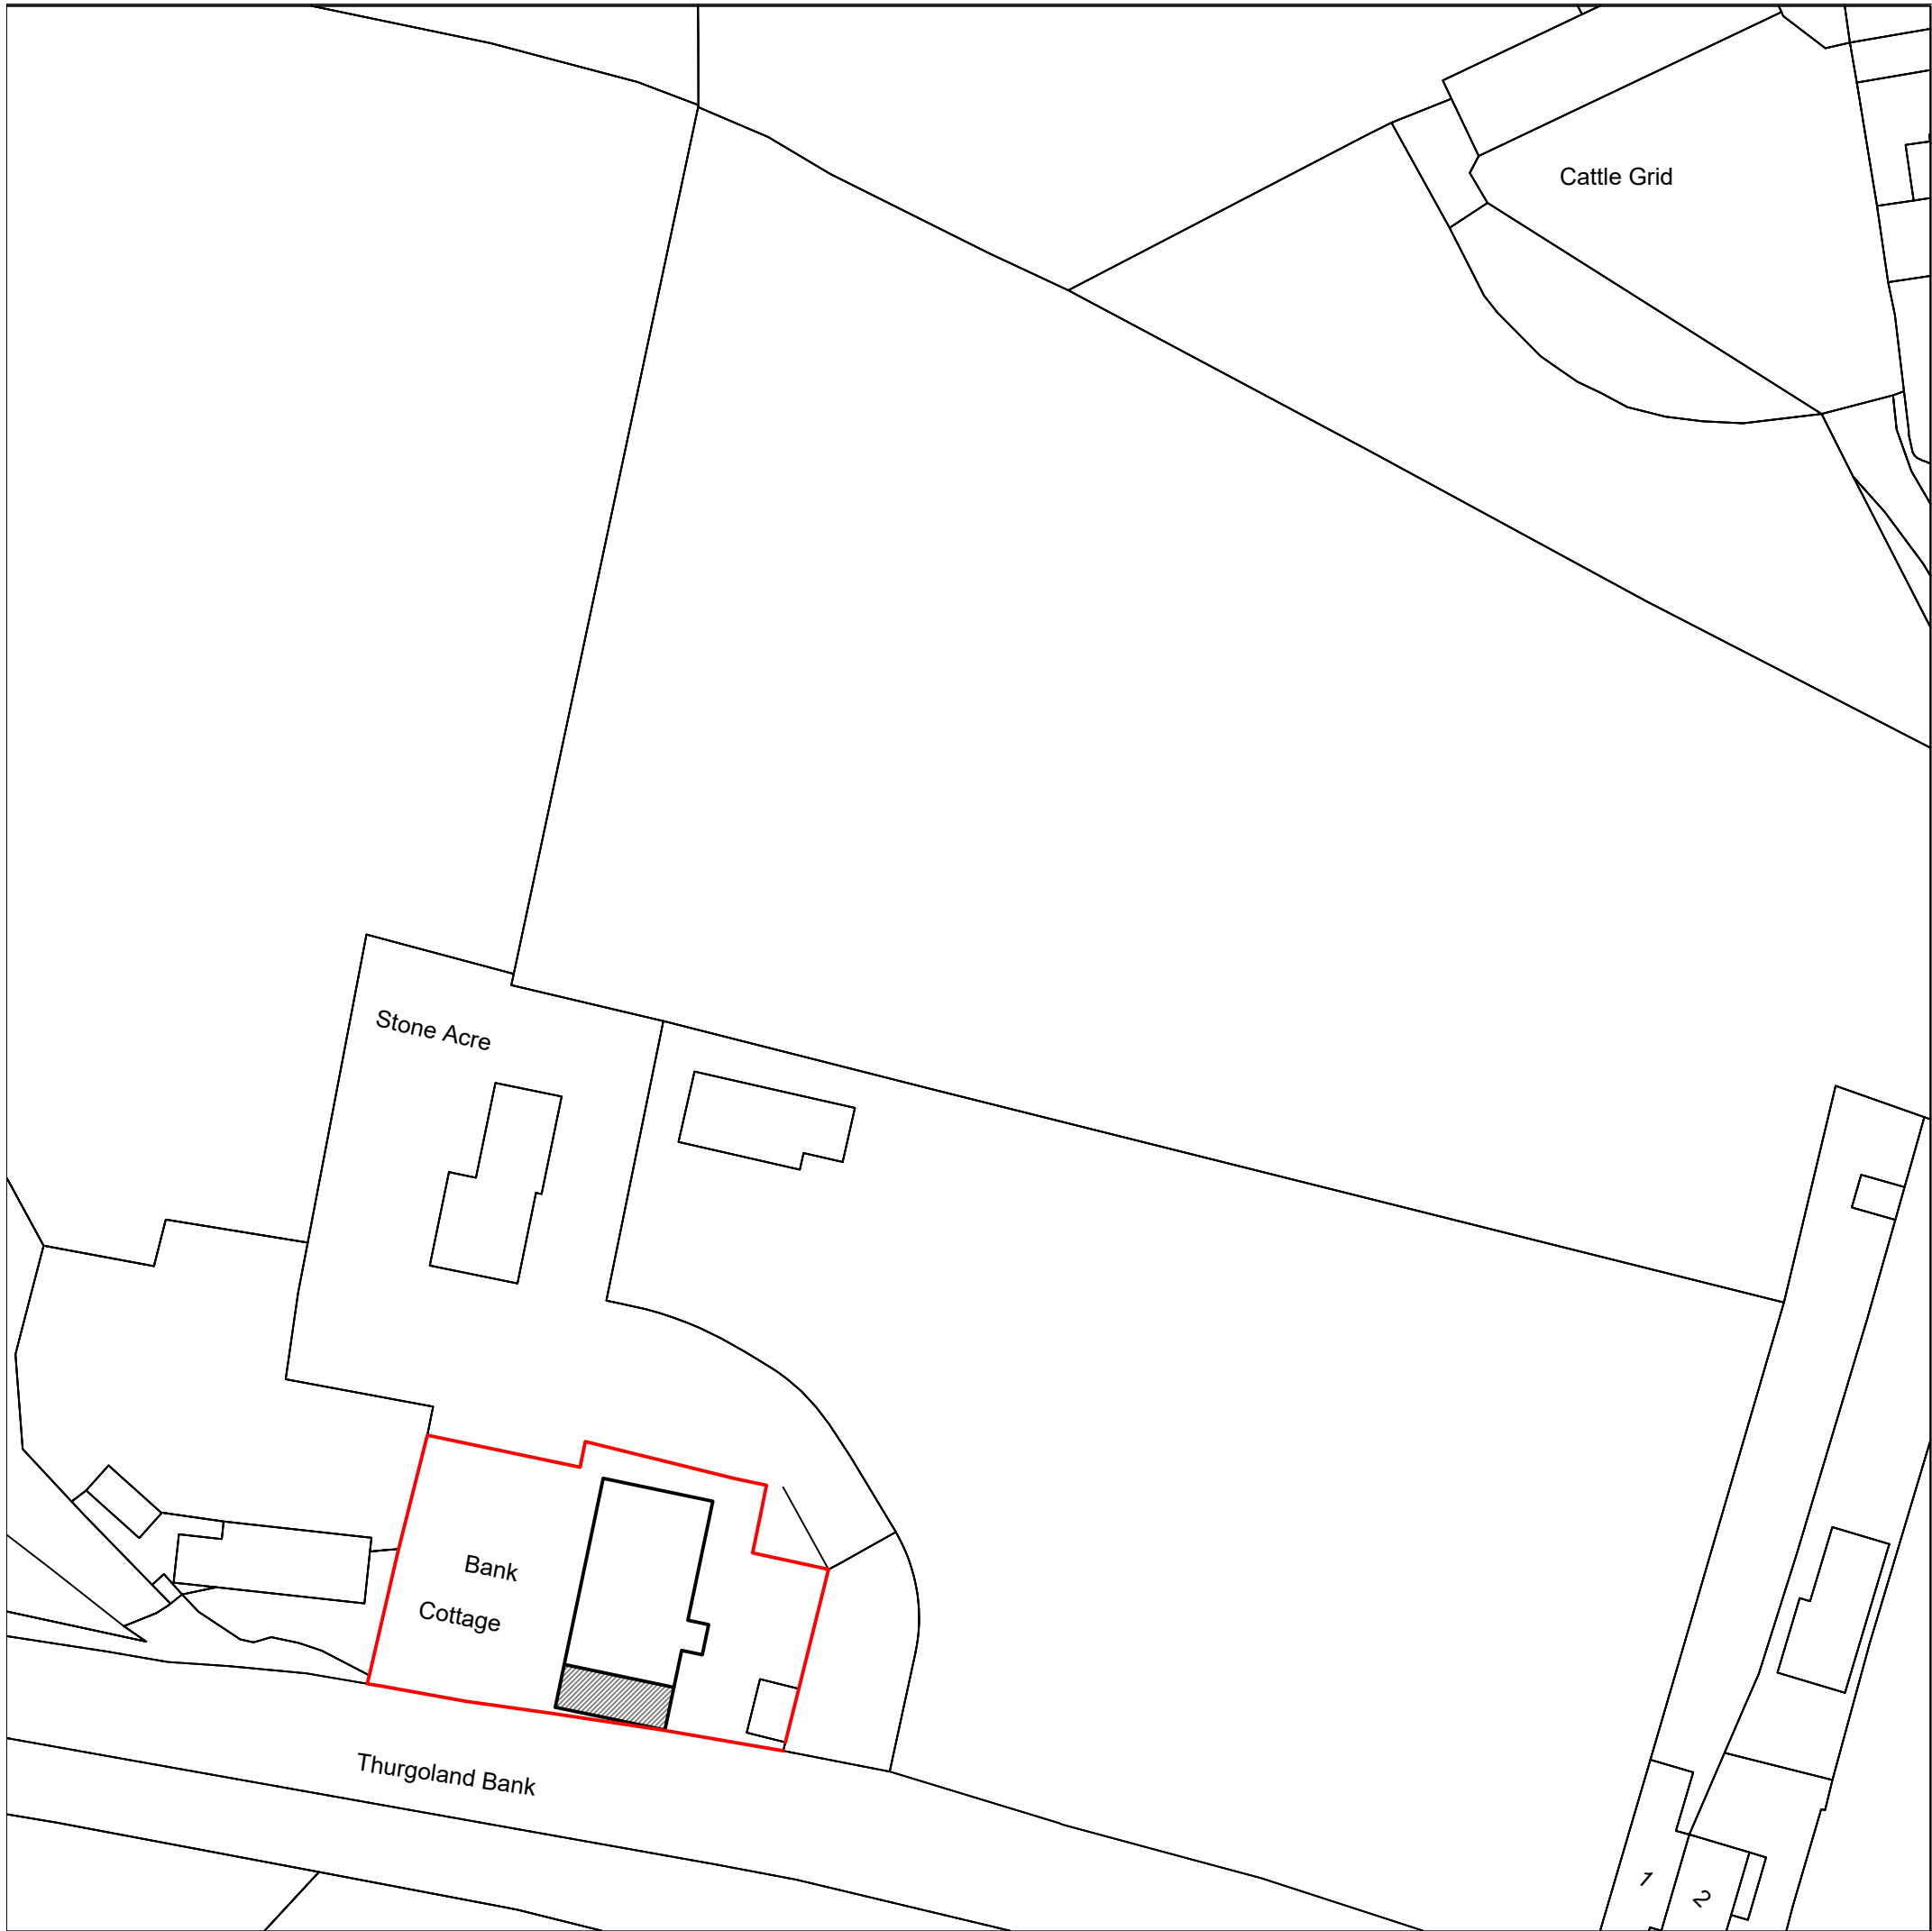

Existing Block Plan
Scale 1:500
© Crown Copyright and database rights 2021
OS 100047474

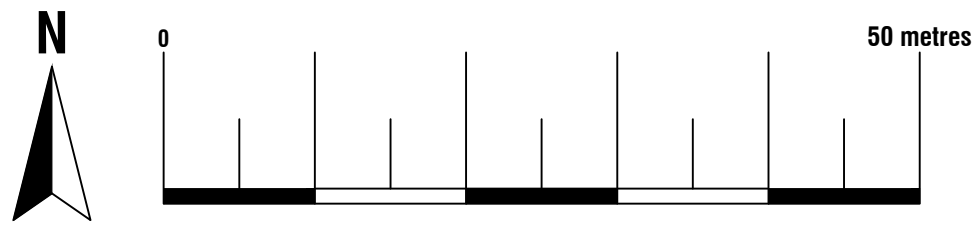


Proposed Block Plan
Scale 1:500
© Crown Copyright and database rights 2021
OS 100047474

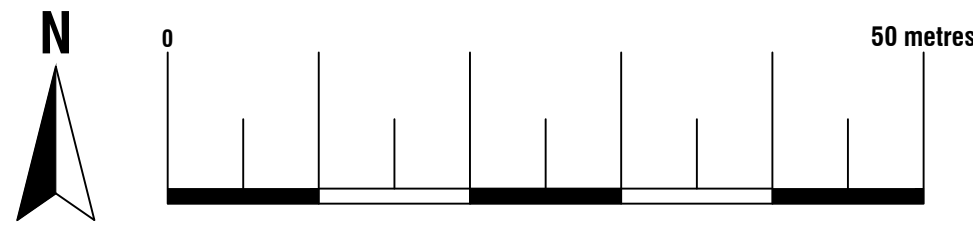




74 Cardiff Road, CF15 7QE • Enquiries@ArkiPlan.co.uk


Site Bank Cottage, Thurgoland Bank, Sheffield, South Yorkshire S357BR	Date	26.09.2022
	Sheet	21-2169 D01 Rev 0
	Job	New Extension
	Scale	As Shown@A1
	Title	As Shown

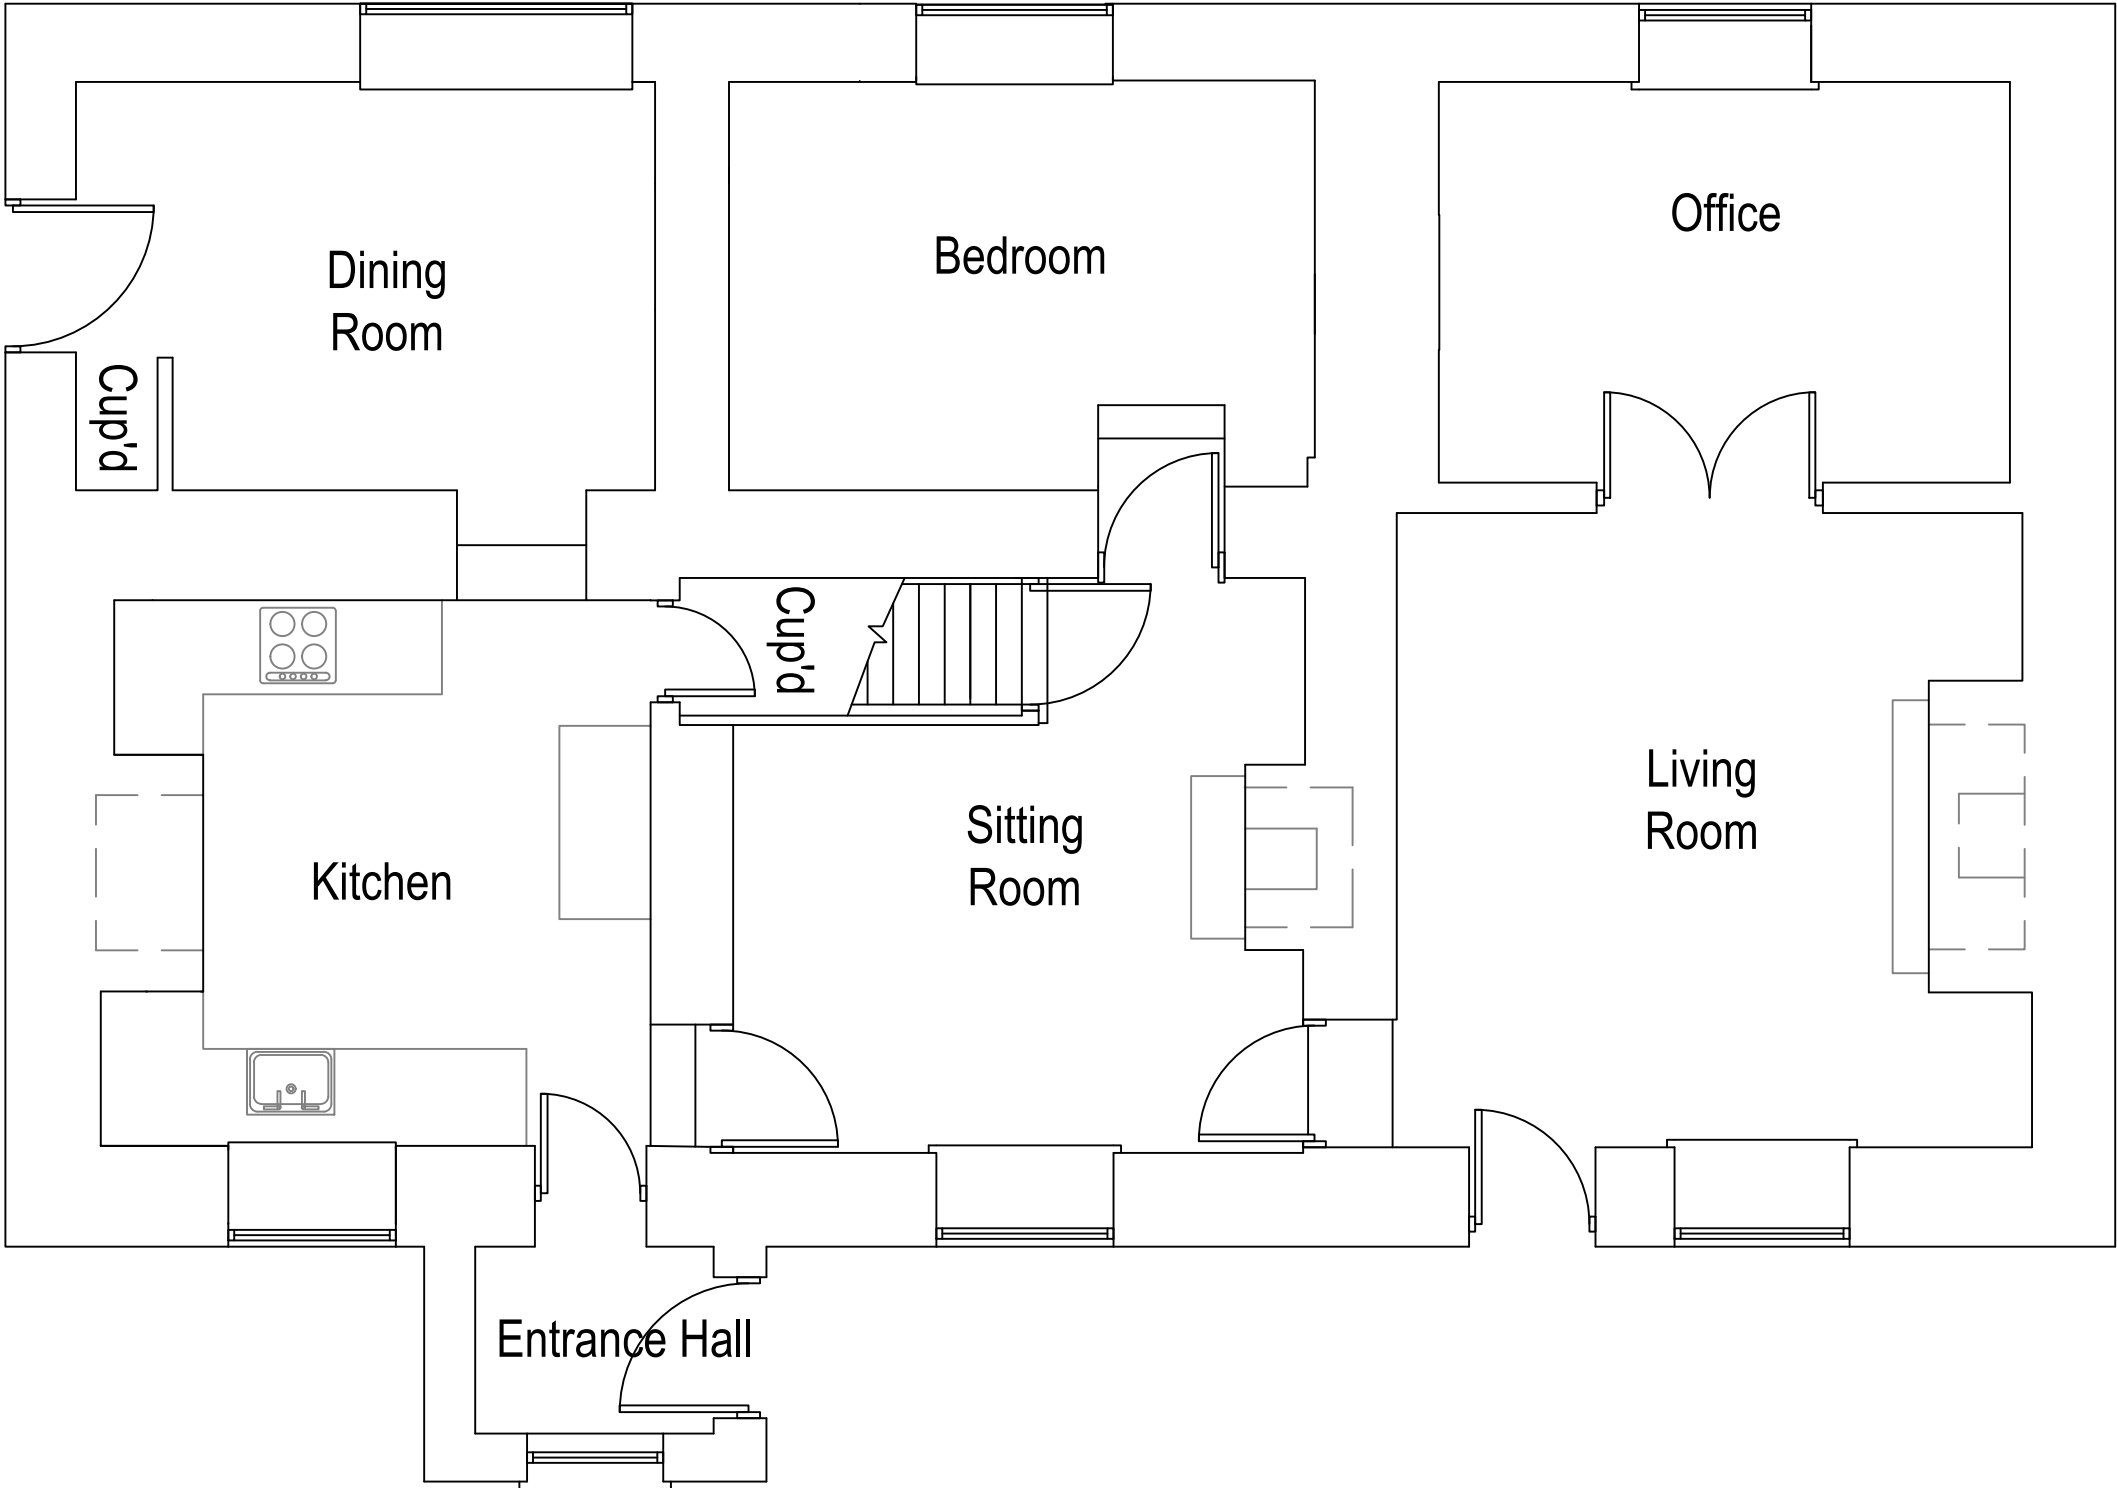


Existing Ground Floor Plan
Scale 1:50

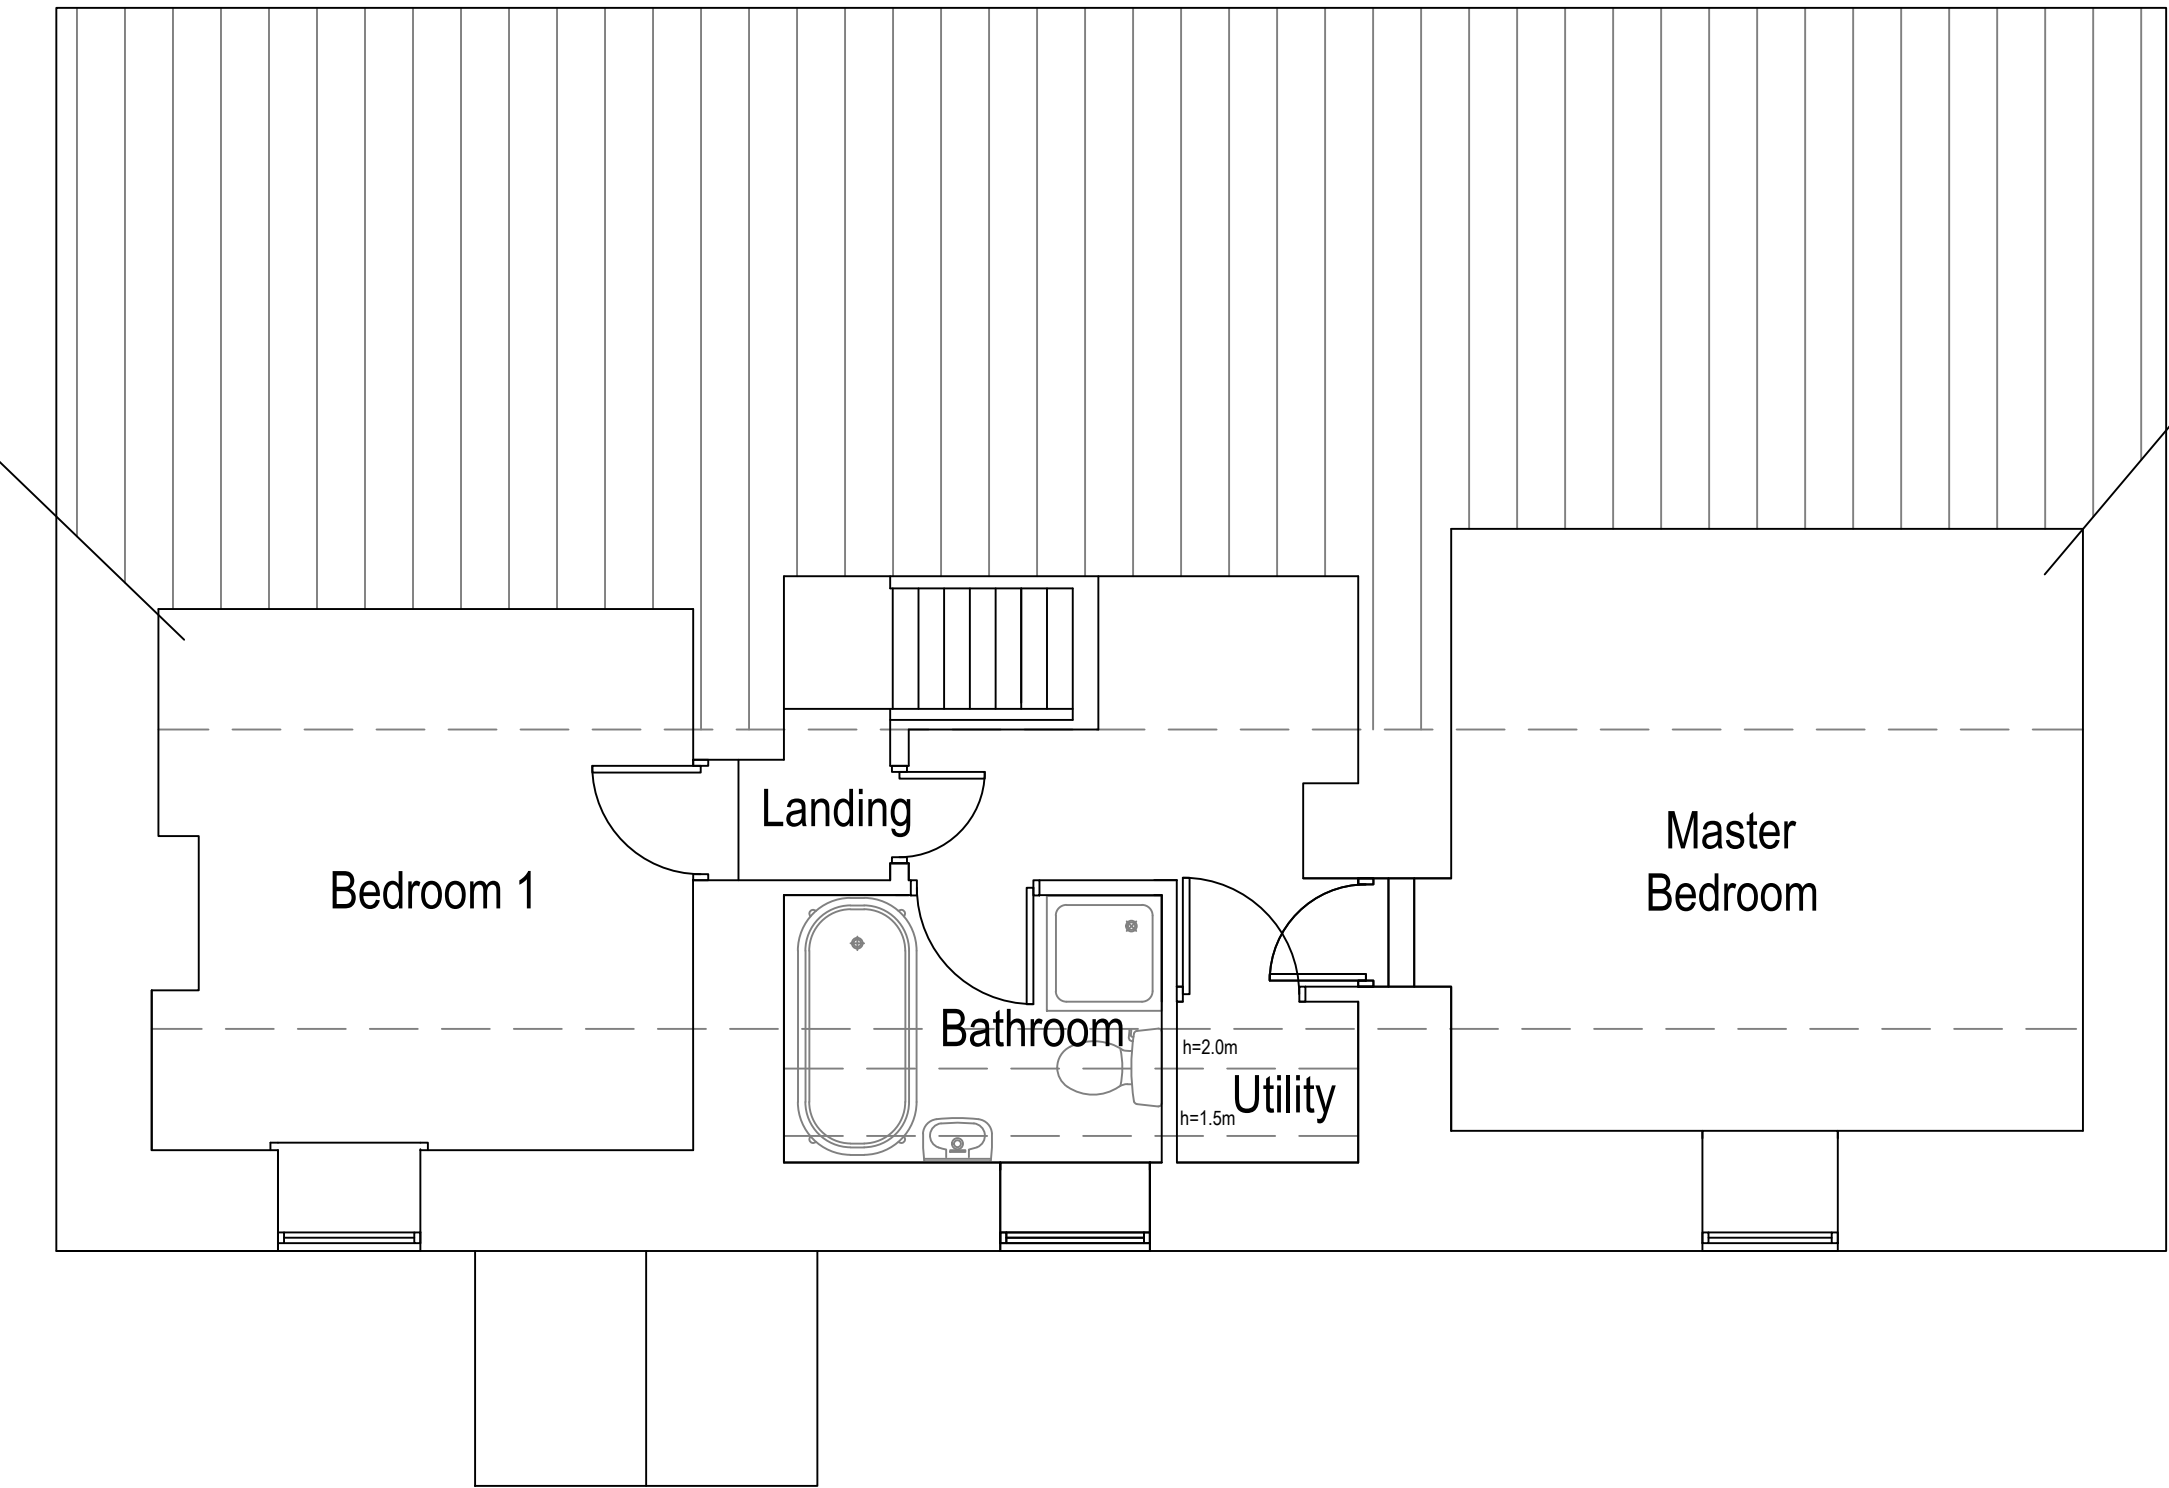

Existing First Floor Plan
Scale 1:50

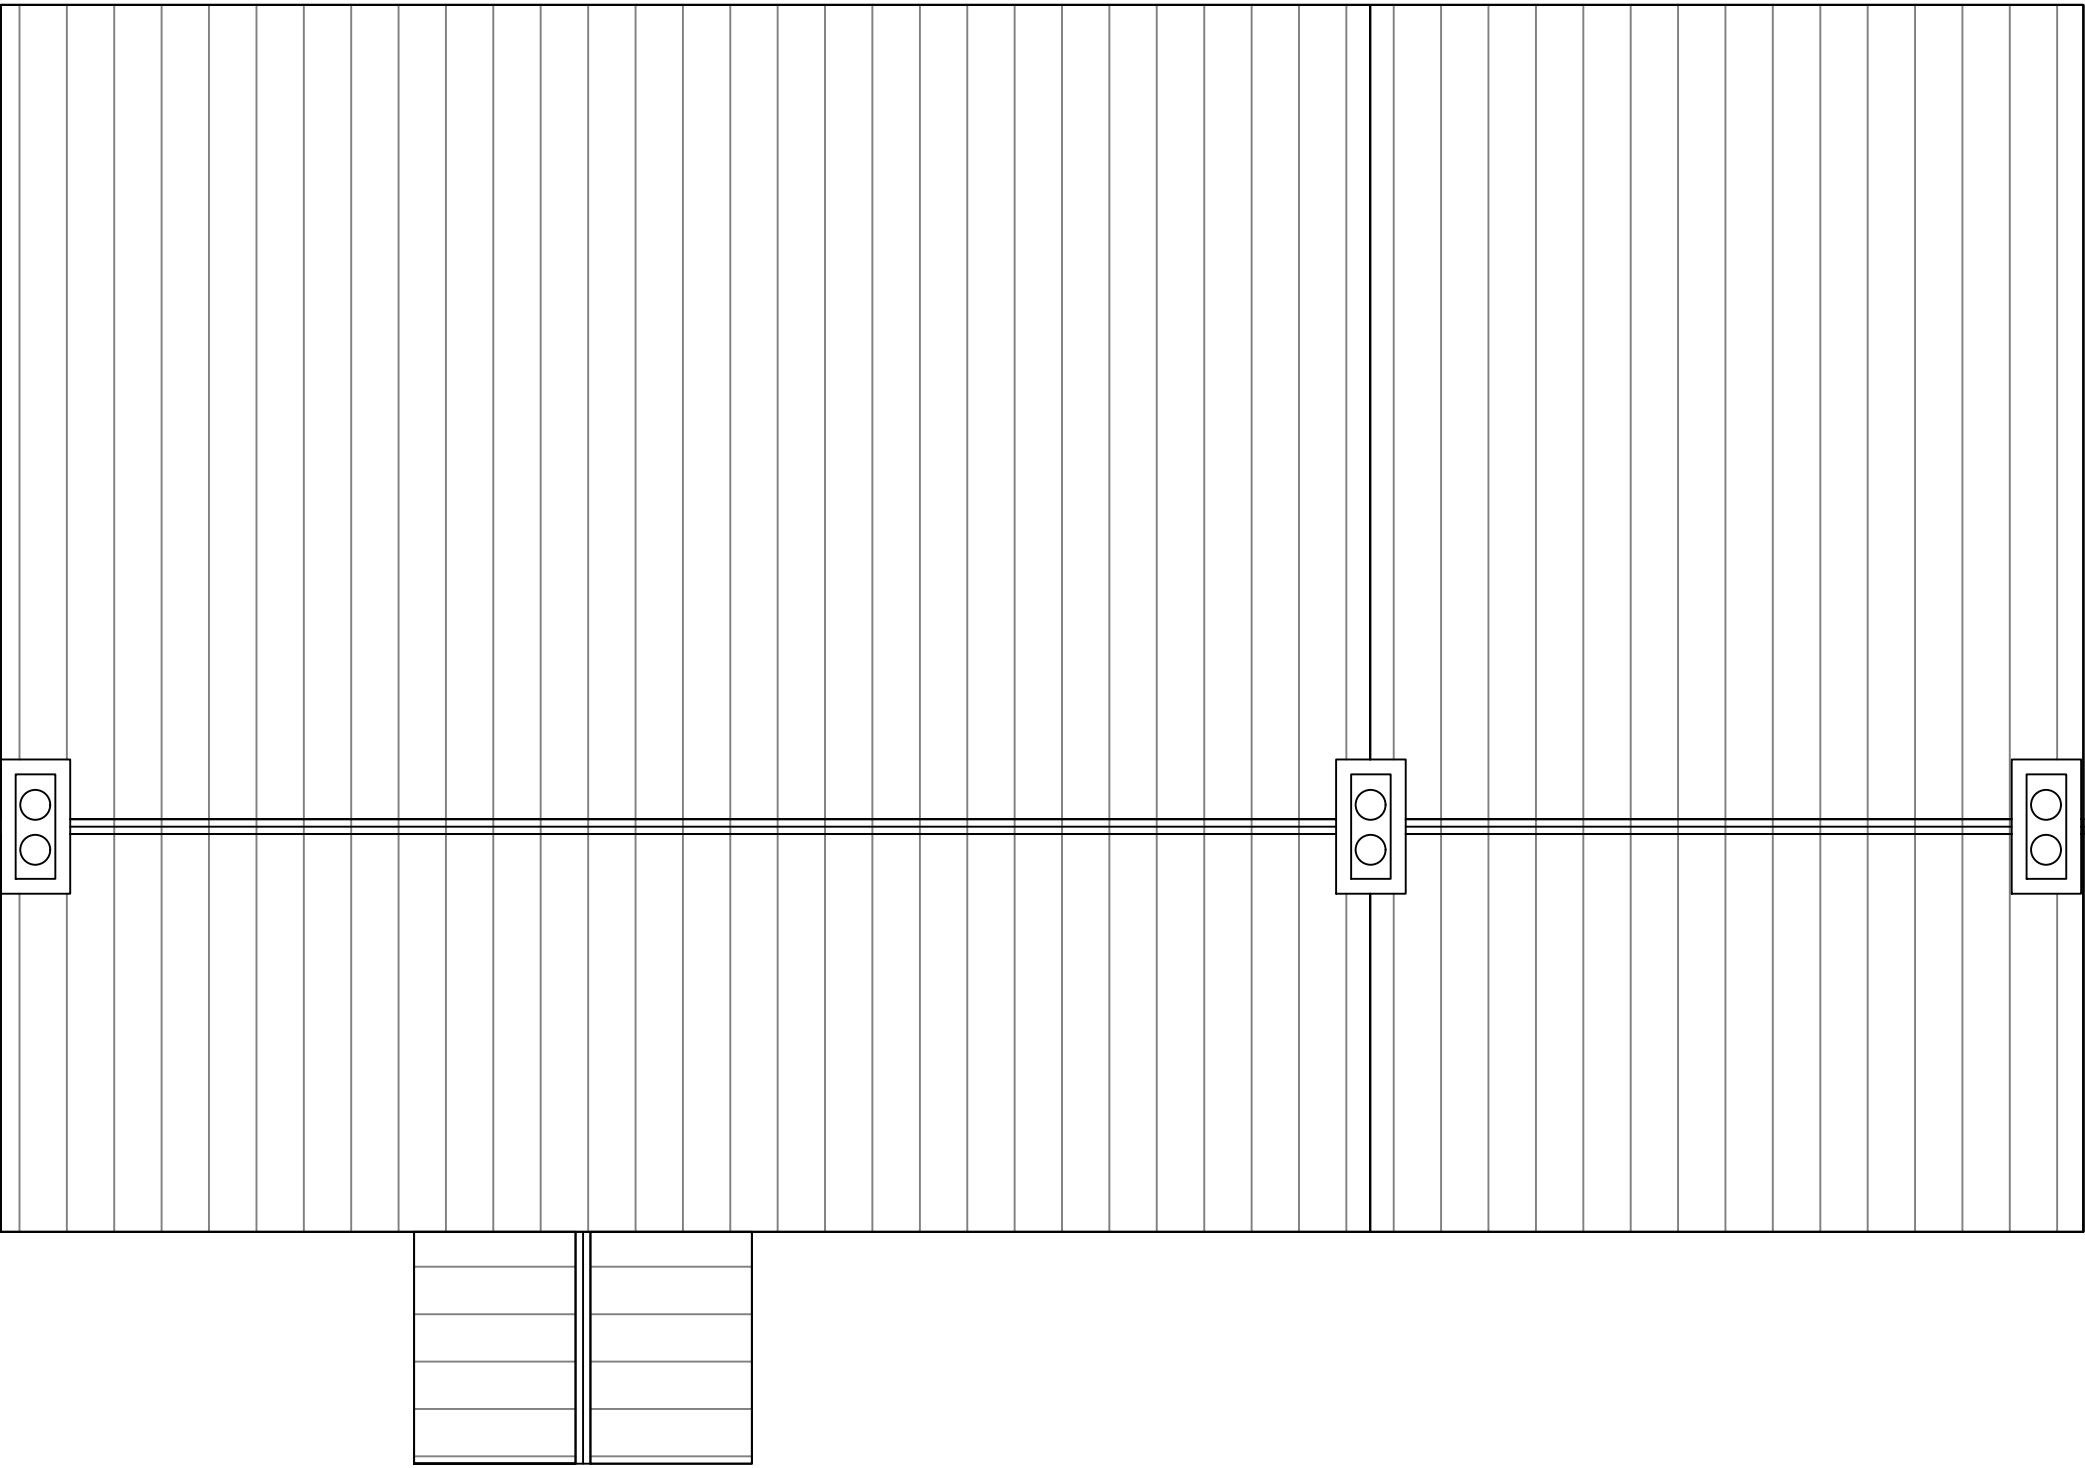

Existing Roof Plan
Scale 1:50

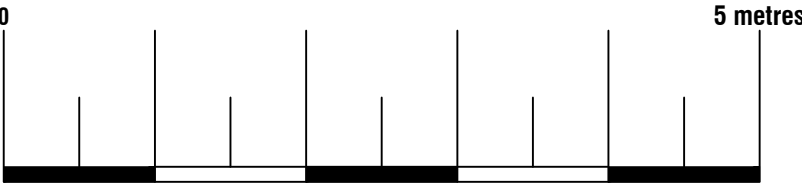




74 Cardiff Road, CF15 7QE • Enquiries@ArkiPlan.co.uk


Site Bank Cottage, Thurgoland Bank, Sheffield, South Yorkshire S357BR	Date 26.09.2022
	Sheet 21-2169 D02 Rev 0
	Job New Extension
	Scale As Shown@A1
	Title As Shown




Existing East Elevation
Scale 1:50

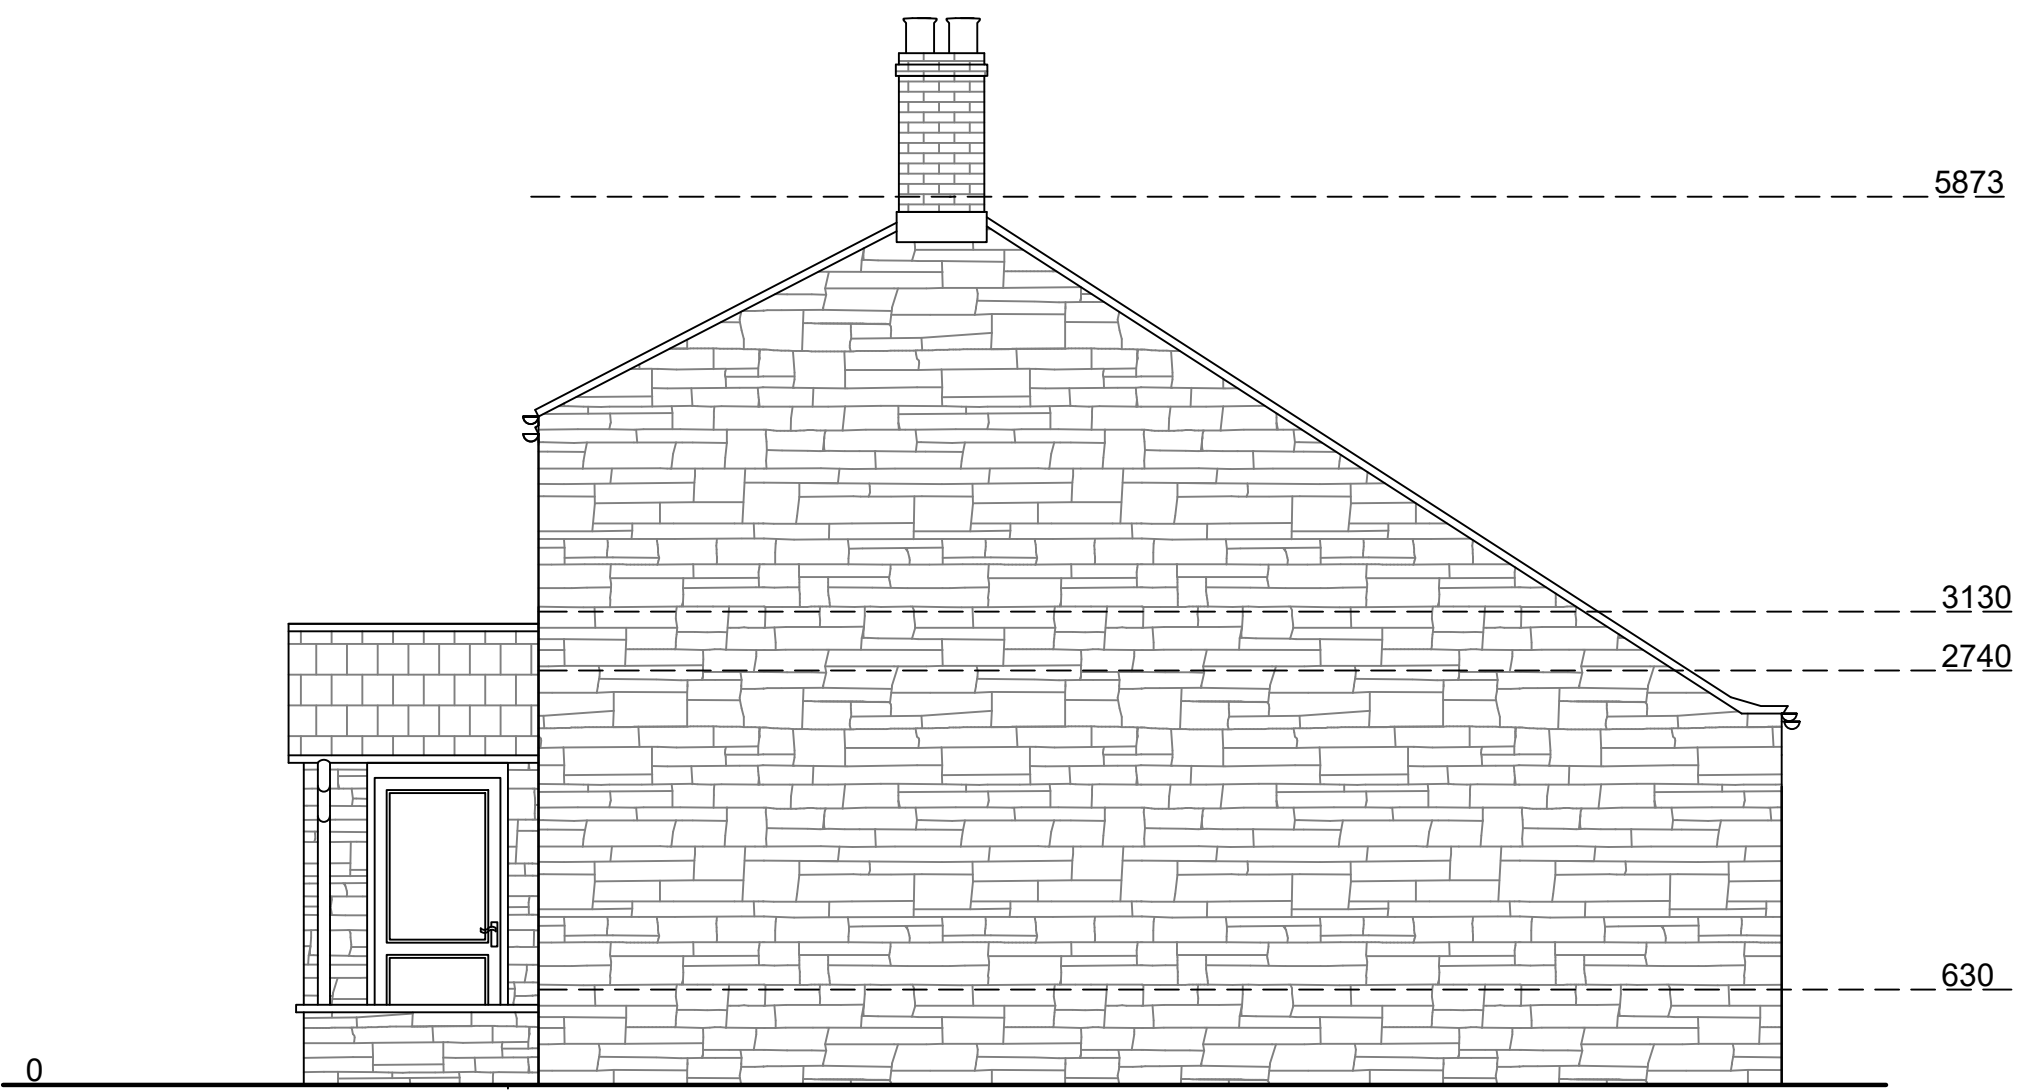


Existing North Elevation
Scale 1:50

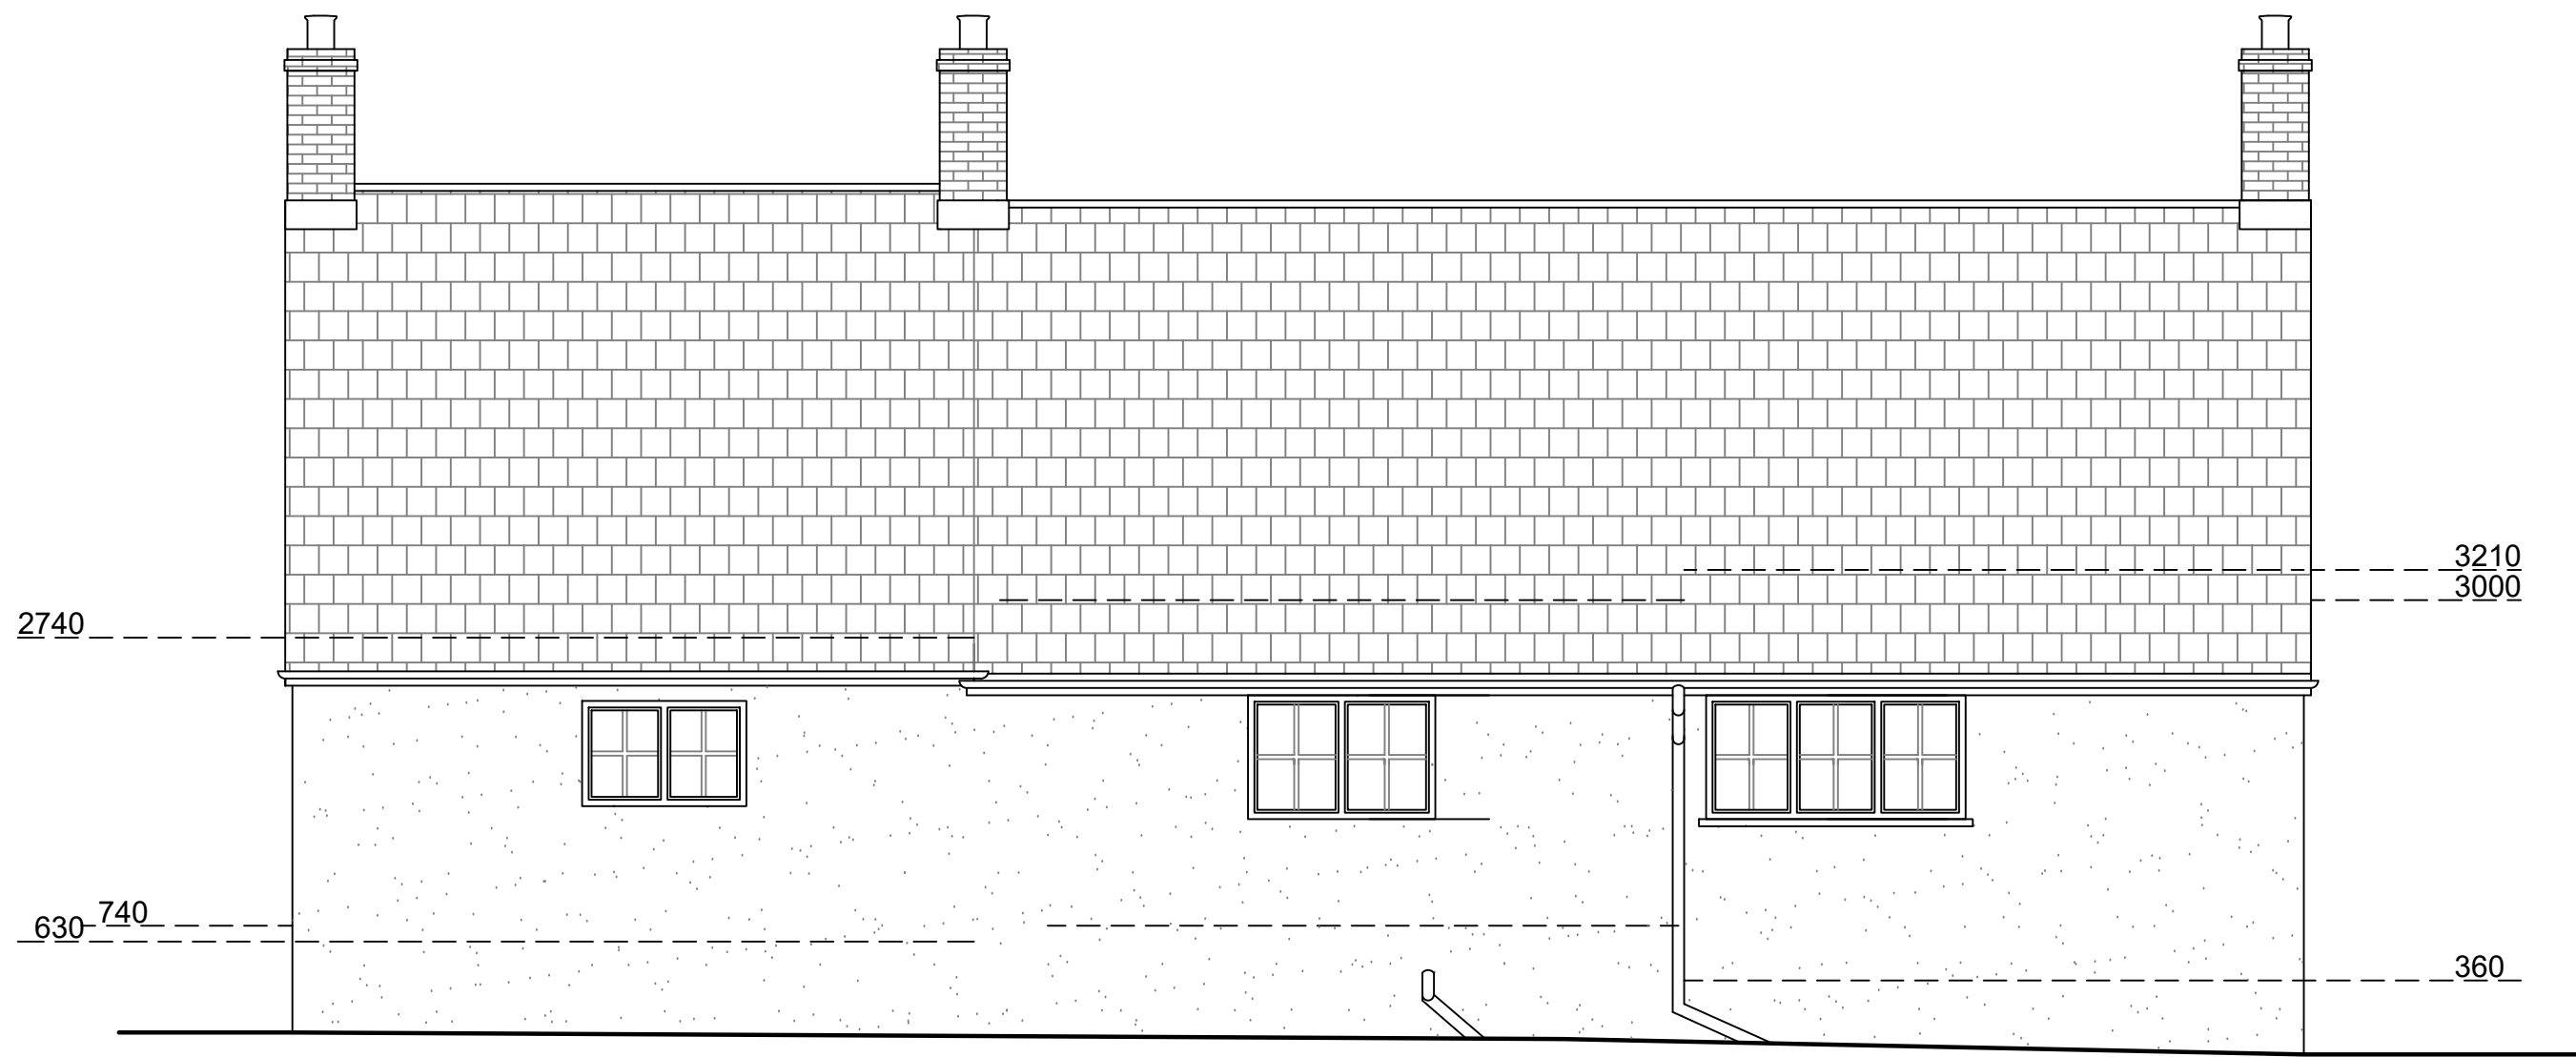

Existing West Elevation
Scale 1:50

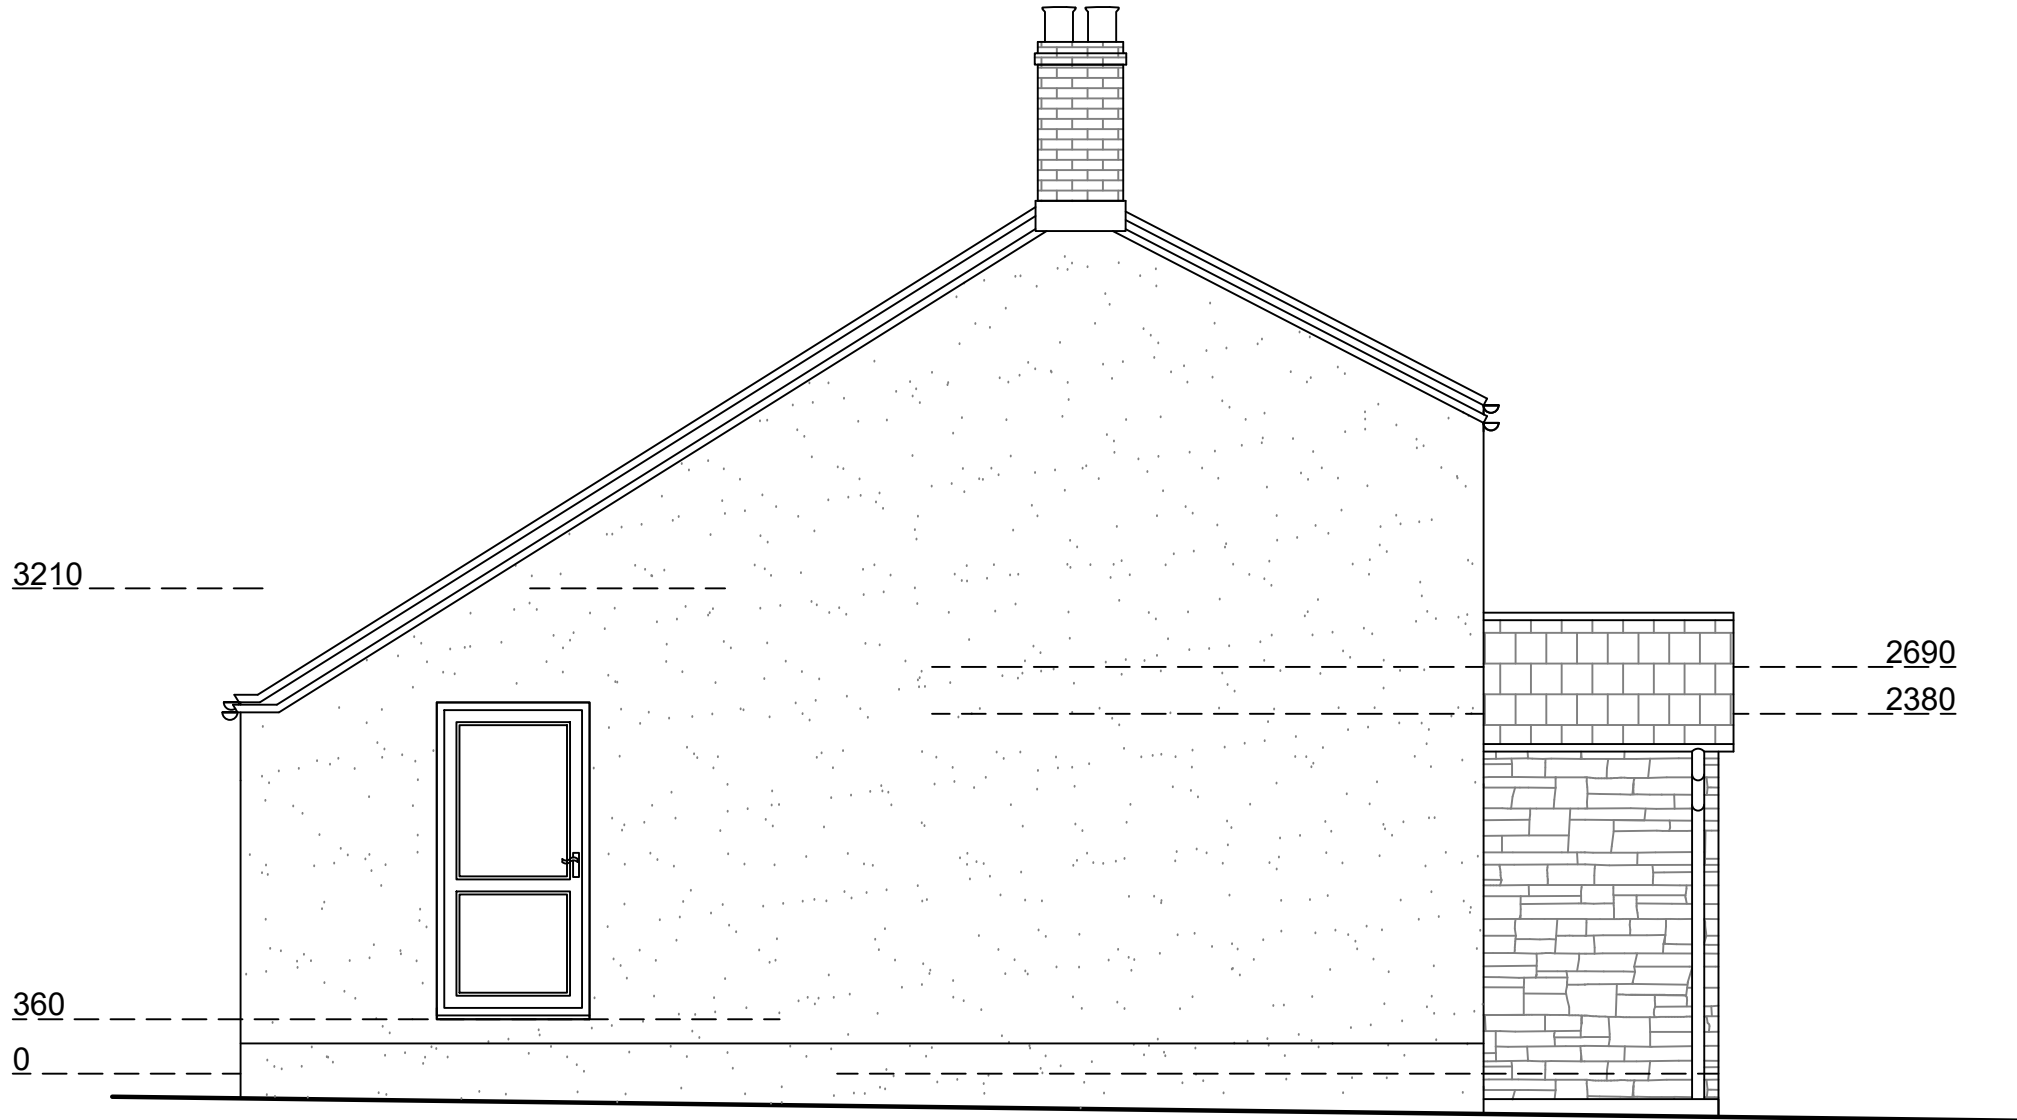


Existing South Elevation
Scale 1:50

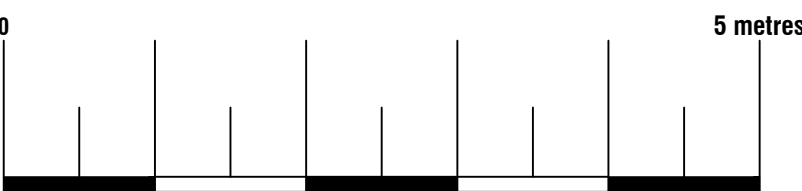


Arkiplan

74 Cardiff Road, CF15 7QE • Enquiries@ArkiPlan.co.uk


Site	Bank Cottage, Thurgoland Bank, Sheffield, South Yorkshire S357BR	Date	26.09.2022
		Sheet	21-2169 D03 Rev 0
		Job	New Extension
		Scale	As Shown@A1
		Title	As Shown

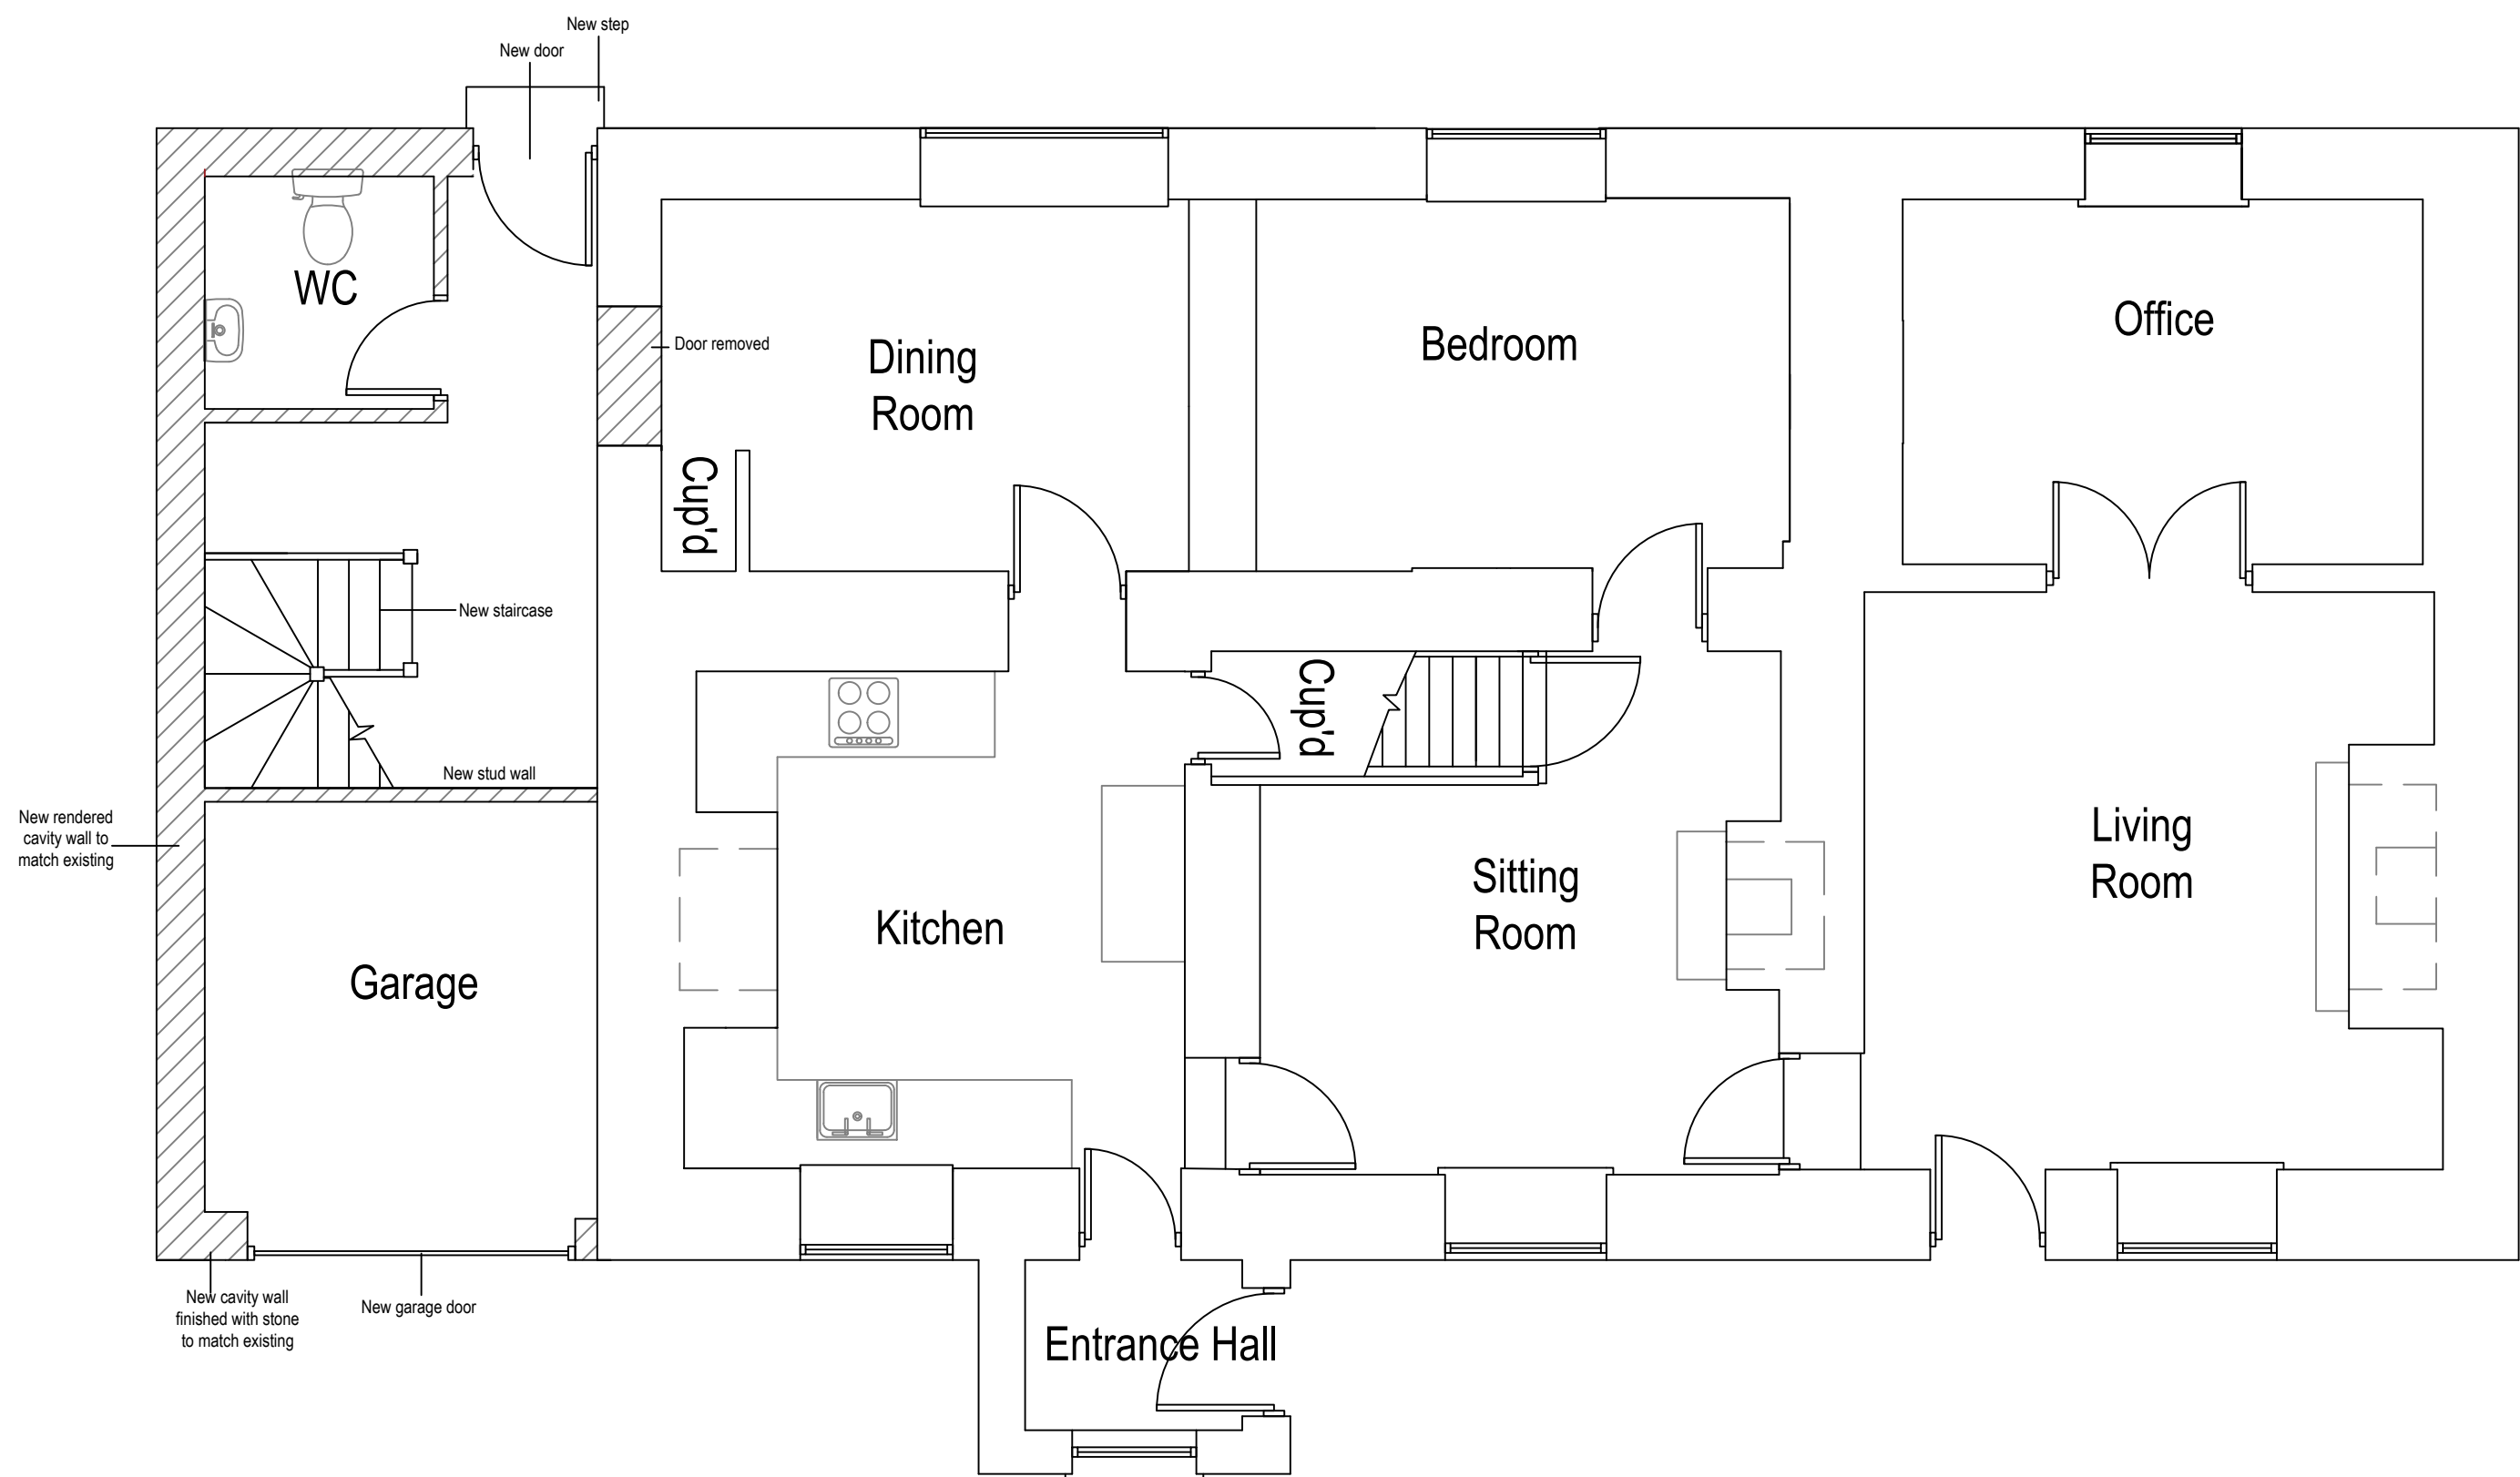


Proposed Ground Floor Plan
Scale 1:50

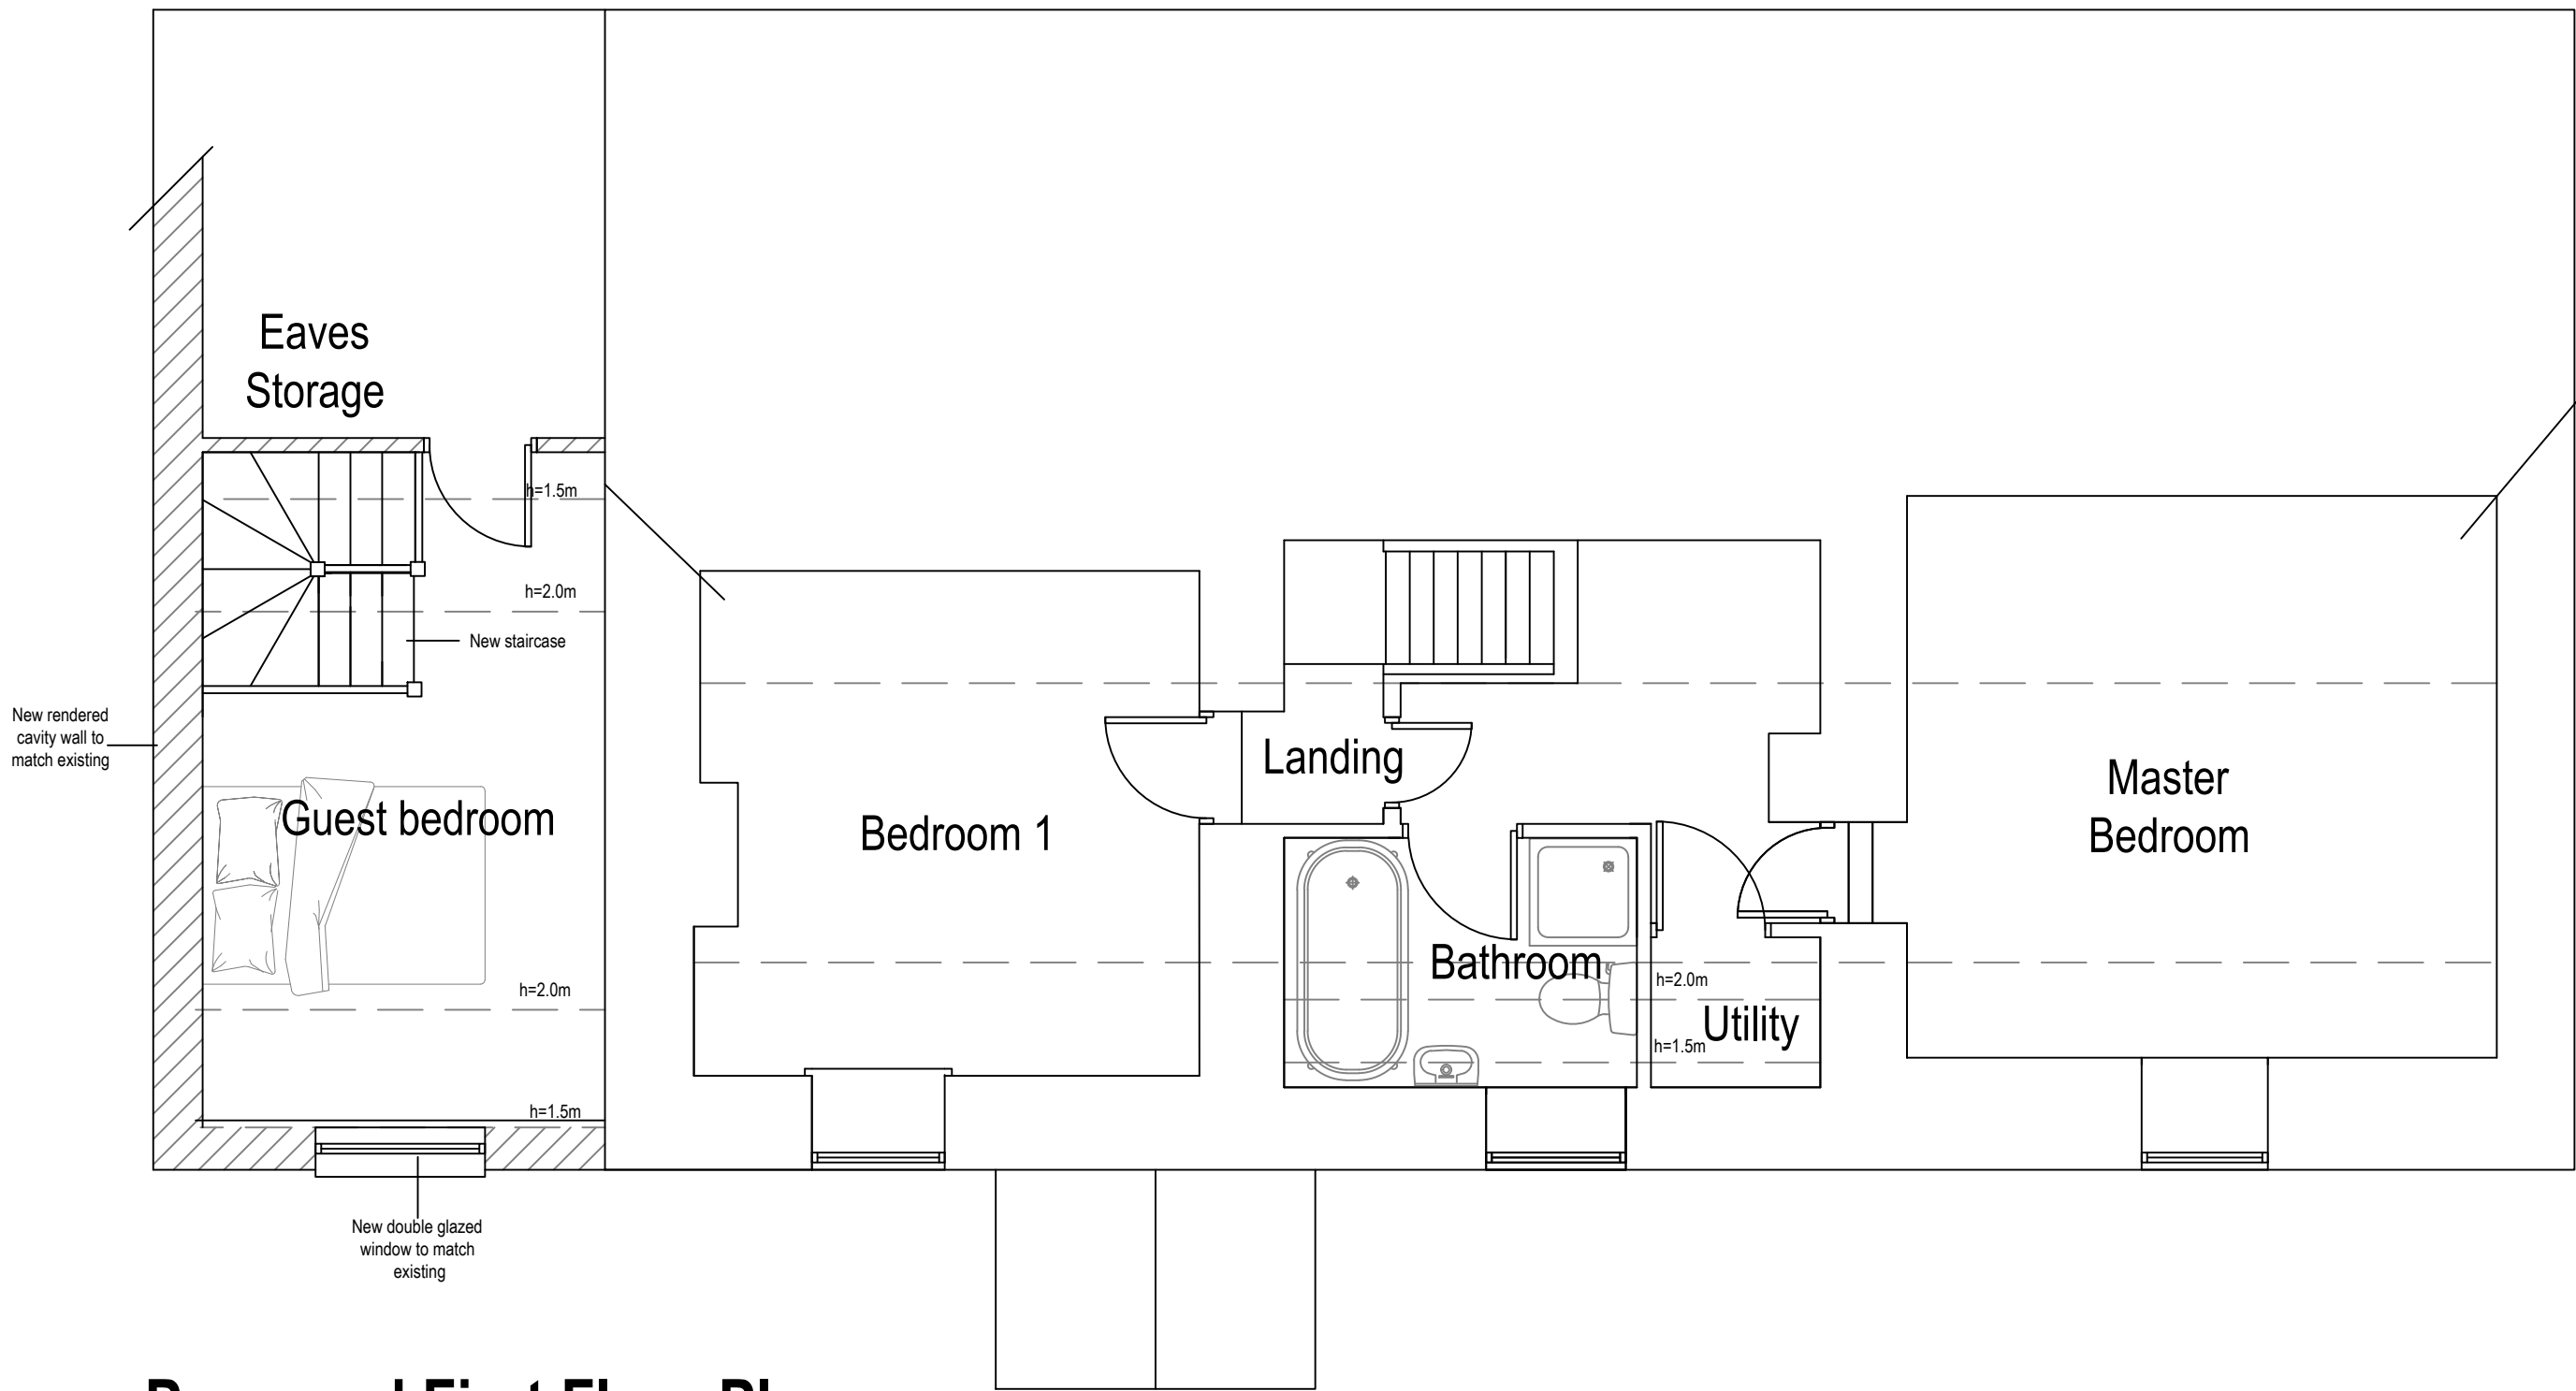

Proposed First Floor Plan
Scale 1:50

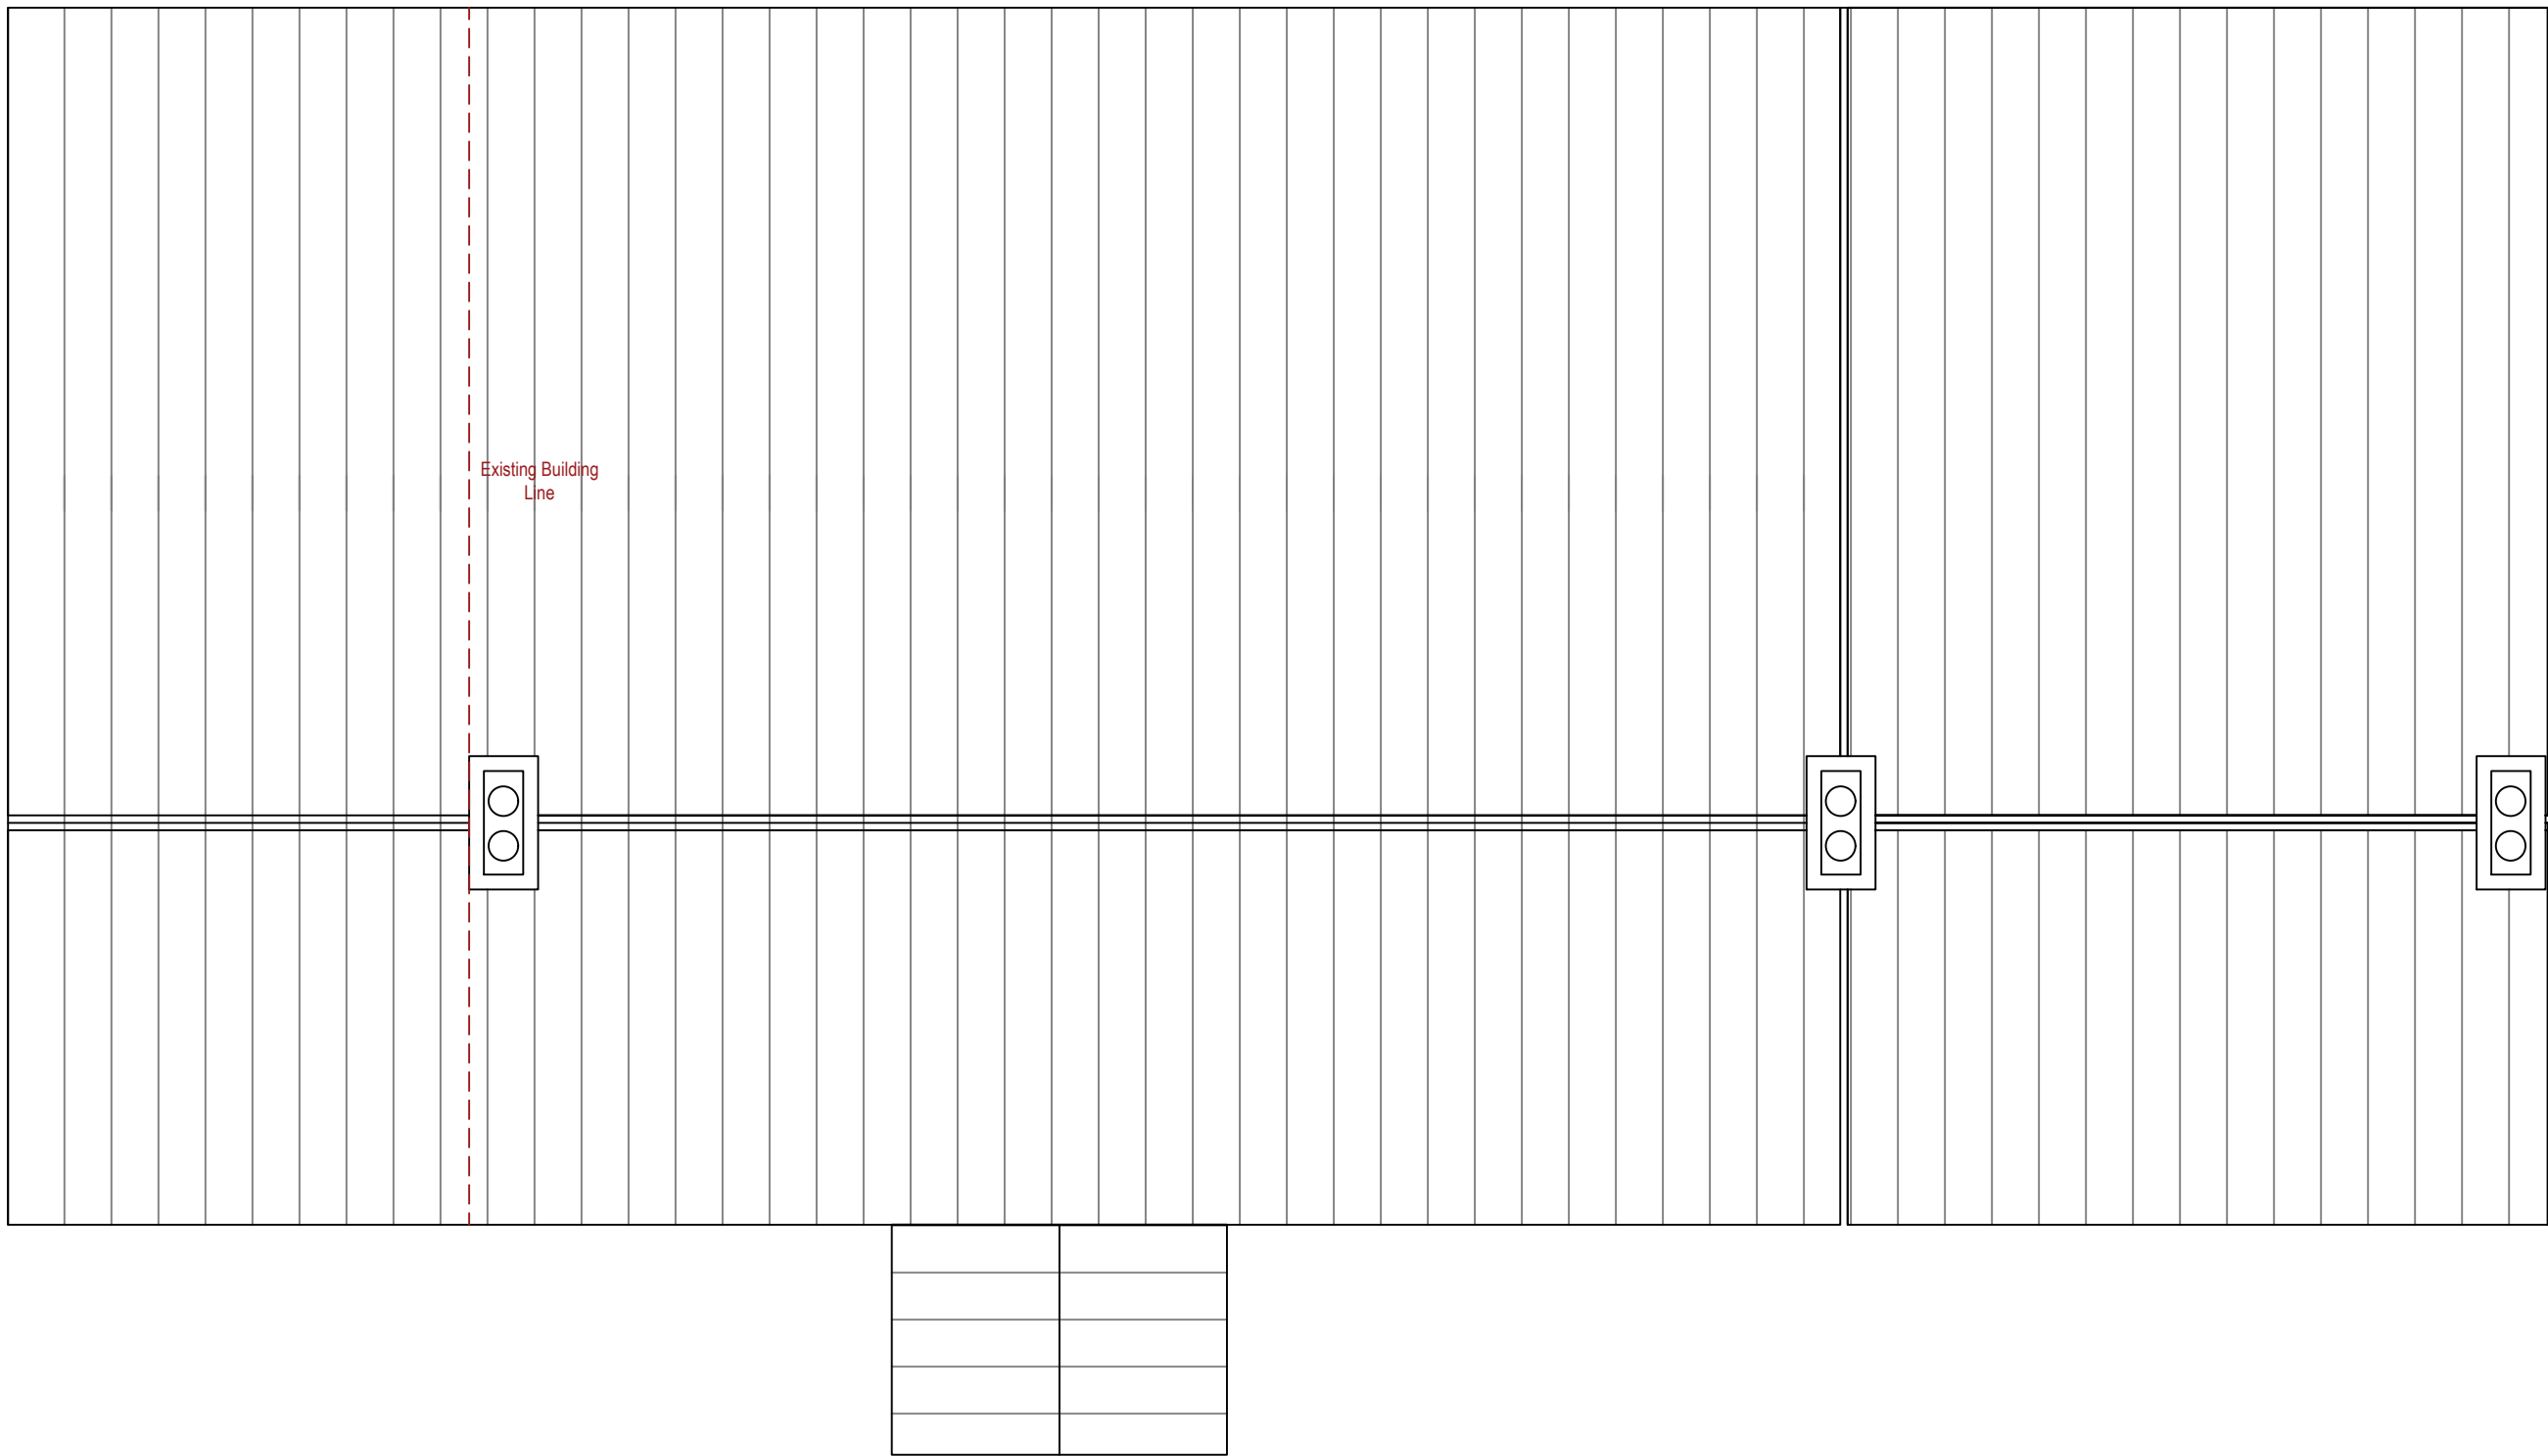

Proposed Roof Plan
Scale 1:100

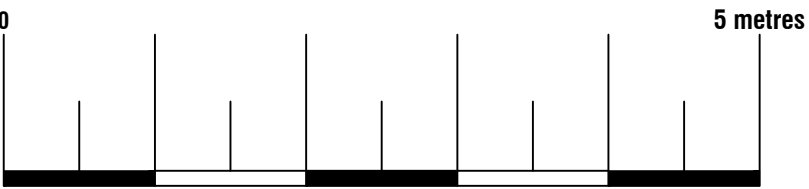




74 Cardiff Road, CF15 7QE • Enquiries@ArkiPlan.co.uk


Site	Bank Cottage, Thurgoland Bank, Sheffield, South Yorkshire S357BR	Date	26.09.2022
		Sheet	21-2169 D04 Rev 0
		Job	New Extension
		Scale	As Shown@A1
		Title	As Shown




Proposed East Elevation
Scale 1:50

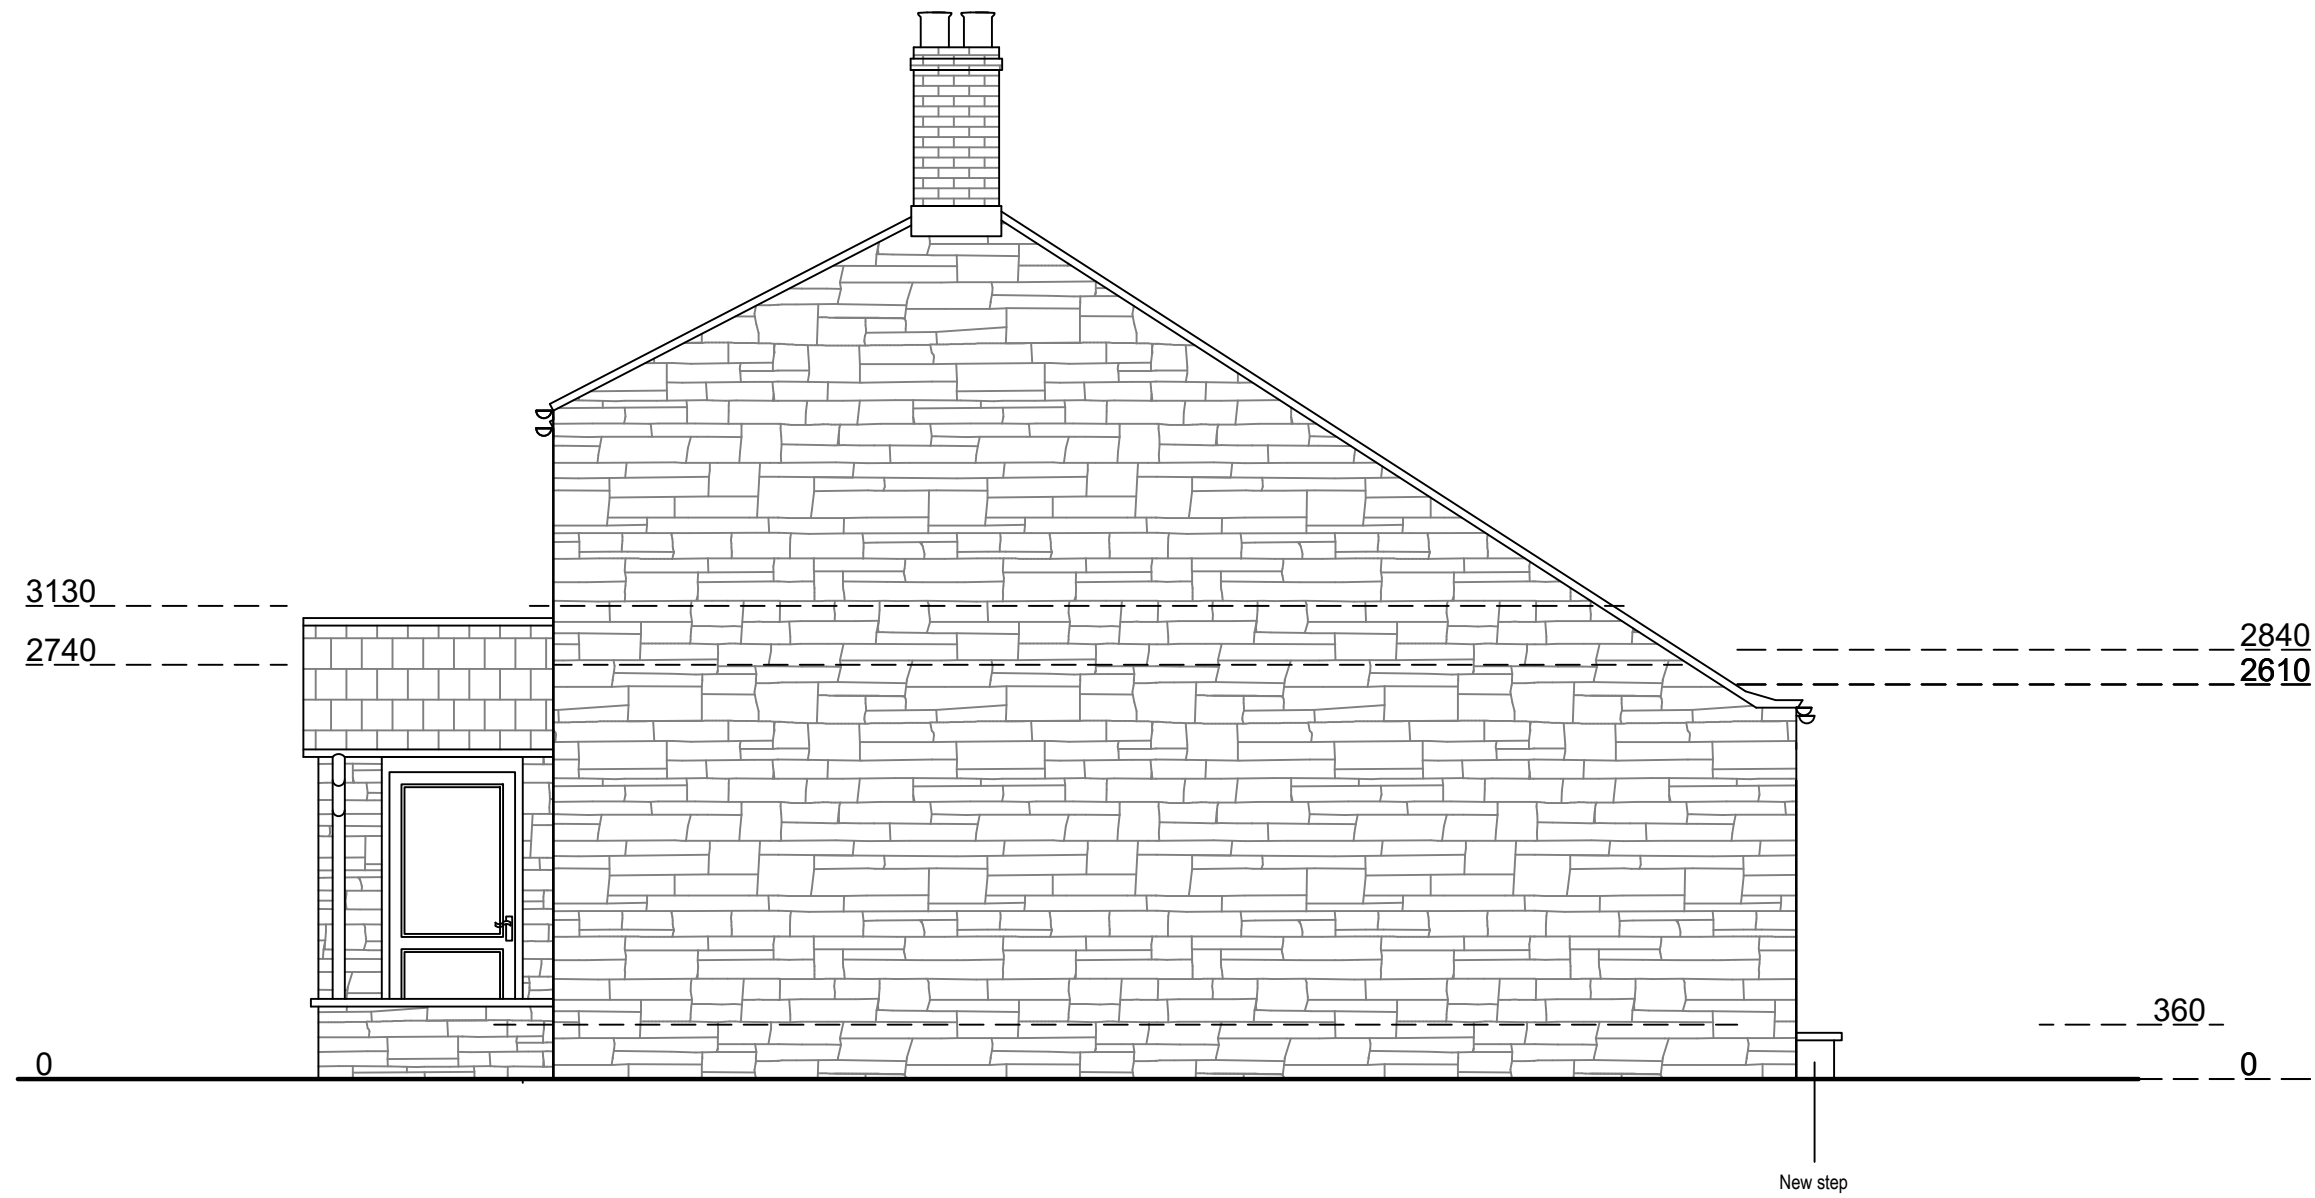


Proposed North Elevation
Scale 1:50

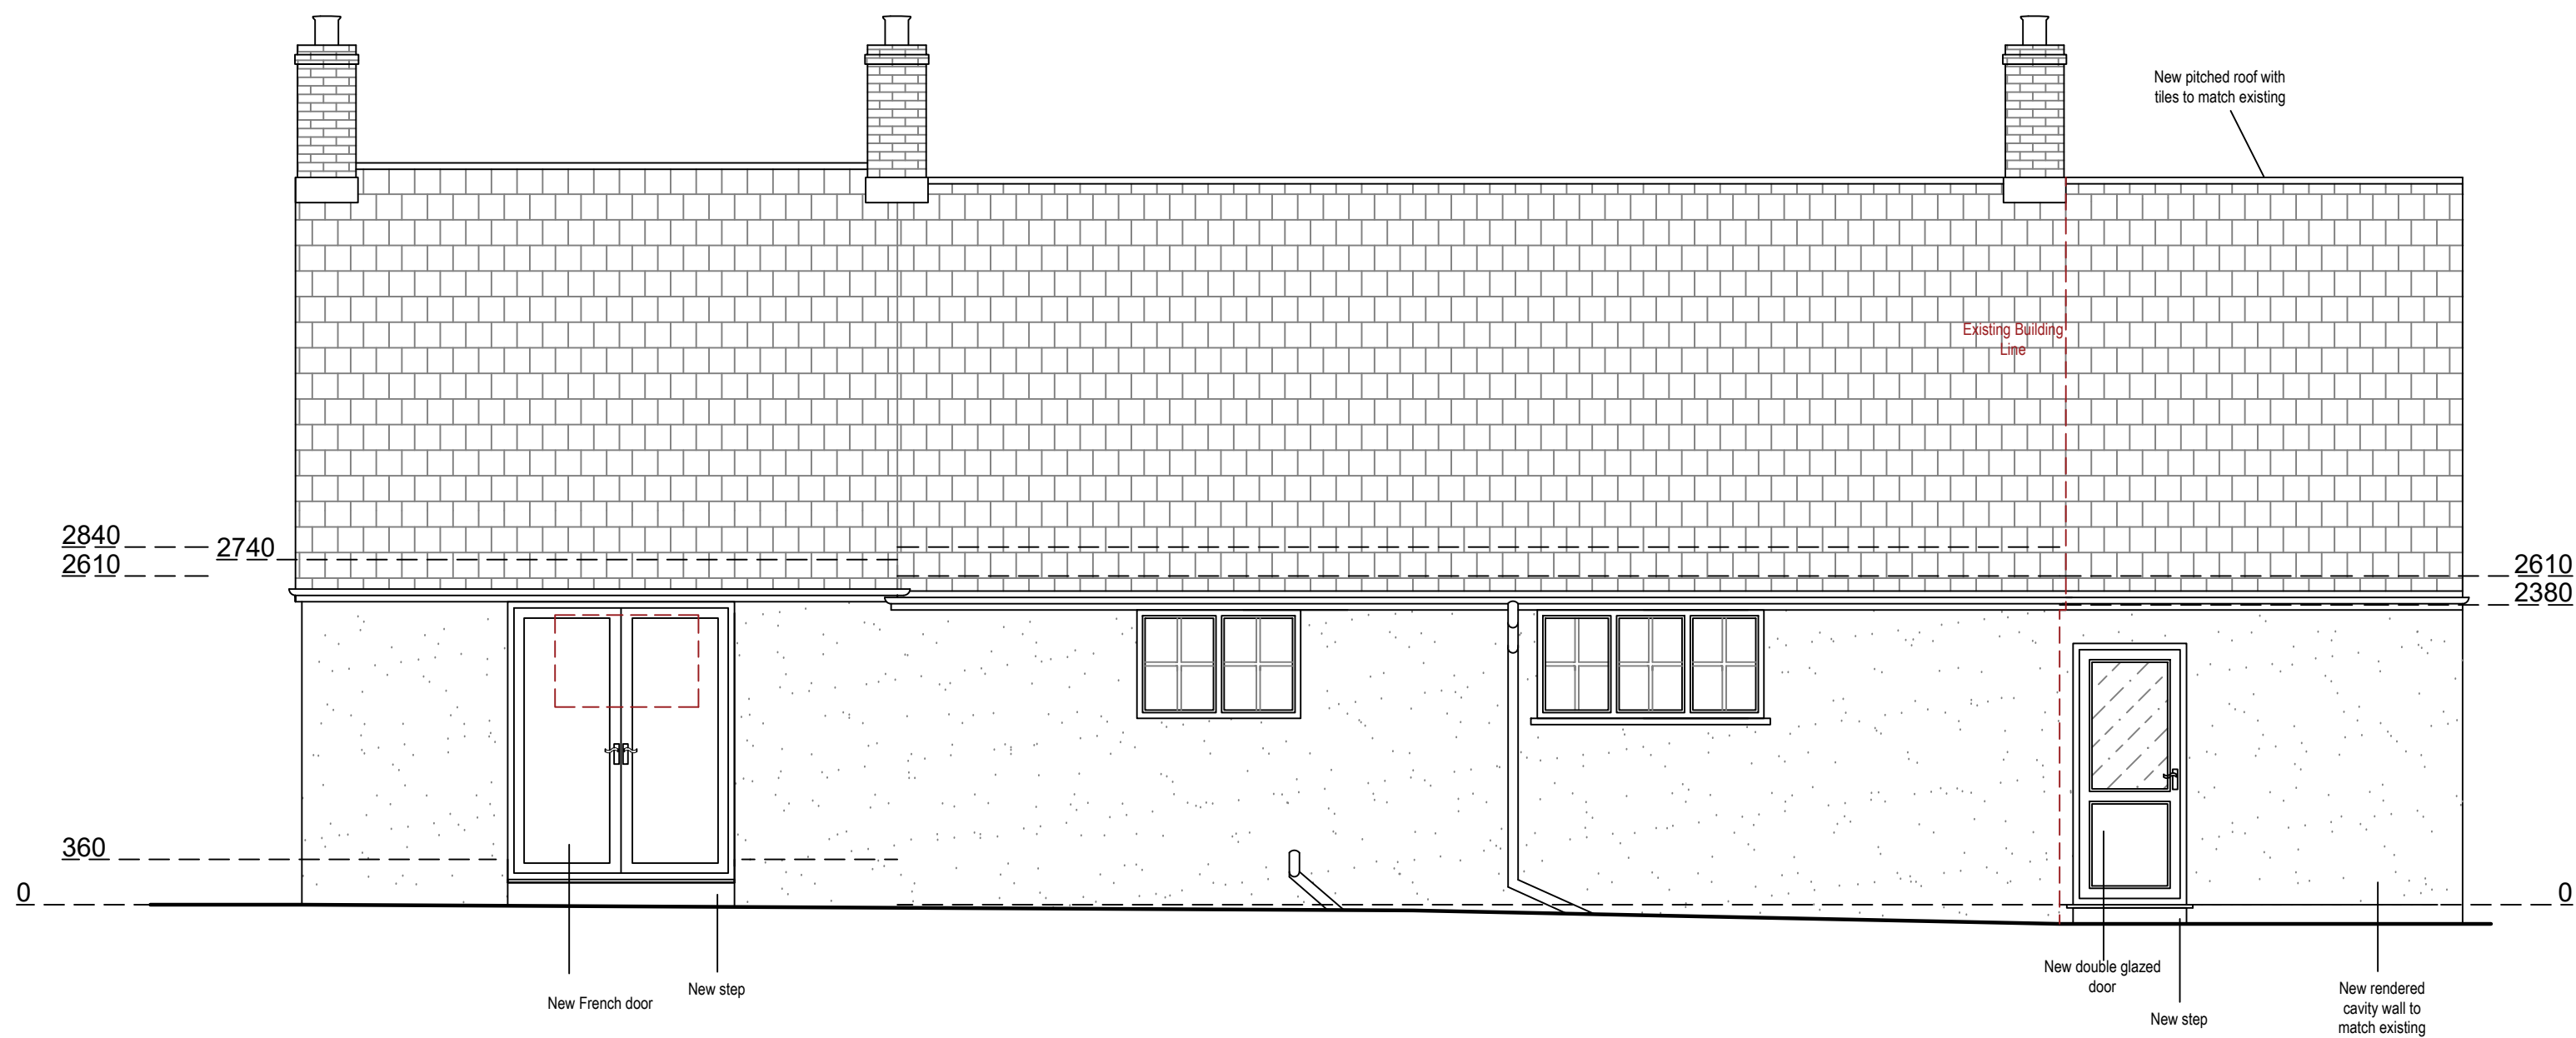

Proposed West Elevation
Scale 1:50

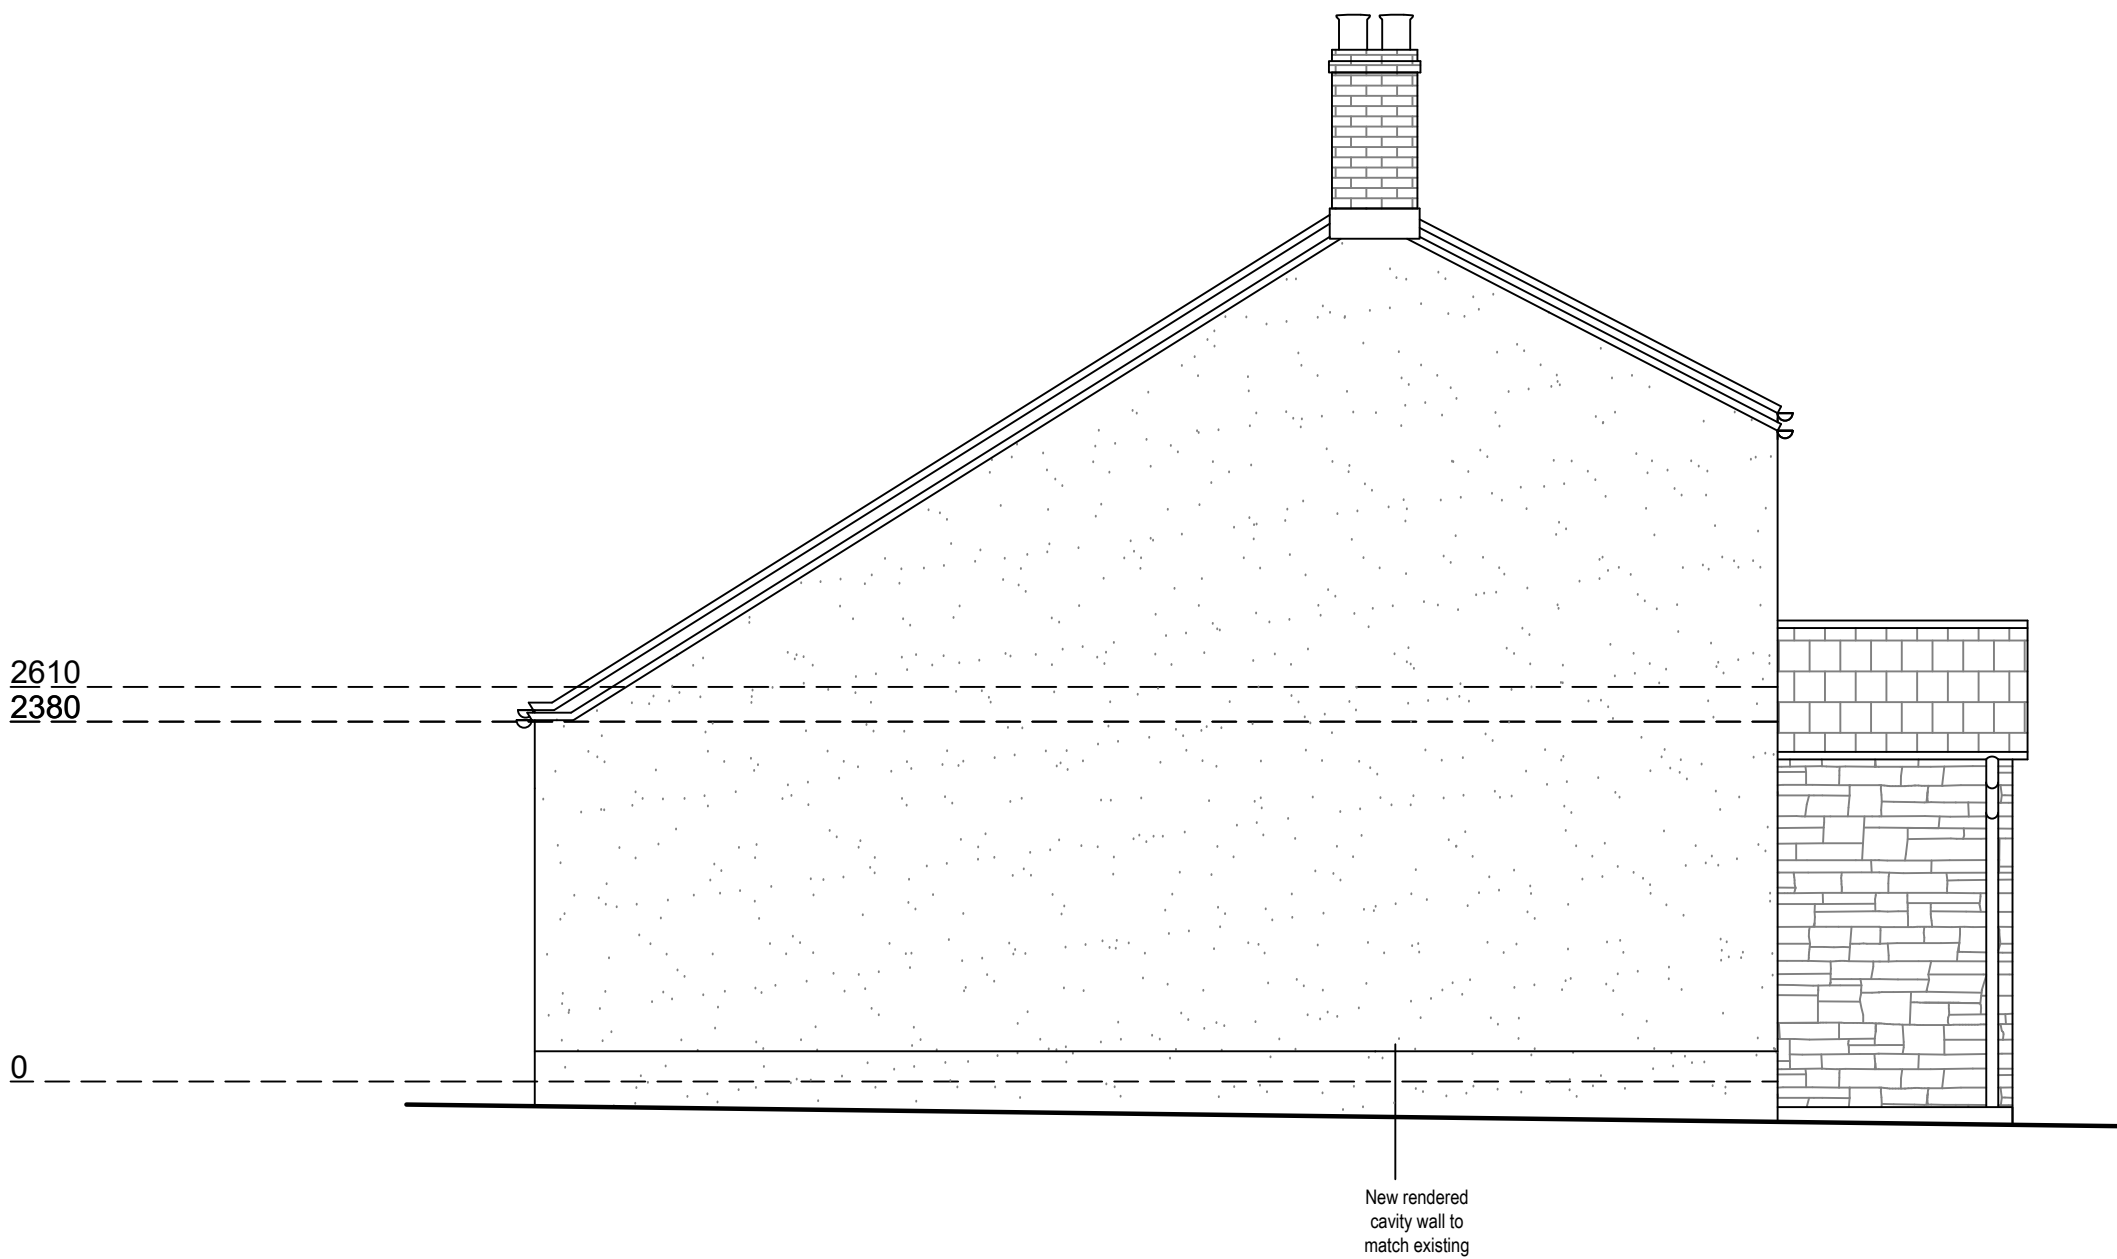

Proposed South Elevation
Scale 1:50

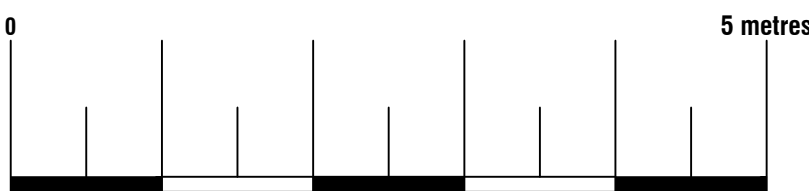

Arkiplan

74 Cardiff Road, CF15 7QE • Enquiries@ArkiPlan.co.uk

Site	Bank Cottage, Thurgoland Bank, Sheffield, South Yorkshire S357BR	Date	26.09.2022
		Sheet	21-2169 D05 Rev 0
		Job	New Extension
		Scale	As Shown@A1
		Title	As Shown