




- PROPOSED EXTERNAL MATERIALS
- FACING BRICKWORK TO BE CALLETON WOLDS AUTUMN
 - FINISHES TO BE MODERN SMOOTH GREY
 - ROOF TILES MARLEY MODERN SMOOTH GREY

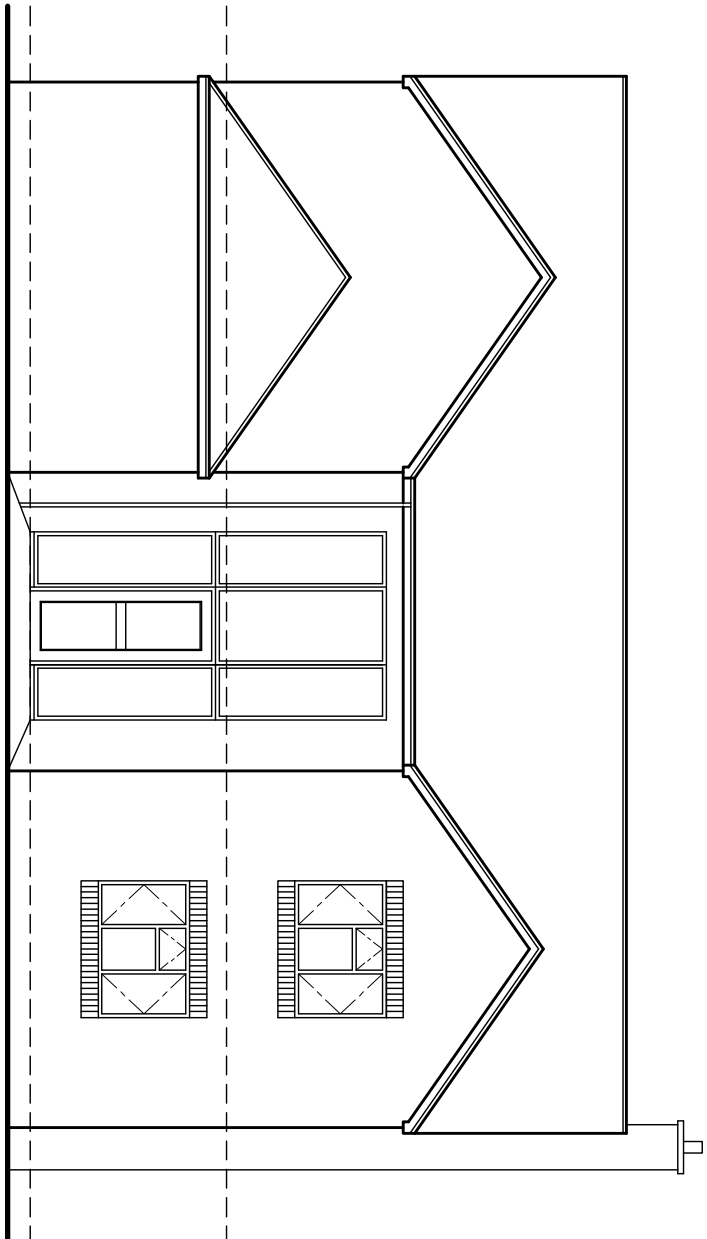


FRONT ELEVATION

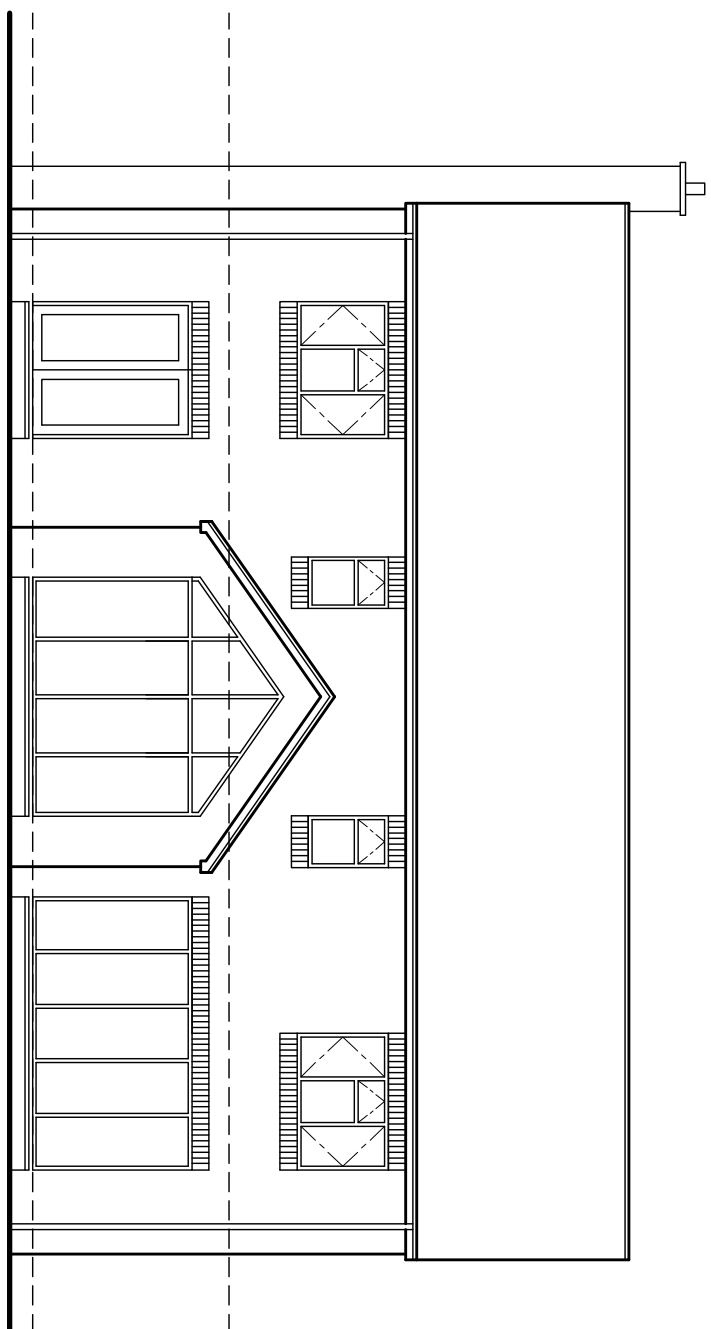

REAR ELEVATION

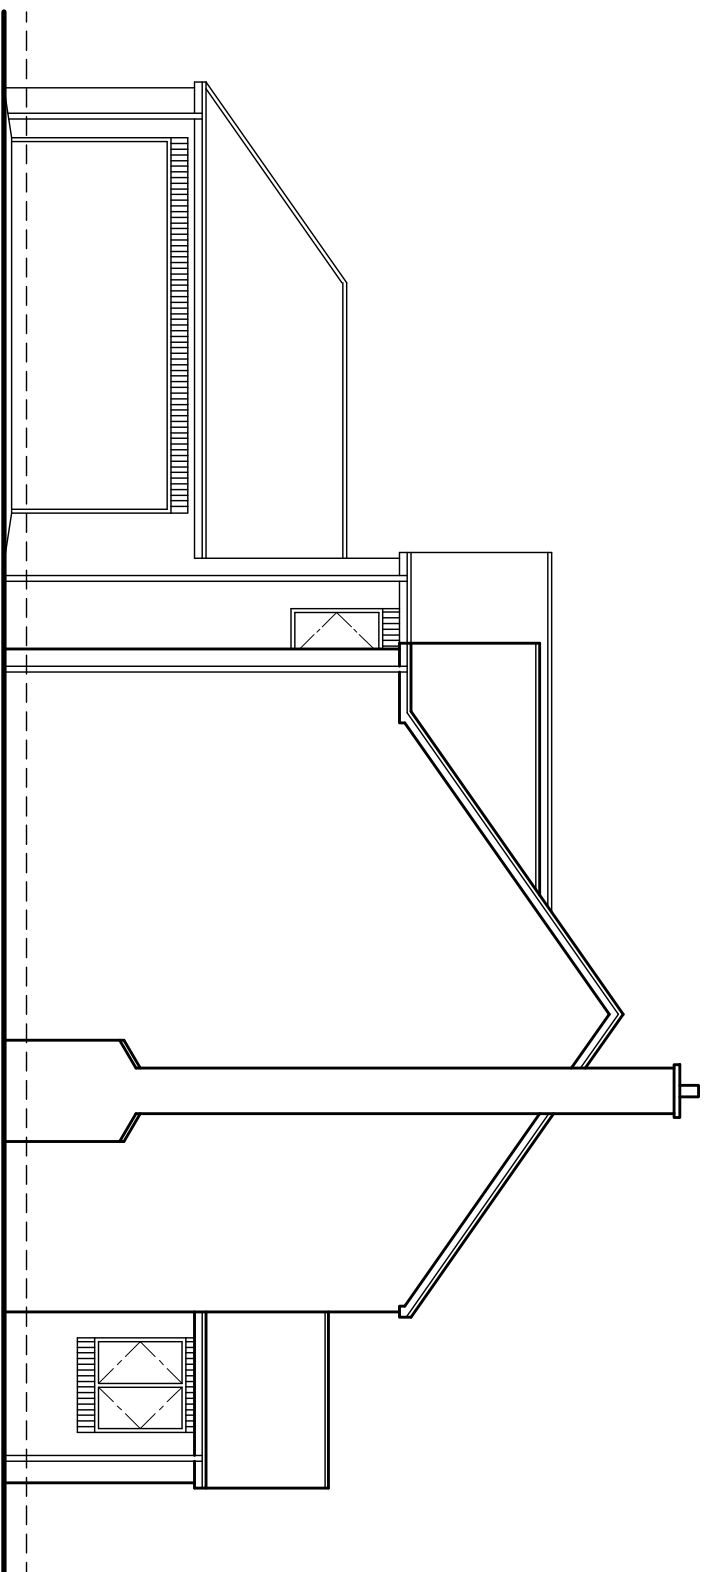

SIDE ELEVATION

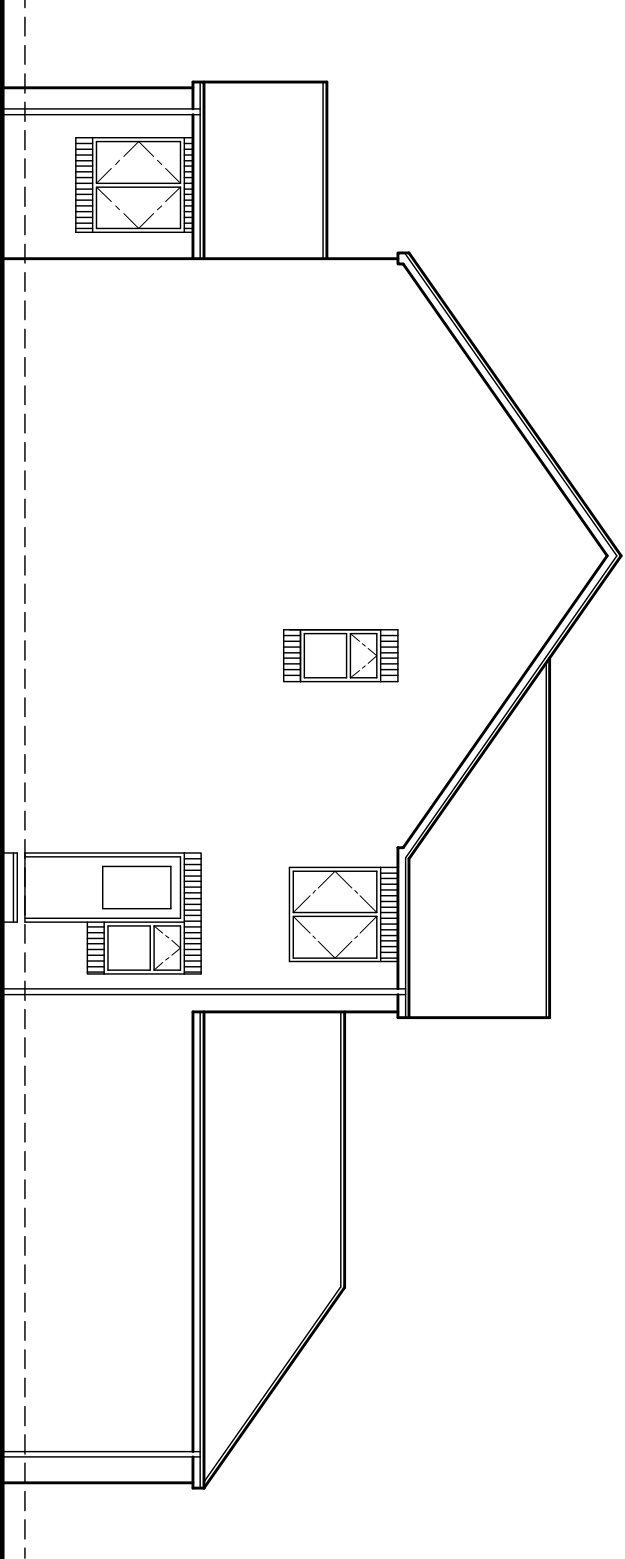

SIDE ELEVATION

SITE PLAN
SCALE 1:200



White Agus
Partnership

PROVIDENCE VILLA,
42 SACKVILLE STREET,
BARNLEY,
S70 2DB

Phone: 01228 209442
Fax: 01228 268390
Email: info@whiteaguspартnership.co.uk
Web: www.whiteaguspартnership.co.uk

SURVEYORS AND BUILDING DESIGN CONSULTANTS

Project: PROPOSED DWELLING
CASTLE GARDENS, COBCHAR LANE
ELSECAR

Client:

Project: PROPOSED DWELLING
CASTLE GARDENS, COBCHAR LANE
ELSECAR

MR A. ADDY

Drawing Title: ELEVATIONS & SITE PLAN

Date: MAY 2010
Scale: AS SHOWN

Date: 01-06-10
8

Ref: 10-002
Dwg. No: 04
Rev: B

Date: 01-06-10
8

Date: 02-06-10
8

Description: DWELLING, REFORMED
SPORT HALL, 2000