



Drawing No.	Rev No.
MMS001 -009	

DO NOT SCALE: Contractor to check all dimensions and report any omissions or errors


NOTES

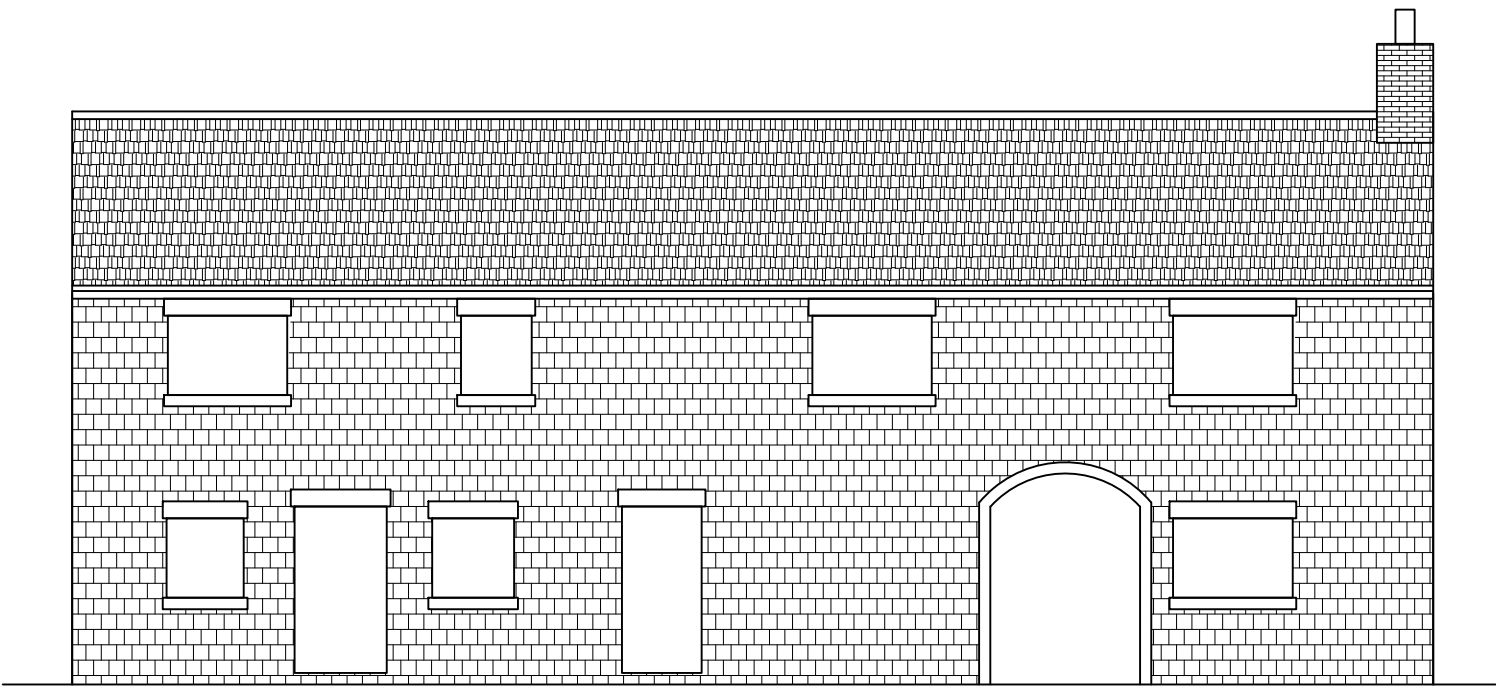


PROPOSED FRONT ELEVATION
SCALE 1:100 AT A3

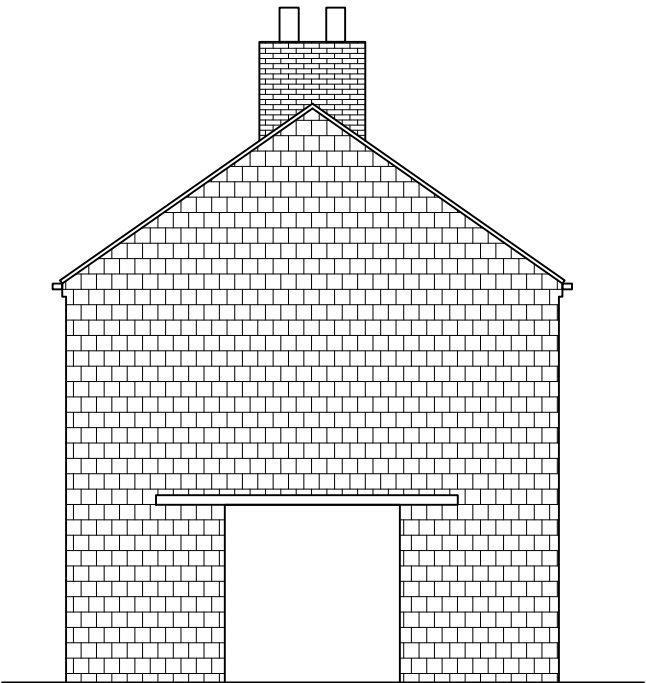

PROPOSED END ELEVATION
SCALE 1:100 AT A3

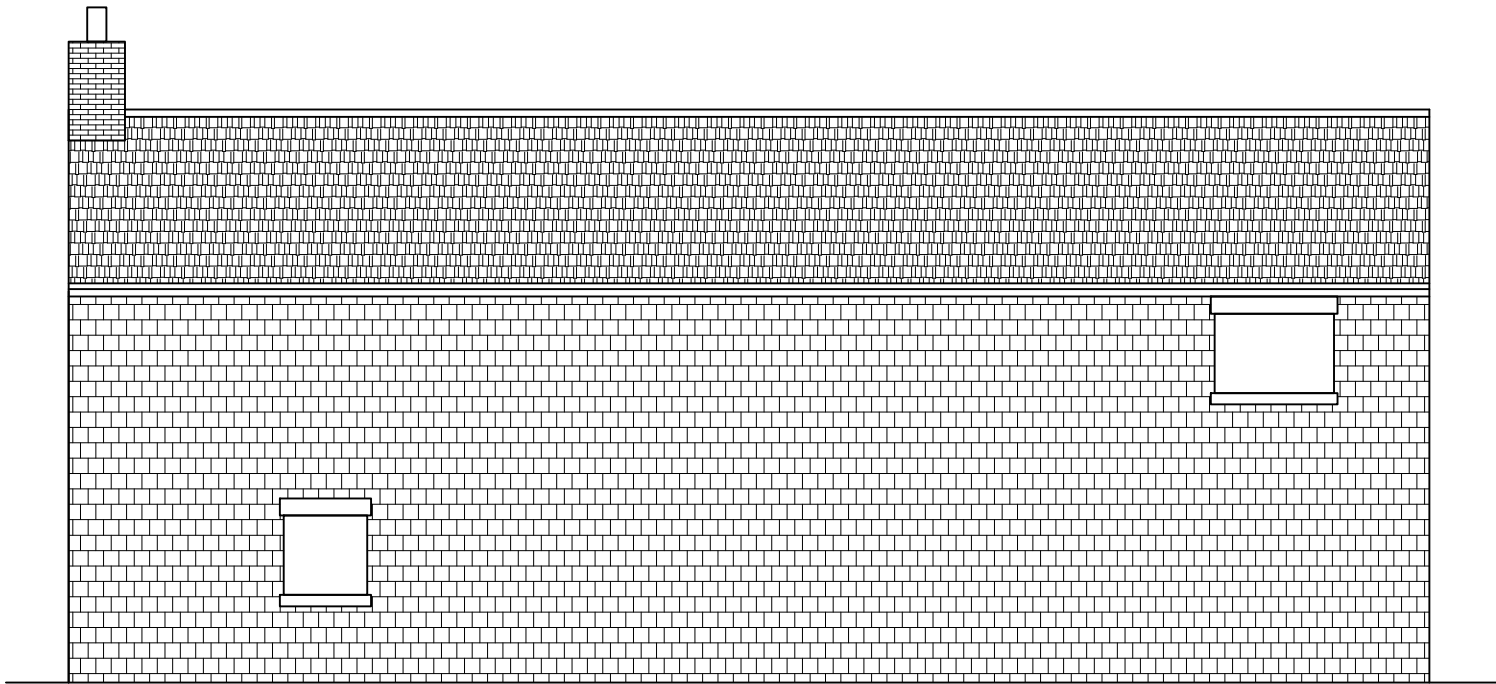

PROPOSED REAR ELEVATION
SCALE 1:100 AT A3

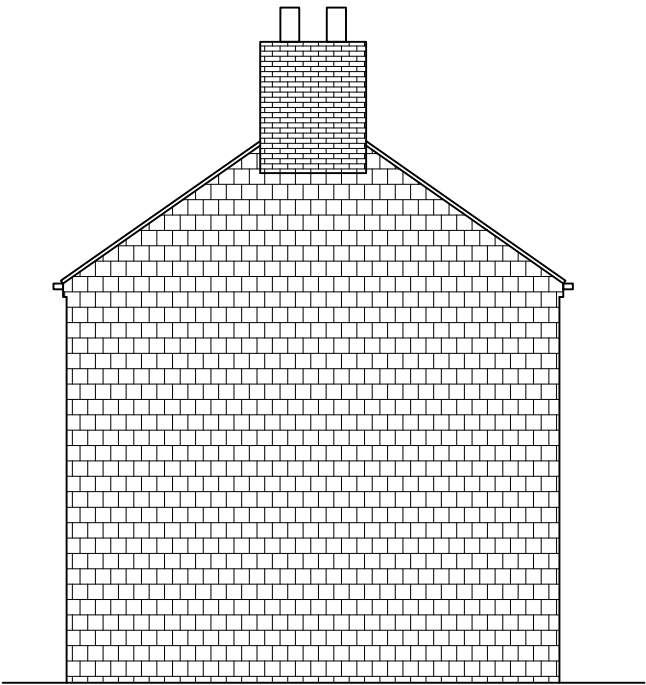

PROPOSED END ELEVATION
SCALE 1:100 AT A3

Rev	Description	By	Chk	App	Date
JRB DESIGNS Ltd 1 Saville Road Cudworth Barnsley S72 8LT Tel: 01226 383542 Fax: 01226 380078 Mob: 07970 541192 Email: john@jrbdesigns.co.uk This drawing is copyright. © jrbdesigns Ltd.					
Client					
MR. M SPENCER MAWBY HALL CASTLE Y19 6HN					
Drawing Title					
EXISTING ELEVATIONS OUTBUILDING					
Address					
THE WHITE BEAR PUB KEXBOROUGH BARNSLEY S75 5EF					
Project Title:					
CONVERSION TO 3 DWELLINGS					
Purpose of Issue:					
PLANNING					
Drawing Status					
FIRST ISSUE					
Scale at A3 AS SHOWN	Drawn By JRB	Date 30/06/2020			
Checked By	Date 30/06/2020	Approved By	Date 30/06/2020		
Project No. MMS001	Drawing No. 009	Revision -			
APPROVAL ☒ INFORMATION ☐ TENDER ☐ CONTRACT ☐ CONSTRUCTION ☐					