



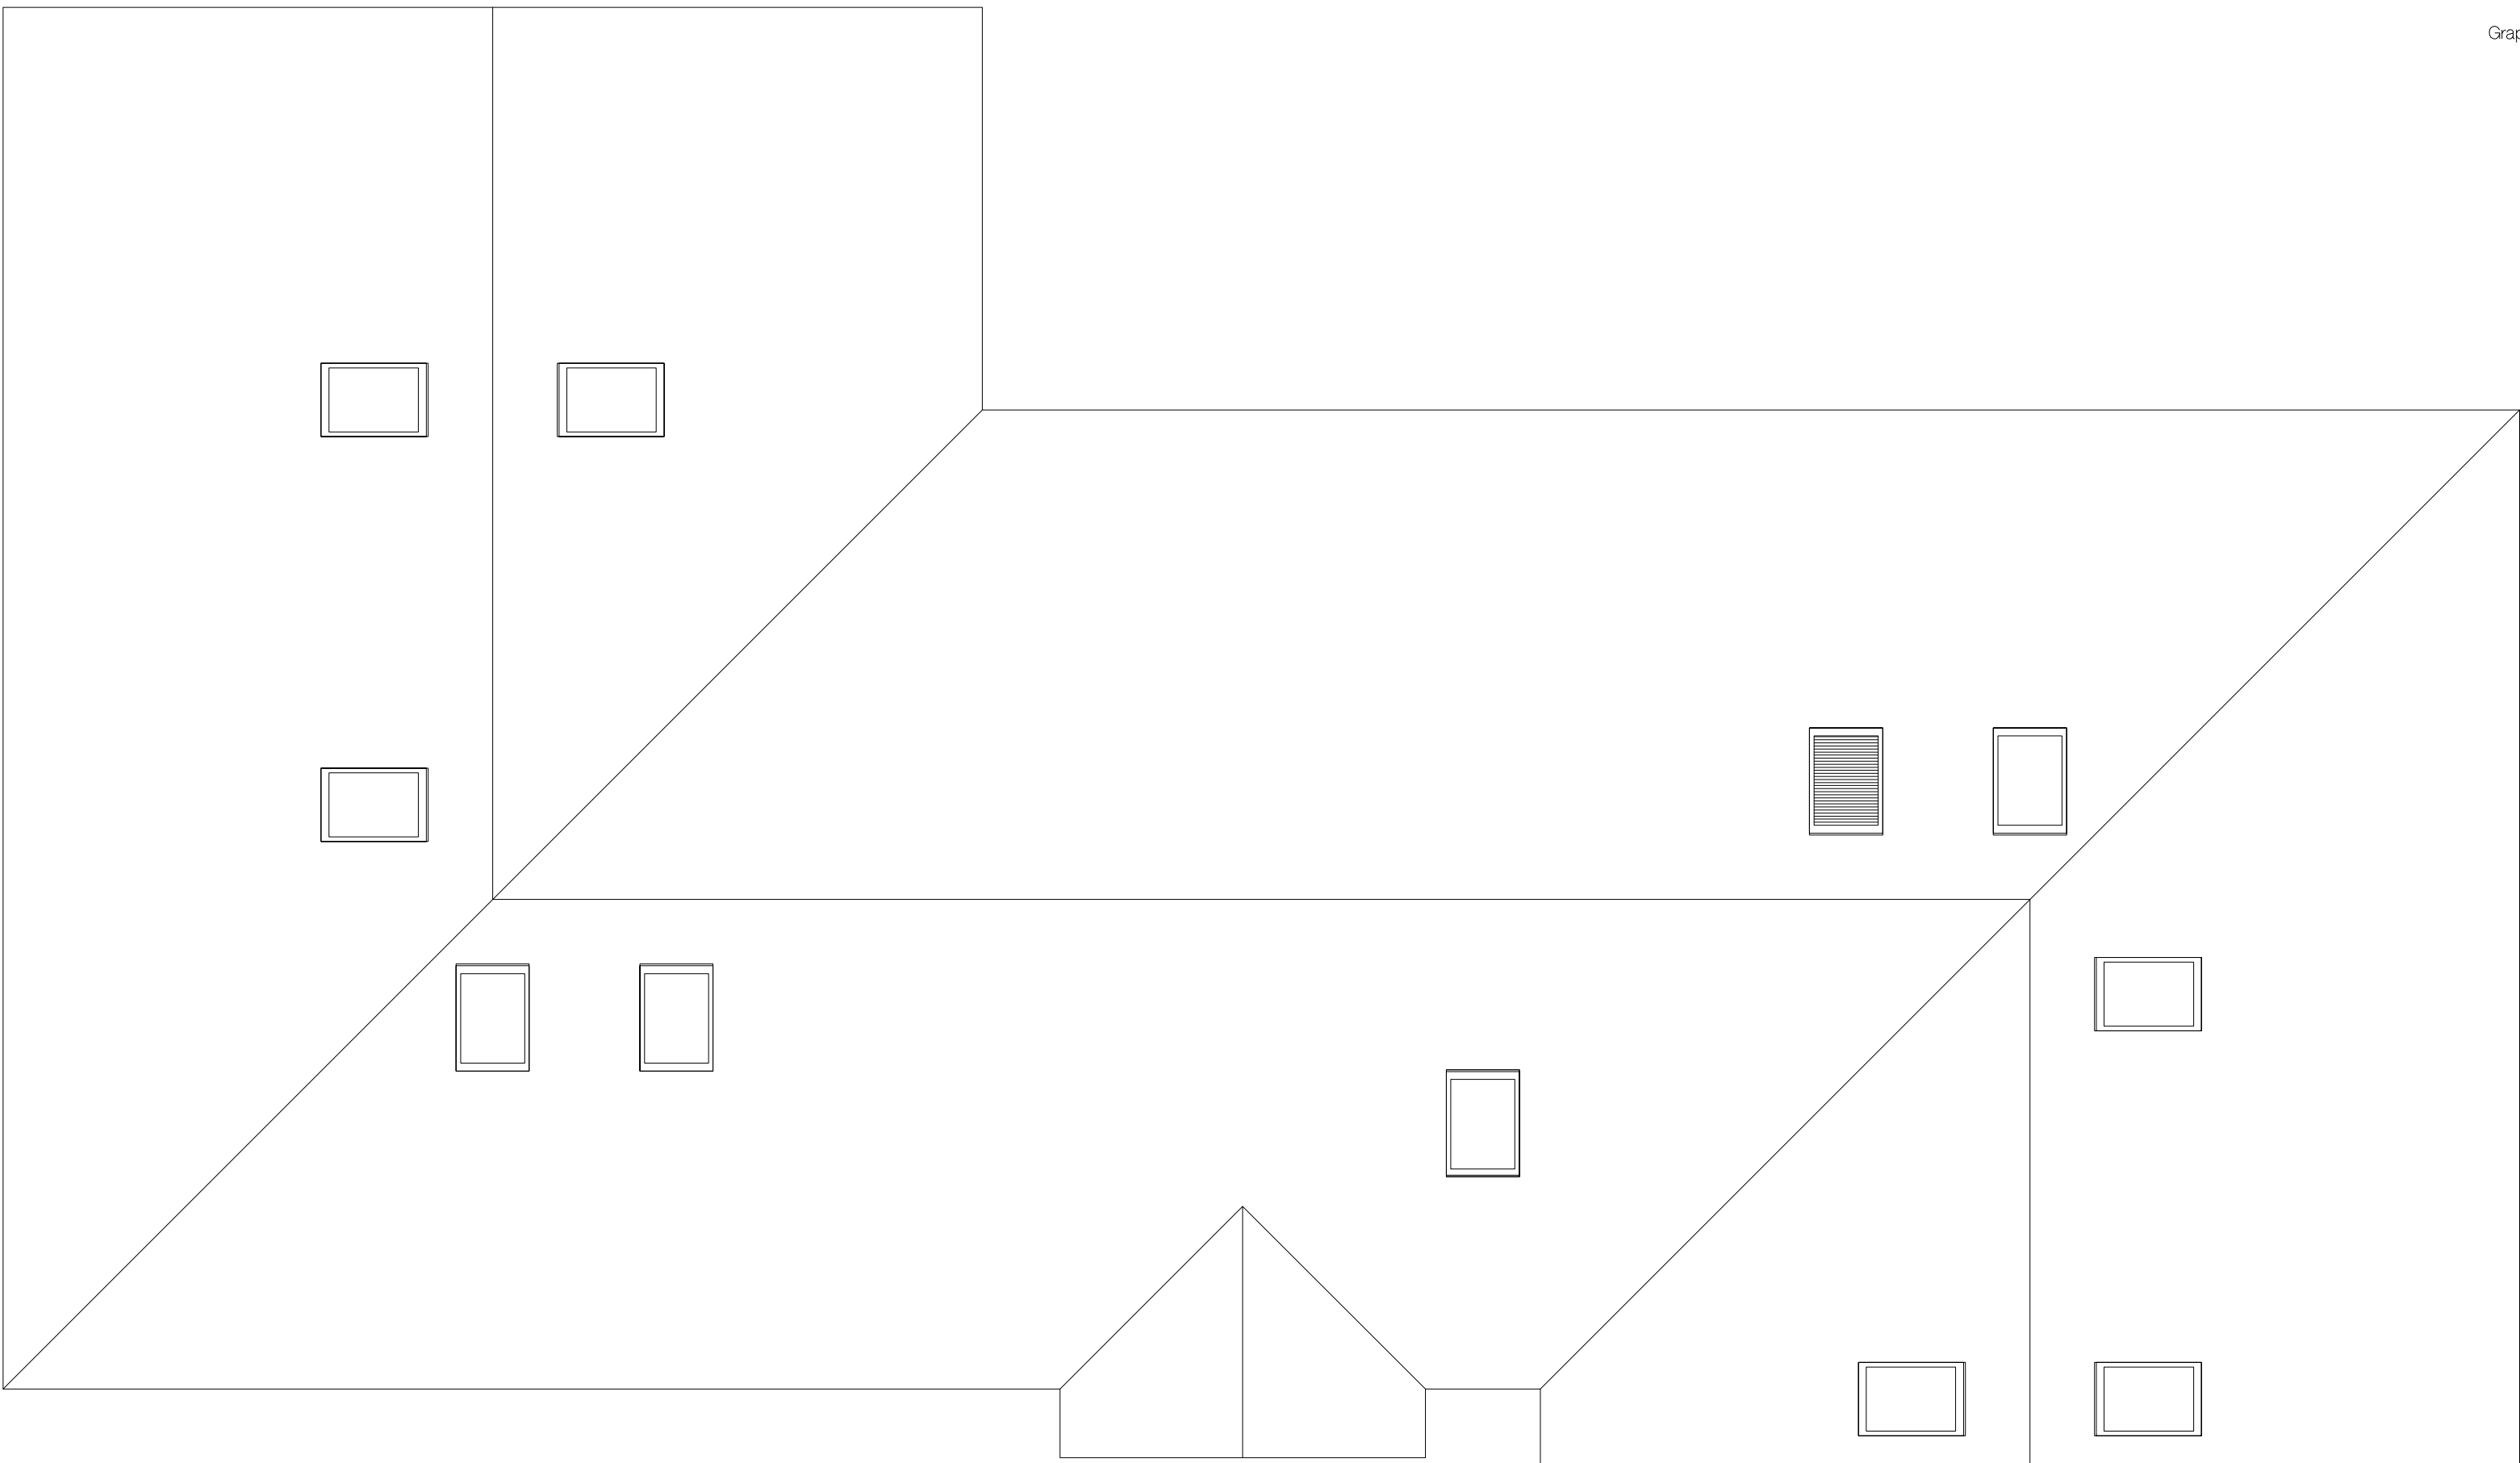


Graphical Scale 1:100

01234510m					
Drawn by : RH		Date : 08.06.12		Scale : 1:100	@ A1
Status	Preliminary	Presentation	Tender	Construction	Last Issue
Date :	08.06.12				
Approved by :	MJB				
Revision				Date	Drawn
			Approved		

Building F - Roof Plan Scale 1:100

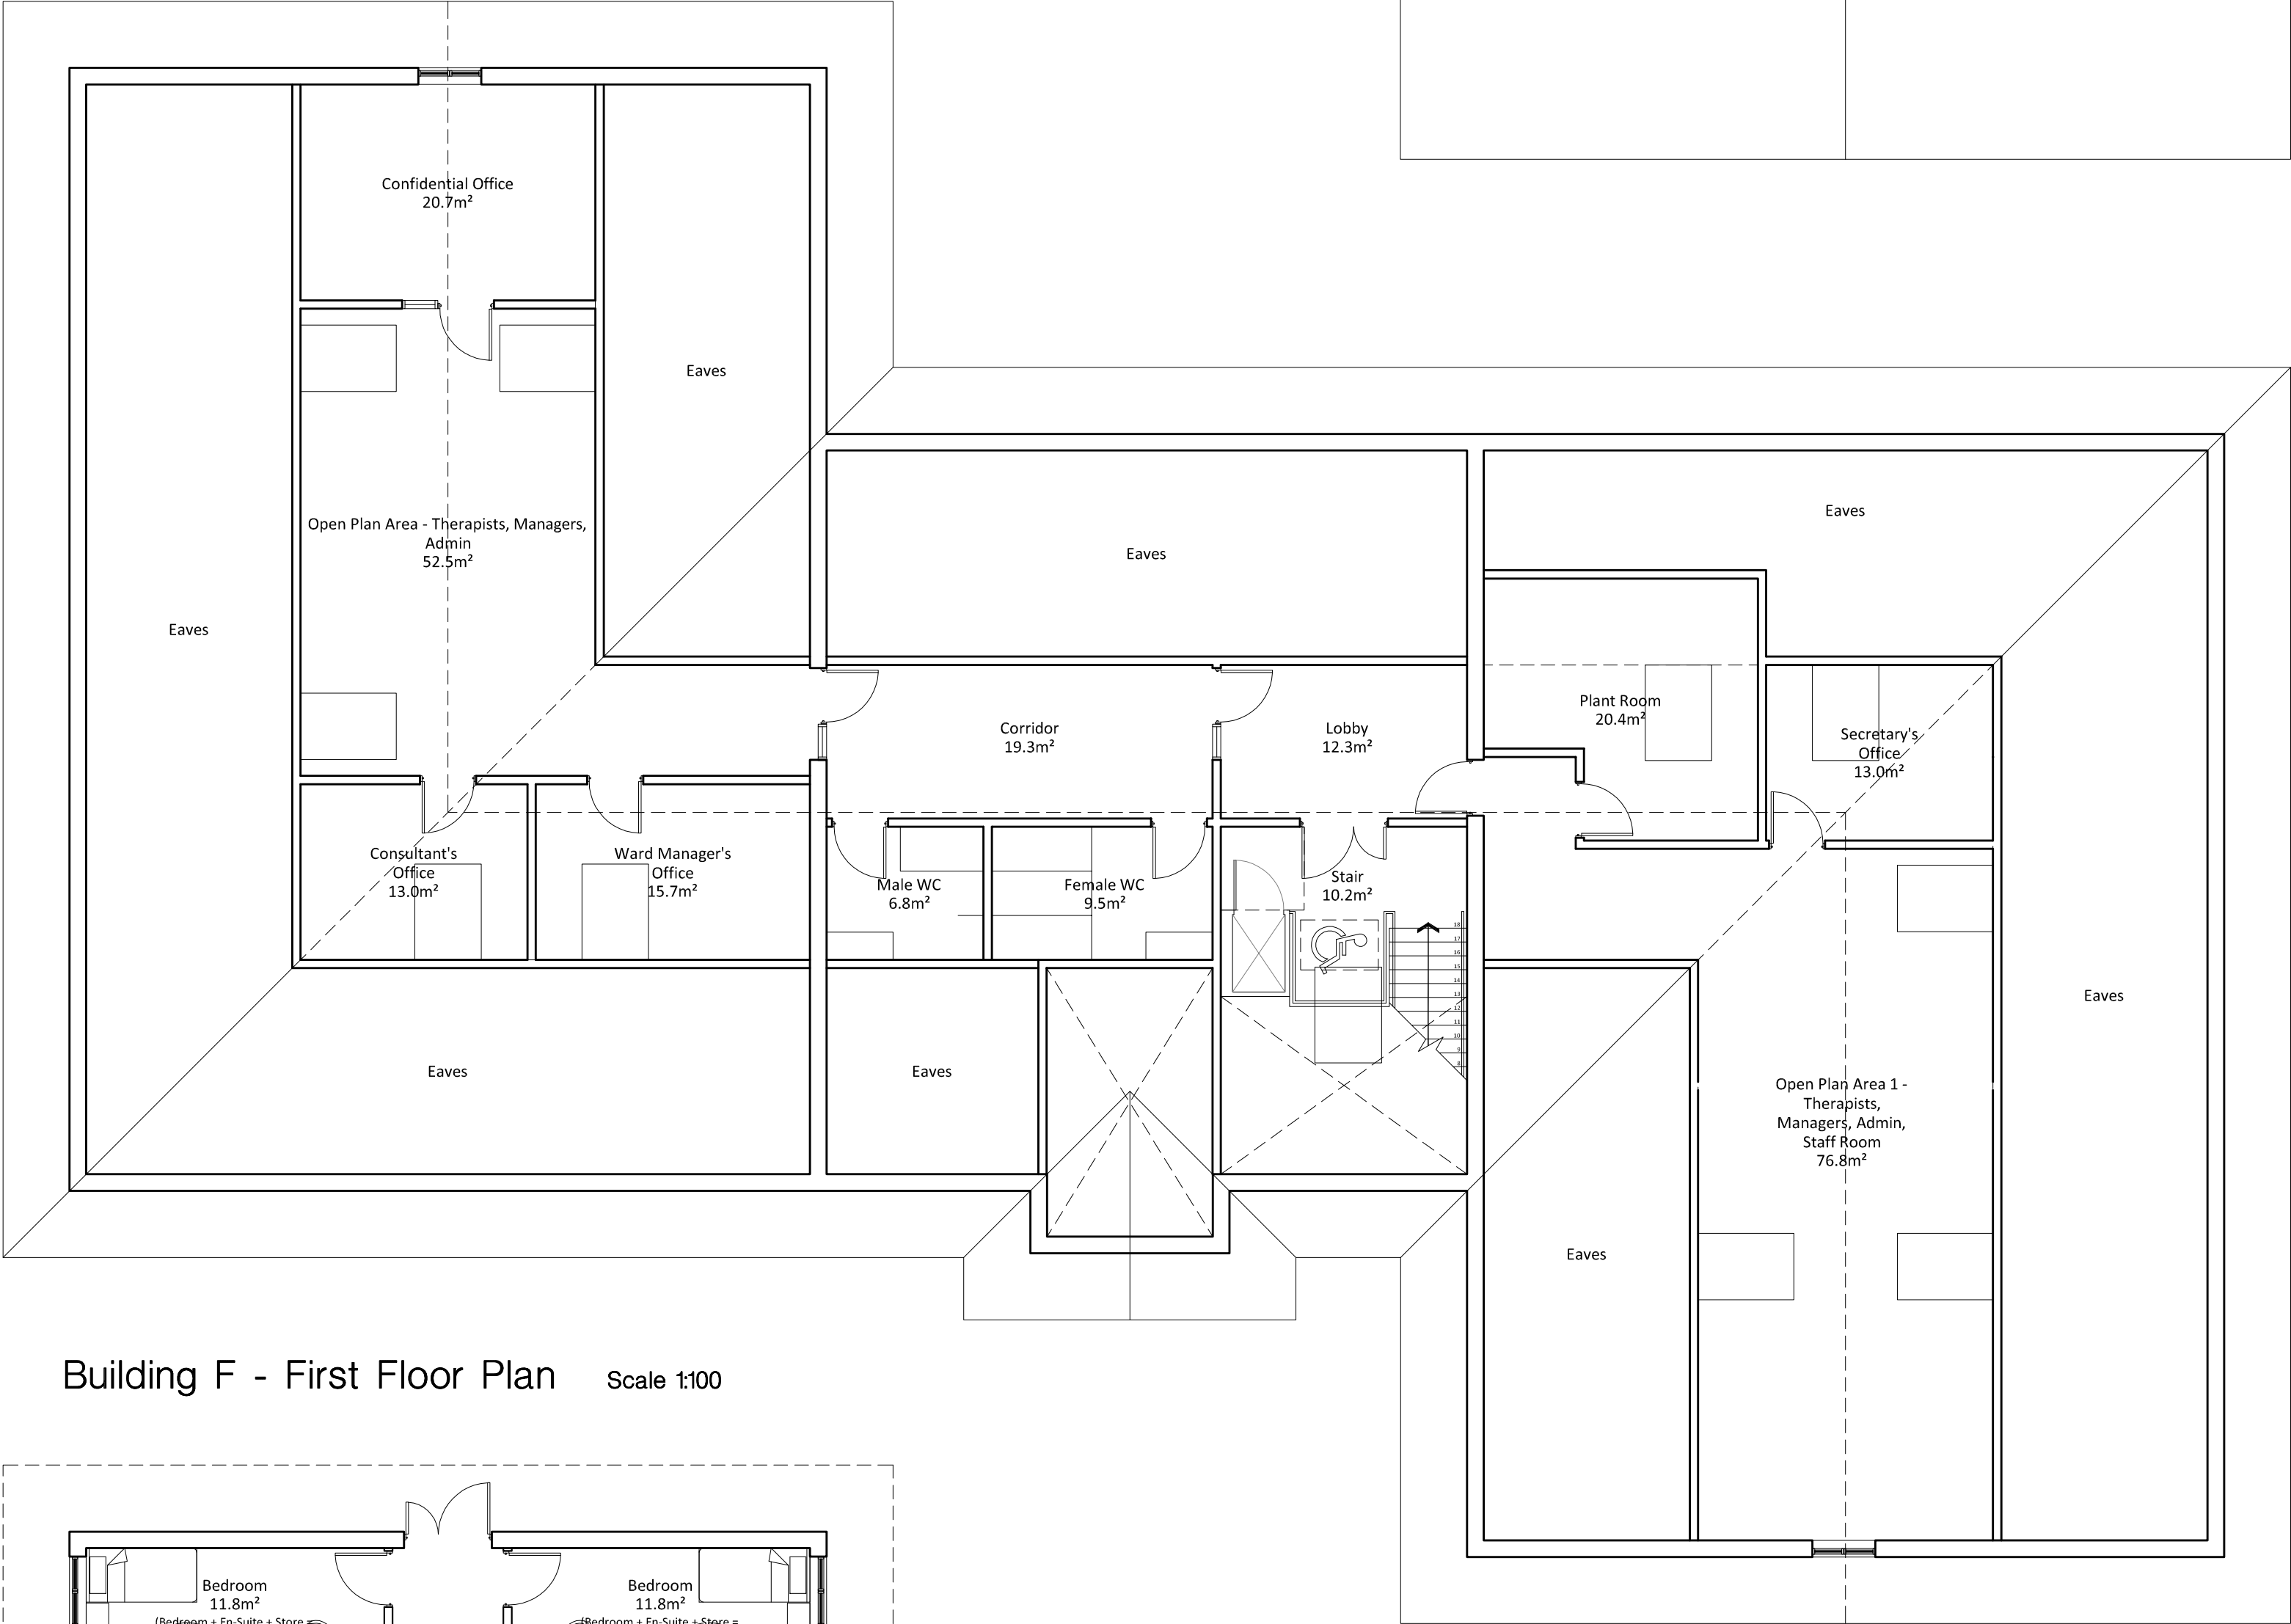

Building F - First Floor Plan Scale 1:100

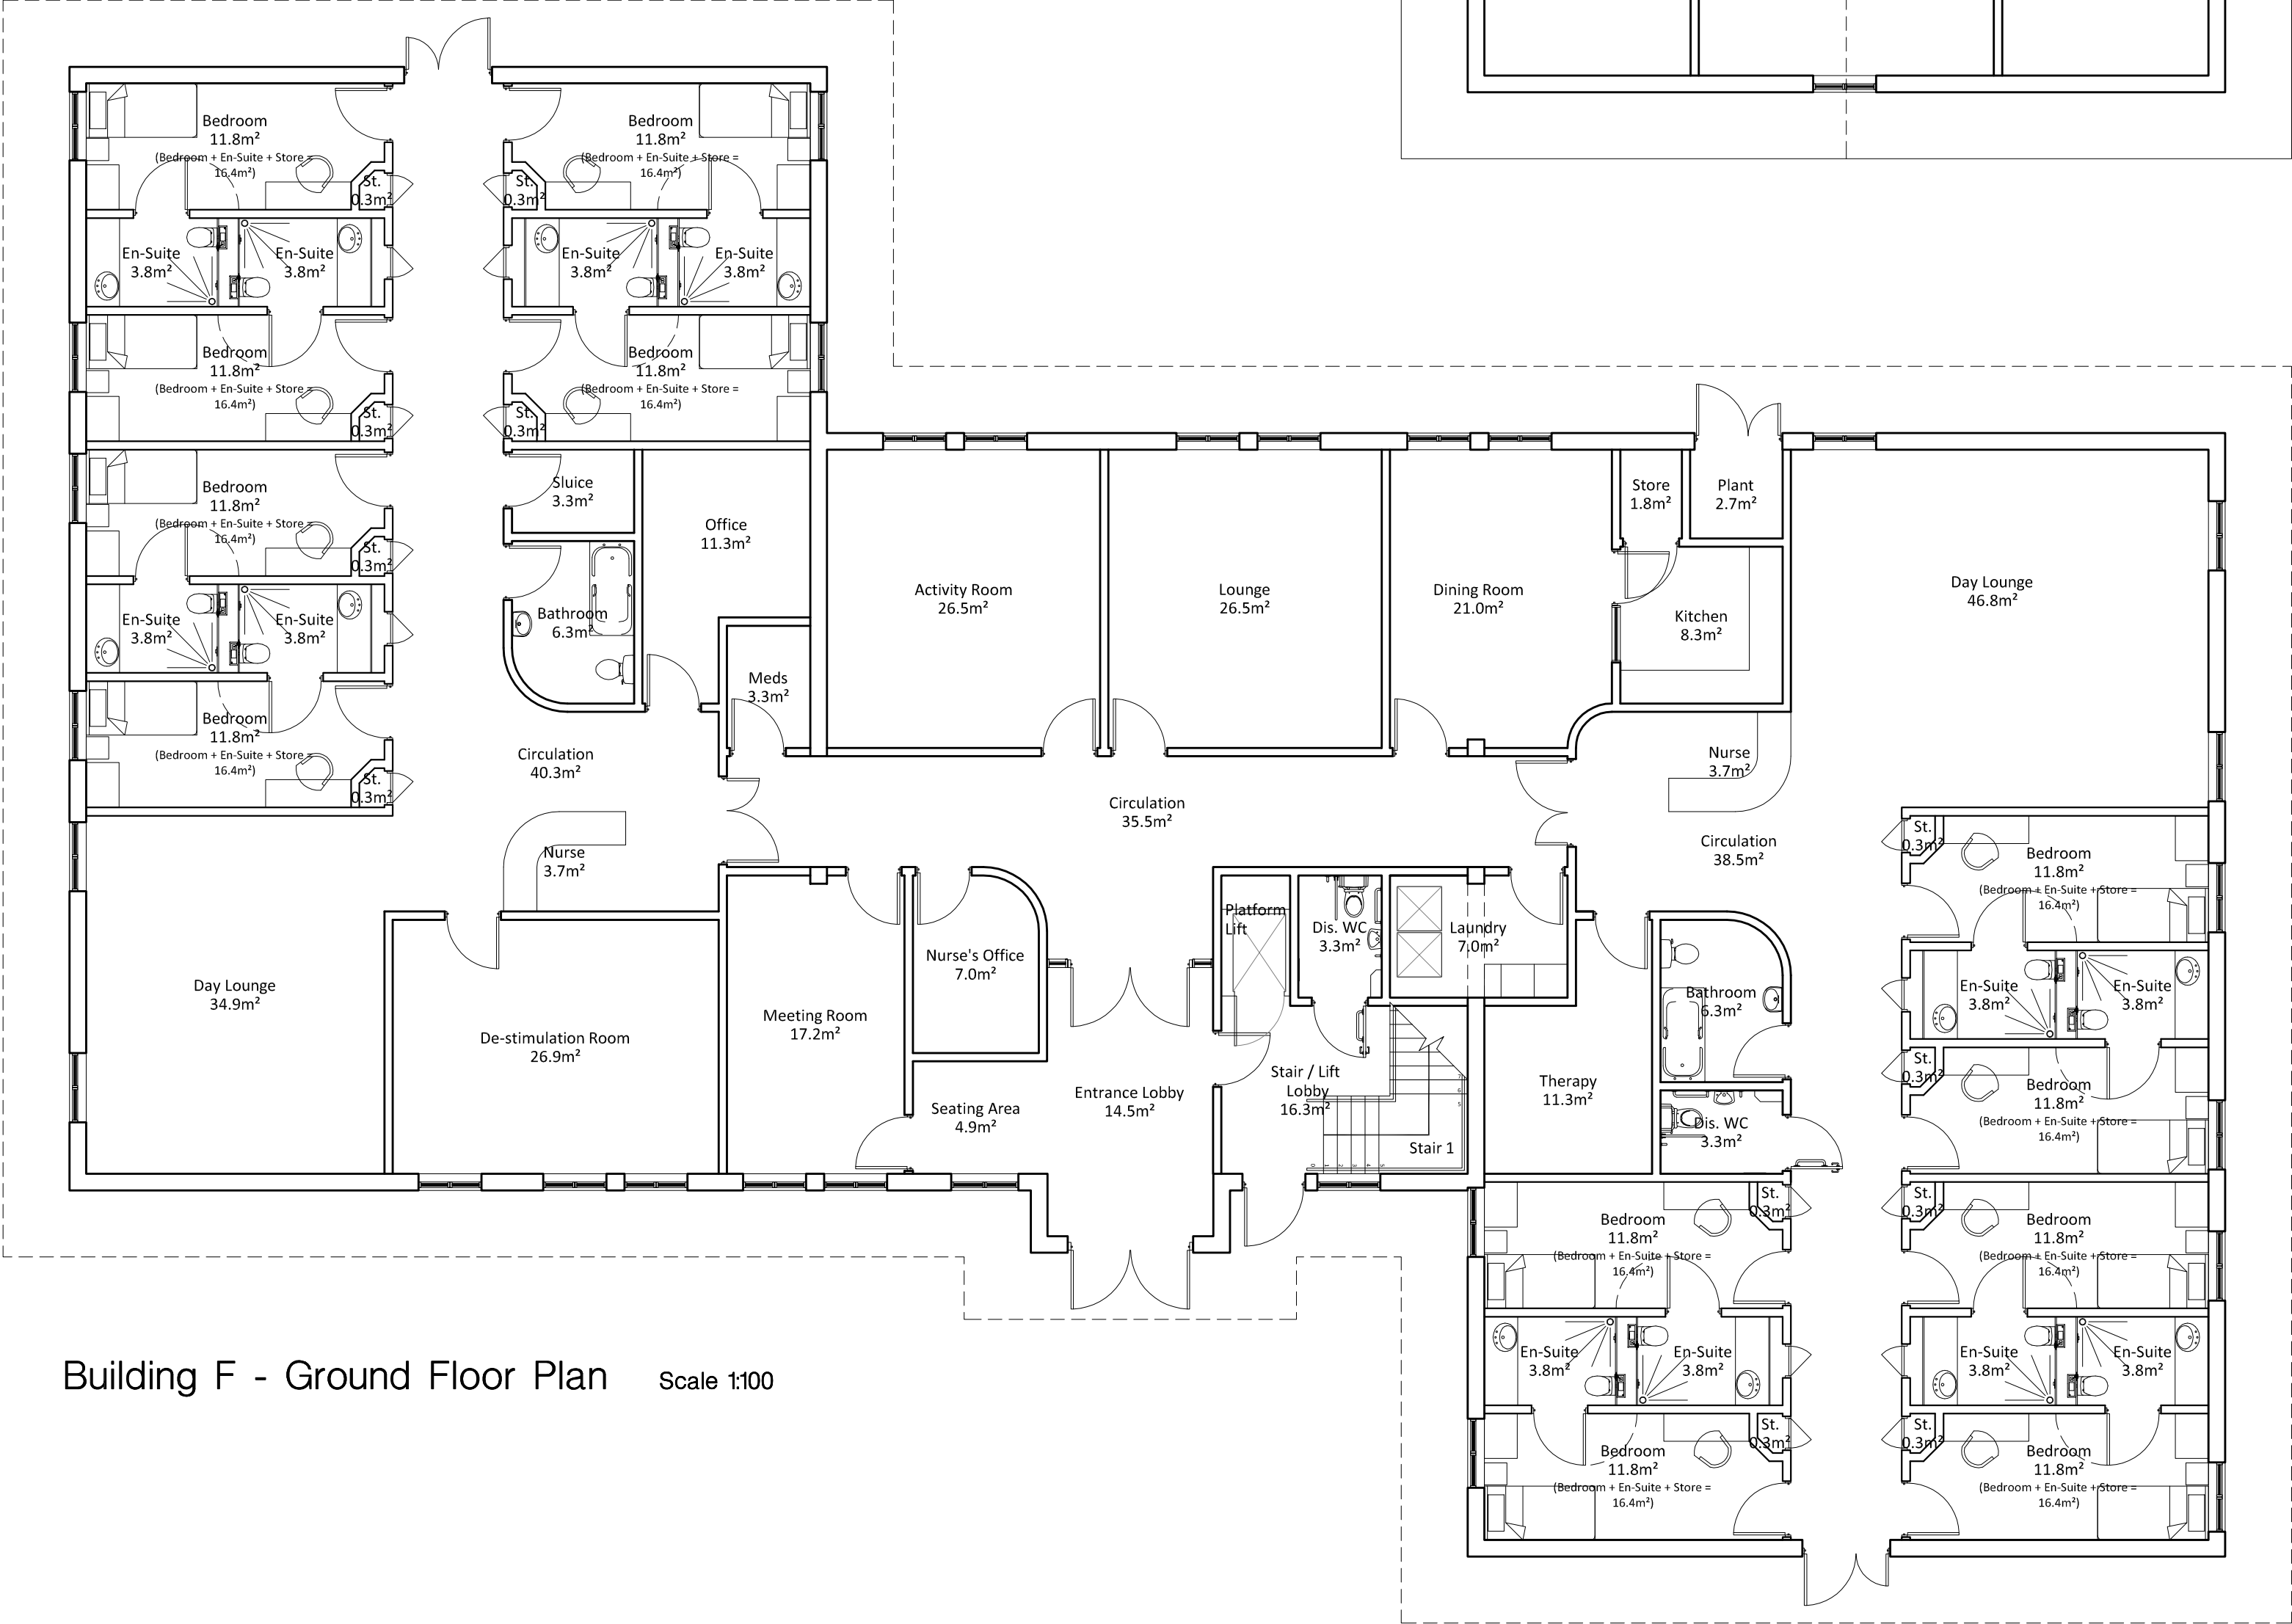


Building F - Ground Floor Plan Scale 1:100

Building F:
Specialist Open Unit for Severe Autistic
Spectrum Disorder (ASD).

12 Beds (2 Groups 6 Mixed)

Low Security

GIFA: Ground Floor: 675m²
First Floor: 287m²
TOTAL: 962m²

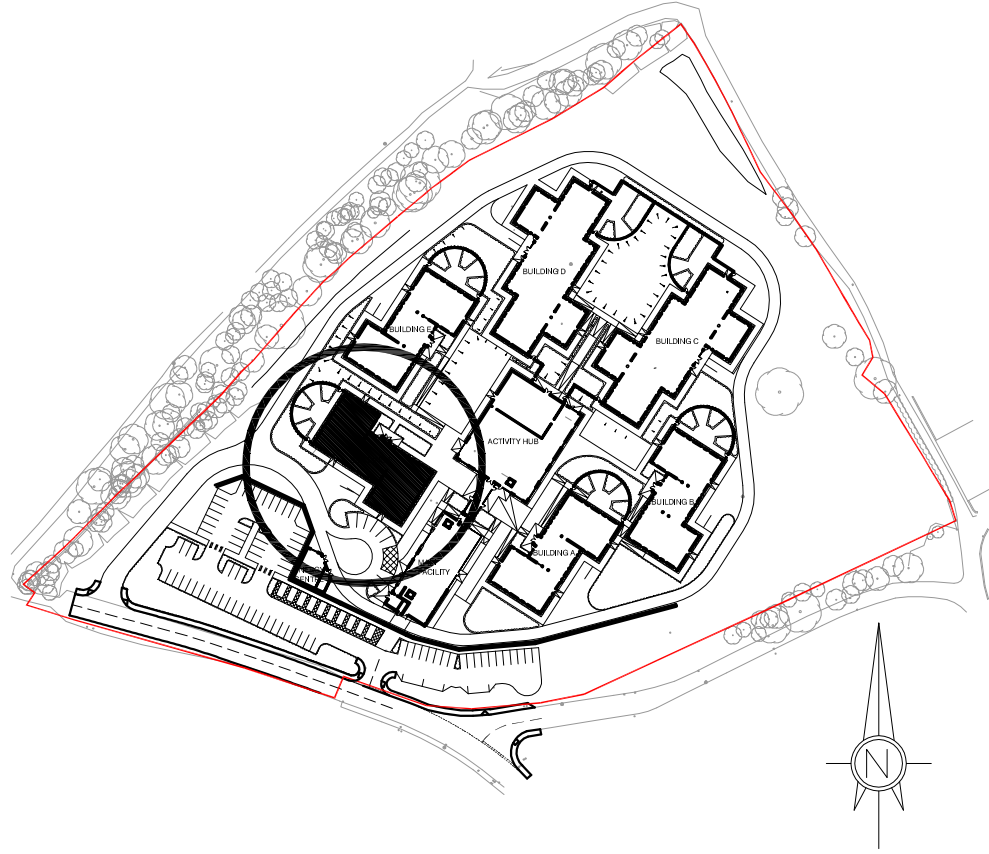

Building F - Location Plan Scale 1:2500

This drawing was prepared for Interserve Construction and shall not be used for any other purpose than for making a planning application to Barnsley Metropolitan Borough Council.

Client : Hoyland Estate		Drawing Title : Building F Plans Open Severe ASD Unit	
Project : Earlswood Autistic Hospital			
Project No. : 3417-01	Drawing No. : (2)-16	Rev. : -	
RACE COTTAM ASSOCIATES			
Sheffield Studio 3 Vincent House Soly Street Sheffield S1 4BB t : 014 273 7050 f : 014 273 7881			
website : www.racescottam.com			

© This drawing is the copyright of Race Cottam Associates Ltd. Do not scale from this drawing!

© This drawing is the copyright of Race Cottam Associates Ltd. Do not scale from this drawing !