






EXISTING FRONT ELEVATION
SCALE 1:100



EXISTING REAR ELEVATION
SCALE 1:100

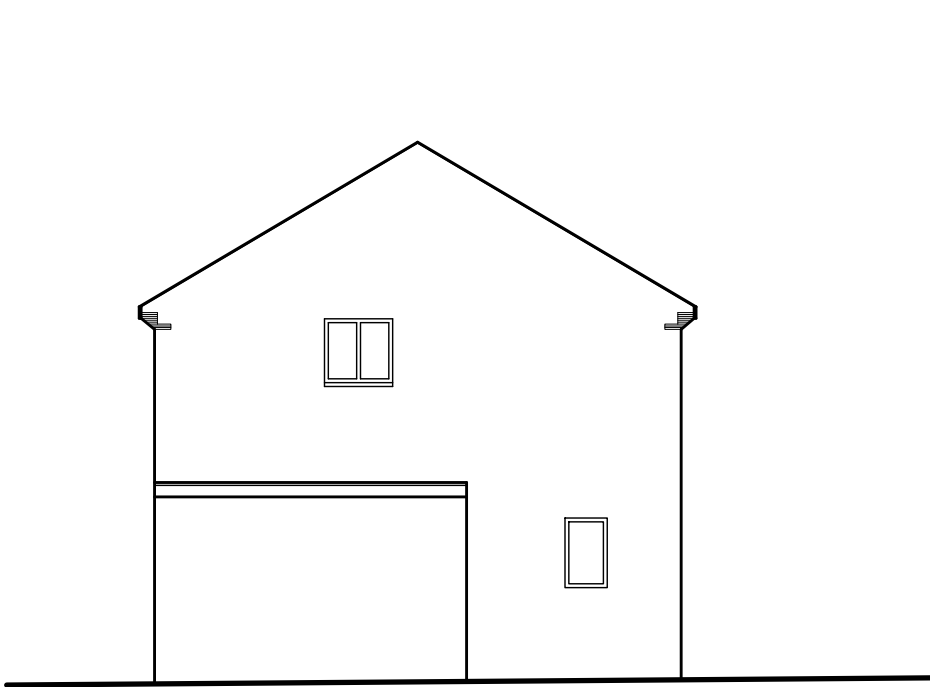

EXISTING SIDE ELEVATION
SCALE 1:100

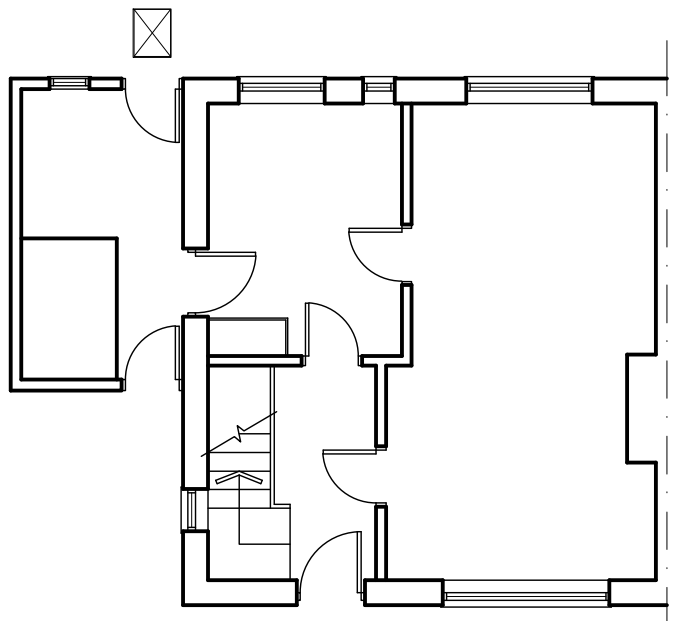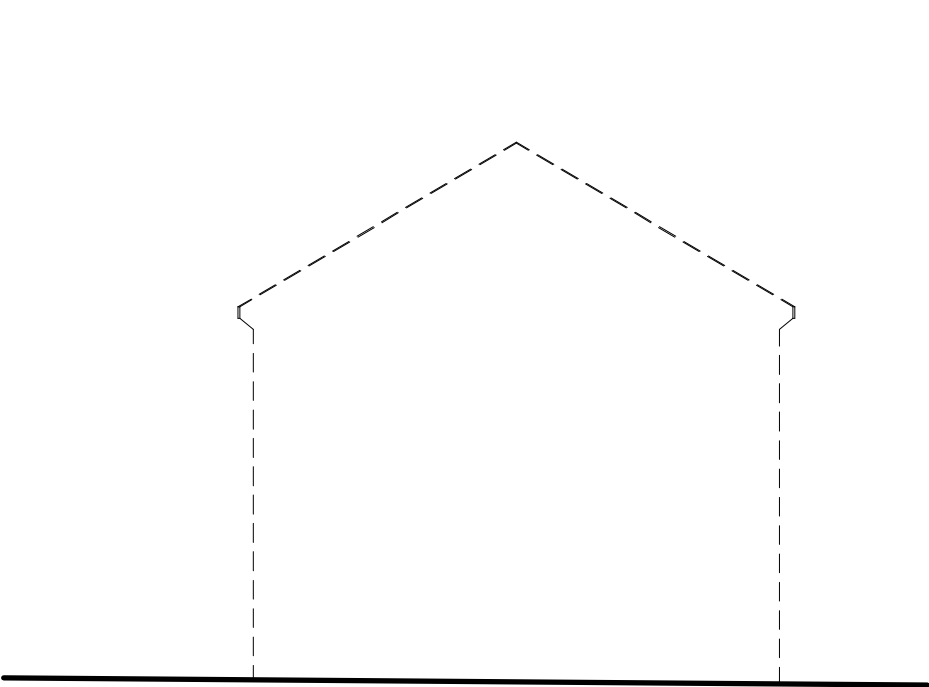


EXISTING GROUND FLOOR PLAN
SCALE 1:100





PROPOSED FRONT ELEVATION
SCALE 1:100




PROPOSED REAR ELEVATION
SCALE 1:100

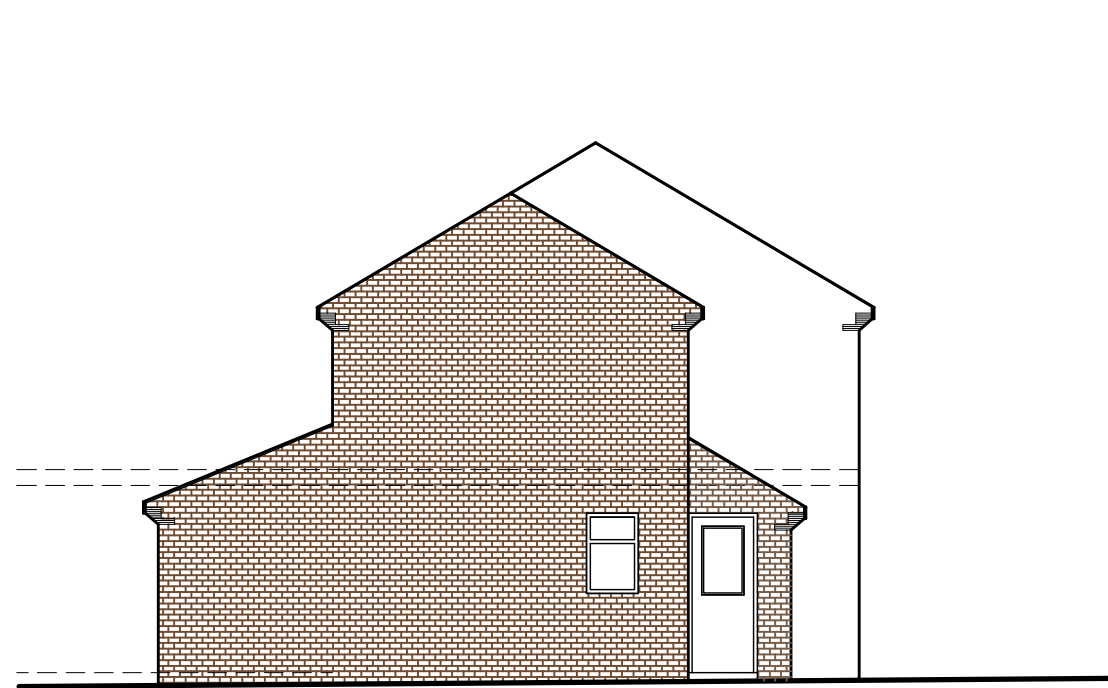


PROPOSED SIDE ELEVATION
SCALE 1:100

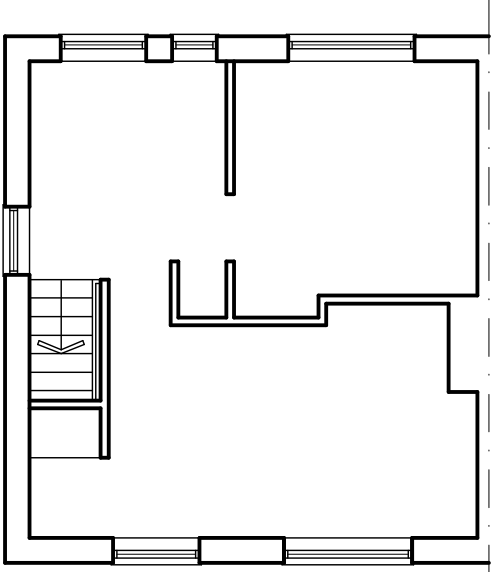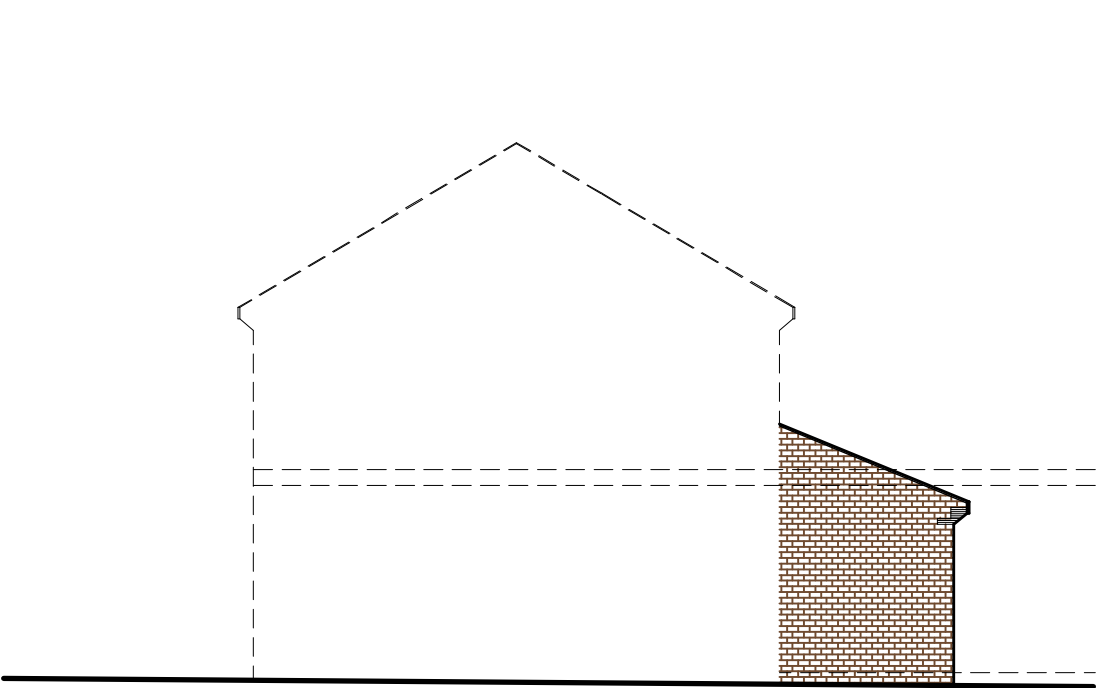


EXISTING FIRST FLOOR PLAN
SCALE 1:100

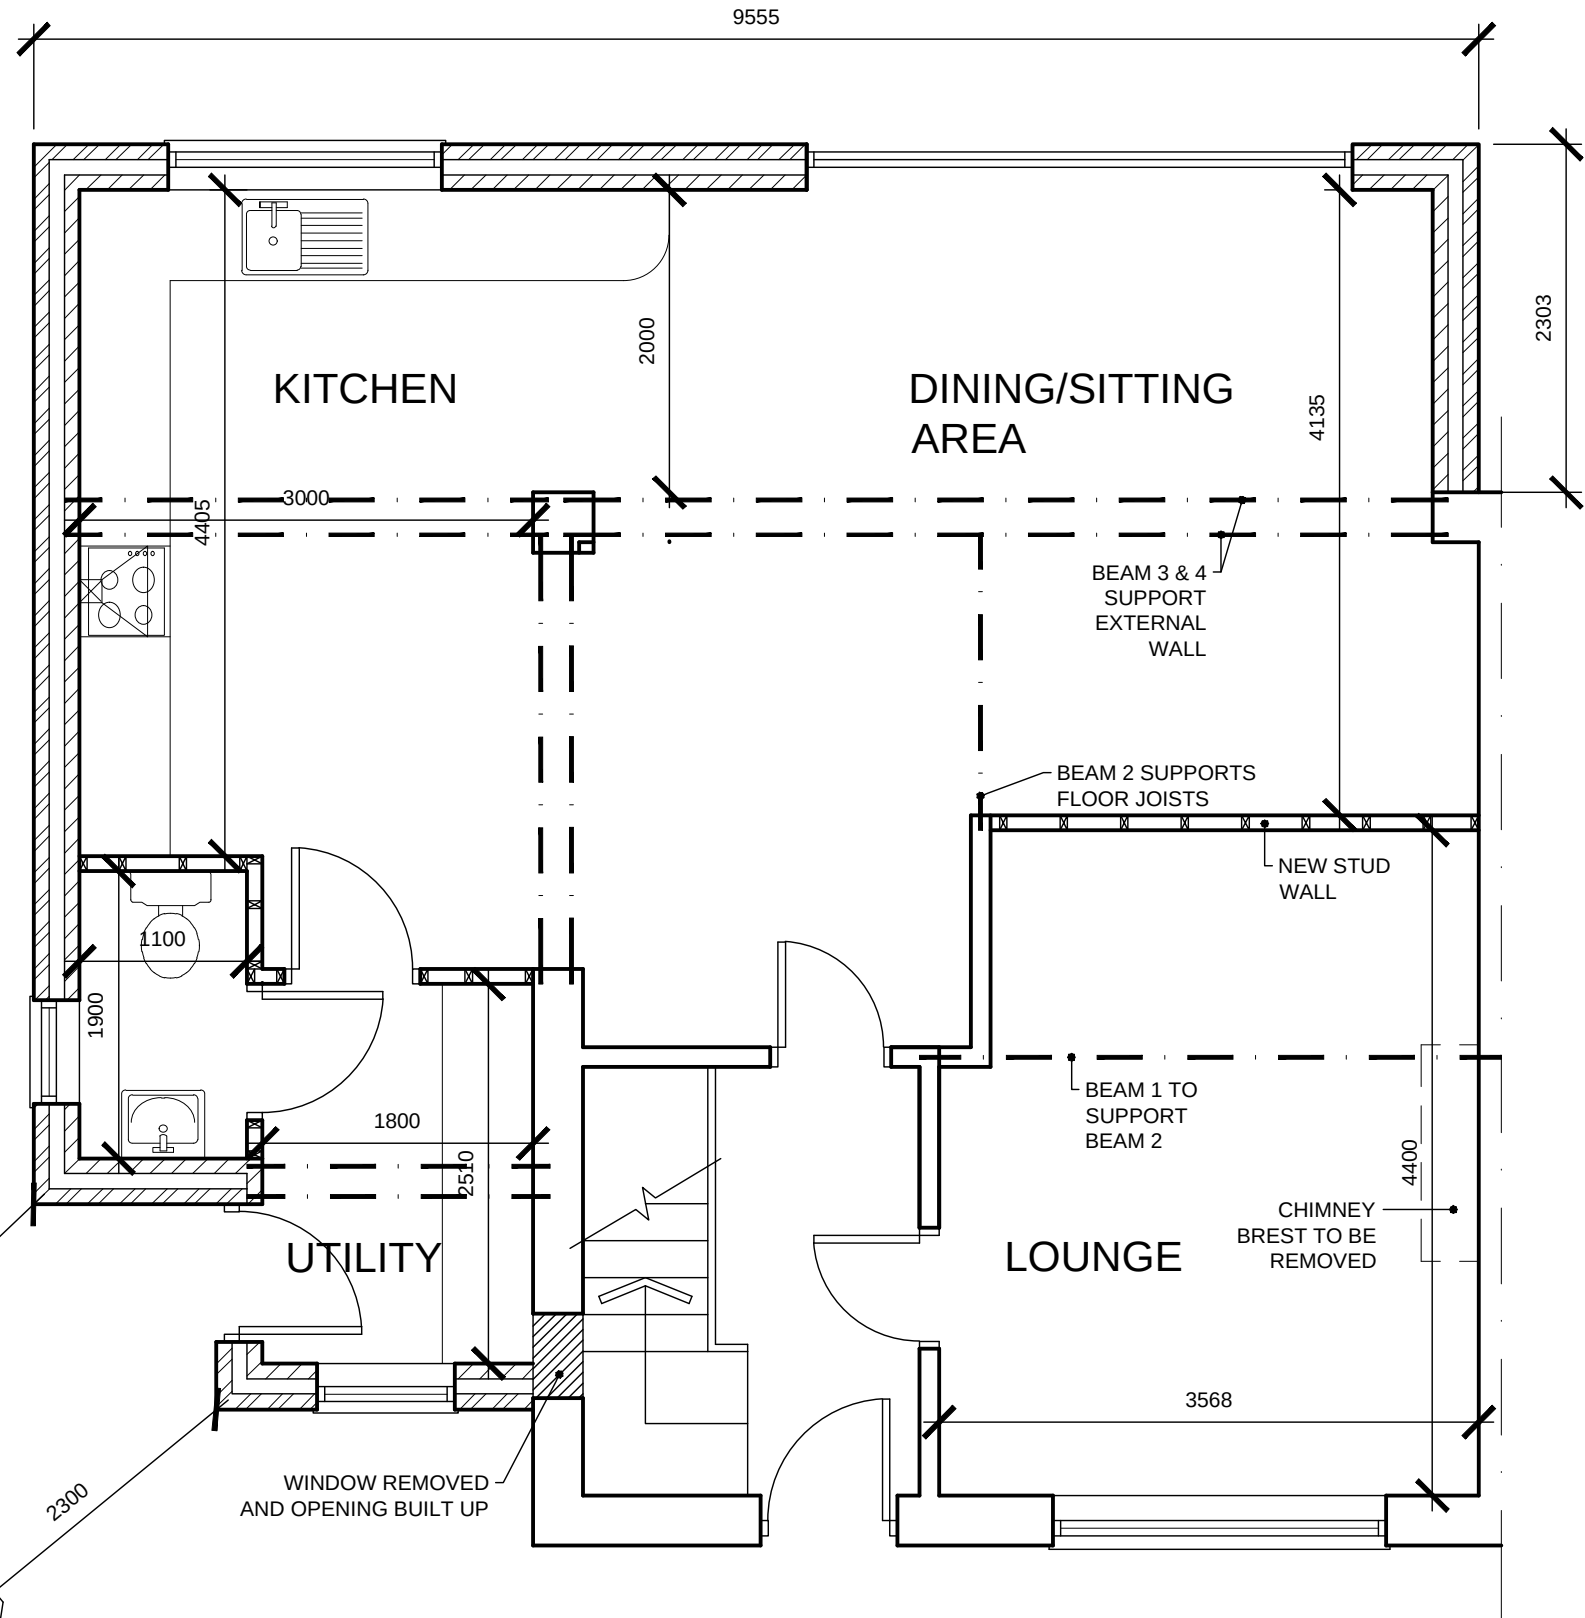

PROPOSED GROUND FLOOR PLAN
SCALE 1:50

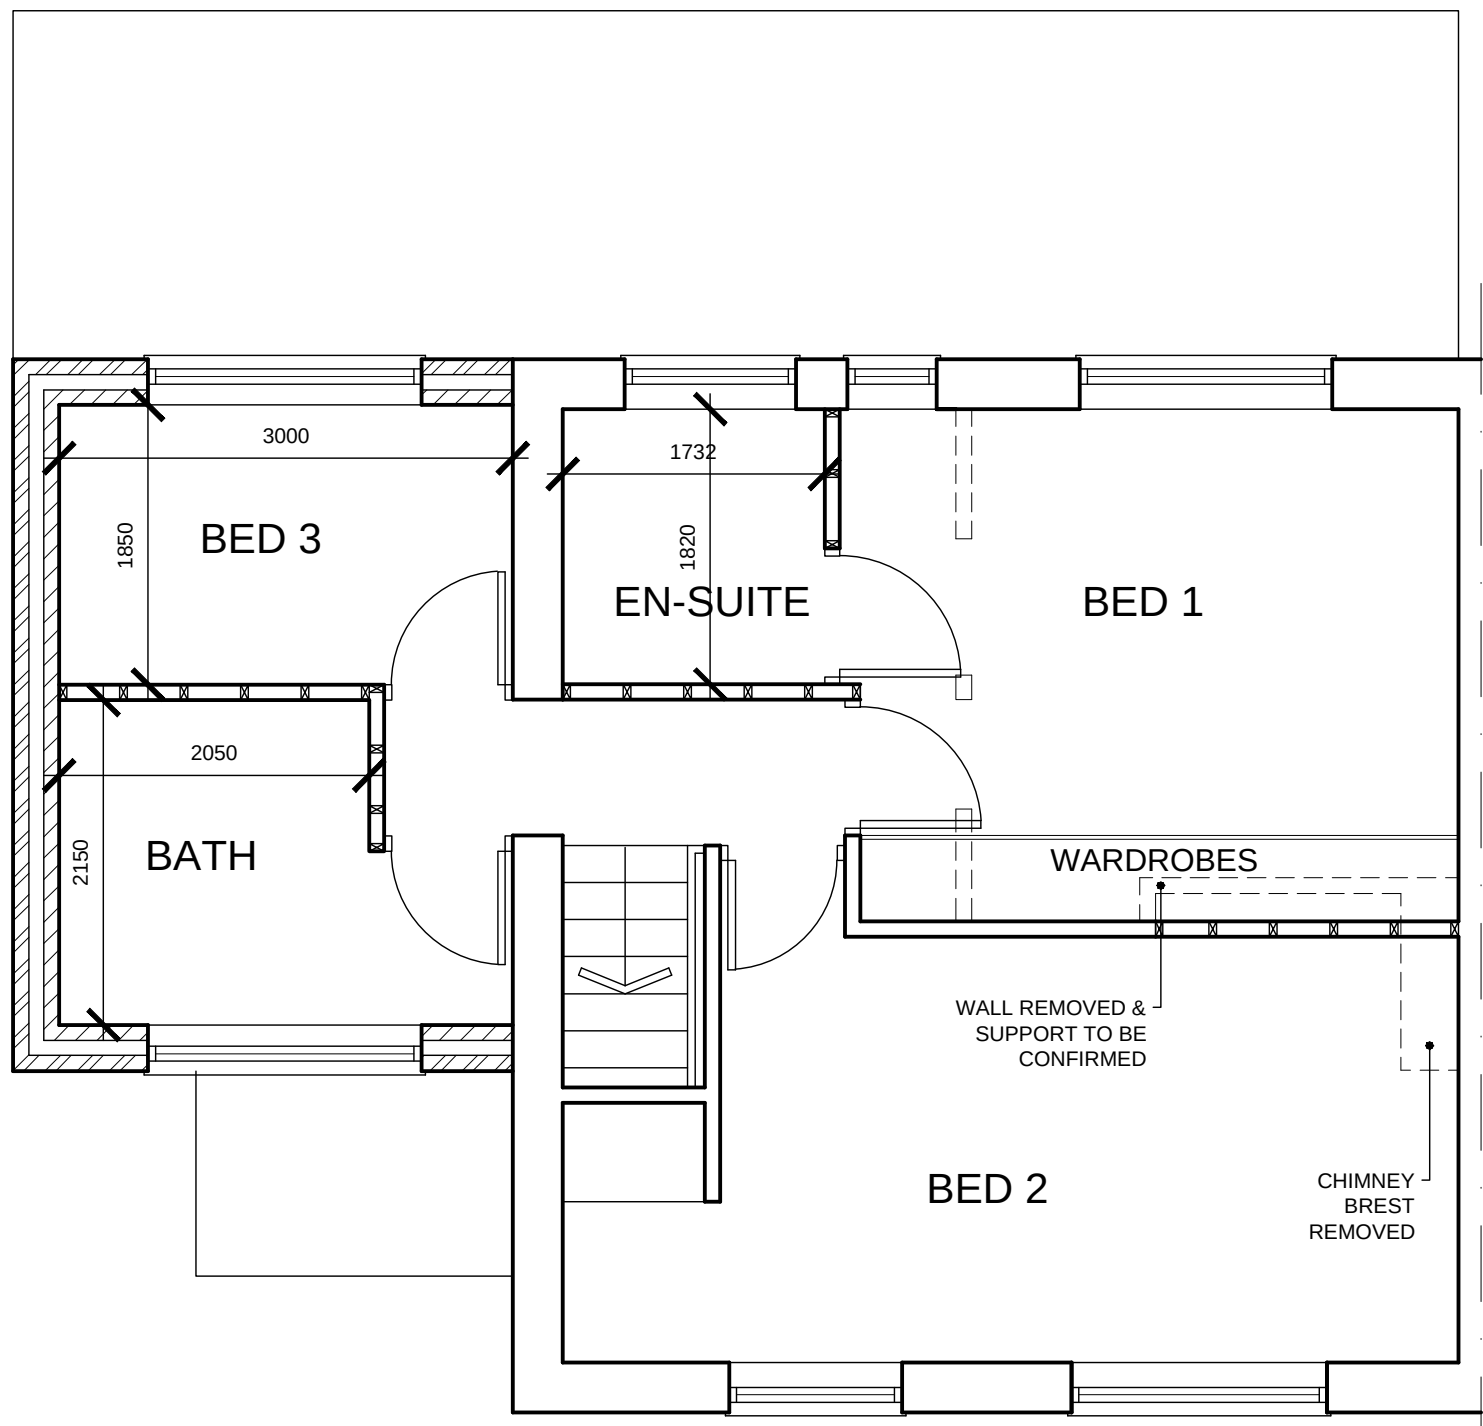

PROPOSED FIRST FLOOR PLAN
SCALE 1:50

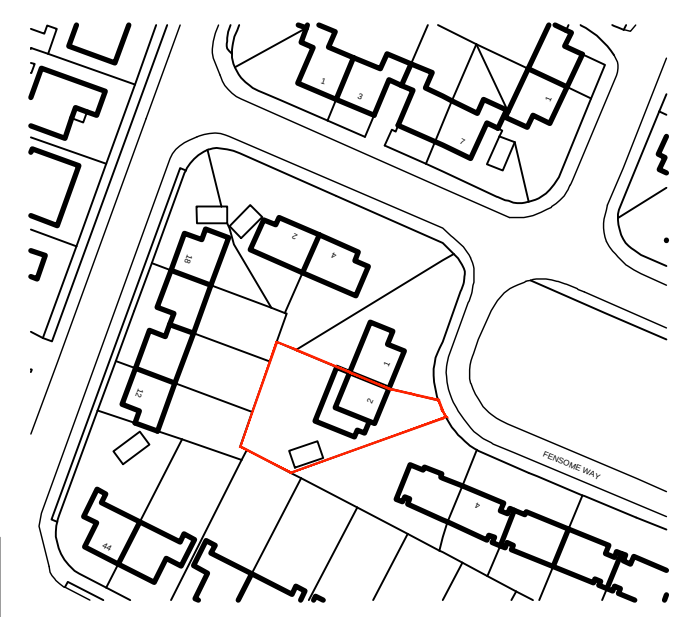

LOCATION PLAN
SCALE 1:1250

White Agus
Partnership

PROVIDENCE VILLA,
42 SACKVILLE STREET,
BARNLEY,
S70 2DB
SURVEYORS AND BUILDING DESIGN CONSULTANTS

Phone: 01226 208482
Fax: 01226 283030
Email: info@whiteaguspartnership.co.uk
Web: www.whiteaguspartnership.co.uk

Project:
PROPOSED EXTENSION AT
2 FENSOME WAY, DARFIELD
BARNLEY, S73 9DY

Client:
MR N. WRIGHT

Drawing
Title:
OPTION 2
PLANS & ELEVATIONS

Date:
MARCH 2013

Scale:
AS SHOWN

Ref.
12-105

Dwg. No.
02

Rev.
B

Date	Suffix	Description	Date	Suffix	Description
27/03/2013	A	REVISED TO CLIENTS REQUIREMENTS			
05/04/2013	B	REVISED FOR PLANNING REQUIREMENTS			