


ALL SETTING OUT & LEVELS TO BE TAKEN AS INDICATED ONLY AND TO BE CONFIRMED ON SITE BY CONTRACTOR PRIOR TO COMMENCEMENT OF WORKS. ALL STRUCTURAL & DEMOLITION WORKS TO BE IN STRICT ACCORDANCE WITH STRUCTURAL ENGINEER'S DRAWINGS. ANY DISCREPANCIES TO BE REPORTED IMMEDIATELY. ALL BOUNDARY LOCATIONS & WORKS RELATED TO BOUNDARIES MUST BE CONFIRMED AND AGREED IN WRITING WITH ADJOINING OWNERS PRIOR TO UNDERTAKING ANY WORKS. ALL IN ACCORDANCE WITH THE PARTY WALL ACT, 1939 AND ALL AGREEMENTS MADE PRIOR TO COMMENCEMENT OF WORKS. THE RESULT OF THE CLIENT PRIOR TO COMMENCEMENT OF WORKS.

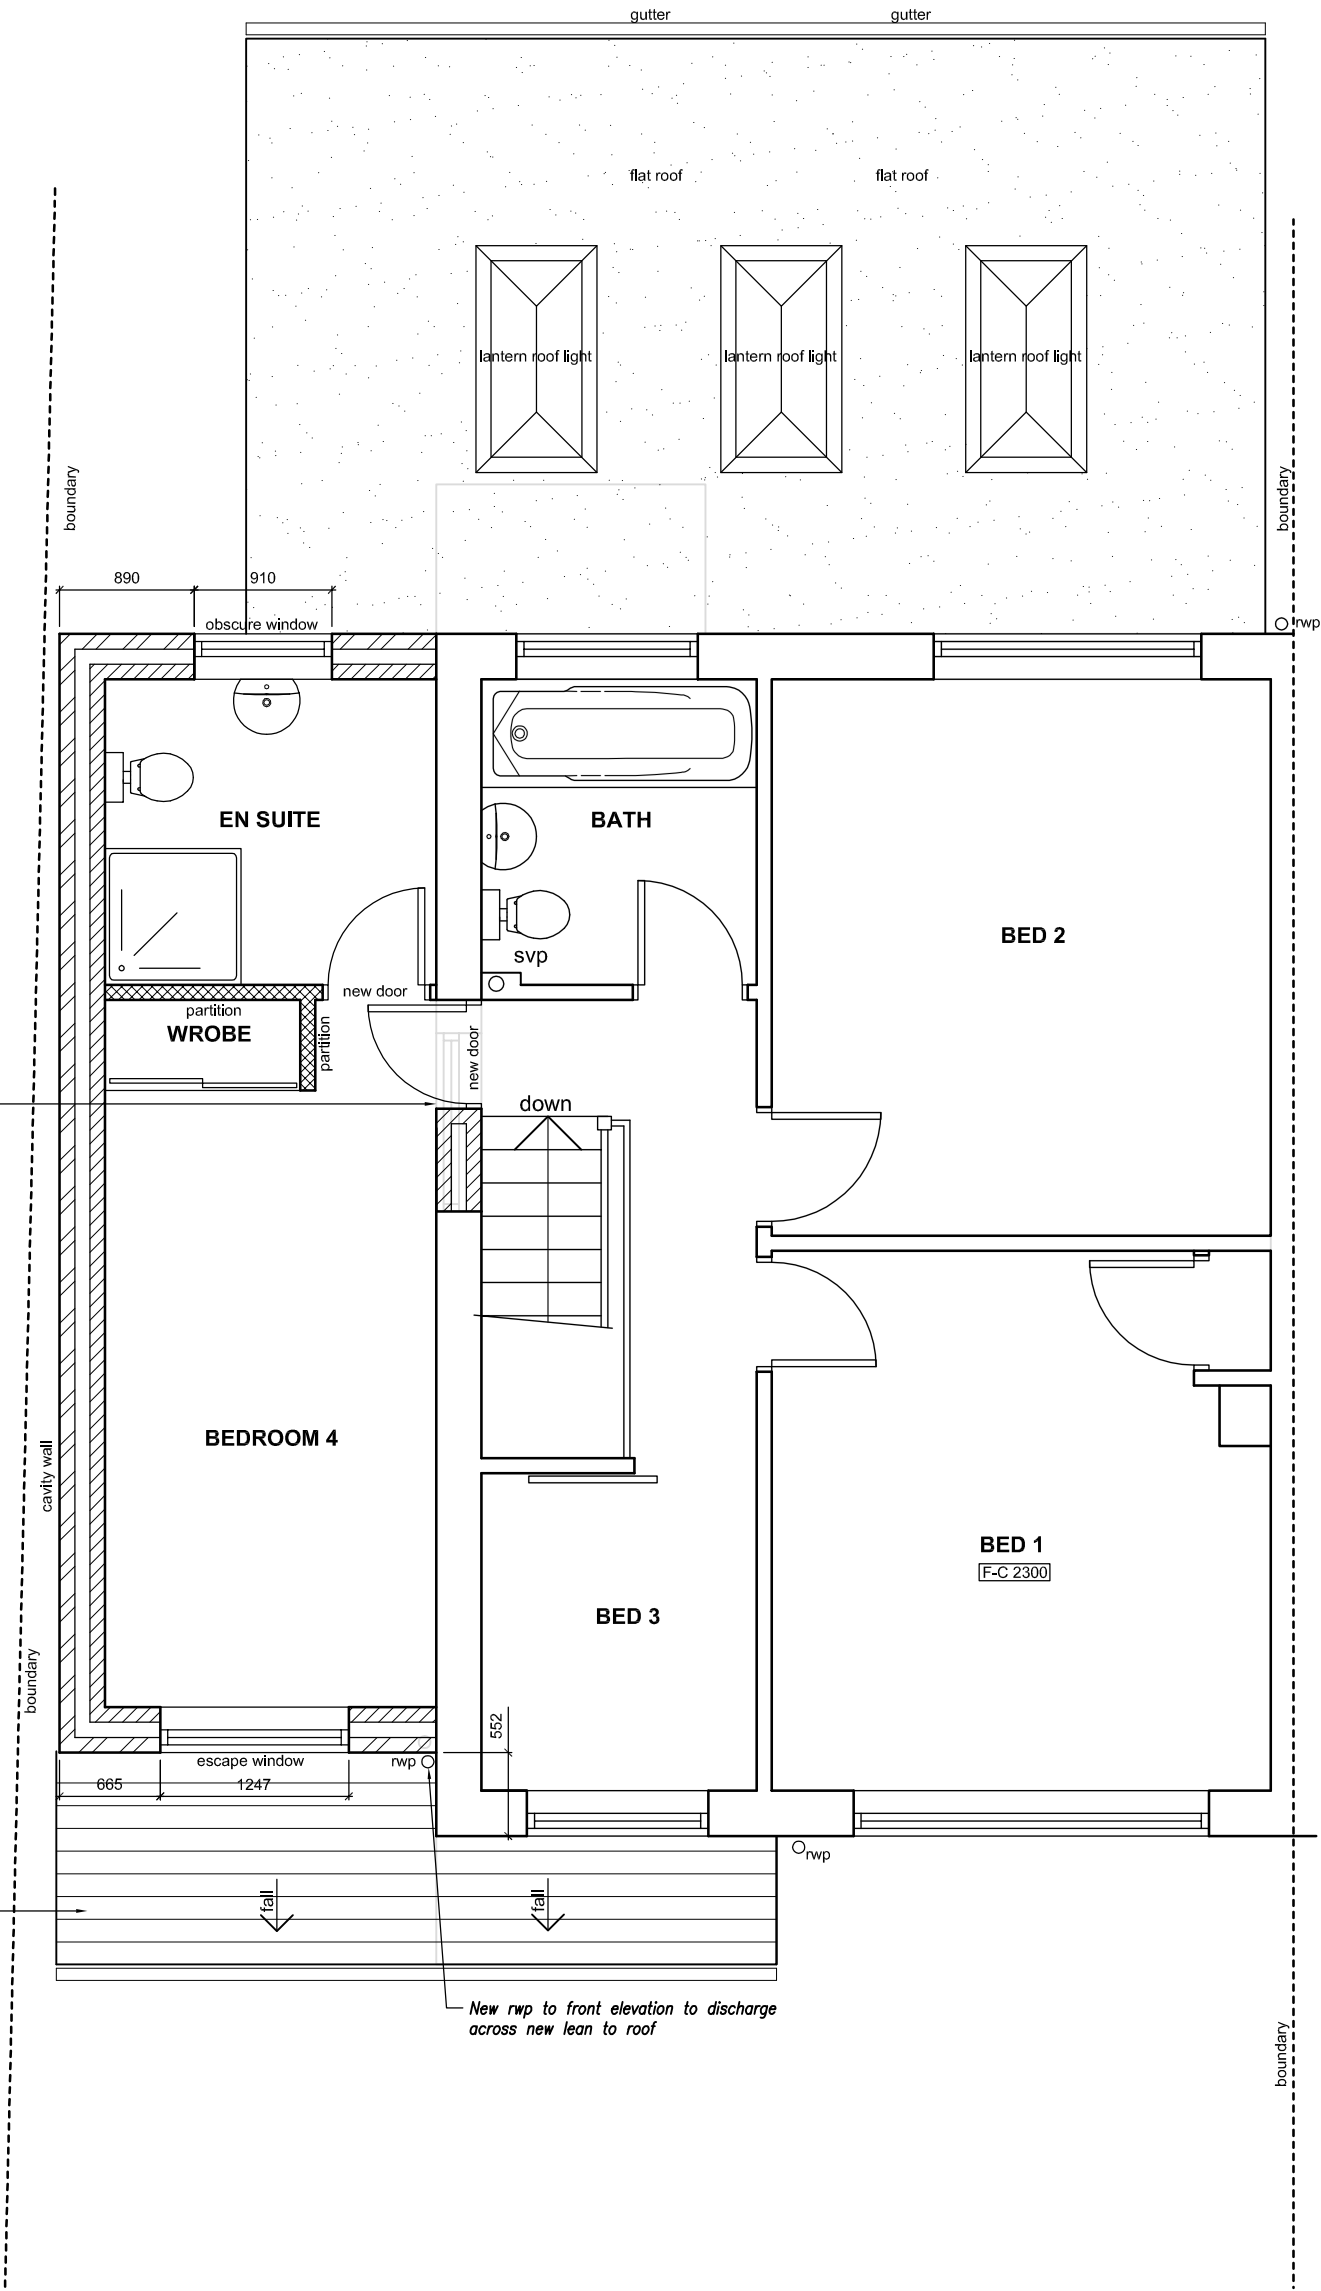

PROPOSED FIRST FLOOR PLAN (1:50)

okn consulting services		date 16/12/20		notes Extension and look to front elevation	
client Covendish house workshop, northinghamshire, s80 3ll tel 01909 512 564		scale 1:50		revision A3 Aug 2020	
project Proposed Extension		content Proposed First Floor Plan		status A3 Aug 2020	
job no. 0003		rev. A		date A3 Aug 2020	
author OKN		checked OKN		drawn OKN	
© Architectural Knowledge 2020					