
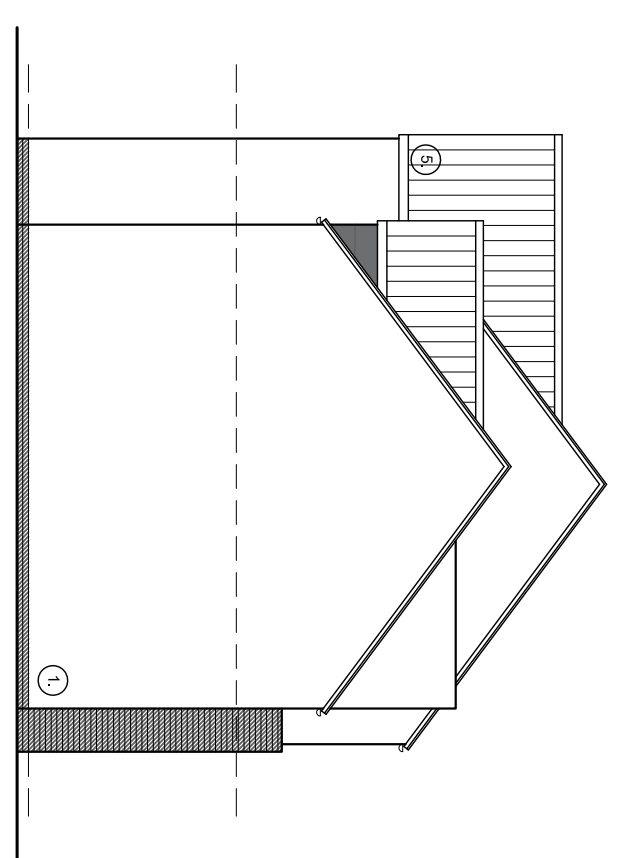
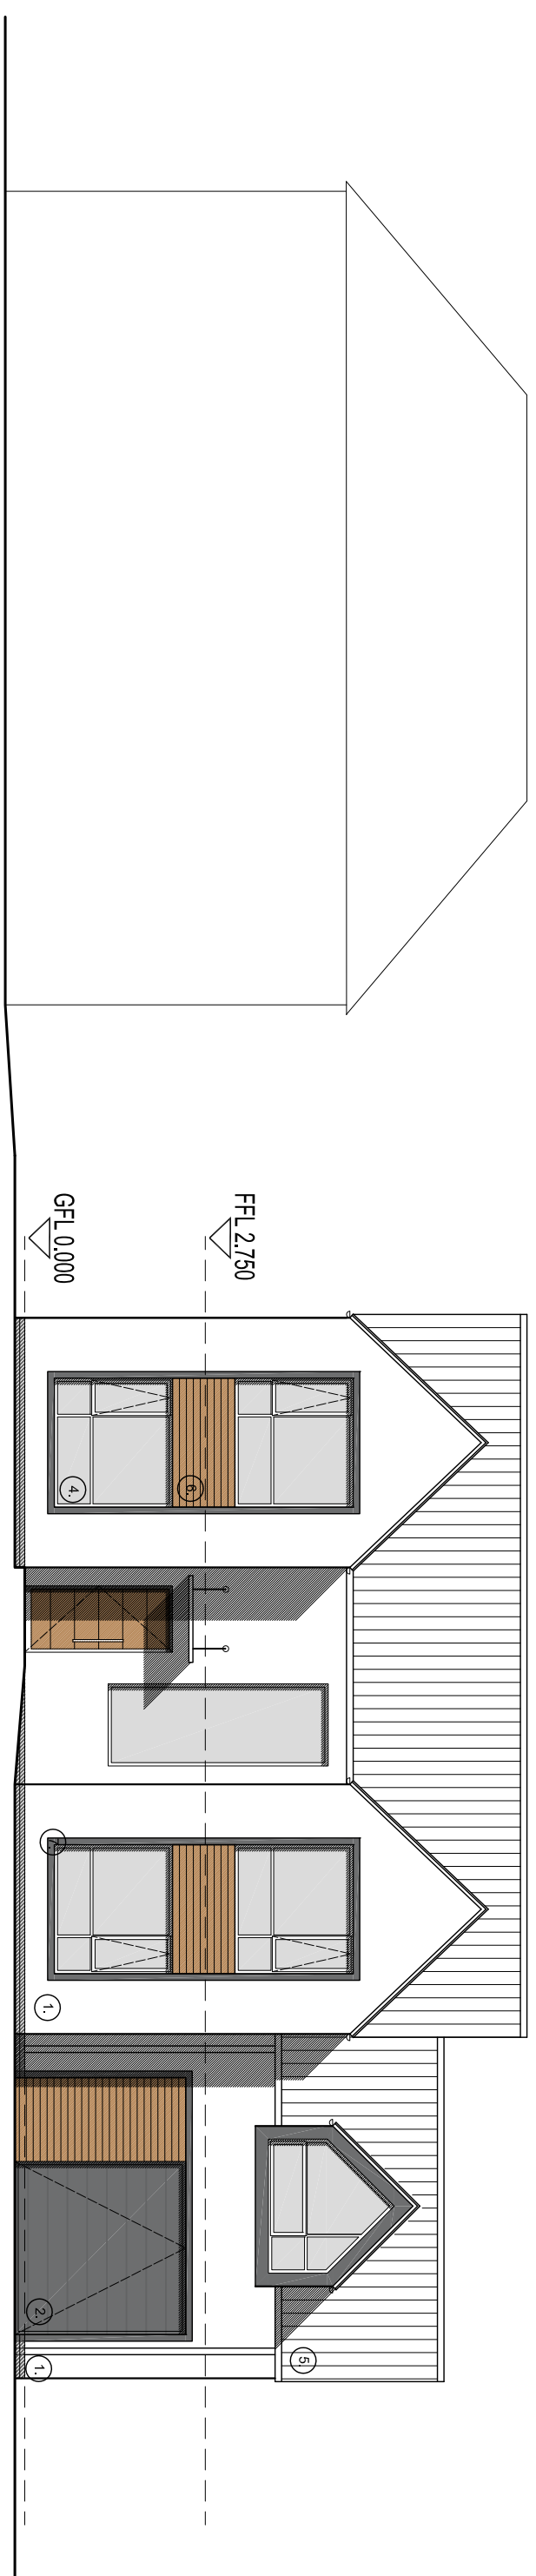
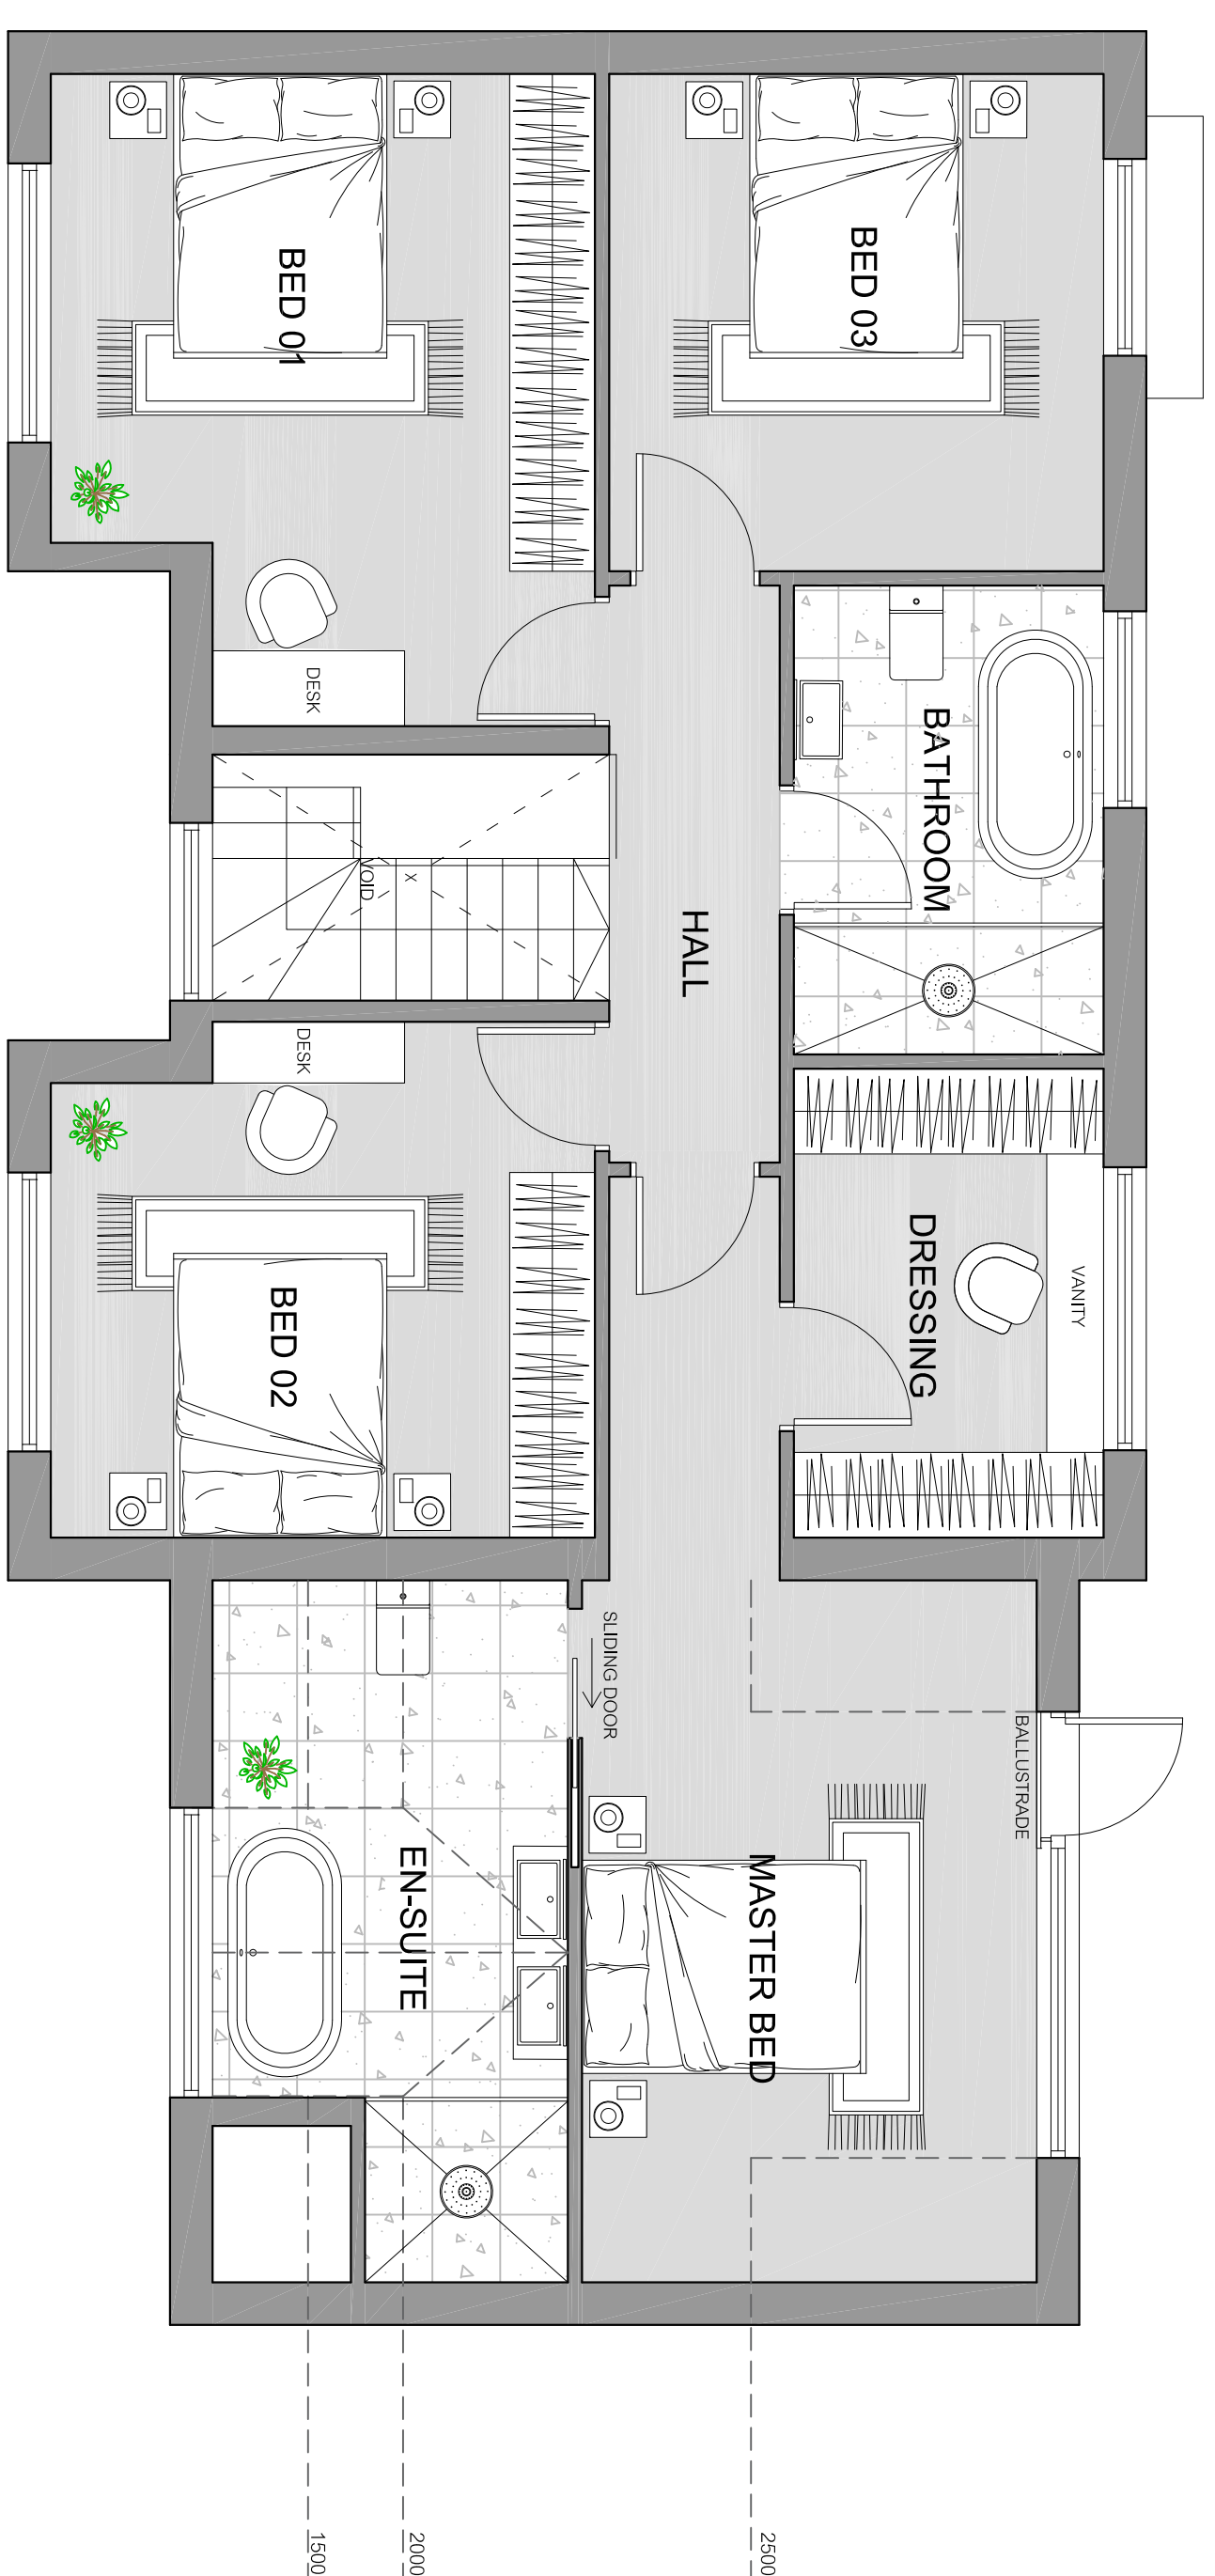


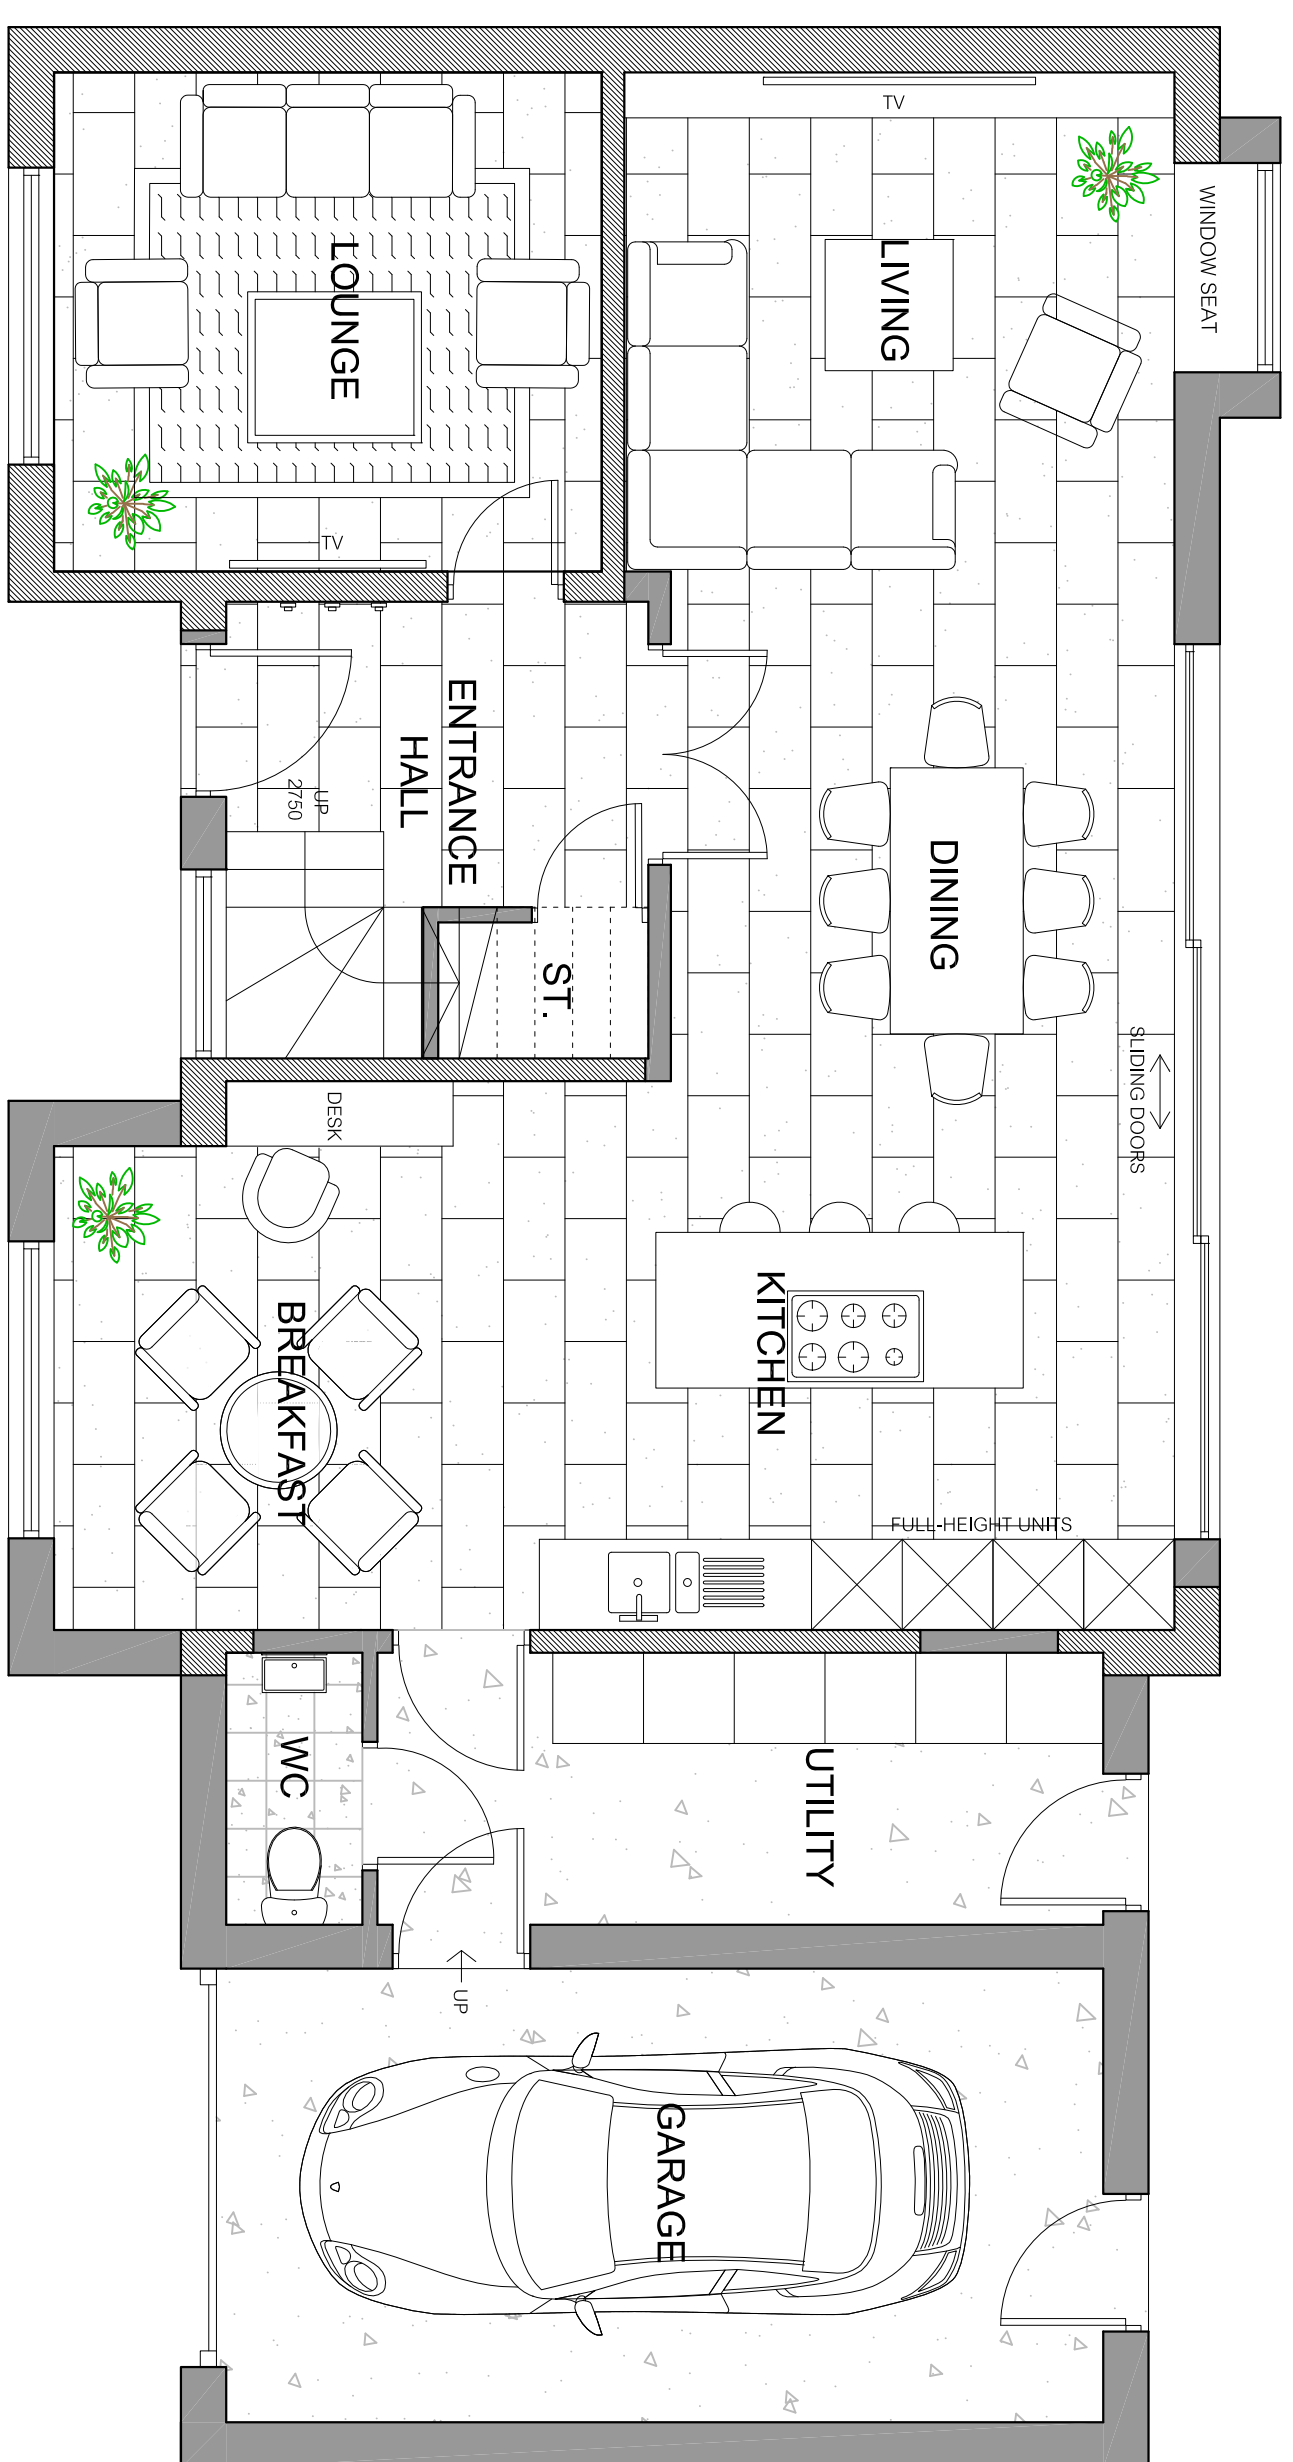

FRONT ELEVATION
SCALE 1:100

SCALE 1:100

SIDE ELEVATION
SCALE 1:100

SCALE 1:100

REAR ELEVATION

SCALE 1:100

SIDE ELEVATION

SCALE 1:100

- ## MATERIALS KEY
- 1 RENDER
 - 2 GREY CLADDING
 - 3 BRICK
 - 4 ALUMINIUM WINDOWS
 - 5 TILES
 - 6 CEDAR CLADDING
 - 7 METAL FLASHING

			
Sheffield - Manchester www.codasstudios.co.uk 0114 2794931 hello@codasstudios.co.uk			
James Shaw	Client		
Well House Lane	Job		
Proposed Plans and Elevations		Title	
DRAWN	CHECKED	DATE	SCALE
RG	AH	07/2018	A3 ISSUE: A1 ISSUE: - AS SHOWN
REVISION	DRAWING STATUS	DRAWING NUMBER	
-	PLANNING	2734-003	

© COPYRIGHT. ENTS ON THE DESIGN AND PRODUCTION SHOWN ON THIS DRAWING ARE THE PROPERTY OF CODAS STUDIOS. ANY UNAUTHORIZED REPRODUCTION OR COMMERCIAL WORK OF ANY KIND, NO MATTER HOW IT IS REPRODUCED OR IN WHAT FORM, IS STRICTLY PROHIBITED. ANY DISCREPANCIES IN DIMENSIONS IMMEDIATELY.