




Drawing No.	Rev No.
MCK001 -003	A

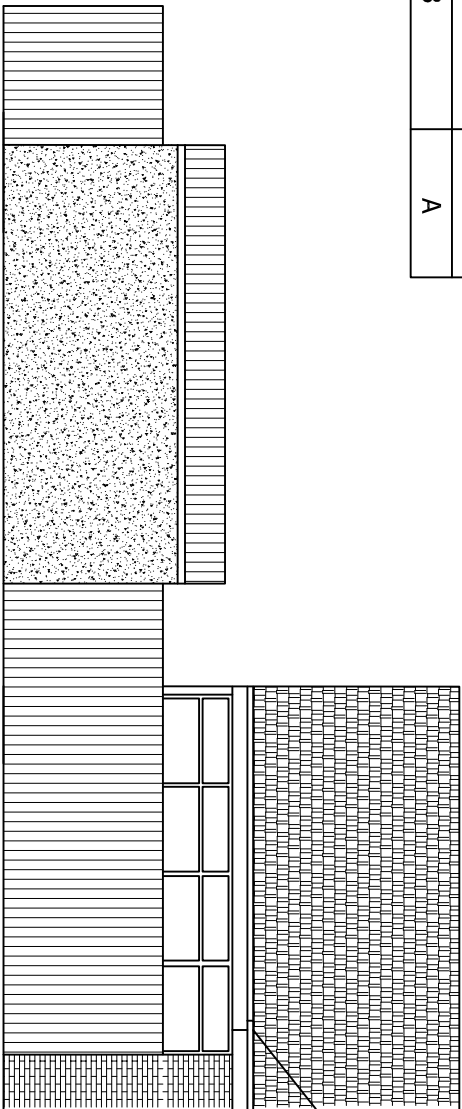


EXISTING REAR ELEVATION
SCALE 1:100 AT A3

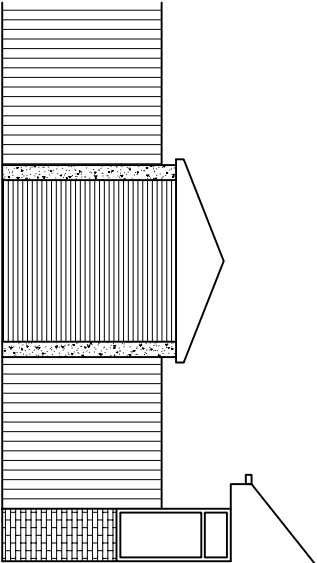


EXISTING END ELEVATION
SCALE 1:100 AT A3

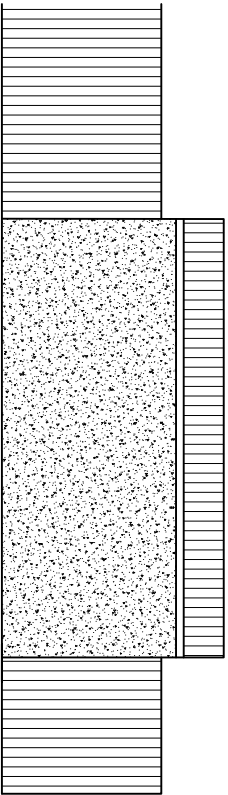


EXISTING REAR ELEVATION
SCALE 1:100 AT A3

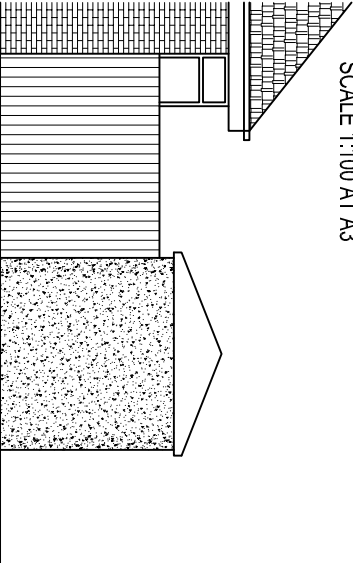


EXISTING END ELEVATION
SCALE 1:100 AT A3

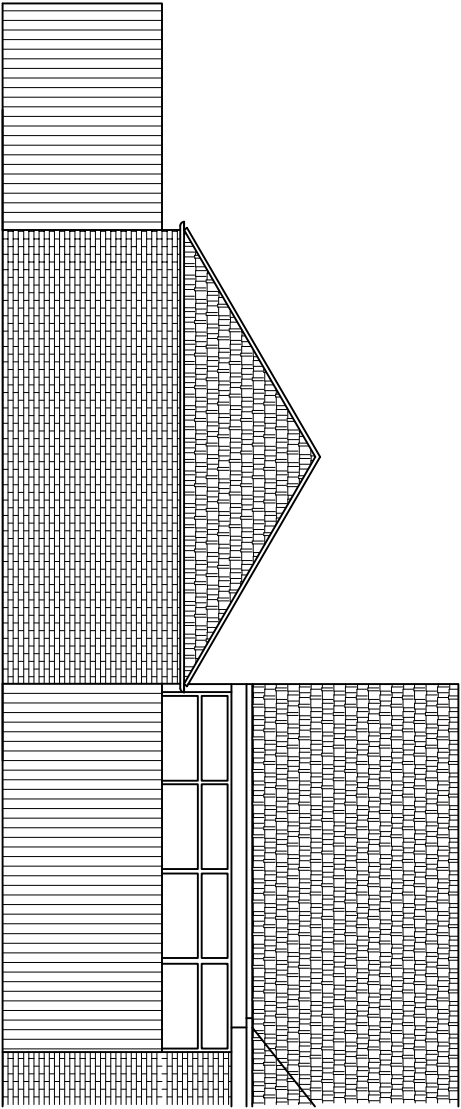


PROPOSED REAR ELEVATION
SCALE 1:100 AT A3

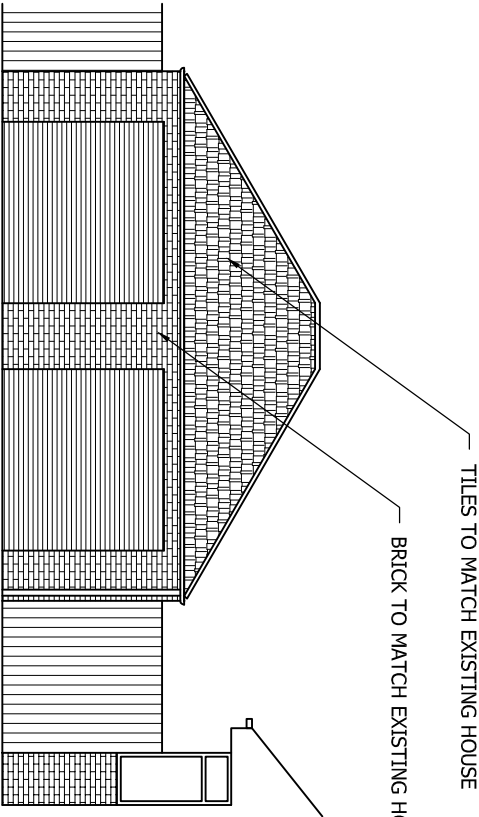

PROPOSED END ELEVATION
SCALE 1:100 AT A3

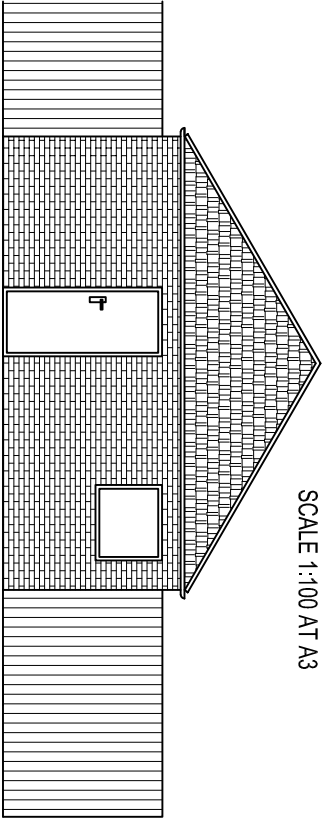

PROPOSED REAR ELEVATION
SCALE 1:100 AT A3

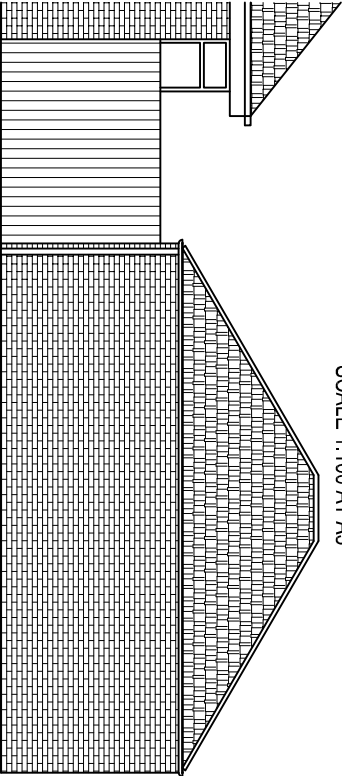

PROPOSED END ELEVATION
SCALE 1:100 AT A3

DO NOT SCALE: Contractor to check all dimensions and report any omissions or errors

NOTES

A	Roof design changed to hipped	JRB	CK	CK	09/11/11
Rev	Description	By	Chk	App	Date

JRB DESIGNS Ltd
1 Saville Road
Cudworth
Barnsley
S72 8LT
Tel: 01226 383542
Fax: 01226 380078
Mob: 07970 541192
Email: joinie@jrbdesigns.co.uk
This drawing is copyright. © Jrbdesigns Ltd.

Client
MR C KNIGHT

Drawing Title
PROPOSED ELEVATIONS

Address
**31 VERNON ROAD
WORSBROUGH
BARNSLEY
S70 5HF**

Project Title:
PROPOSED DETACHED DOUBLE GARAGE

Purpose of Issue:
PLANNING

Drawing Status
FIRST ISSUE

Scale at A3	Drawn By	Date	
AS SHOWN	JRB	30/09/2011	
Checked By	Date	Approved By	Date
CK	30/09/2011	CK	30/09/2011
Project No.	Drawing No.	Revision	
003	003	A	

APPROVAL: ☒ INFORMATION ☐ TENDER ☐ CONTRACT ☐ CONSTRUCTION ☐