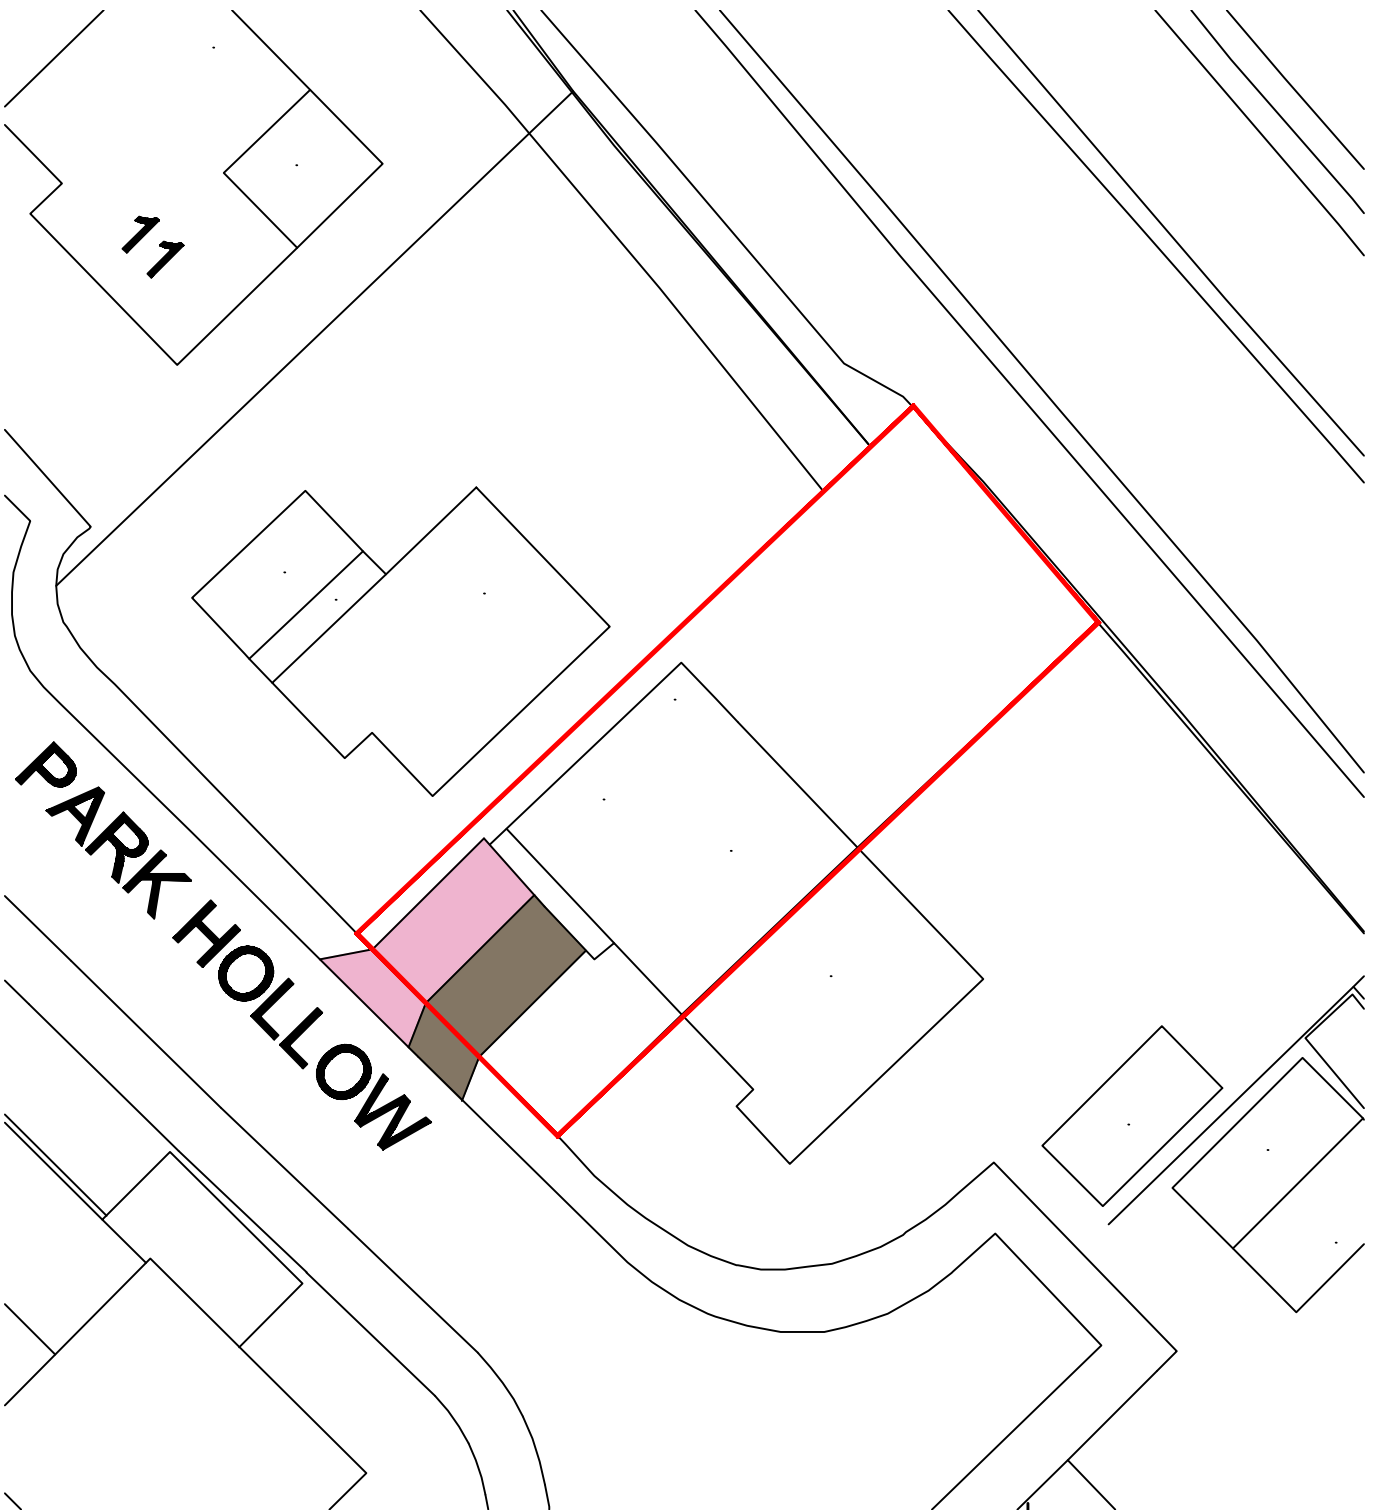


 **Proposed Extension to Dropped Kerb and Drive**

 **Existing Dropped Kerb and Drive**

Revision:	
Scale:	1:250 @A4
Date:	5/03/13
Drawn by:	SB
Project:	Proposed Extension at 9 Park Hollow, Wombwell
Title:	Site Plan
Dwg No:	PH-W/04
Rev:	-