
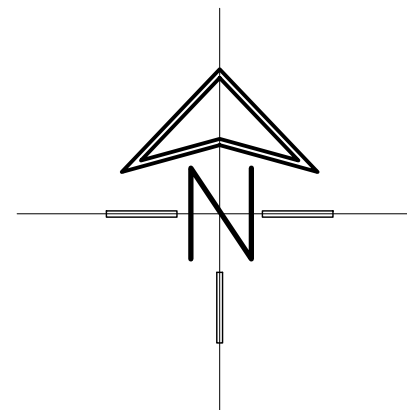


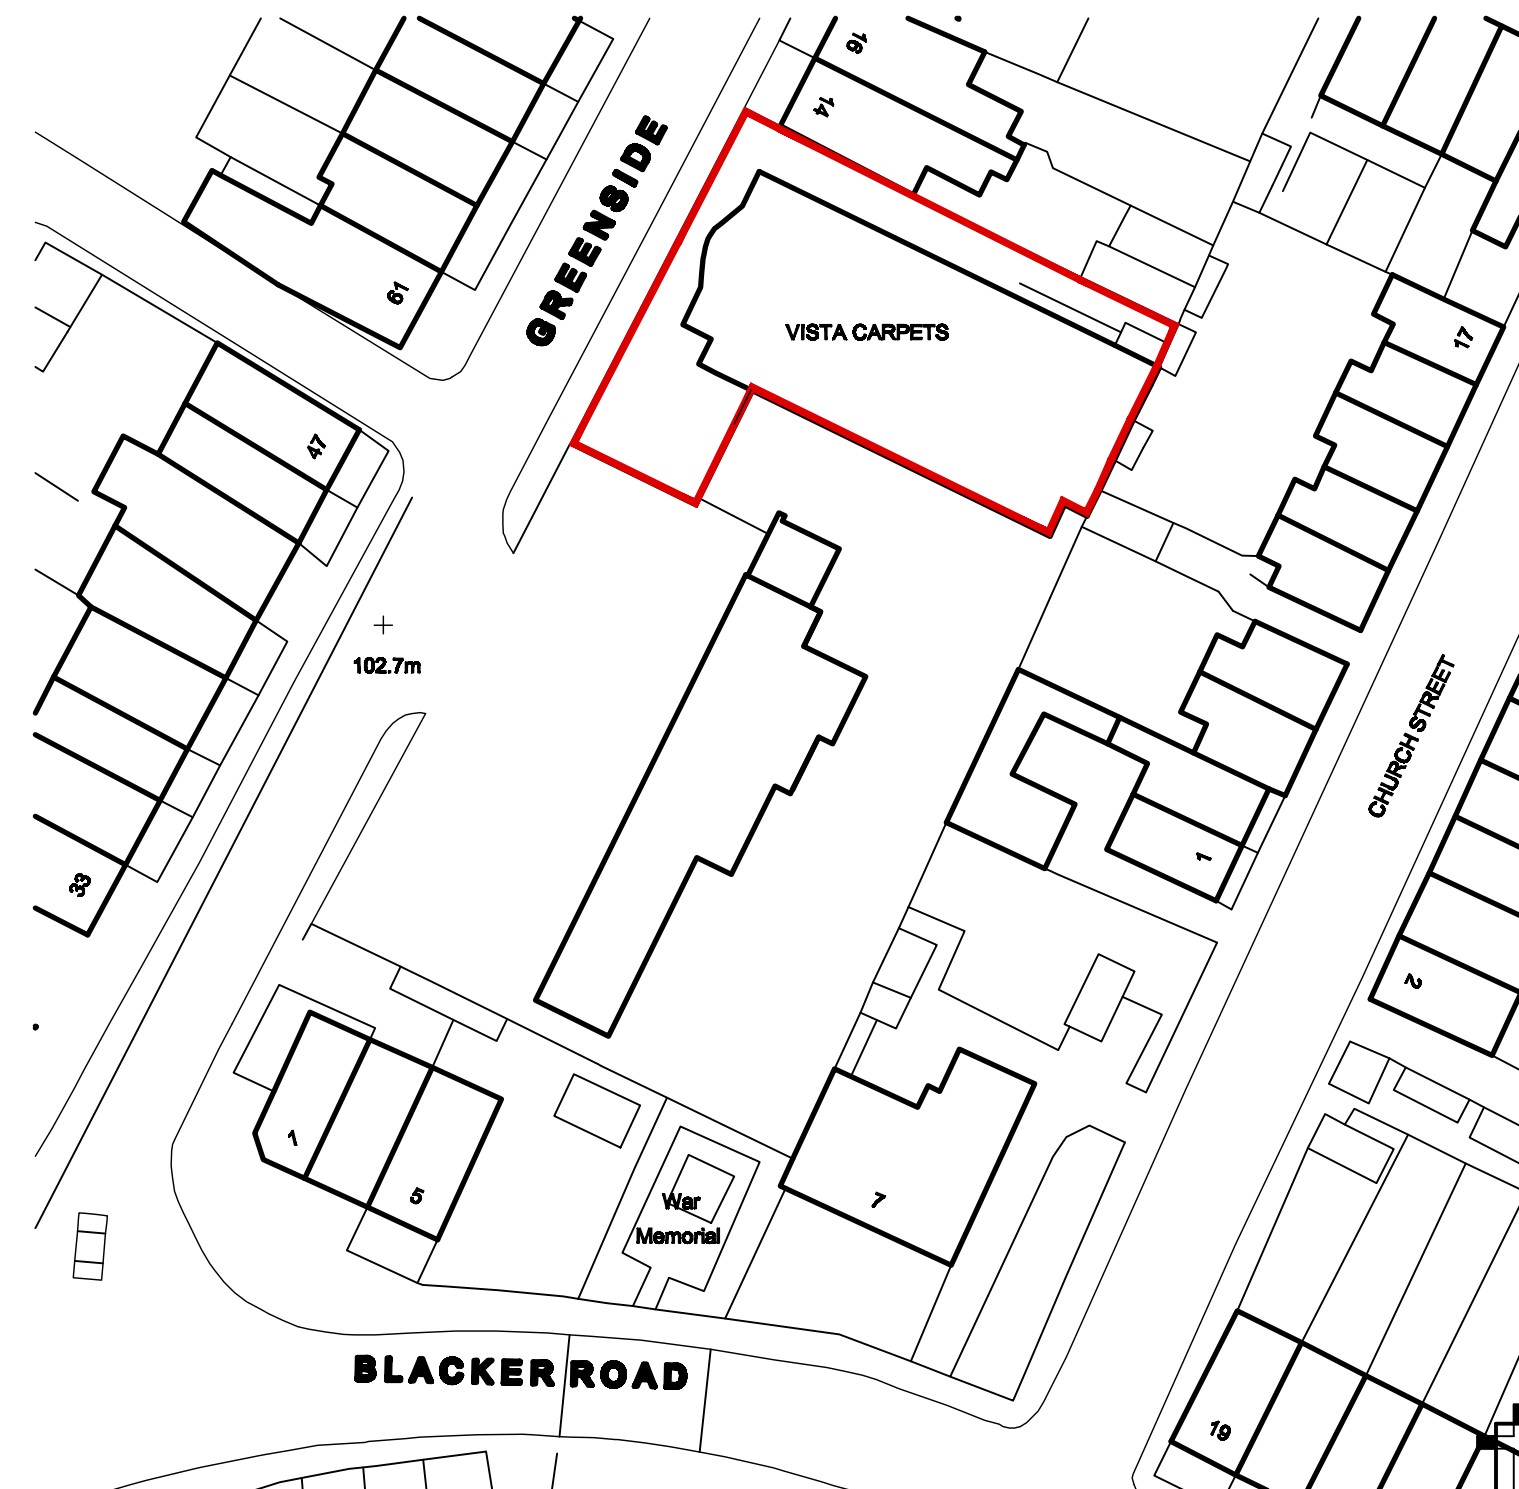

SITE PLAN

SCALE 1:500

**White Agus
Partnership**

PROVIDENCE VILLA,
42 SACKVILLE STREET,
BARNSELY.
S70 2DB

Phone: 01226 208482
Fax: 01226 283030
Email: info@whiteaguspartnership.co.uk
Web: www.whiteaguspartnership.co.uk

SURVEYORS AND BUILDING DESIGN CONSULTANTS

Project.

CHANGE OF USE
VISTA CARPETS, GREENSIDE
MAPPLEWELL, BARNSELY

Client.

VISTA CONTRACTING
PENSION FUND

**Drawing
Title.**

SITE PLAN

Date.

JUNE 2011

Scale.

1:500

Ref.

11-025

Dwg. No.

01

Rev.