



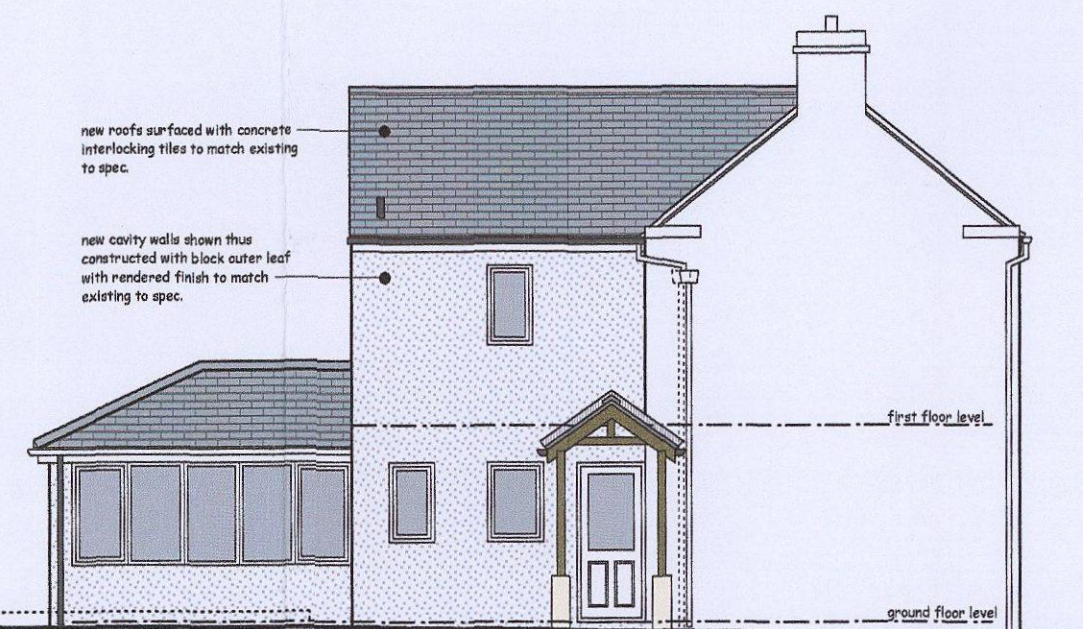


rear elevation

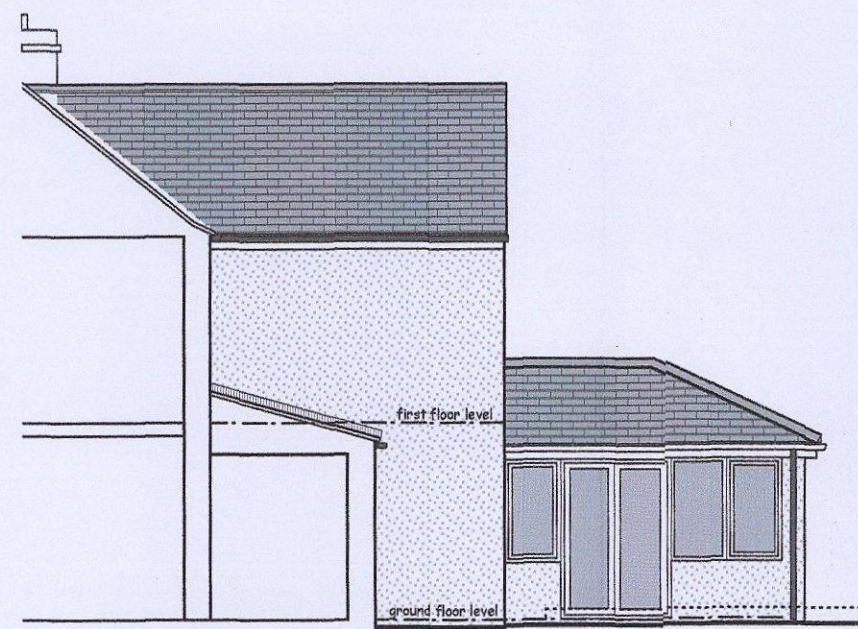


side elevation




side elevation

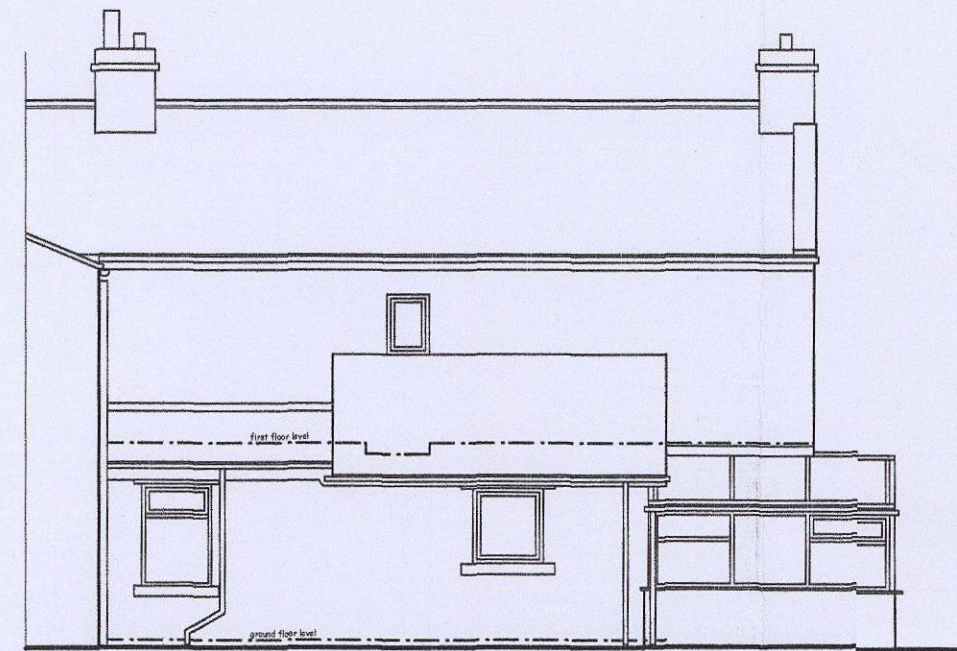


rear elevation

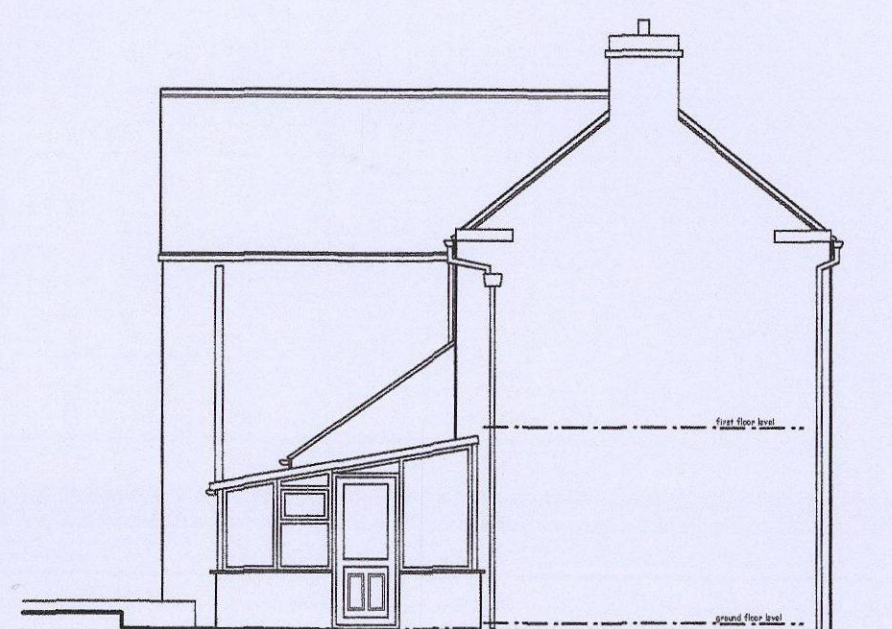


side elevation

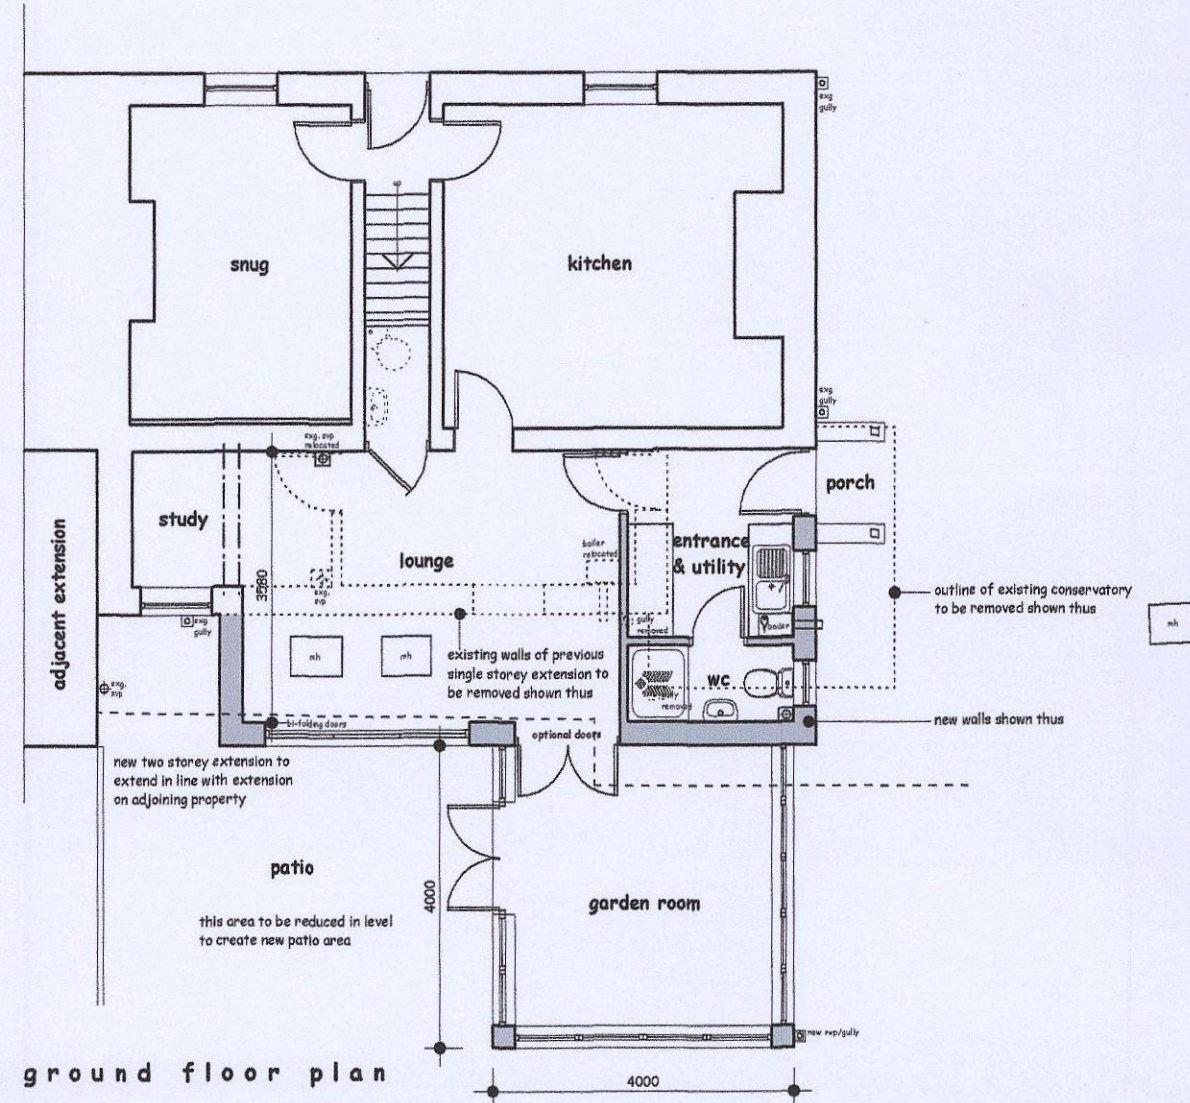


ground floor plan

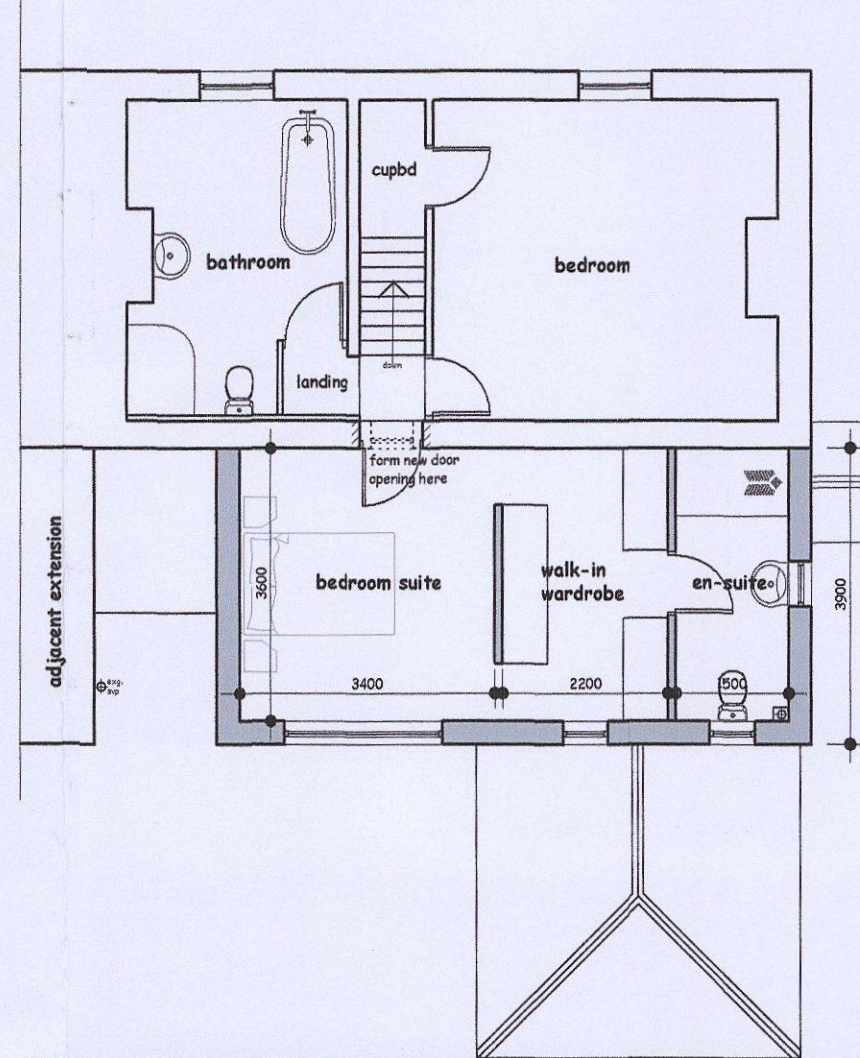

first floor plan

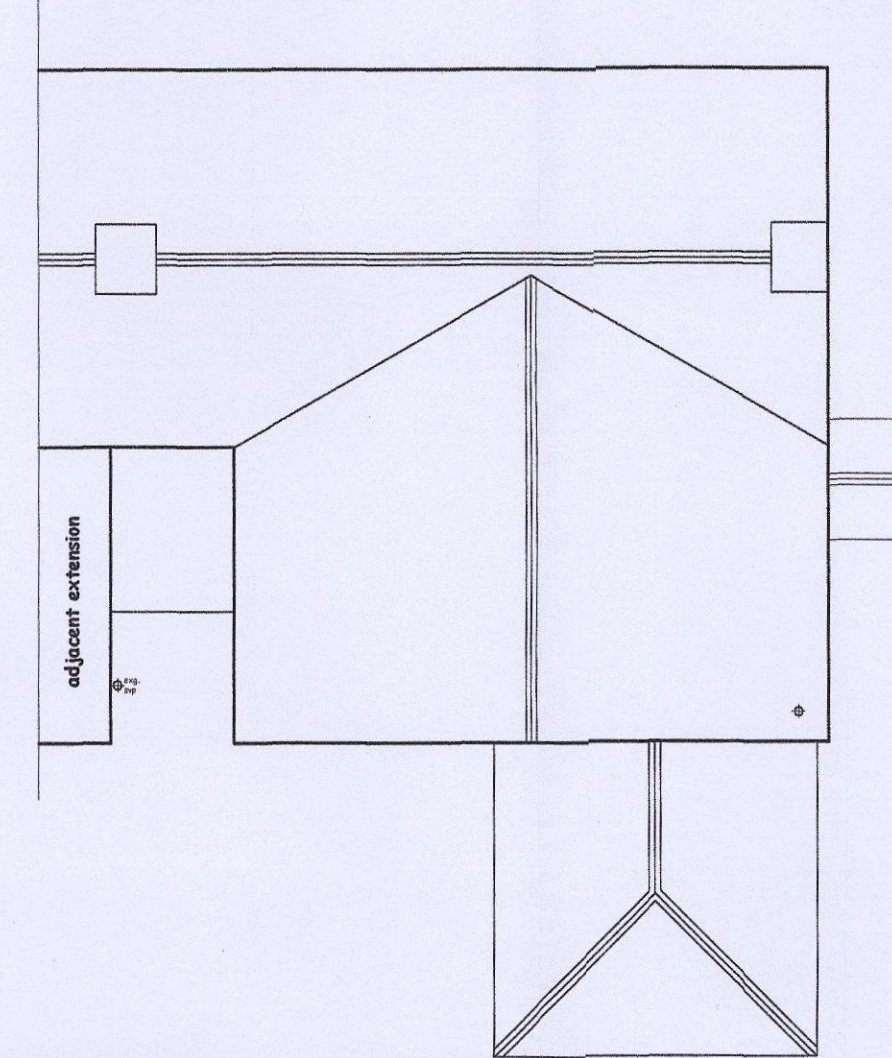


roof plan

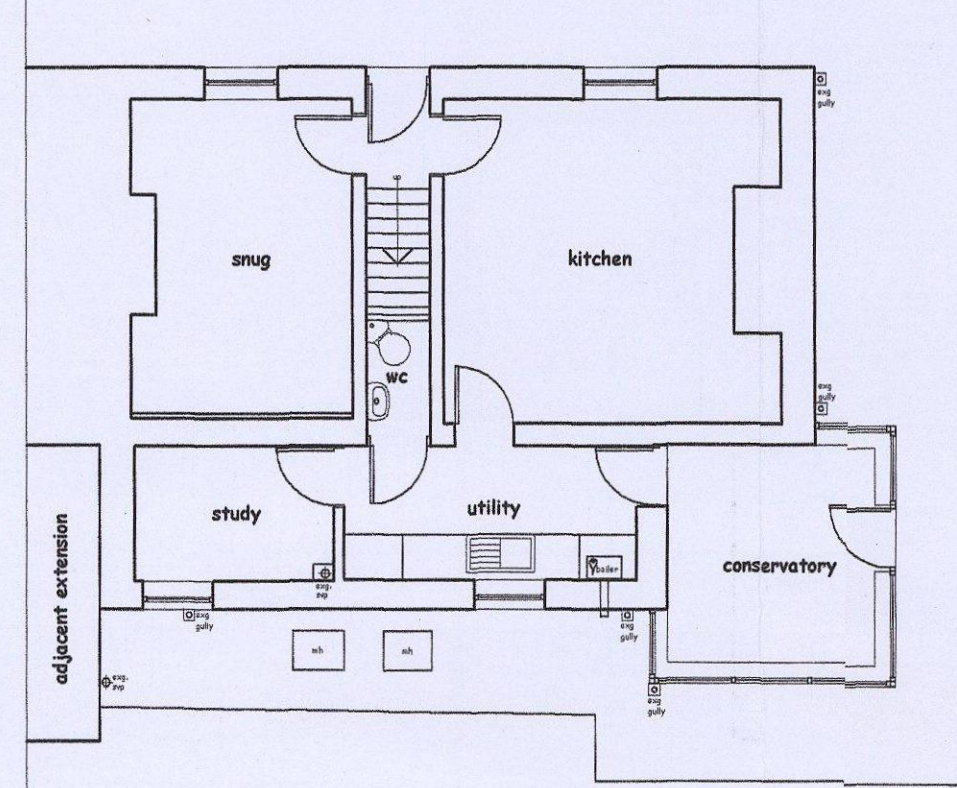


ground floor plan

as existing

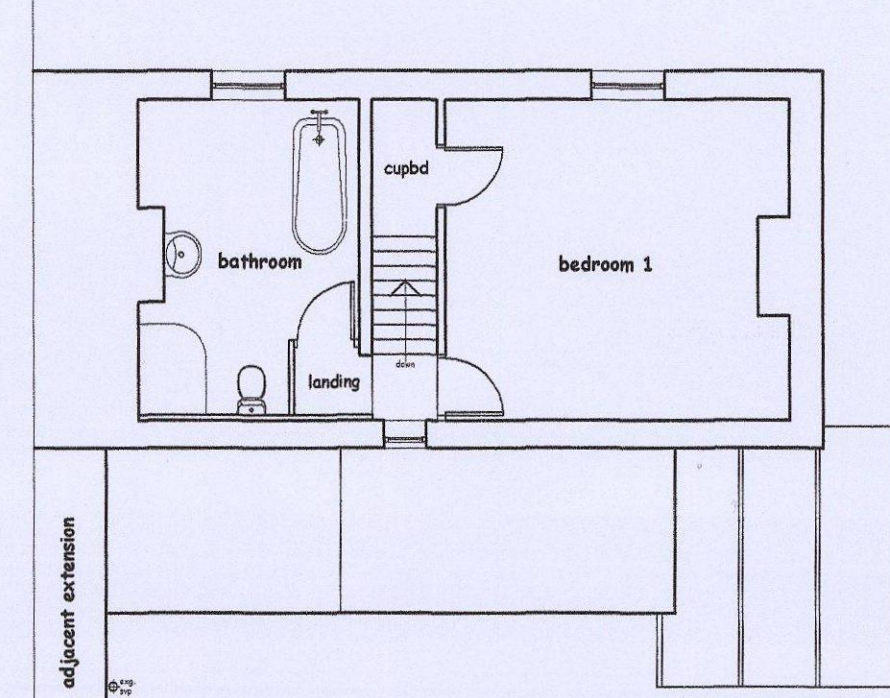


first floor plan

as proposed

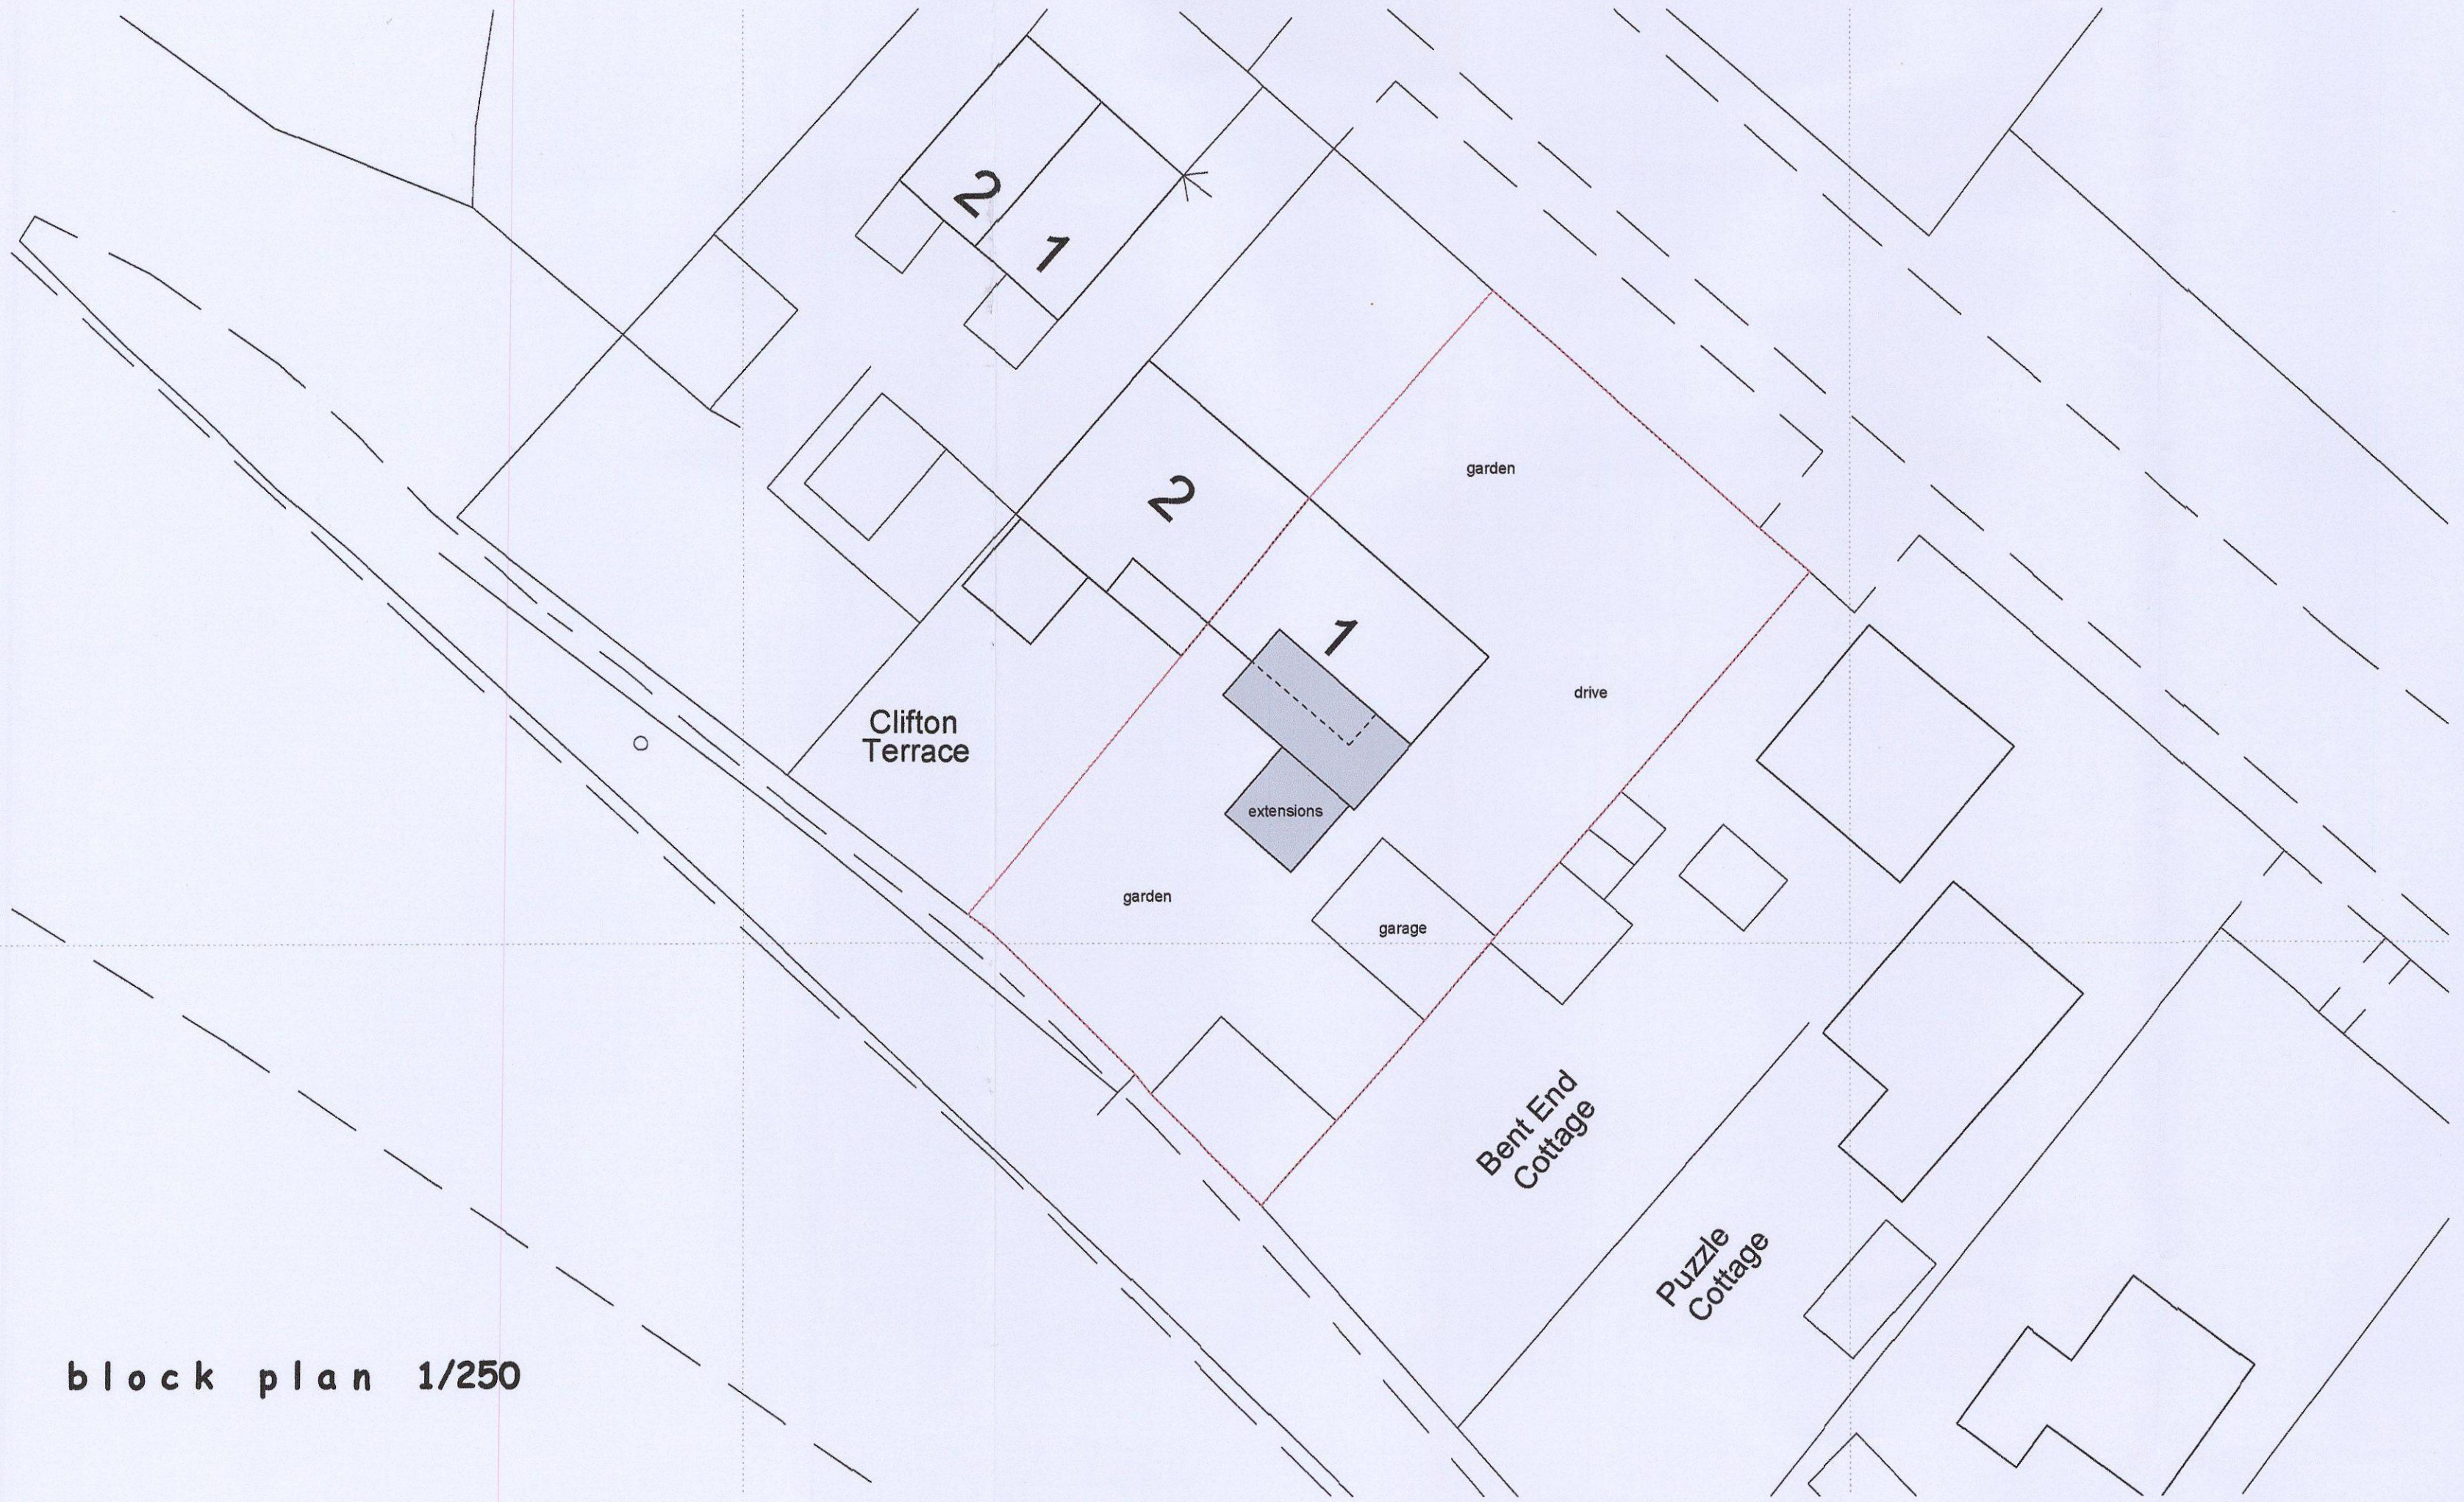

block plan 1/250

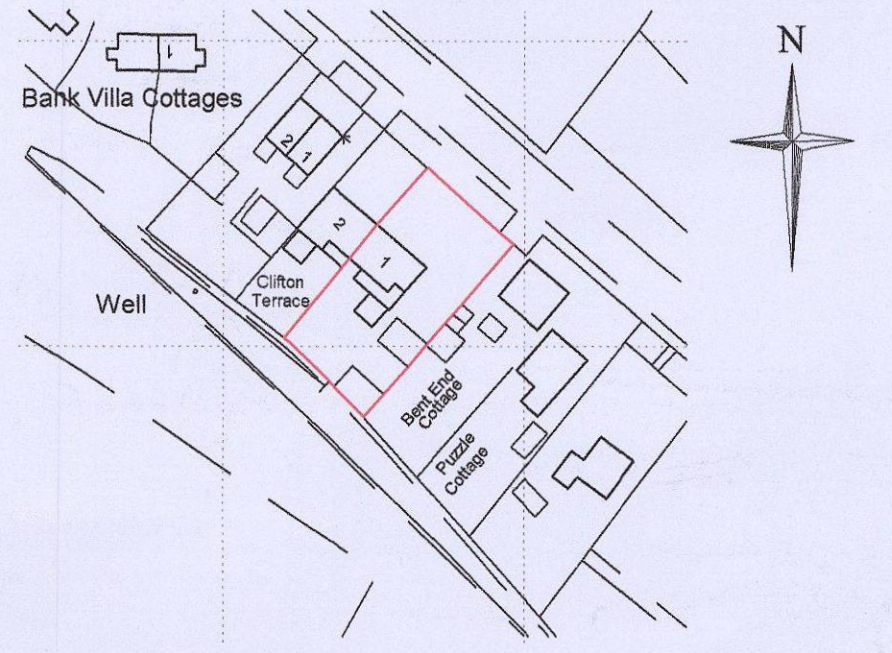

location 1/1250

B B D C  
CORPORATE MAIL ROOM  
24 MAY 2013  
Received by: .....  
ORIGINAL COPY

**project**

proposed rear extensions & alterations  
to 1 Clifton House Crow Edge Sheffield

**client**

Mr & Mrs Lunn

**drawing title**

general arrangement as existing & proposed

**scale**

1/100

**date**

May '13

**drawing**

13/10/02

**rev**

A

Rev A (13/10/13) amended to client requirements