



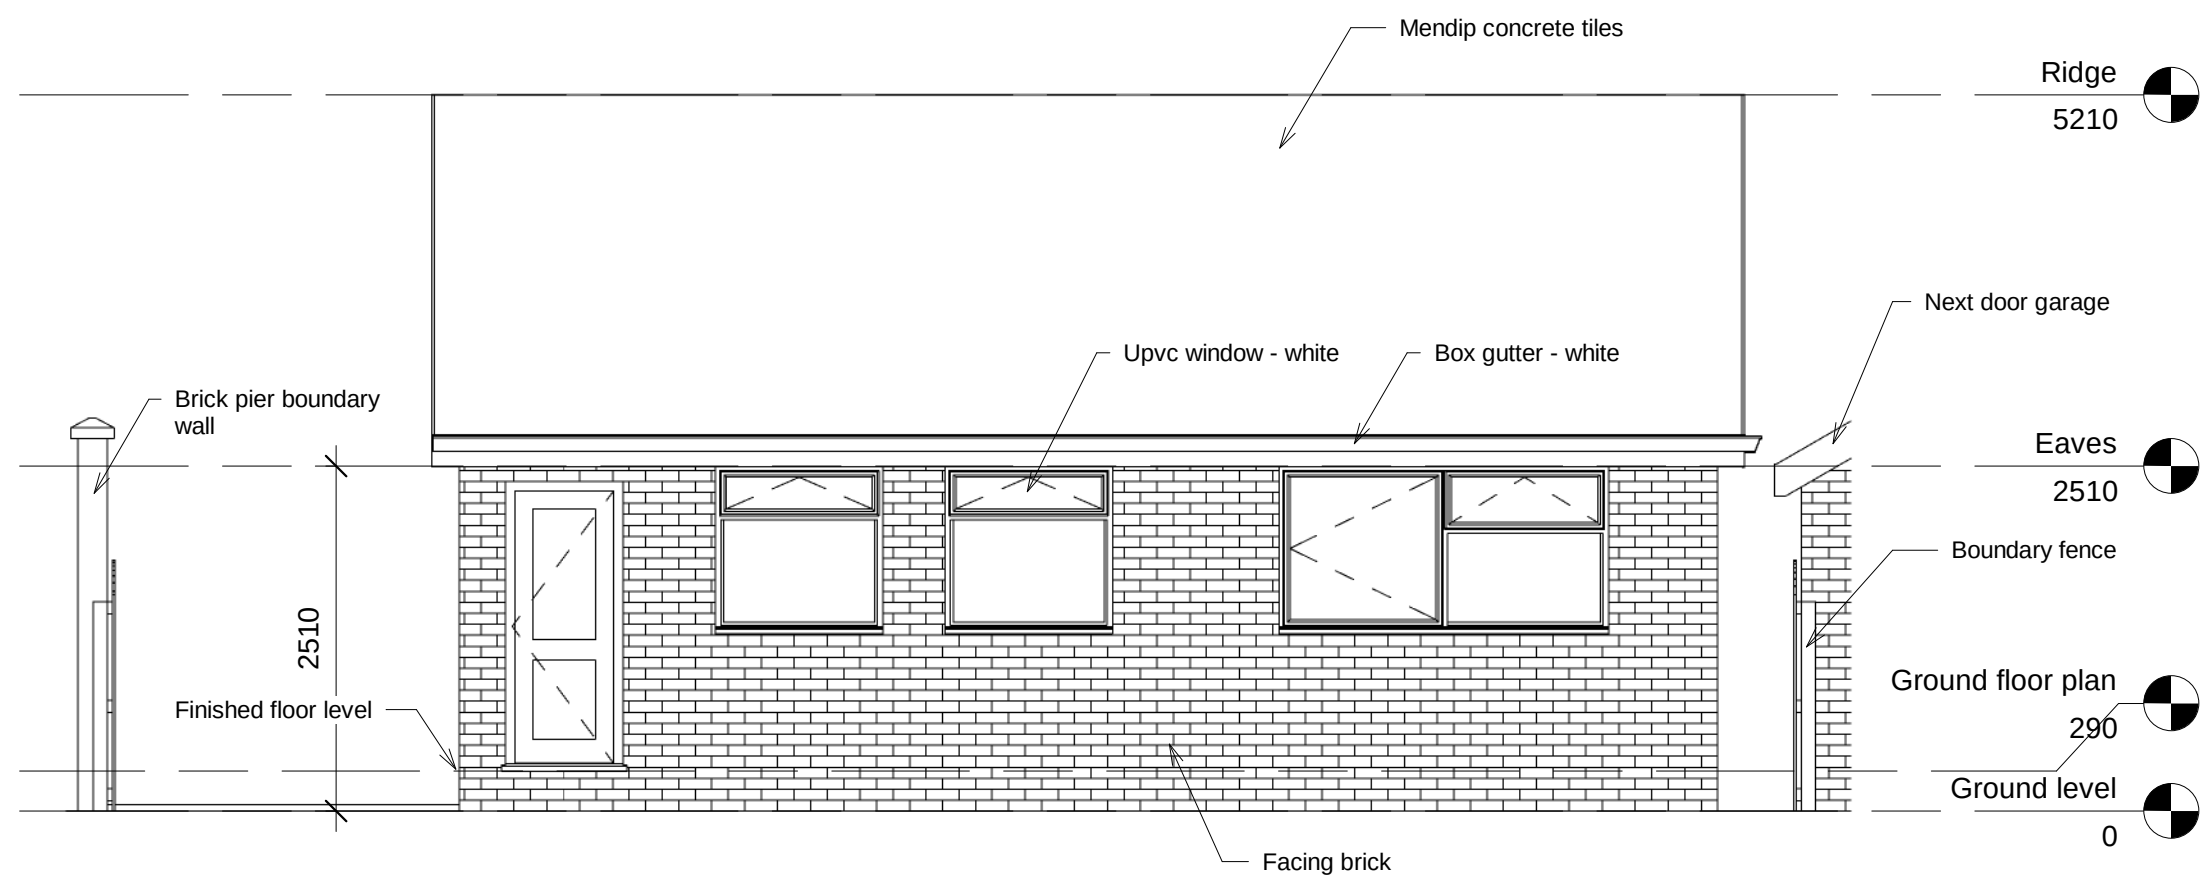

1 North east elevation
1 : 50

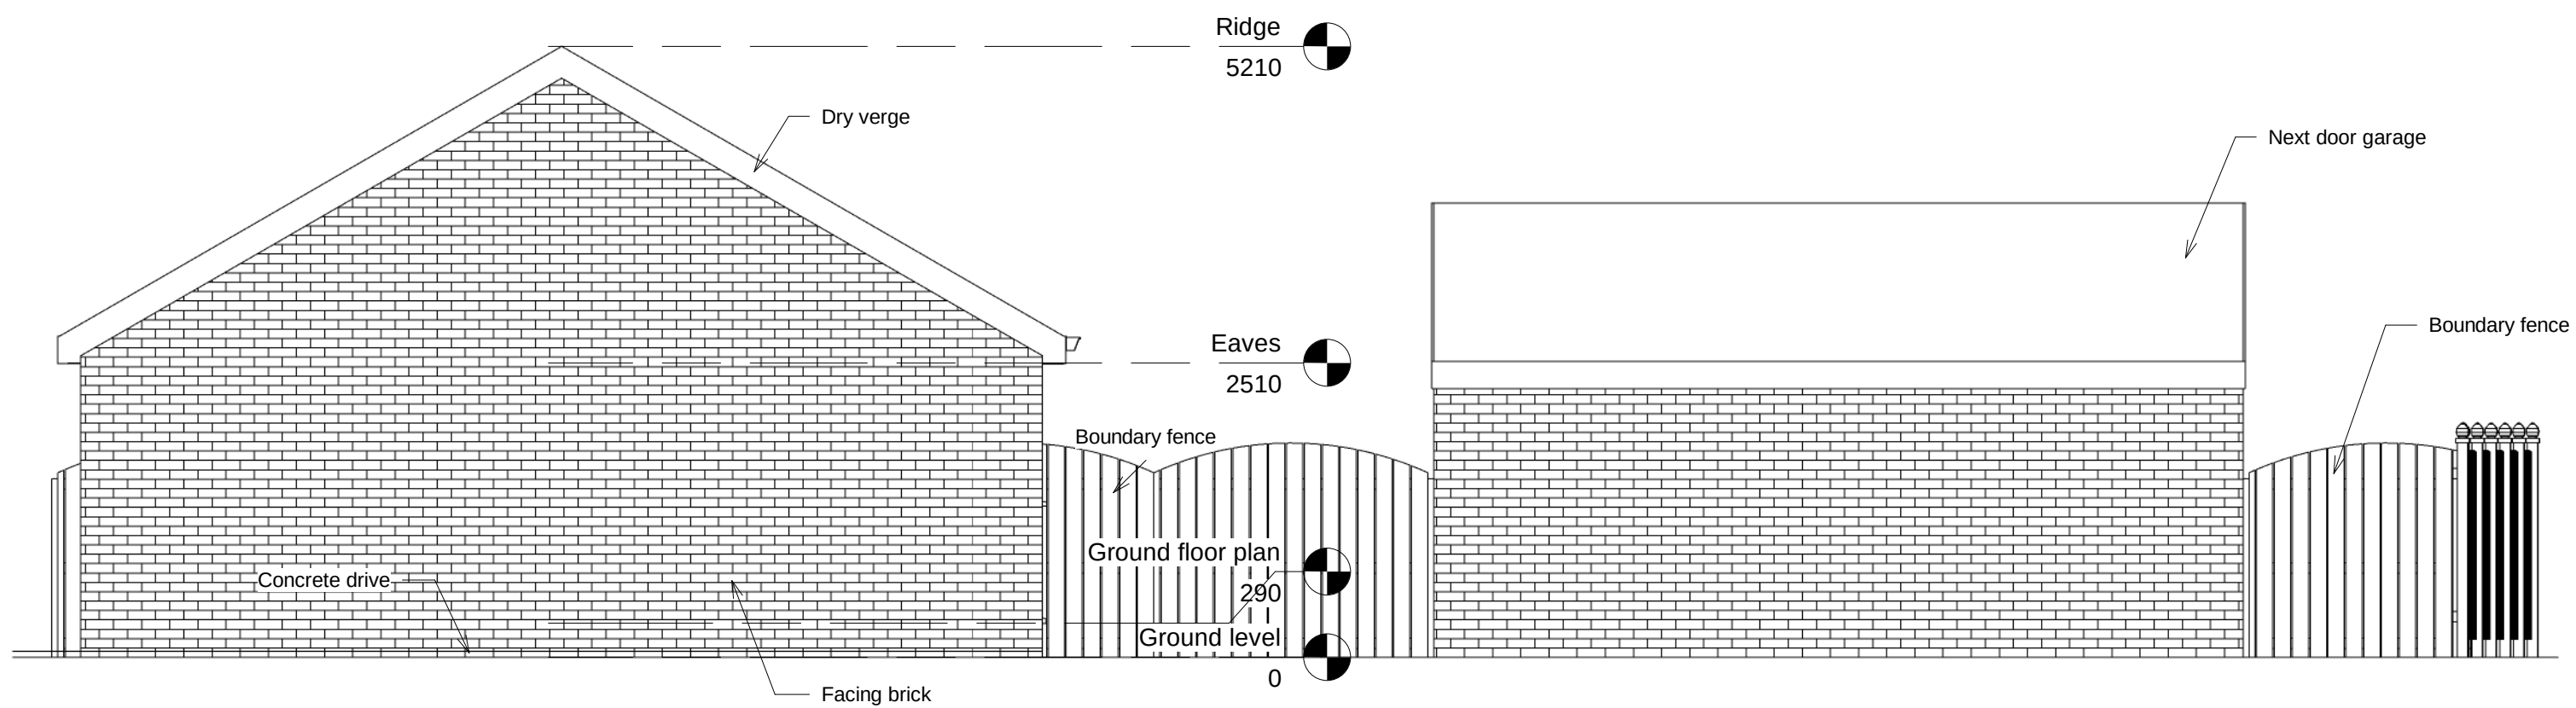

2 North west elevation
1 : 50

Proposed single storey extension to rear

*www.redboxone.co.uk
tel:07841043549
Architect@redboxone.co.uk*

No.	Description	Date

Existing elevations

Project number	AR/2020
Date	Aug 2020
Drawn by	Author
Checked by	Checker

A107

Scale	1 : 50
-------	--------