

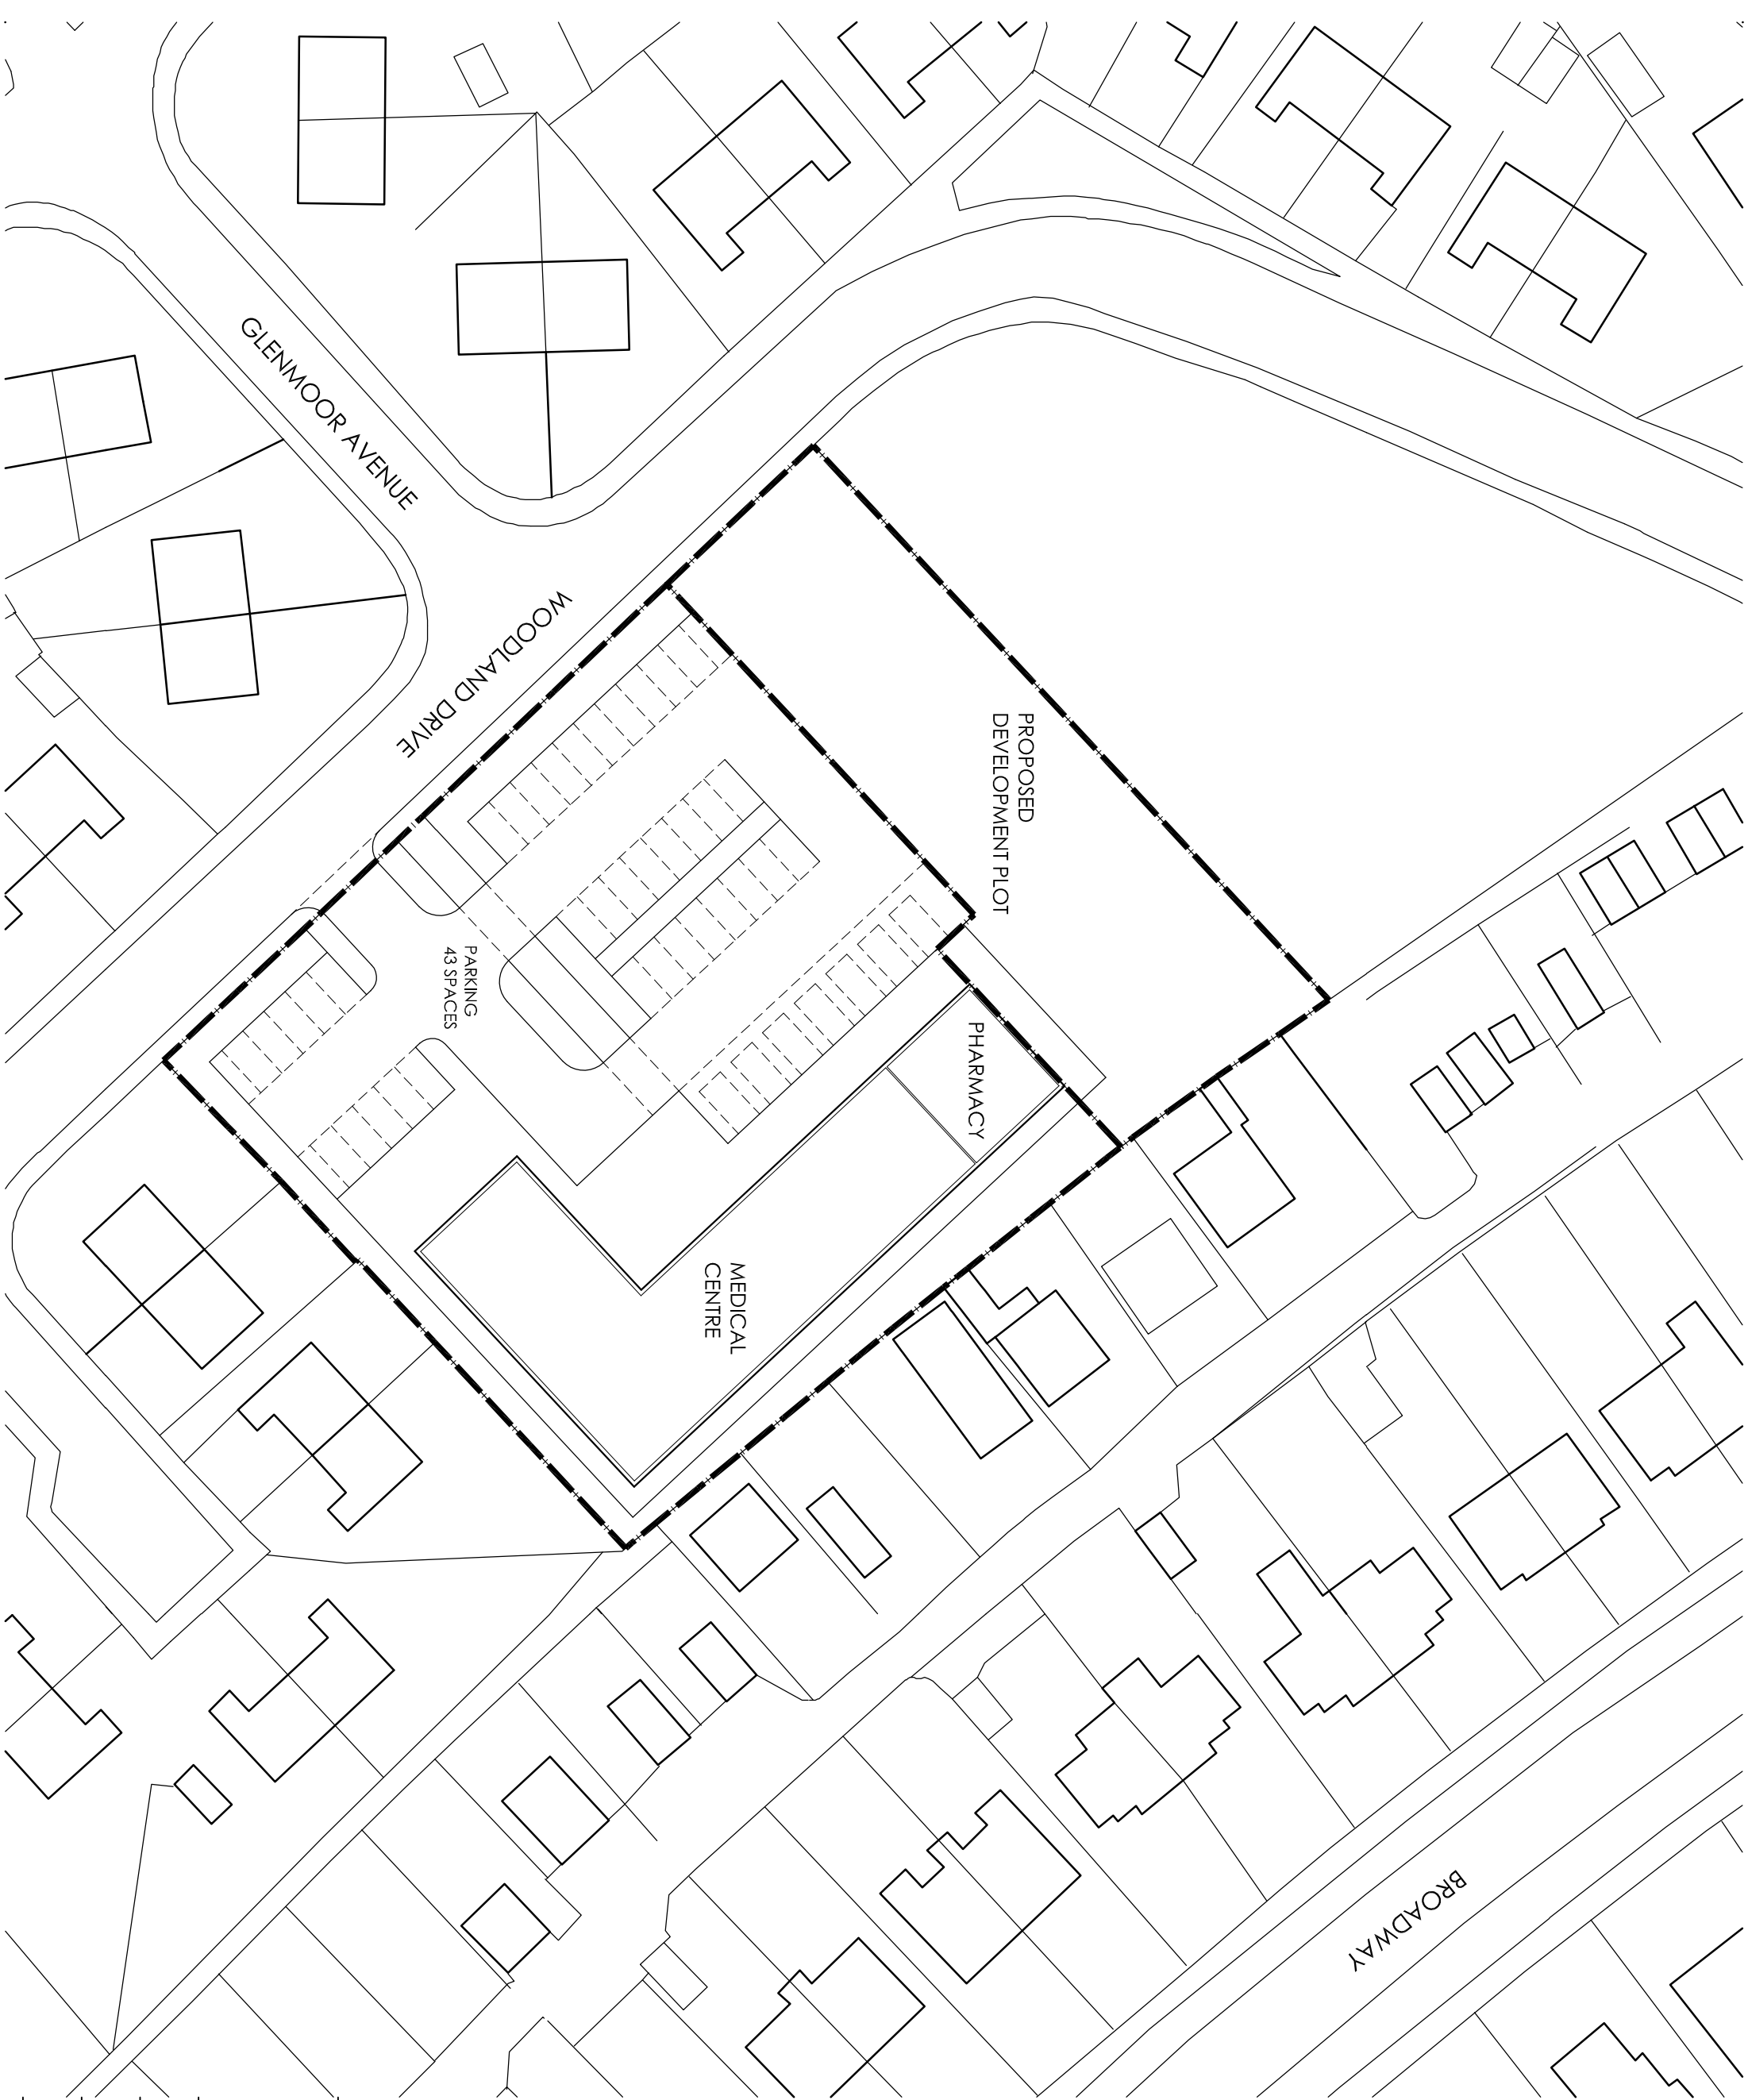


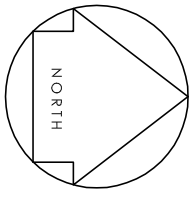

TP ARCHITECTURE

2 STRICKLAND AVENUE
LEEDS
LS17 8JU

T: 0113 2732706
M: 07766 015350
E: tony@tparchitecture.co.uk

 

PROPOSED DEVELOPMENT
WOODLAND DRIVE MEDICAL CENTRE
BARNSELEY
for
LO'S PHARMACY

EXISTING SITE PLAN

Date: _____ Scale (at A3): _____

DECEMBER 2015 1:500

Project no: Drawing no: Revision:

1271 002 -