



REAR ELEVATION
Scale 1:100




SIDE ELEVATION (L)
Scale 1:100




PROPOSED PERSPECTIVES



SIDE ELEVATION (R)
Scale 1:100

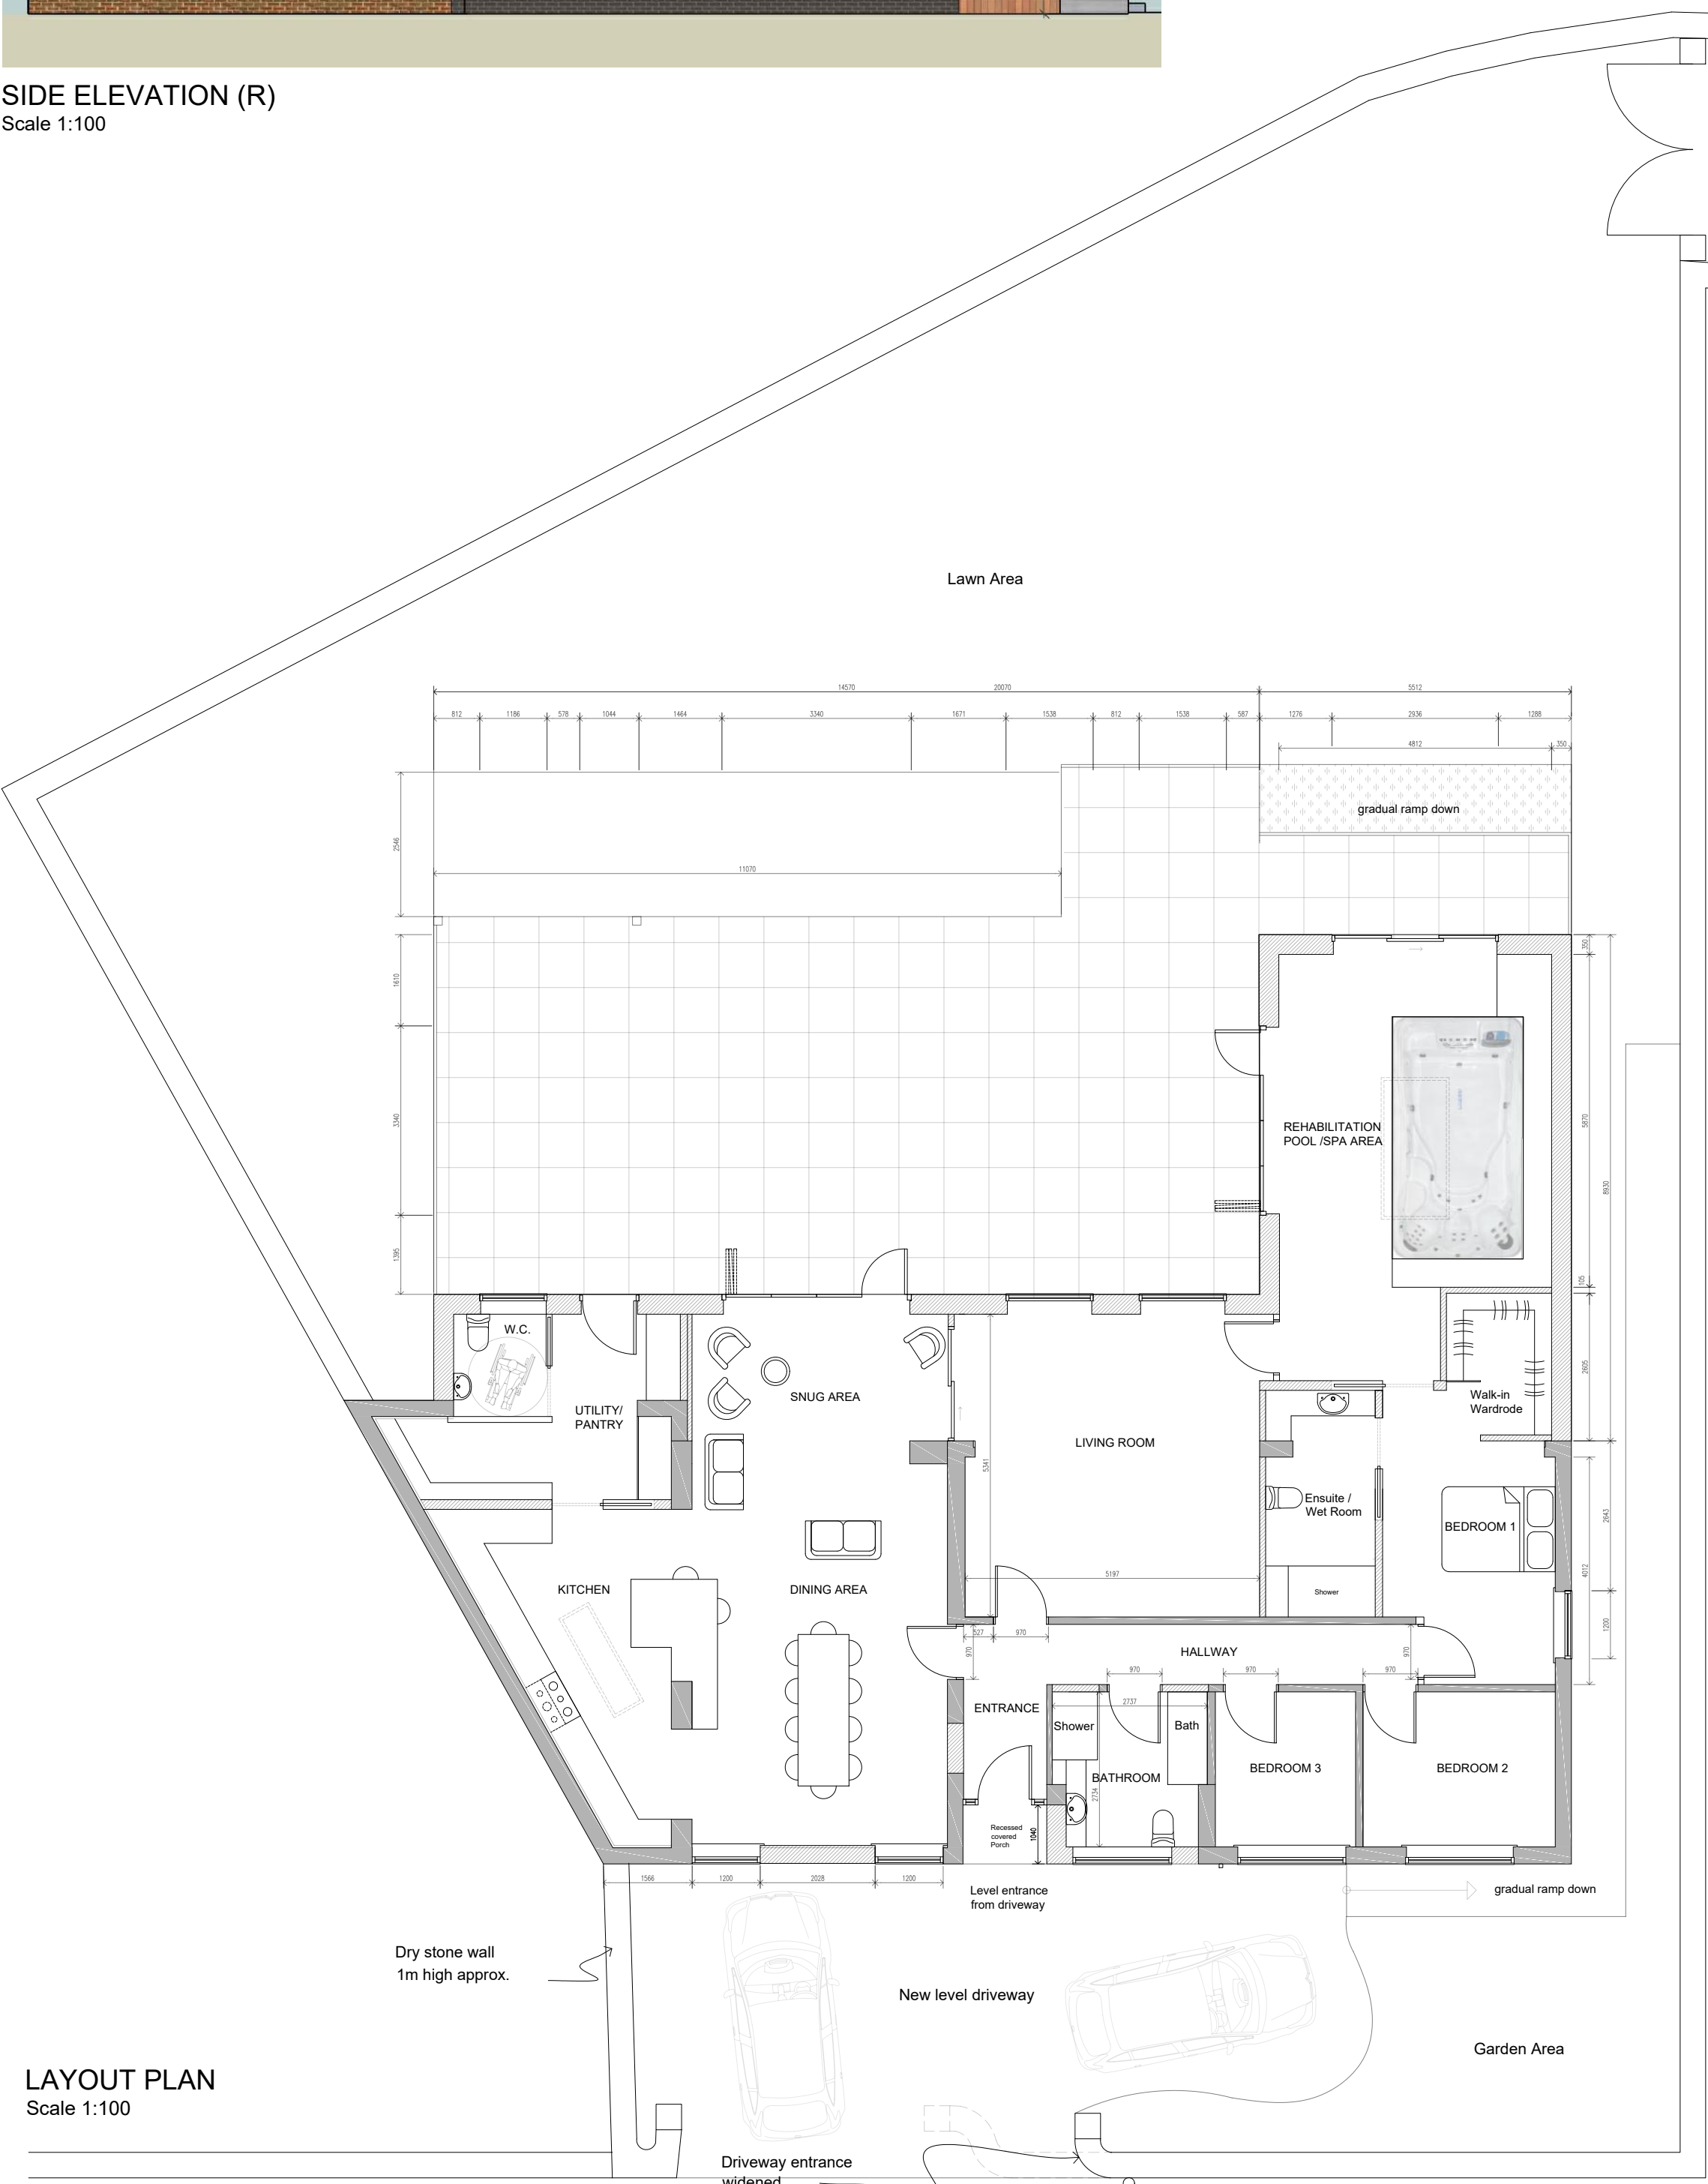


LAYOUT PLAN
Scale 1:100

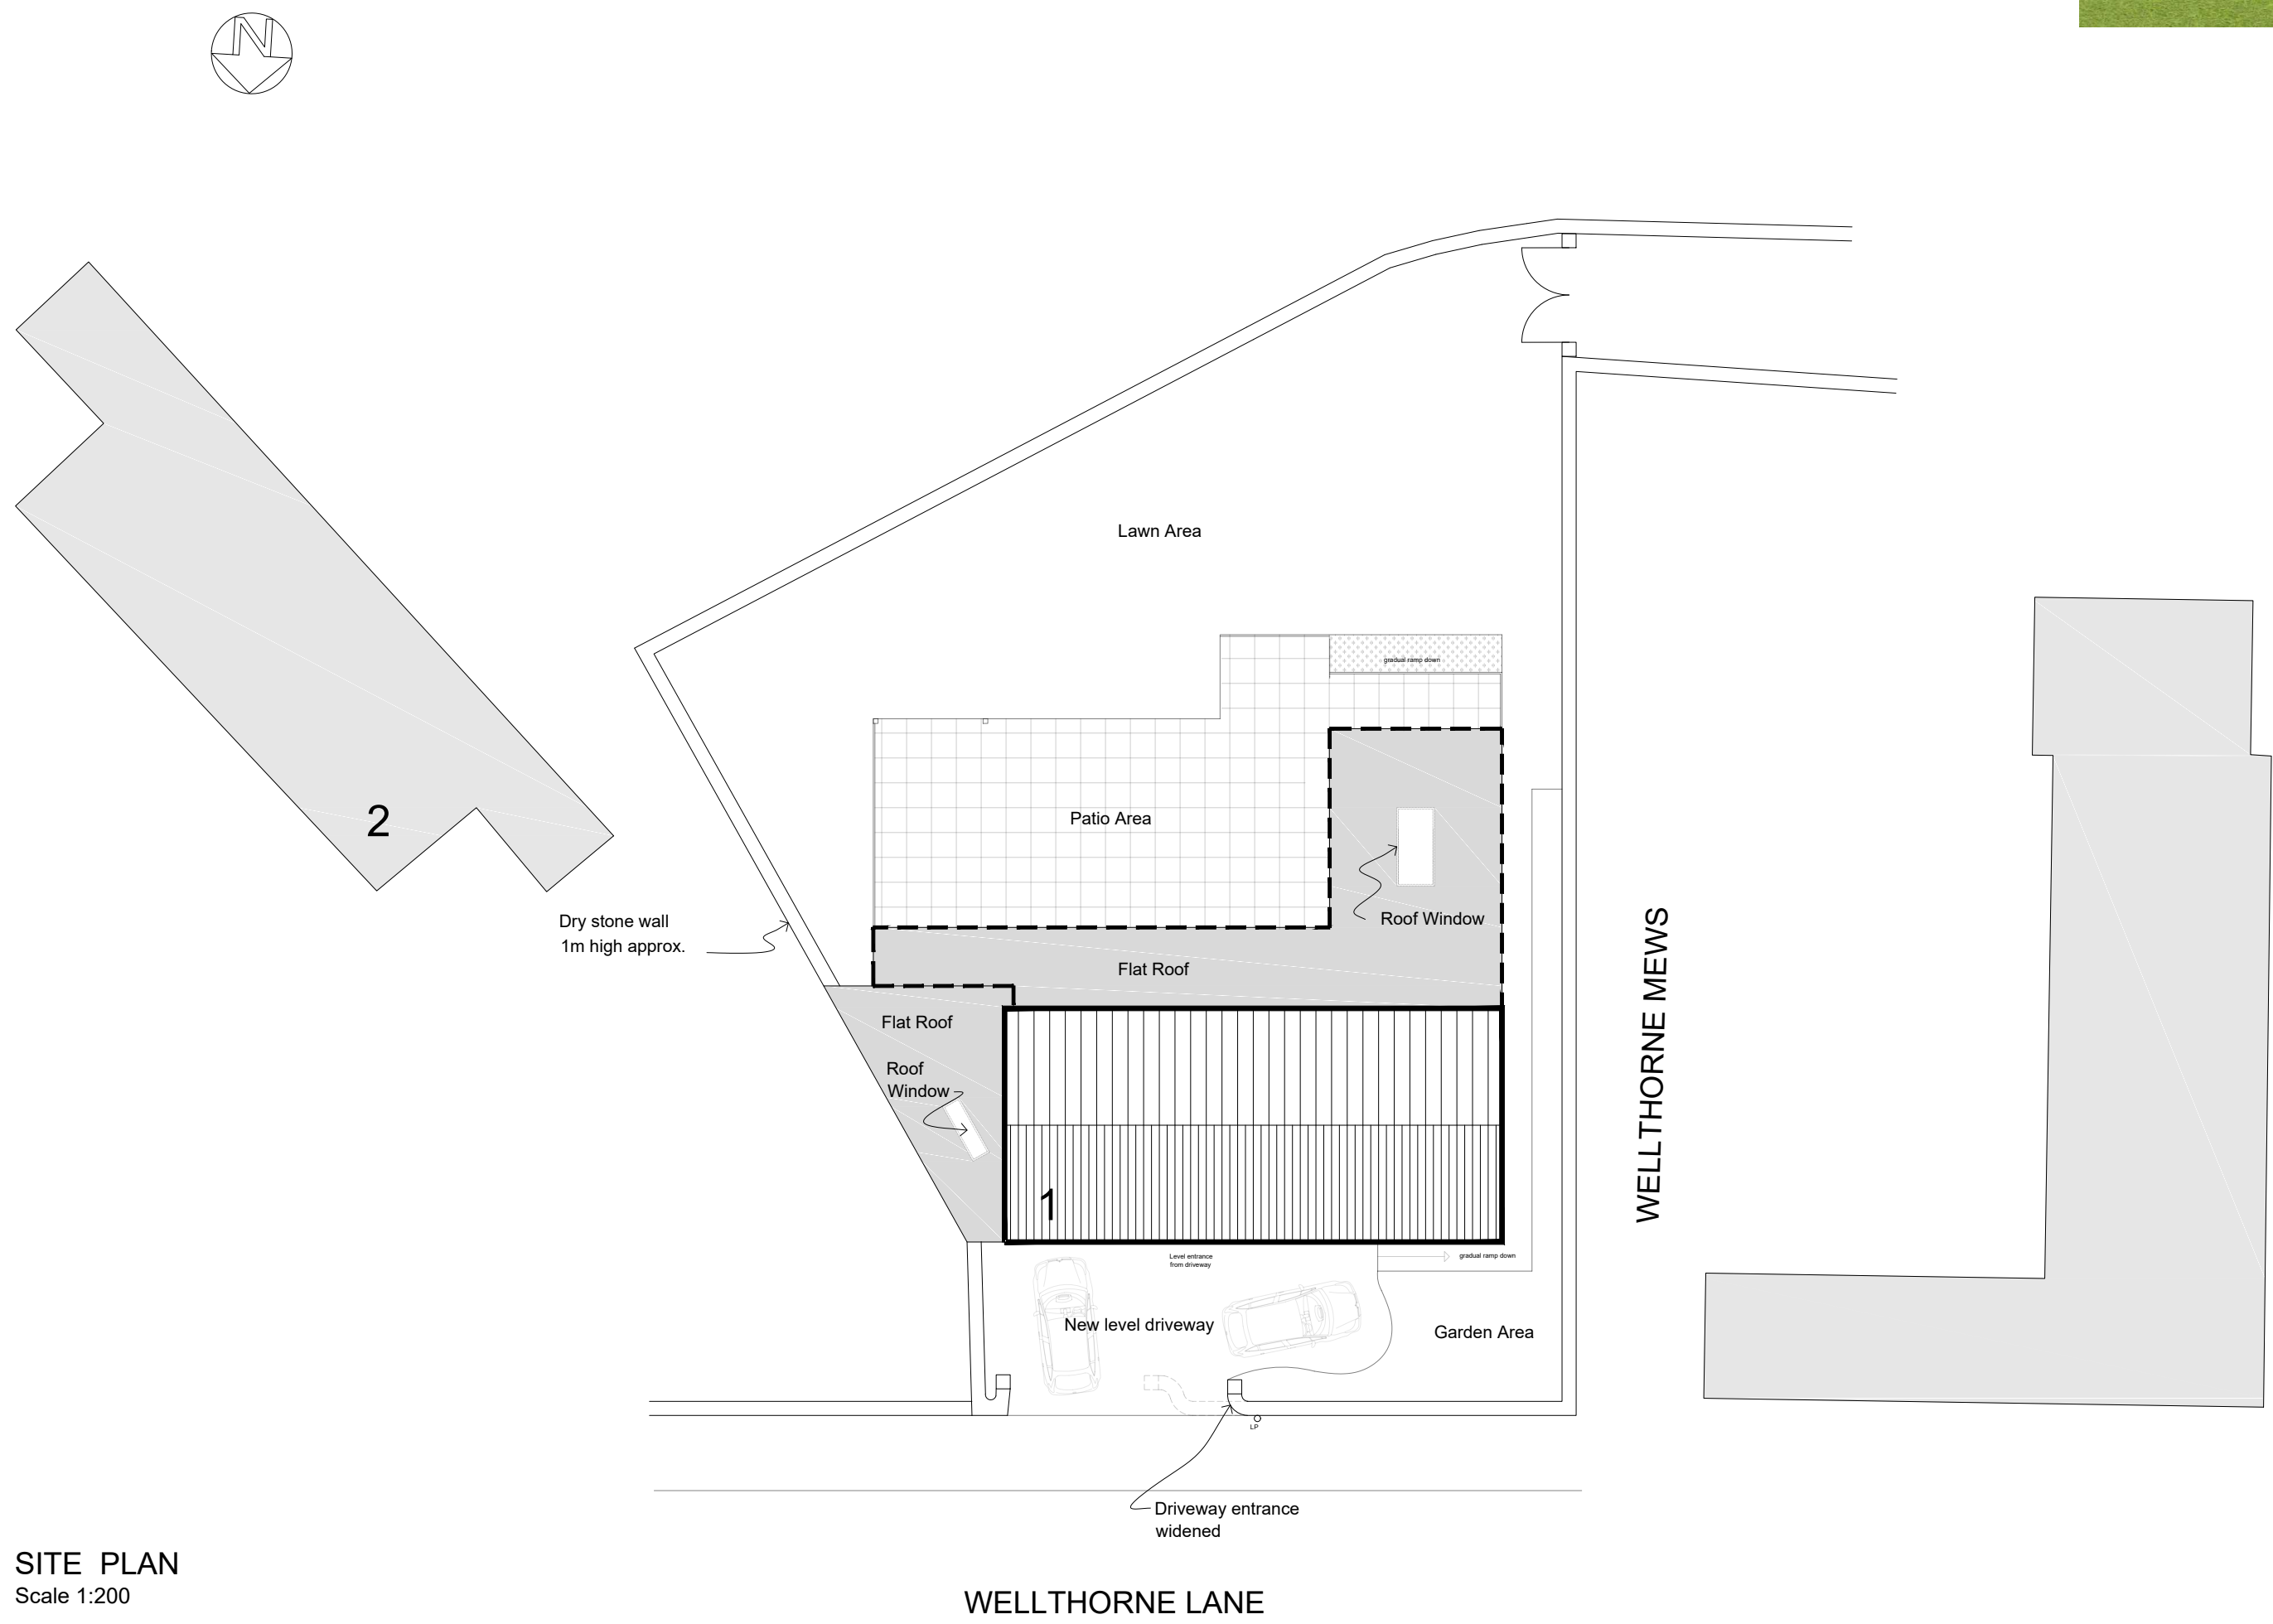

SITE PLAN
Scale 1:200



FRONT ELEVATION
Scale 1:100

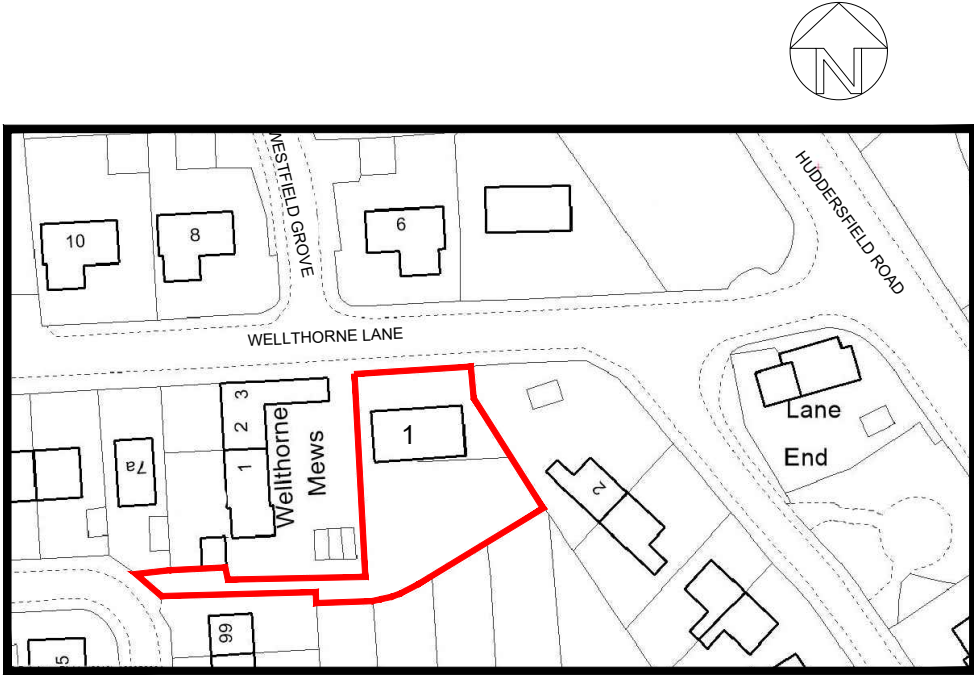

SITE LOCATION PLAN
Scale 1:1250

Notes:

Wall Construction:
New walls to be brickwork around ground level upto DPC then render above with vertical timber cladding to be used on the Rehabilitation Pool /Spa Area extension

Roof:
Roof to be Single Ply Roof System

Doors & Windows:
Anthracite Grey uPVC double glazed windows to match existing with Anthracite Grey Aluminum Bi-fold doors.

Fascia & Gutters
To be uPVC in white rainwater pipes fascias and soffits to match existing.

Rev:	Date:	Description:	By:
0	07/7/2018	07762656187 steven@drawit.biz www.drawit.biz	
15 Medway Close Barugh Green Barnsley S75 1NY			
Purpose: PLANNING			
Status: PROPOSED			
Dwg of: Layout Plan, Elevations, Perspectives, Site & Location Plan			
Client: Mr S Haigh			
Site Address: 1 Wellthorne Lane, Ingbirchworth Sheffield, S36 7GJ			
Project: Proposed single storey rear extensions and associated works			
Drawn by: SH	Date: 04/10/2018	Rev:	
Scale: 1:100	Dwg No: 1810_102		