

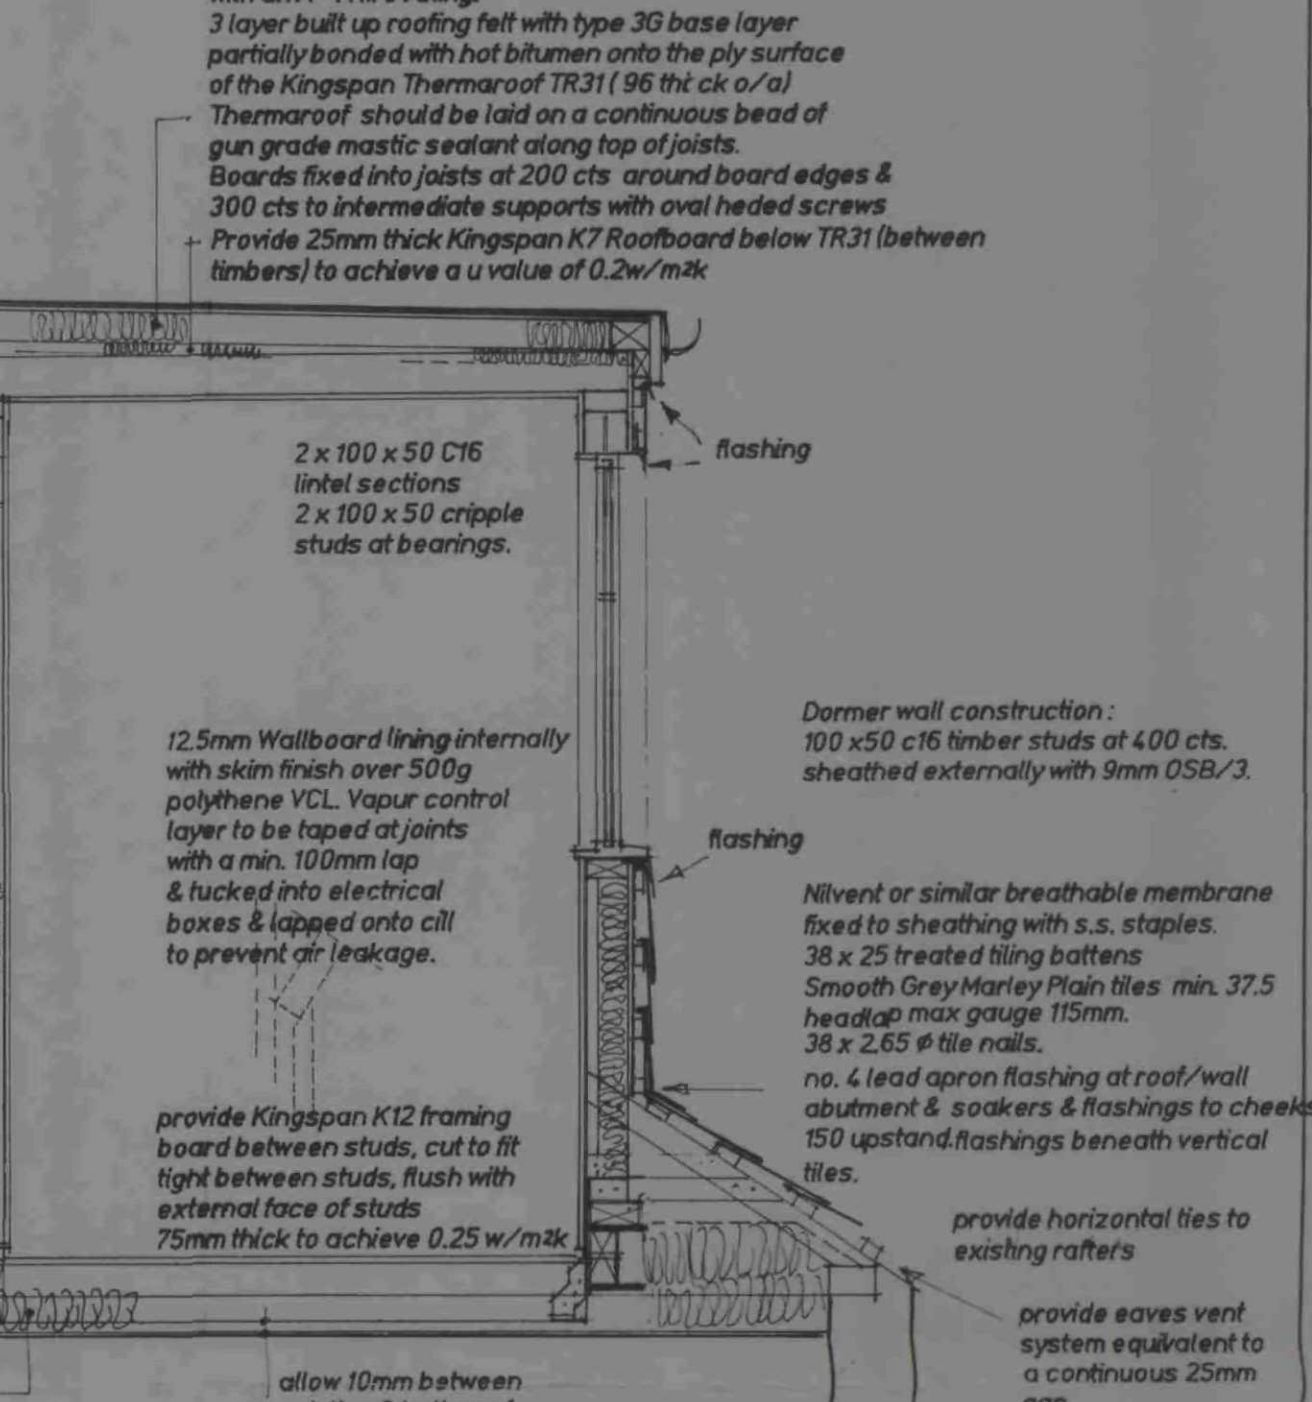


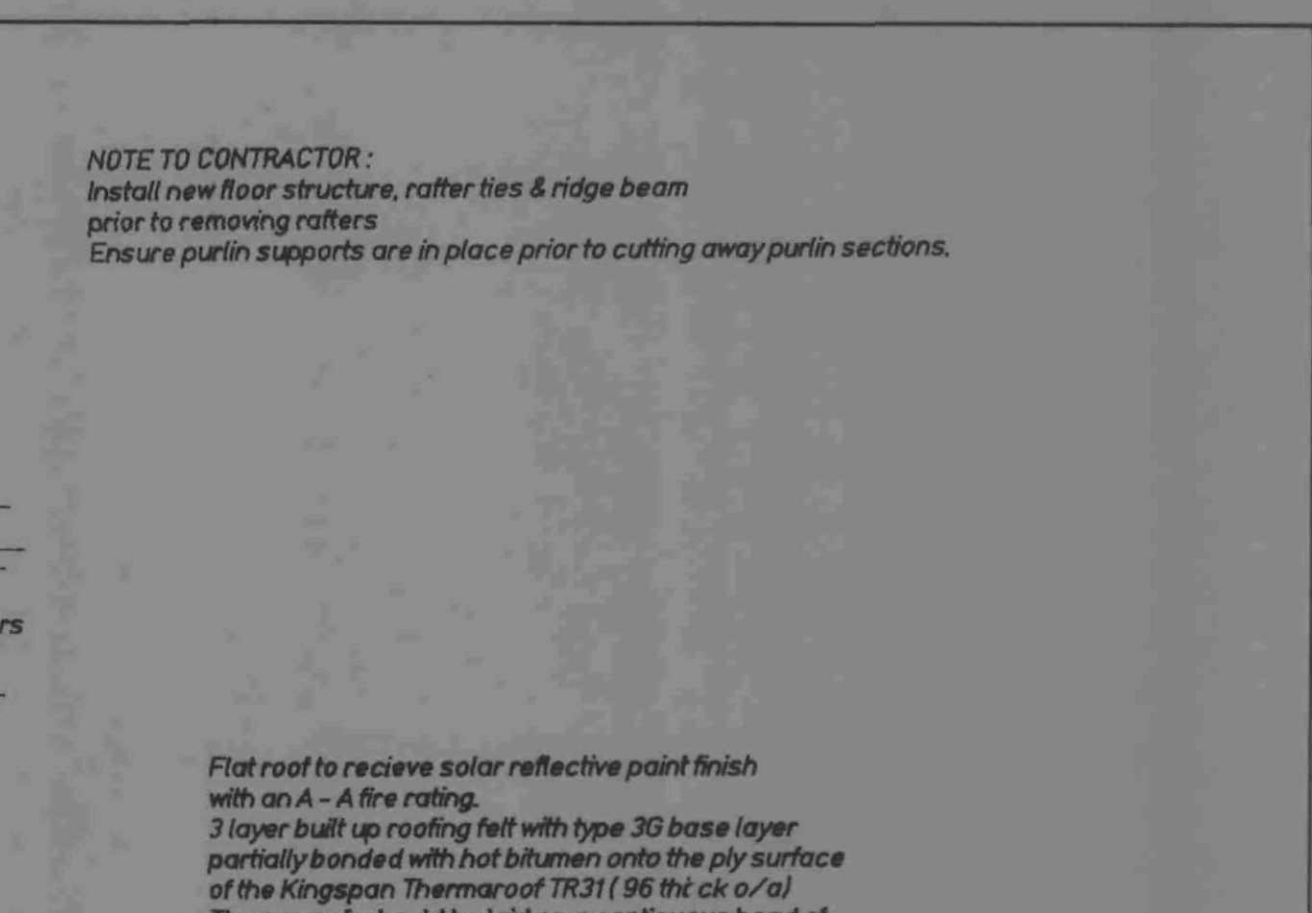

SECTION THRO. DORMER

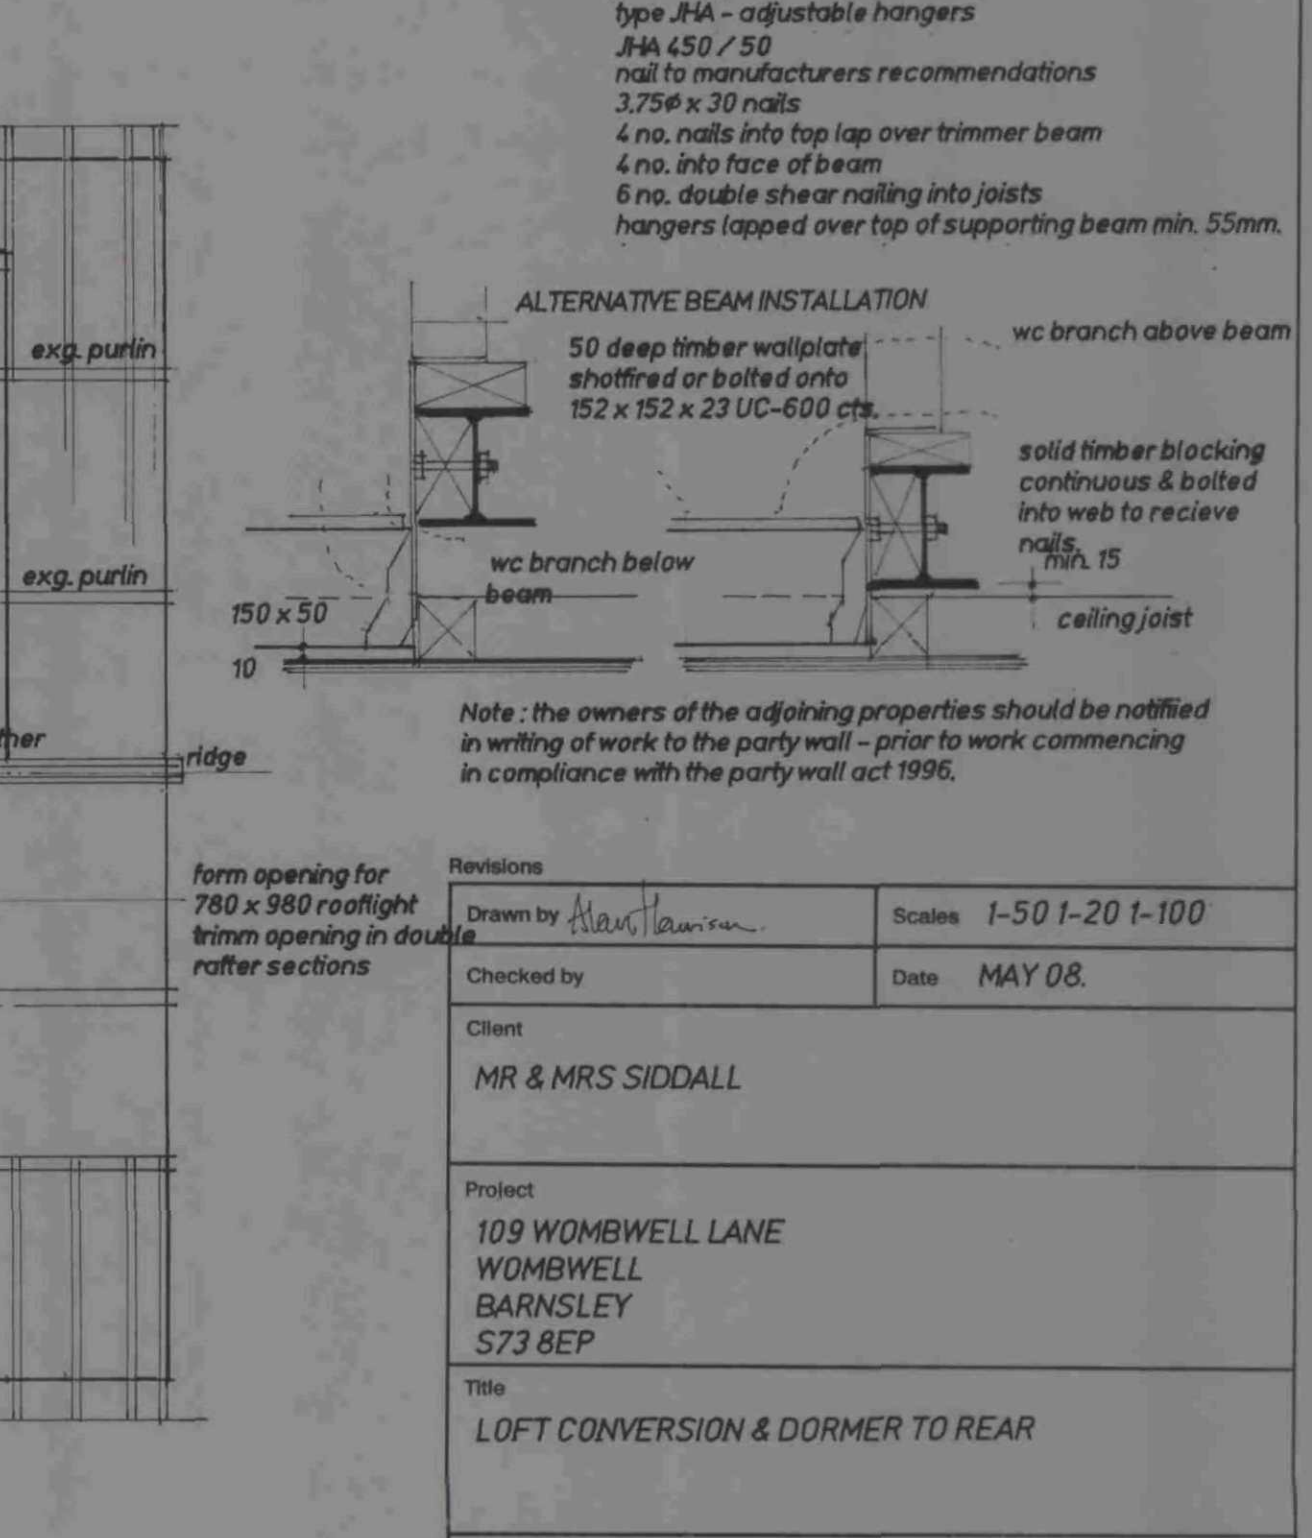

ROOF PLAN (PROPOSED)

Revisions	Scale
Drawn by <i>Alan Lawton</i>	Scale <i>1-50 1-20 1-100</i>
Checked by	Date <i>MAY 08.</i>
Client <i>MR & MRS SIDDALL</i>	
Project <i>109 WOMBWELL LANE WOMBWELL BARNESLEY S73 8EP</i>	
Title <i>LOFT CONVERSION & DORMER TO REAR</i>	
Dirg. No. <i>7658 - 1</i>	

Churchill House
29 Mill Hill Road
Pontefract WF8 4HY
West Yorkshire
Tel. (01977) 704380
Fax. (01977) 702186
email. g.e.a@btconnect.com

Tel. (01977) 704380
Fax. (01977) 702186
g.e.a@btconnect.com