




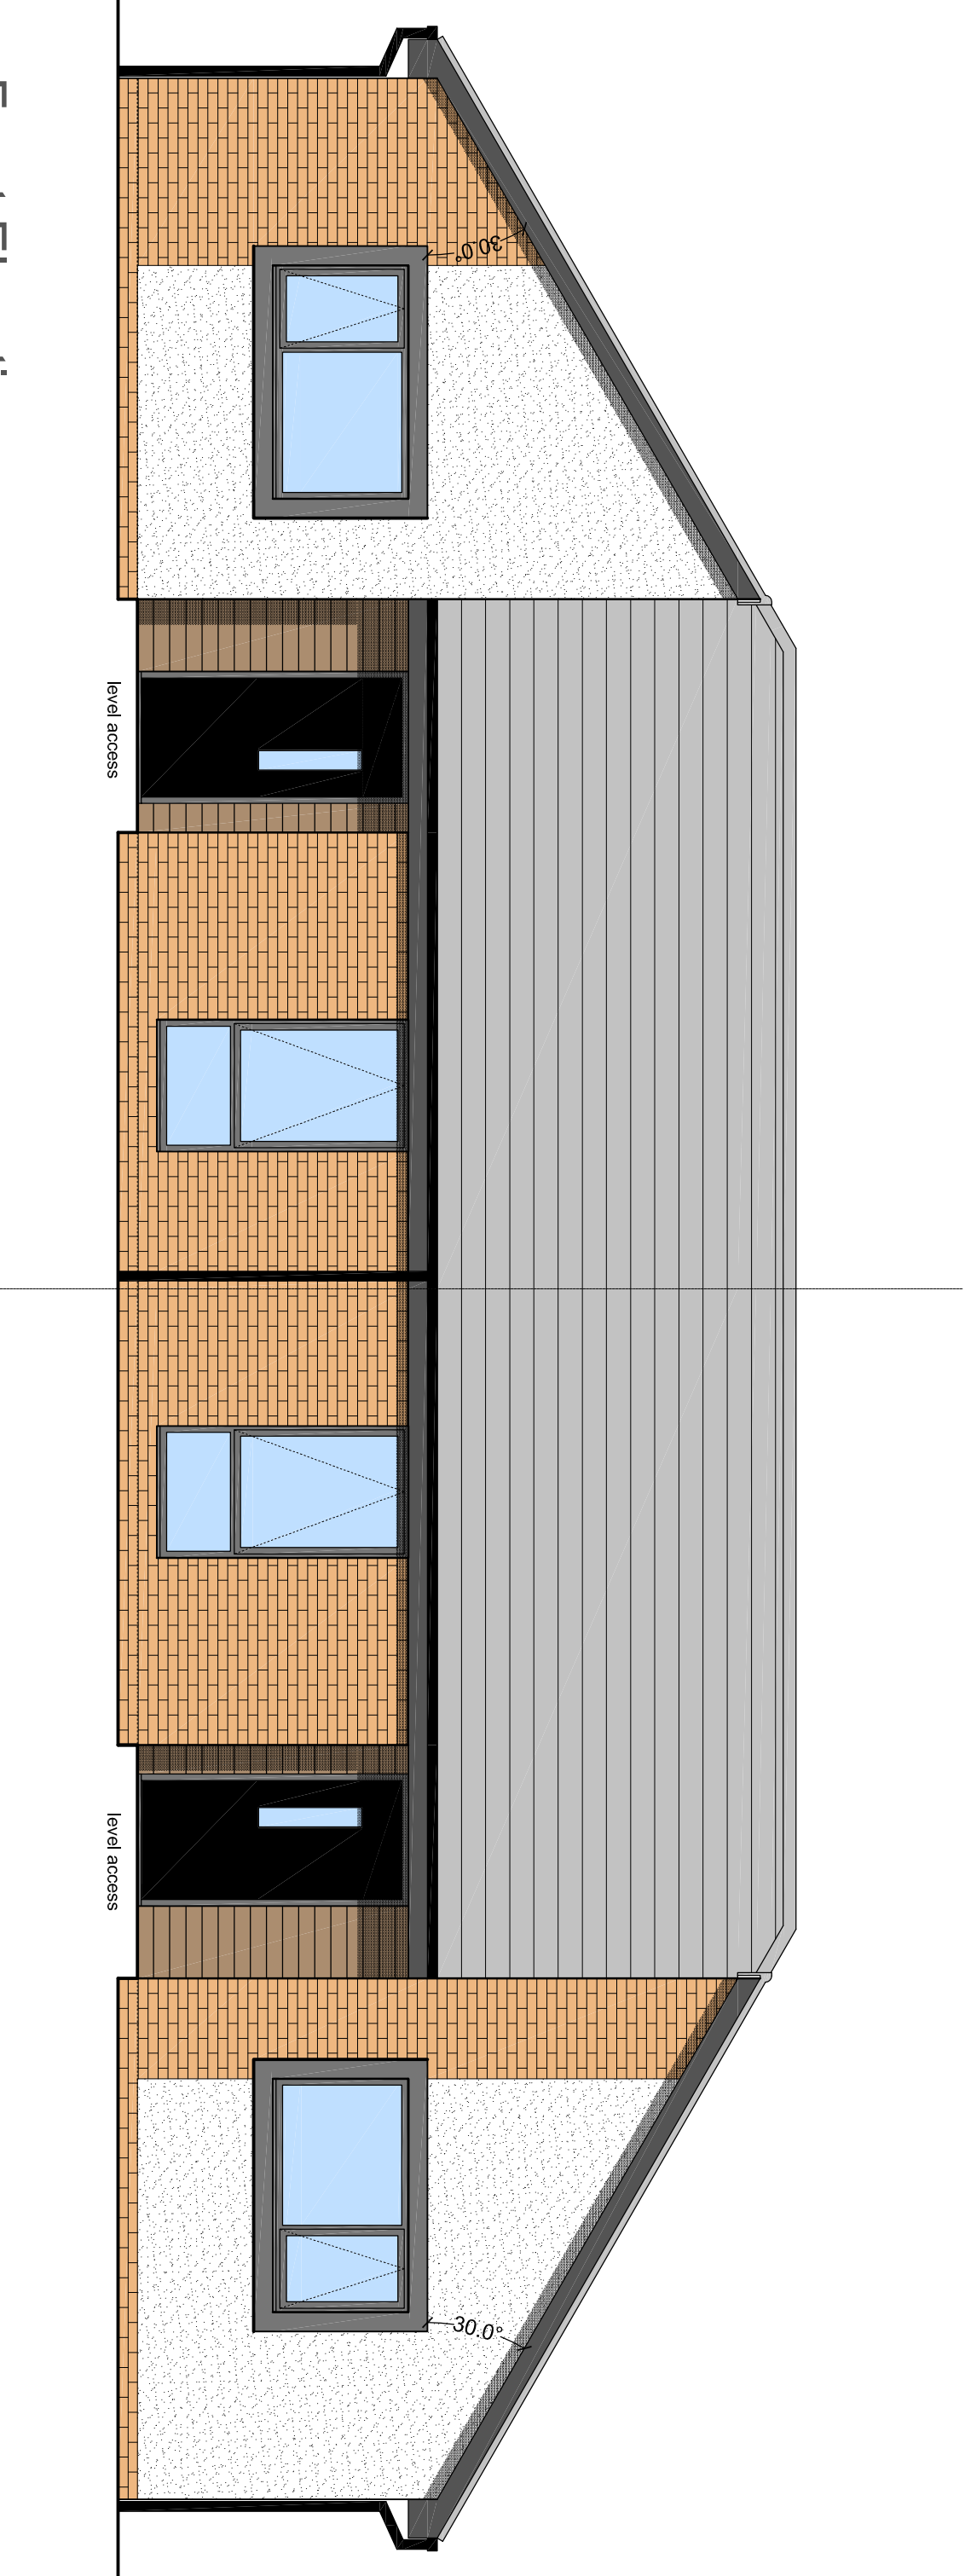


Front Elevation

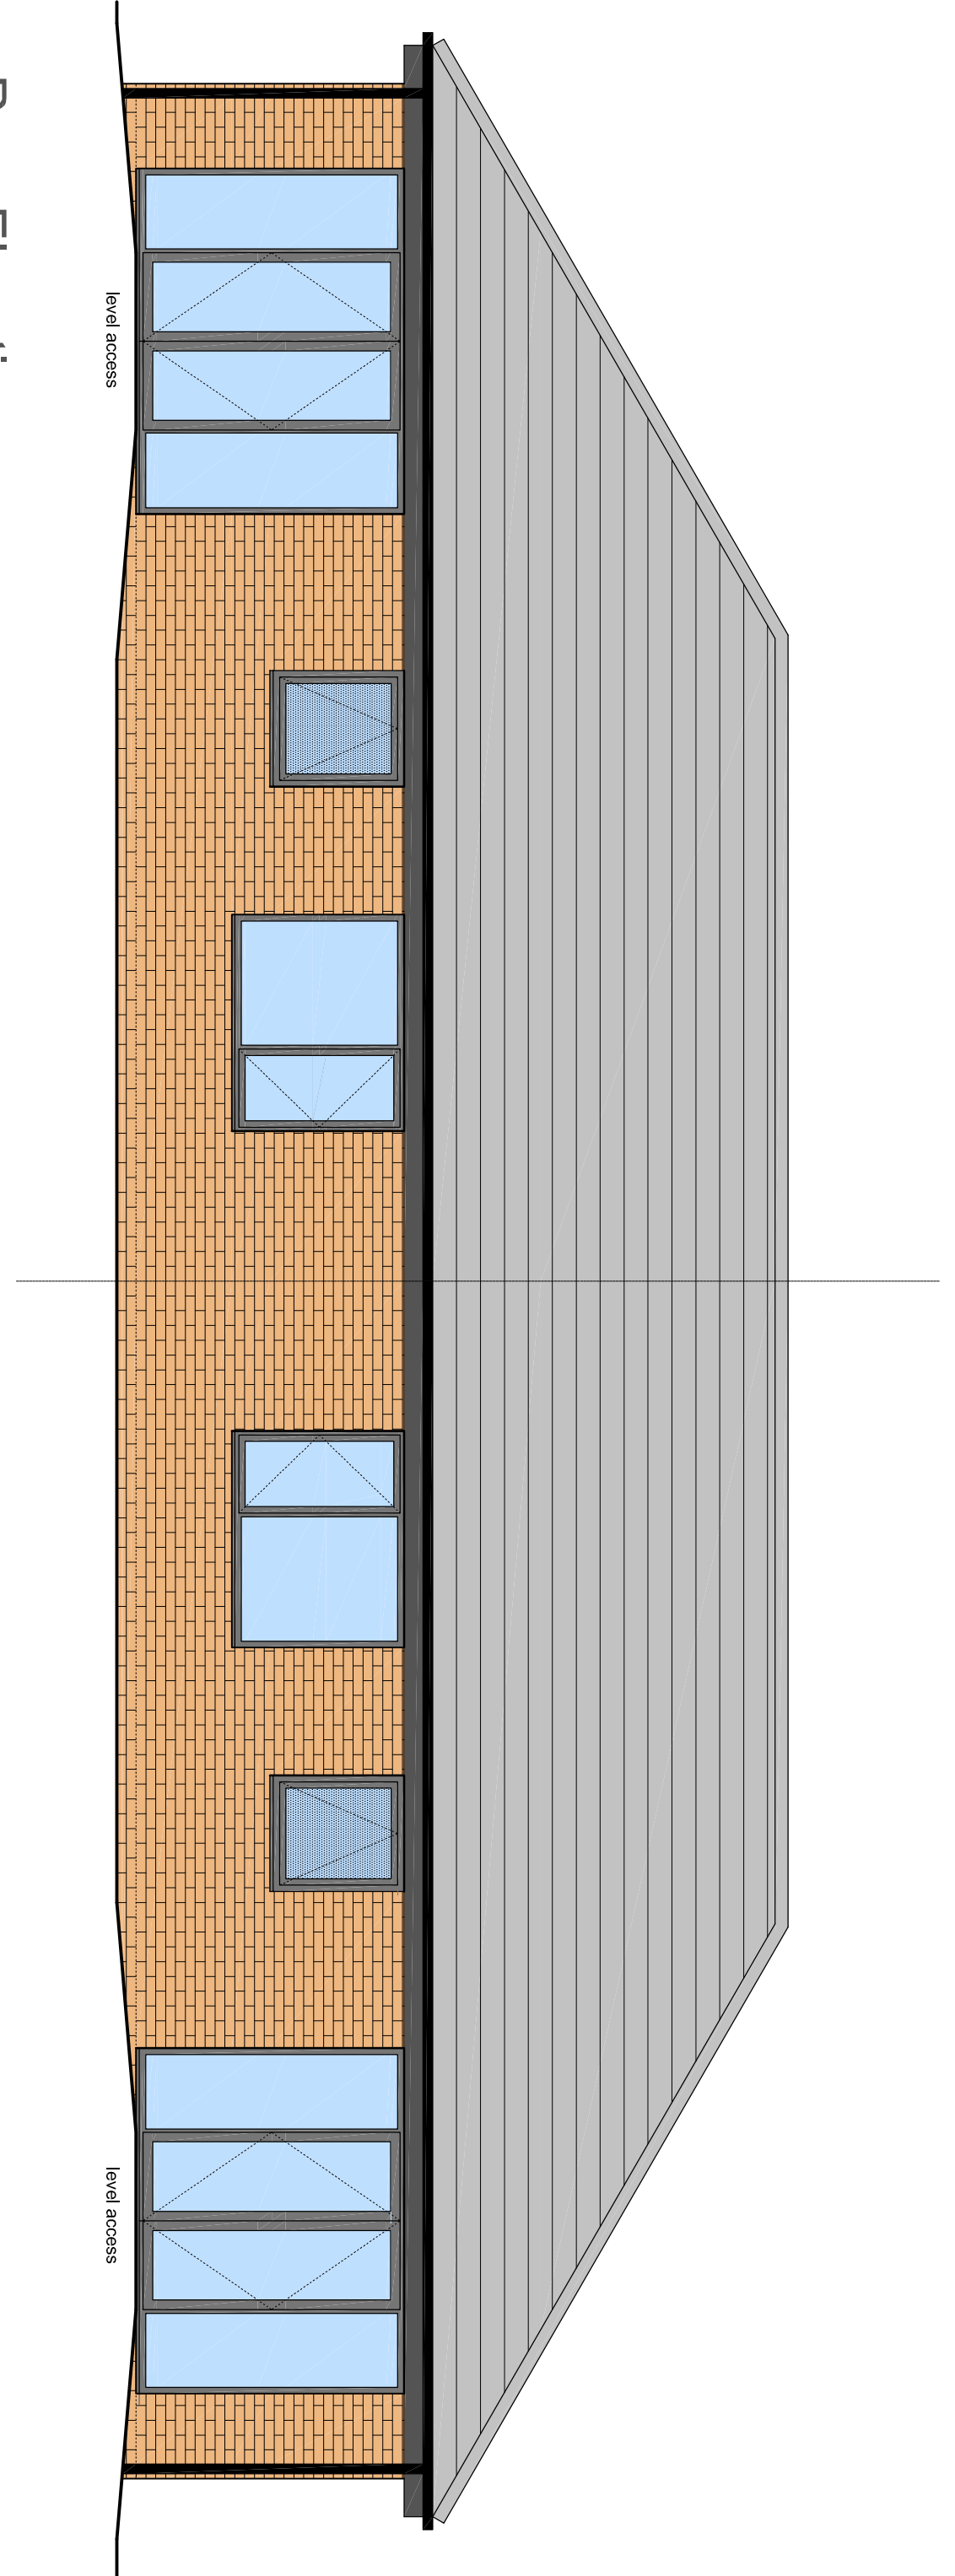

Rear Elevation

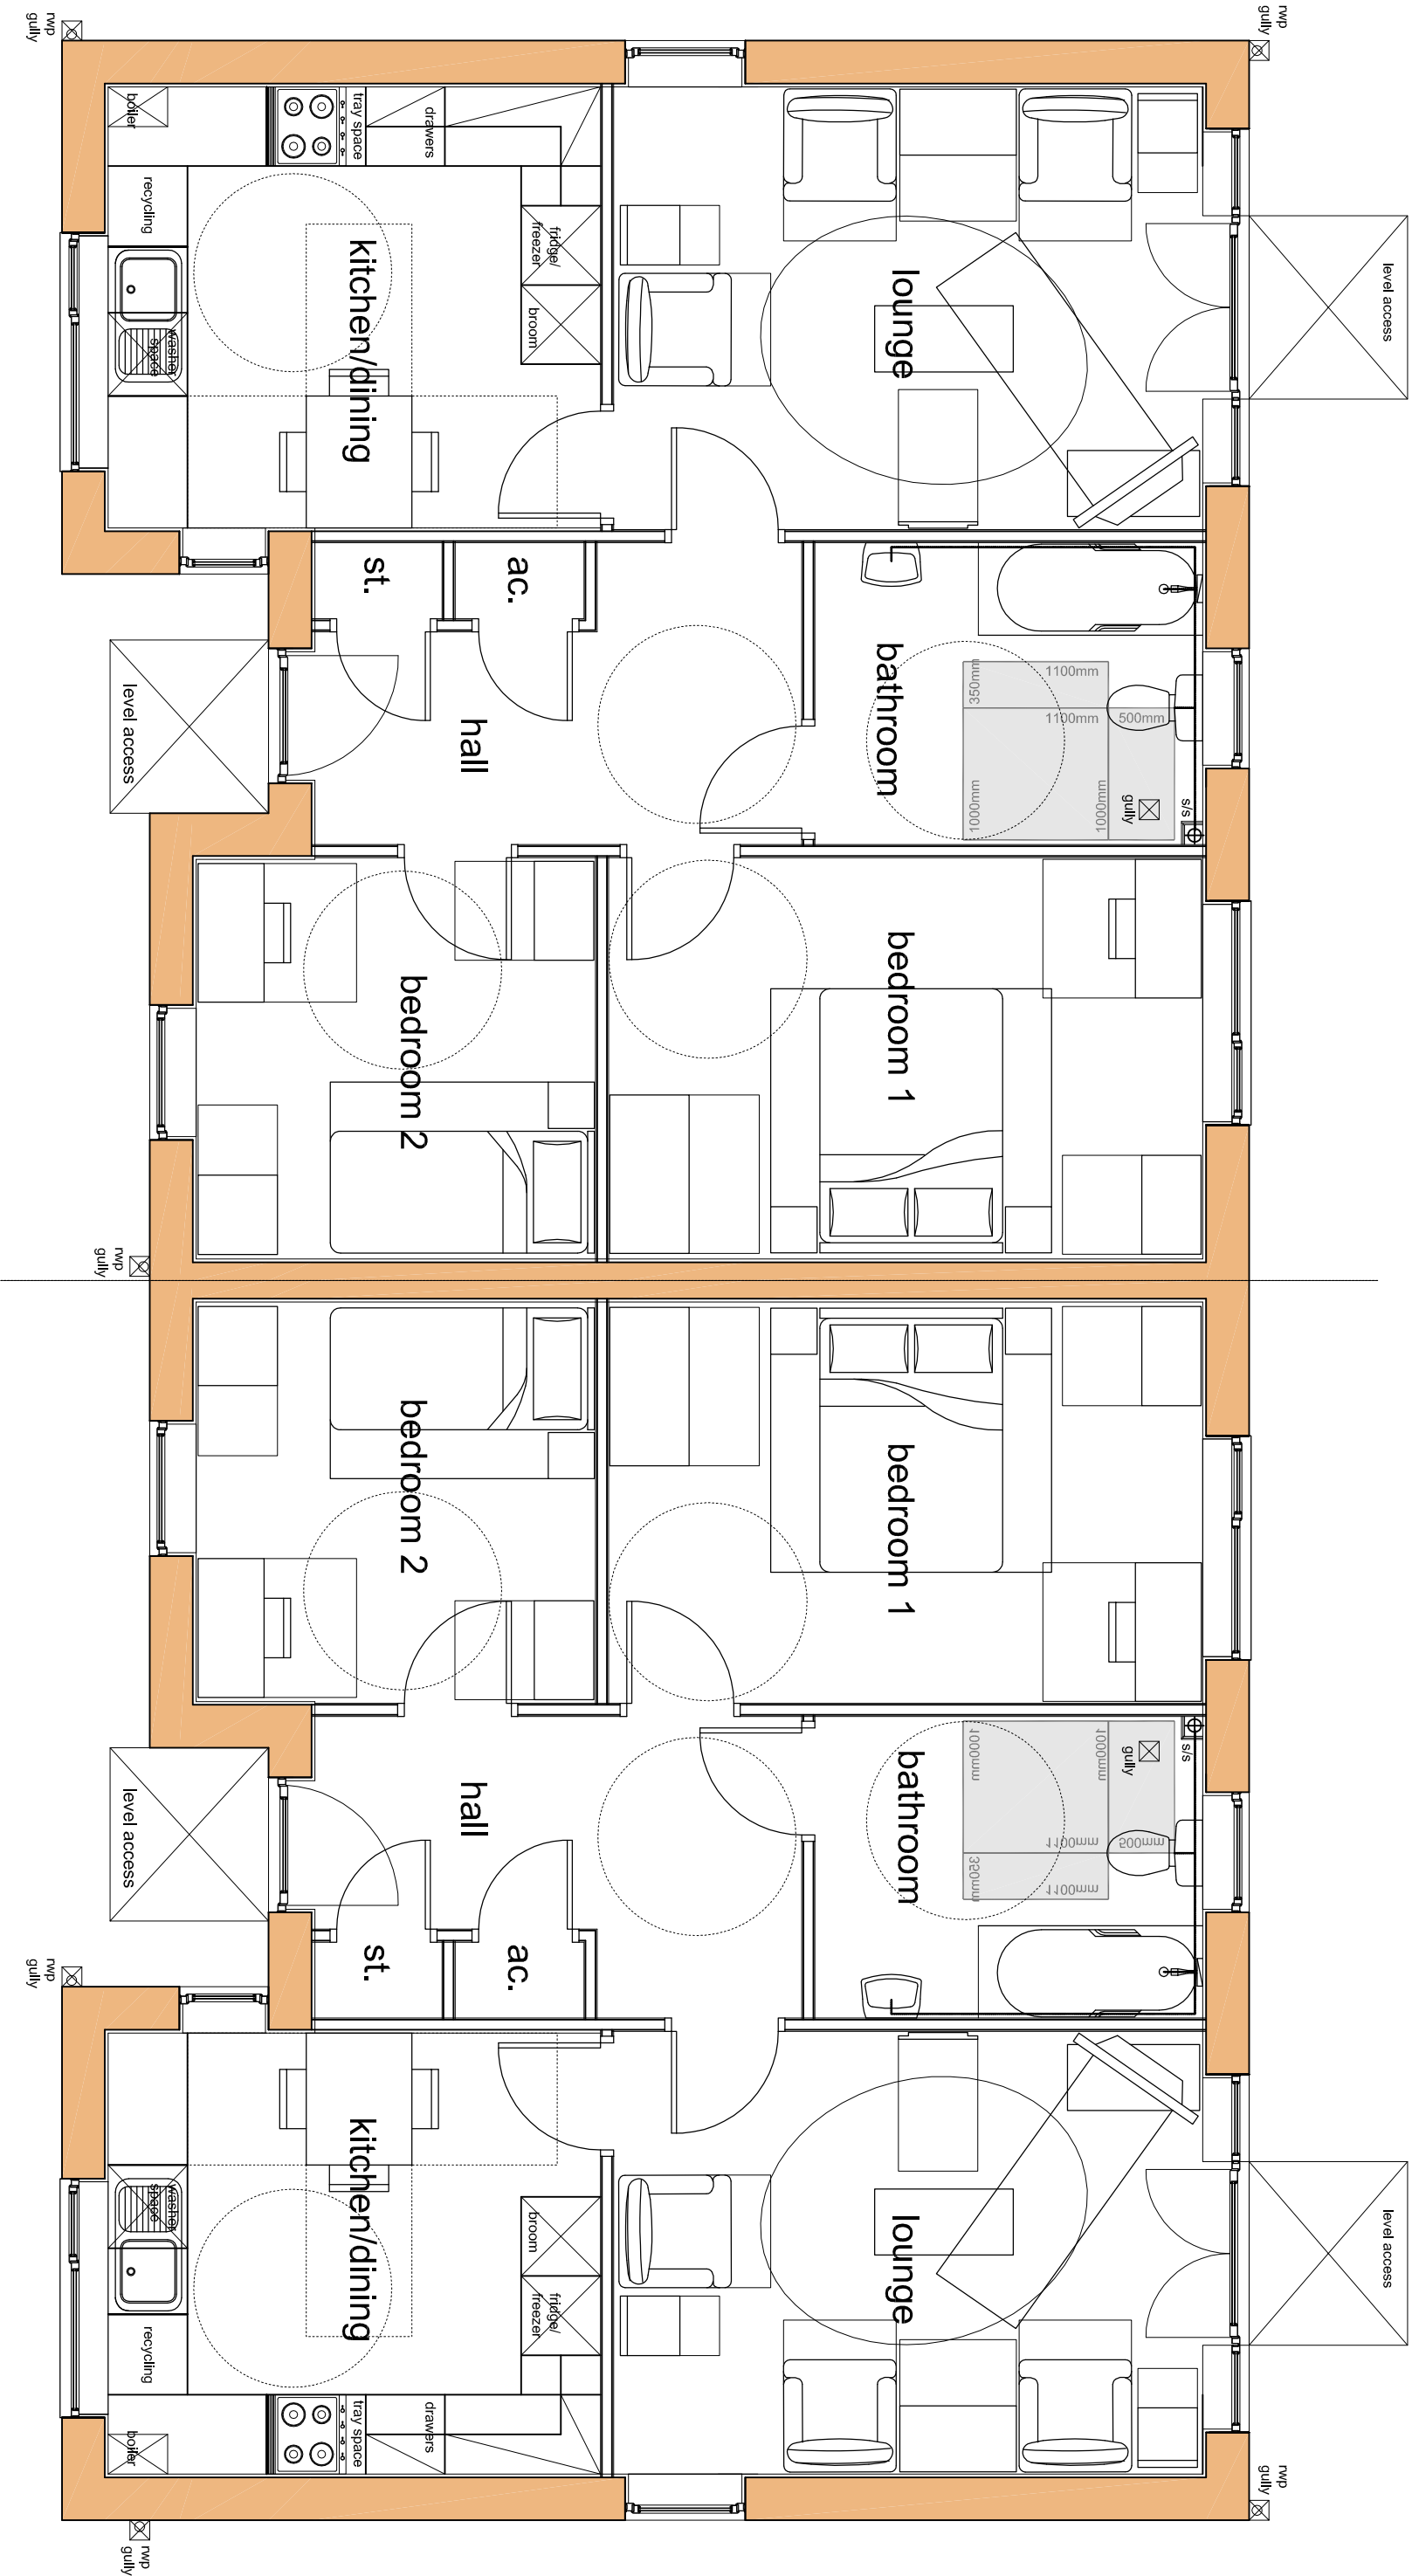

Floor Plan

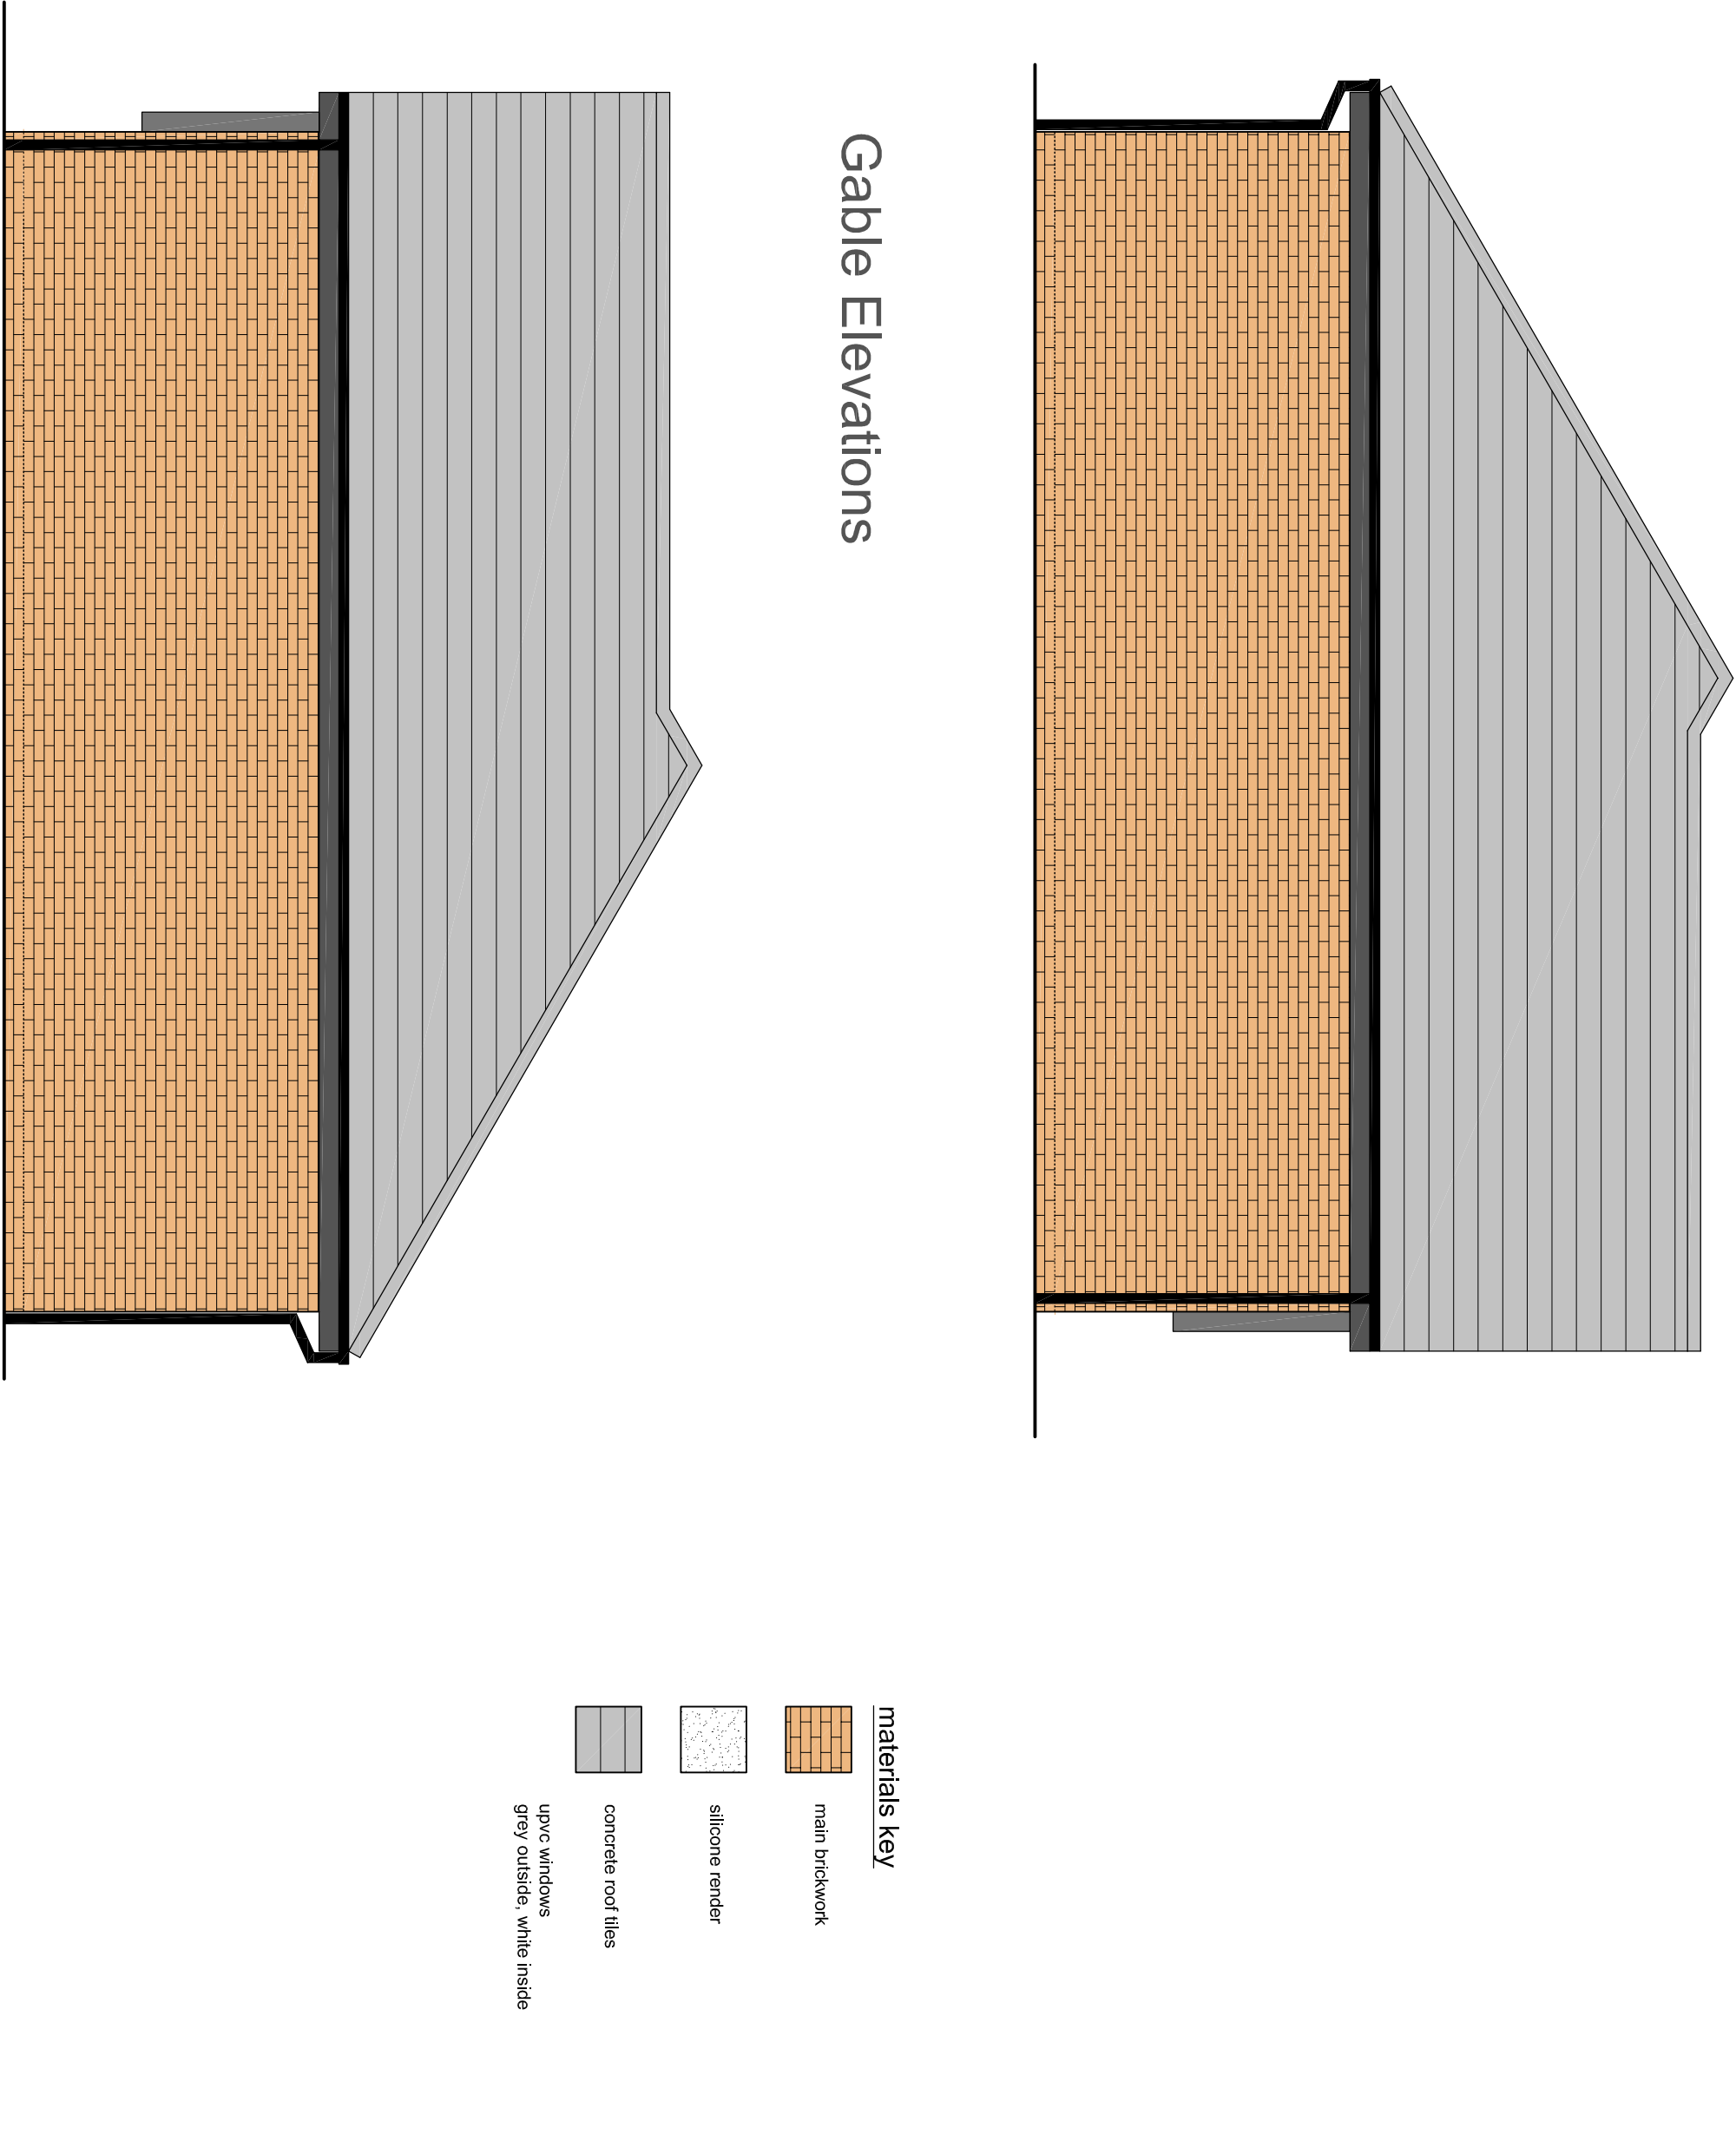

Gable Elevations

- materials key
- main brickwork
 - silicone render
 - concrete roof tiles
 - UPVC windows
 - grey exterior, white inside

Revision	Date	Details
A	Oct 12	Floor amended, bathroom layout changed

nicol thomas
architects project manages construction cost consultants CDM co-ordinators
Registered in England and Wales, Reg No. 2140639
Quality Assured to BS EN ISO 9001:1994 Certificate Number GB 4723
Horsley House, Beckshaw Lane, Heyfield, Royston, Herts SG8 4NS
t01706 290088 f01706 290099 ecdtham@nicolthomas.com

Also at Birmingham (Registered office)

Do not scale from this drawing. All dimensions must be checked and verified before preparing production drawings or commencing works. This drawing and its design is the copyright of Nicol Thomas Ltd and may not be reproduced in any form whatsoever without their prior express written consent.

Client:	Yorksire Housing		
Job:	Saunderson Road, Penistone		
Drawing title:	2 Bed Bungalow Proposals		
Drawing Number: (job number)	M3551	(PL)	10
Scale:	1:50 @ A1		
Date:	Sept 12		
Drawn by/ checked by:	RV		

nicol thomas