


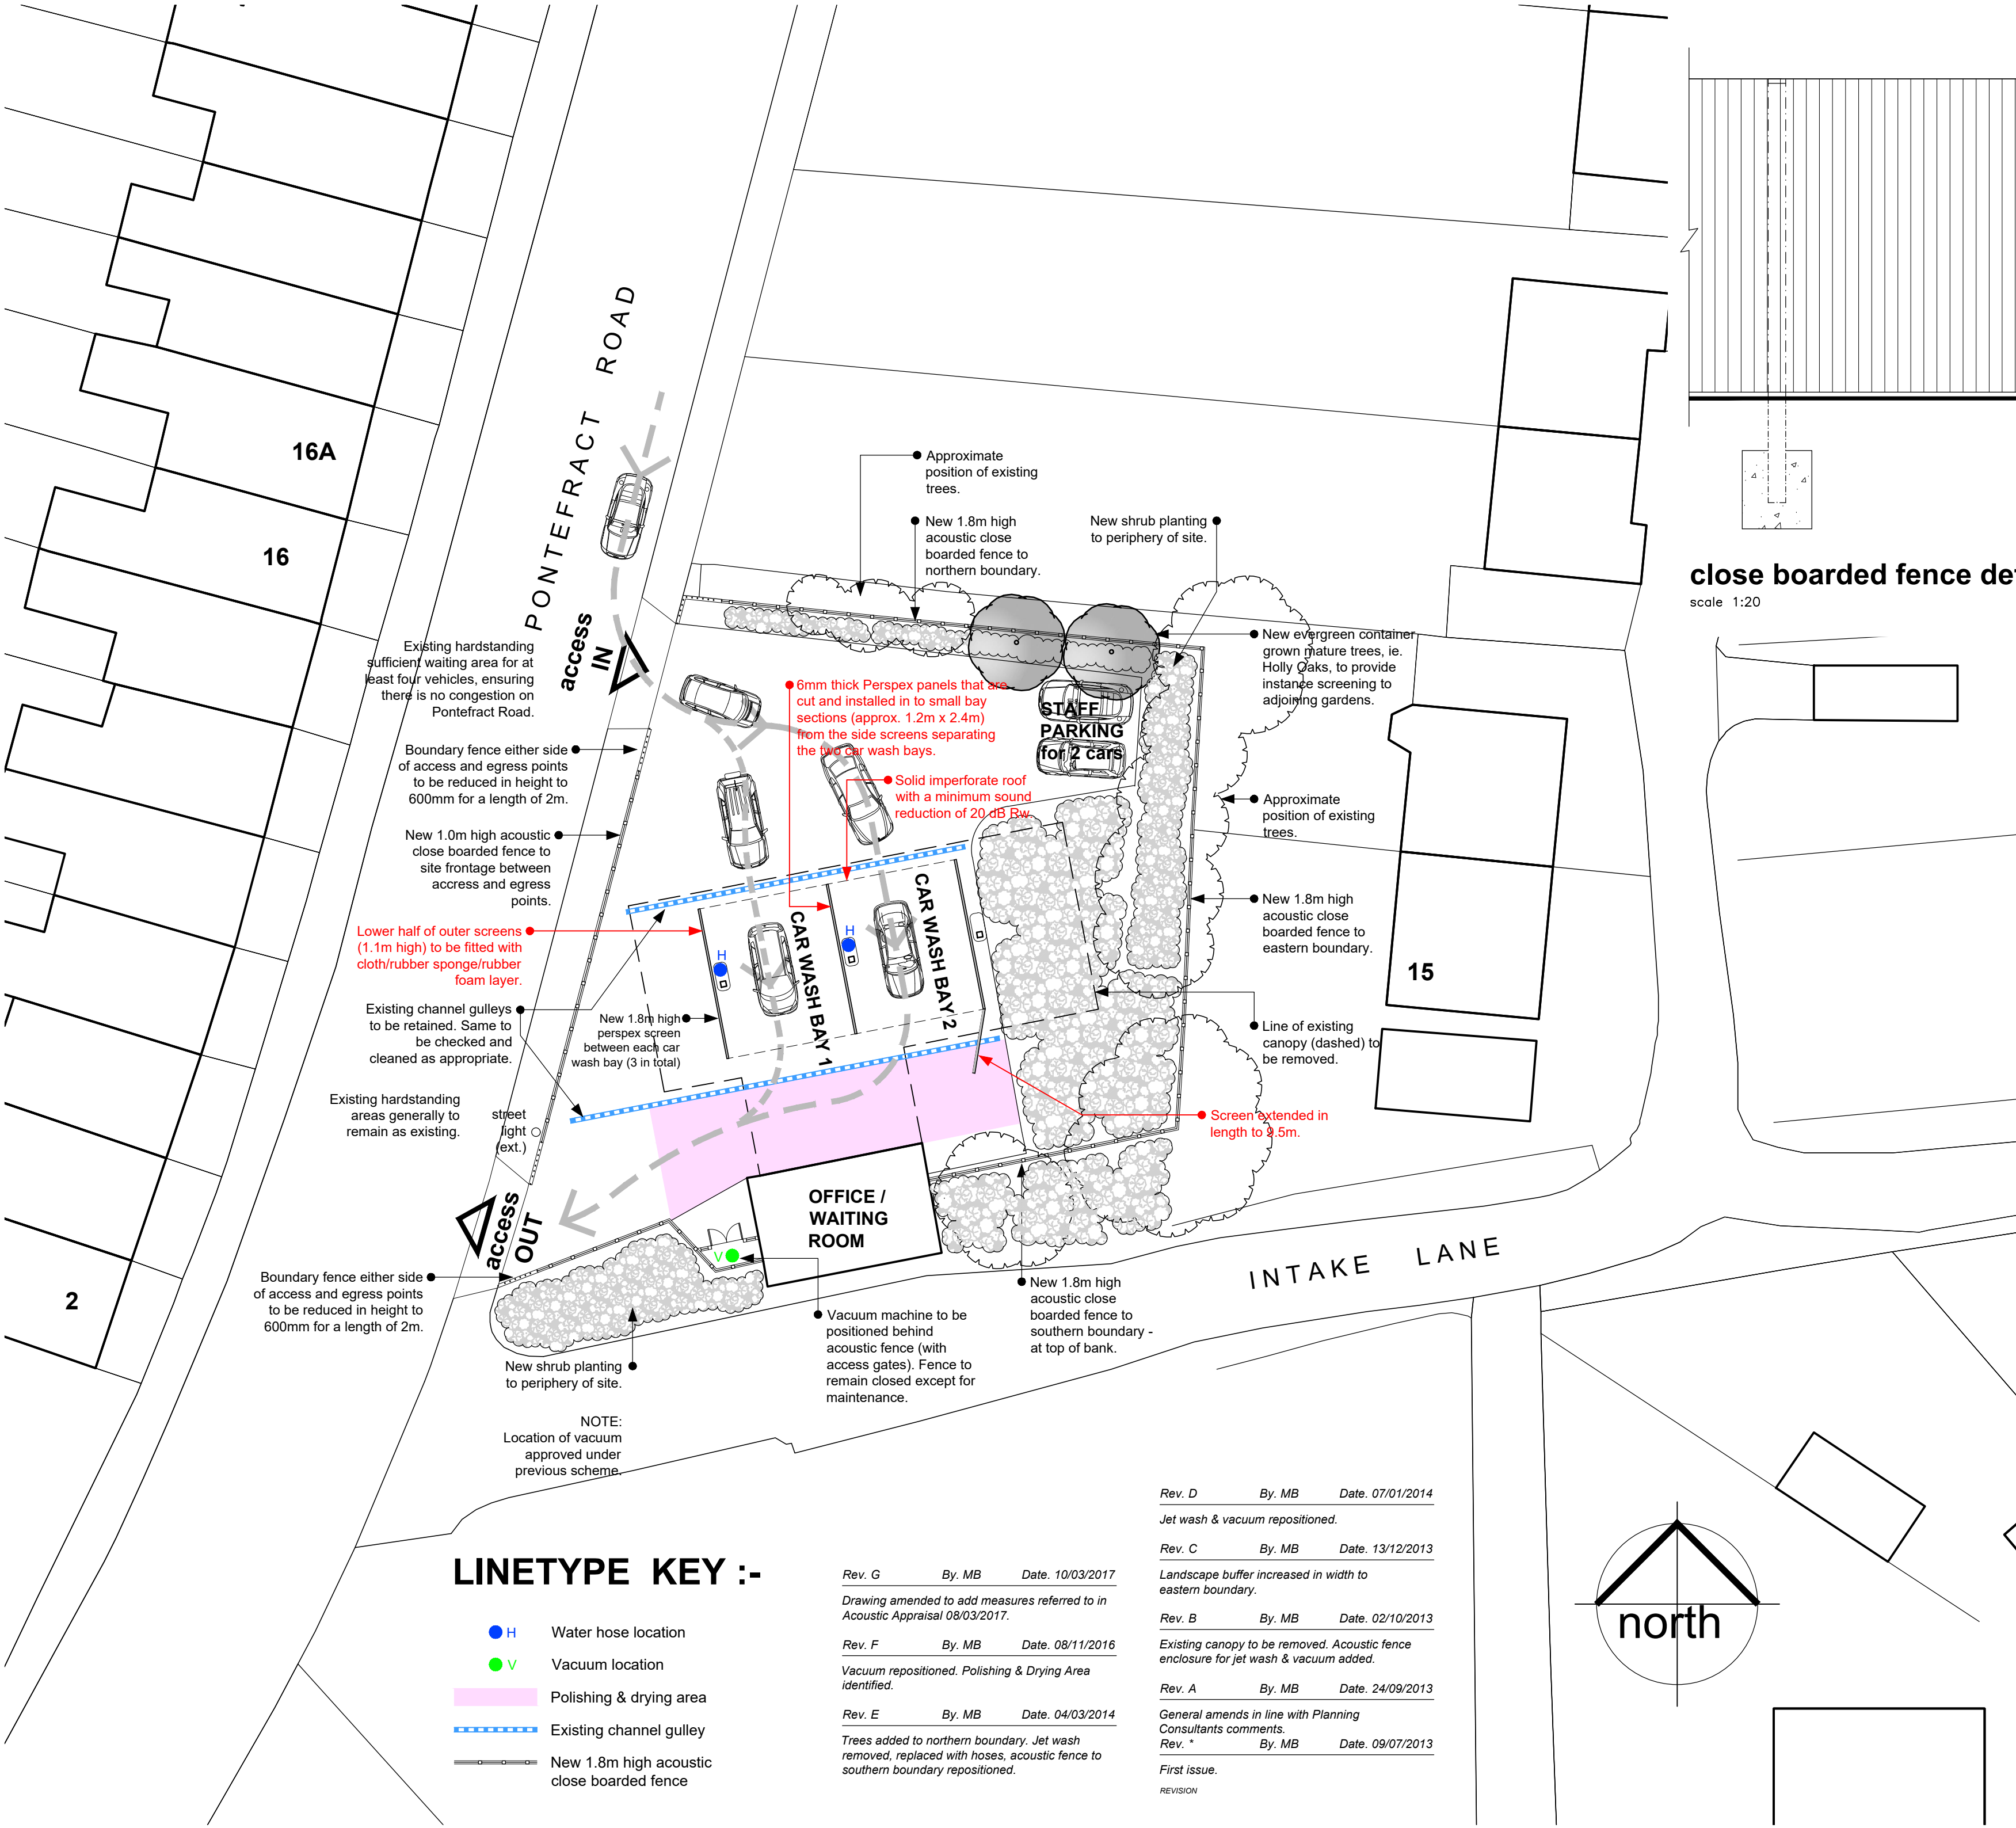

close boarded fence detail - elevation


scale 1:20

- section



location plan

scale 1:1250

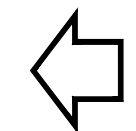

site plan

scale 1:200

LINETYPE KEY :-

-  H Water hose location
-  V Vacuum location
-  Polishing & drying area
-  Existing channel gully
-  New 1.8m high acoustic close boarded fence

Rev. G By. MB Date. 10/03/2017

Drawing amended to add measures referred to in Acoustic Appraisal 08/03/2017.

Rev. F By. MB Date. 08/11/2016

Vacuum repositioned. Polishing & Drying Area identified.

Rev. E By. MB Date. 04/03/2014

Trees added to northern boundary. Jet wash removed, replaced with hoses, acoustic fence to southern boundary repositioned.

Rev. D By. MB Date. 07/01/2014

Jet wash & vacuum repositioned.

Rev. C By. MB Date. 13/12/2013

Landscape buffer increased in width to eastern boundary.

Rev. B By. MB Date. 02/10/2013

Existing canopy to be removed. Acoustic fence enclosure for jet wash & vacuum added.


Rev. A By. MB Date. 24/09/2013

General amends in line with Planning Consultants comments.

Rev. * By. MB Date. 09/07/2013

First issue.

REVISION

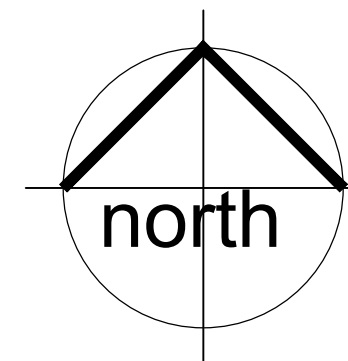

TITLE

SCHEME AS PROPOSED

PROJECT
HAND CAR-WASH

AT
THE STAR GARAGE
PONTEFRAC T ROAD
BARN SLEY S72 8AY

FOR
MR J MASON

SCALE (A2) DATE DRAWN
1:20 / 1:200 / 1:1250 JULY, 2012 MB

PROJECT NO DRAWING NO REVISION
2109 01 G

Chris Gothard Associates Ltd.
architectural design

Queens Tower Lodge 77-79 East Bank Road Sheffield S2 3PX
Email: chrisgothard@btconnect.com Tel: (0114) 2750263 Fax: (0114) 2739837

© COPYRIGHT EXISTS ON THE DESIGNS AND INFORMATION SHOWN ON THIS DRAWING
All dimensions to be verified on site prior to commencing any work DO NOT SCALE FROM DRAWING