


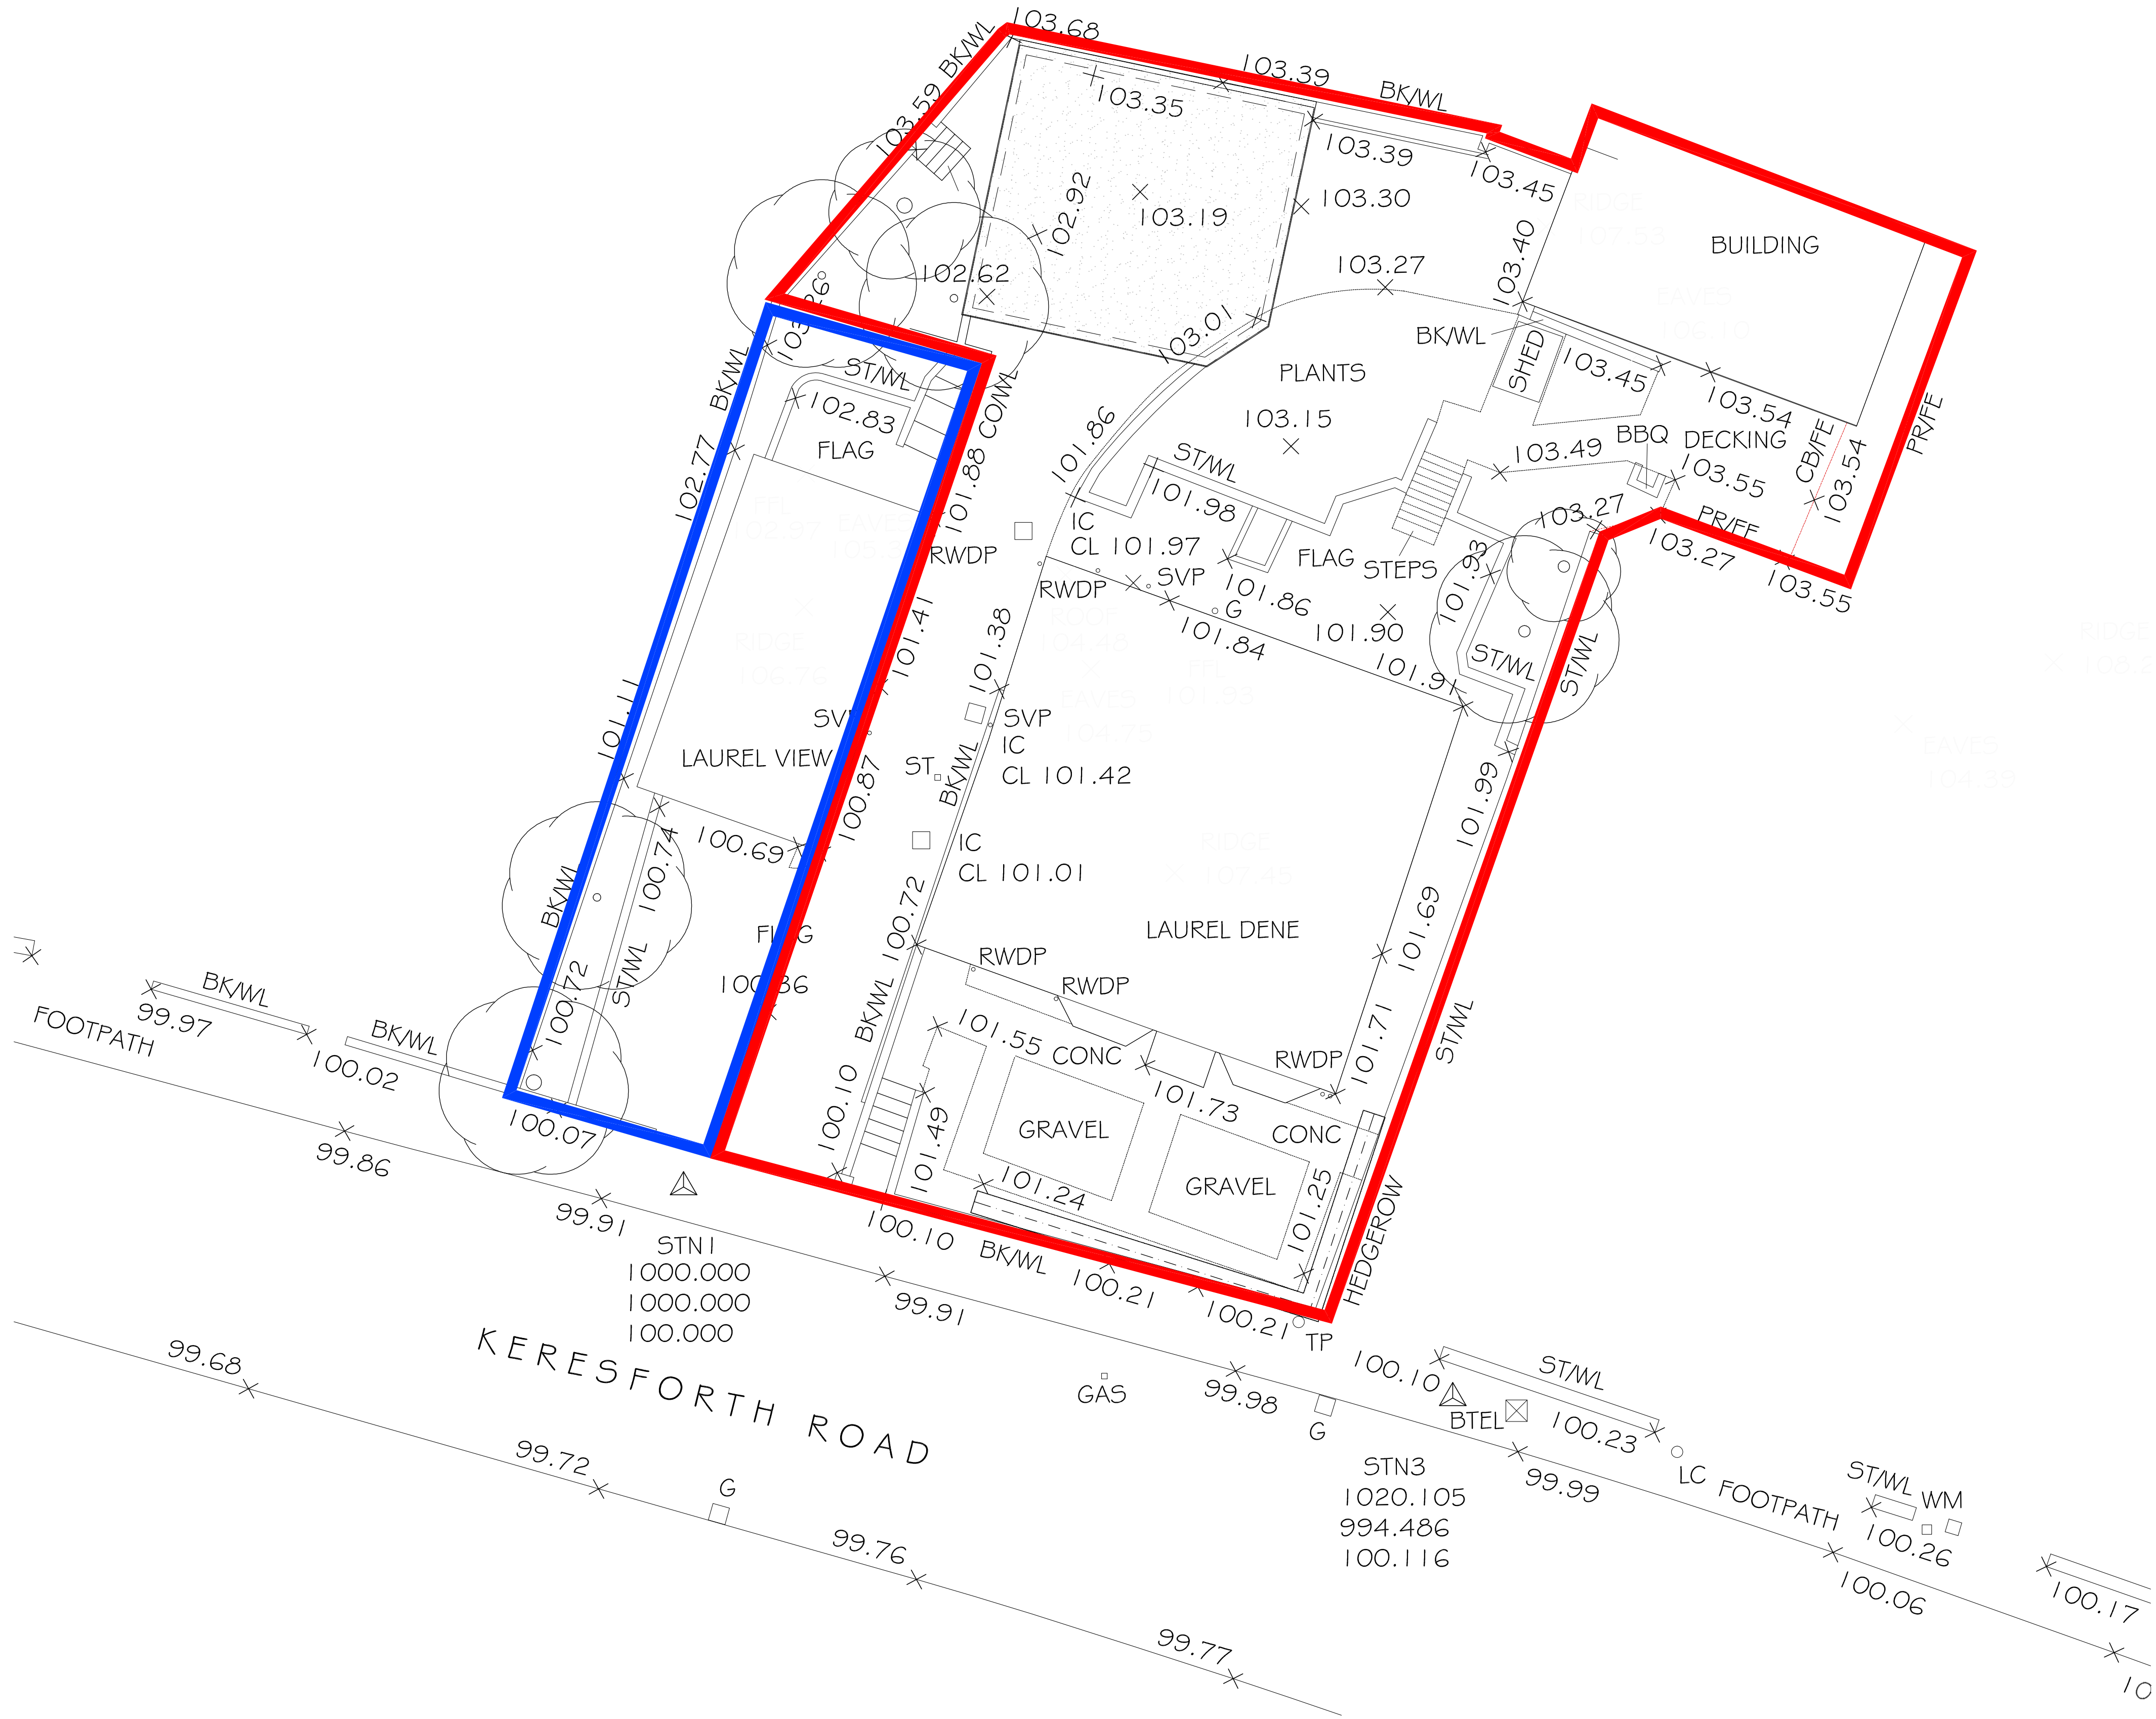

SITE PLAN
SCALE 1:100

CODA
Bespoke

Sheffield - Manchester
www.codastudios.co.uk
0114 2794931
hello@codastudios.co.uk

Richard Senior	Client				
Laurel Dene	Job				
Proposed Site Plan	Title				
DRAWN	CHECKED	DATE	SCALE	A3 ISSUE:	A1 ISSUE:
LC	AH	04 2022	-	AS SHOWN	
REVISION	DRAWING STATUS	DRAWING NUMBER			
D	SKETCH	SK-LD-002			

© COPYRIGHT EXISTS ON THE DESIGNS AND INFORMATION SHOWN ON THIS DRAWING
The Contractor must verify all dimensions on site before making shop drawings
or commencing work of any kind. No dimensions to be scaled from this drawing.
Architect to be notified of any discrepancies in dimensions immediately.